1 A5.0 WEST ELEVATION
1/8"=1'-0"

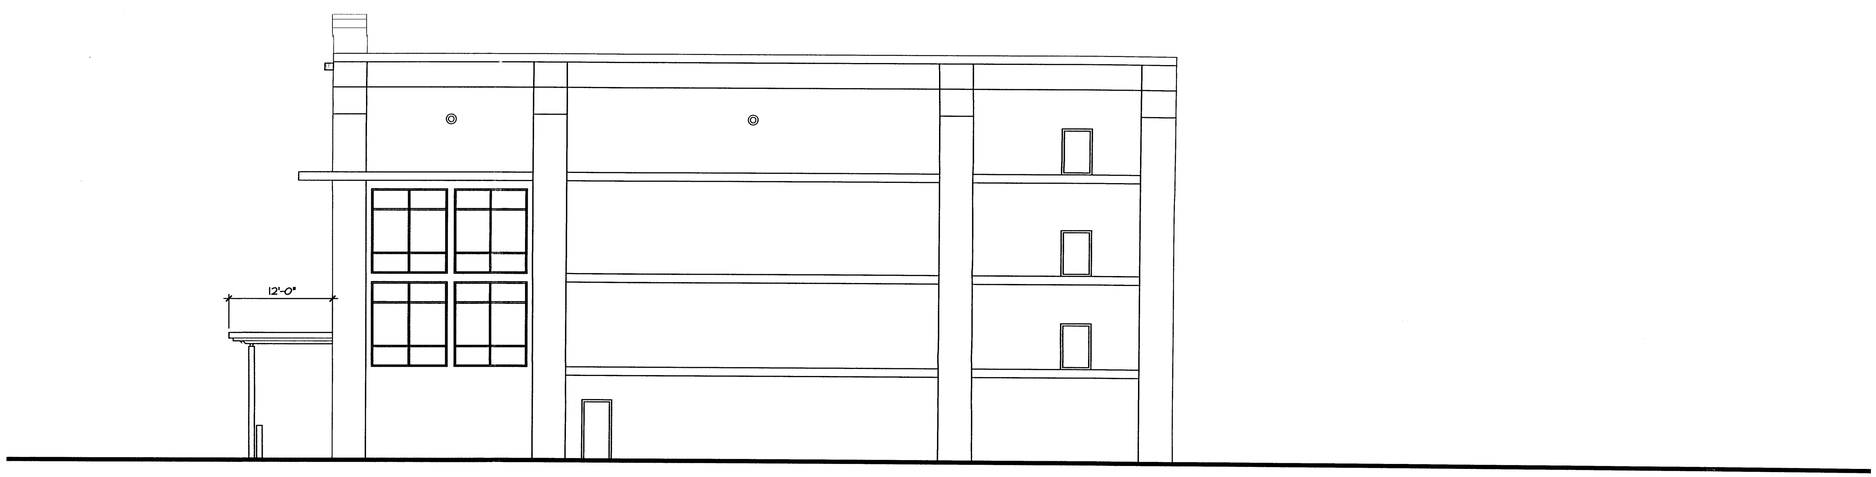

2 A5.0 SOUTH ELEVATION
1/8"=1'-0"

MAR 1 / 2001

SAFEGUARD SELF STORAGE
17171 SOUTH DIXIE HIGHWAY
MIAMI, FLORIDA

KENNETH R. CARLSON - ARCHITECT, P.A.
ONE WEST CAMINO REAL, SUITE 218
BOCA RATON, FLORIDA
PH. (561) 368 - 7798
AA C001878
FAX (561) 368 - 6776
e-mail: ken@kencarlson.com

Revisions:

DRAWN BY: KA, DD
CHECKED BY: ST
DATE: 11/8/01
SCALE: 1=1
PROJECT #: 01167
CAD DWG FILE:

2-28-02

SHEET OF
A5.0
PAGE OF

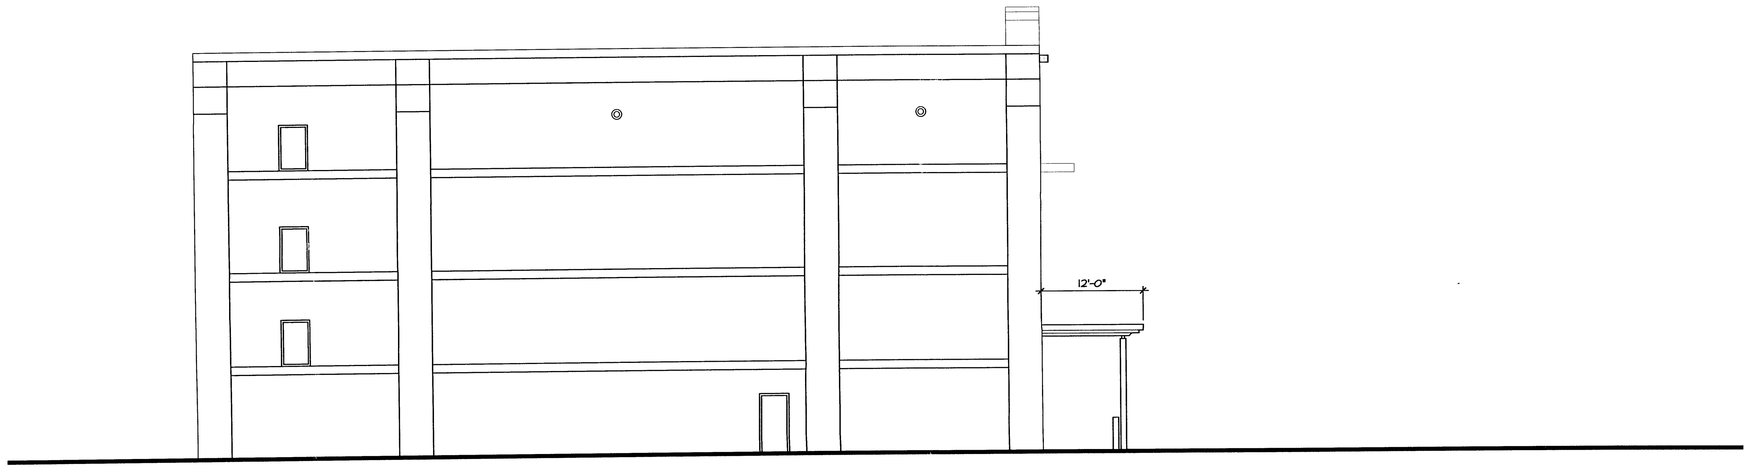

1 A5.1 NORTH ELEVATION
1/8"=1'-0"

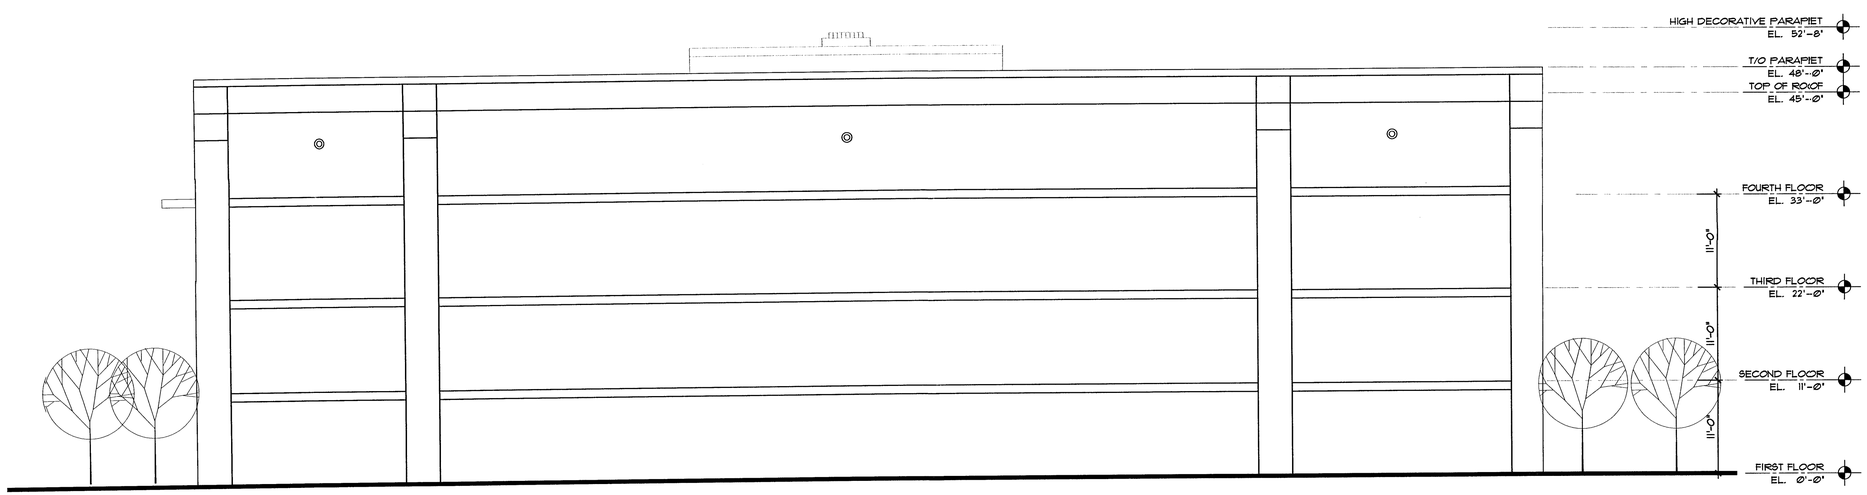

2 A5.1 EAST ELEVATION
1/8"=1'-0"

MAR 1 / 2001

SAFEGUARD SELF STORAGE
17171 SOUTH DIXIE HIGHWAY
MIAMI, FLORIDA

KENNETH R. CARLSON - ARCHITECT, P.A.
ONE WEST CAMINO REAL, SUITE 218
BOCA RATON, FLORIDA
PH. (561) 368 - 7798
e-mail: kenskencarlson.com
AA C001878
FAX (561) 368 - 6776

Revisions:

DRAWN BY: KA, DD
CHECKED BY: ST
DATE: 11/5/01
SCALE: 1-1
PROJECT #: 01167
CAD DWG FILE:

2-26-02

SHEET OF
A5.1
PAGE OF