1 A43 FOURTH FLOOR PLAN
1/8"=1'-0"

NORTH

SAFEGUARD SELF STORAGE

17171 SOUTH DIXIE HIGHWAY
MIAMI, FLORIDA

KENNETH R. CARLSON - ARCHITECT, P.A.
ONE WEST CAMINO REAL, SUITE 218
BOCA RATON, FLORIDA
PH. (561) 368 - 7198
e-mail: kenkencarlson.com
AA C001818
FAX (561) 368 - 6776

Revisions:

DRAWN BY: K.A.
CHECKED BY: ST
DATE: 11/5/01
SCALE: 1-1
PROJECT #: 01167
CAD DWG FILE:

2-28-02

SHEET OF
A4.3
PAGE OF

MAR 1 2 2001

F:\PROJECTS\2001\01167_safeguard_south_dade\A4.3_4FPLAN.dwg, 02/28/02 04:30:02 PM, HP DesignJet 1050C by HP, Copyright Ken Carlson Architects P.A. 2001

1 A4.2 THIRD FLOOR PLAN
1/8"=1'-0"

NORTH

MAR 1 / 2001

SAFEGUARD SELF STORAGE
17171 SOUTH DIXIE HIGHWAY
MIAMI, FLORIDA

KENNETH R. CARLSON - ARCHITECT, P.A.
ONE WEST CAMINO REAL, SUITE 218
BOCA RATON, FLORIDA
PH. (561) 368 - 7798
e-mail: ken@kencarlson.com
AA C001878
FAX (561) 368 - 6776

Revisions:

DRAWN BY: KA
CHECKED BY: ST
DATE: 11/5/01
SCALE: 1-1
PROJECT #: 01167
CAD DWG FILE:

2-28-02

SHEET OF
A4.2
PAGE OF

F:\PROJECTS\2001\01167 safeguard south dade\A4.2 3FPLAN.dwg, 02/28/02 04:26:10 PM, HP DesignJet 1050C by HP, Copyright Ken Carlson Architects P.A. 2001

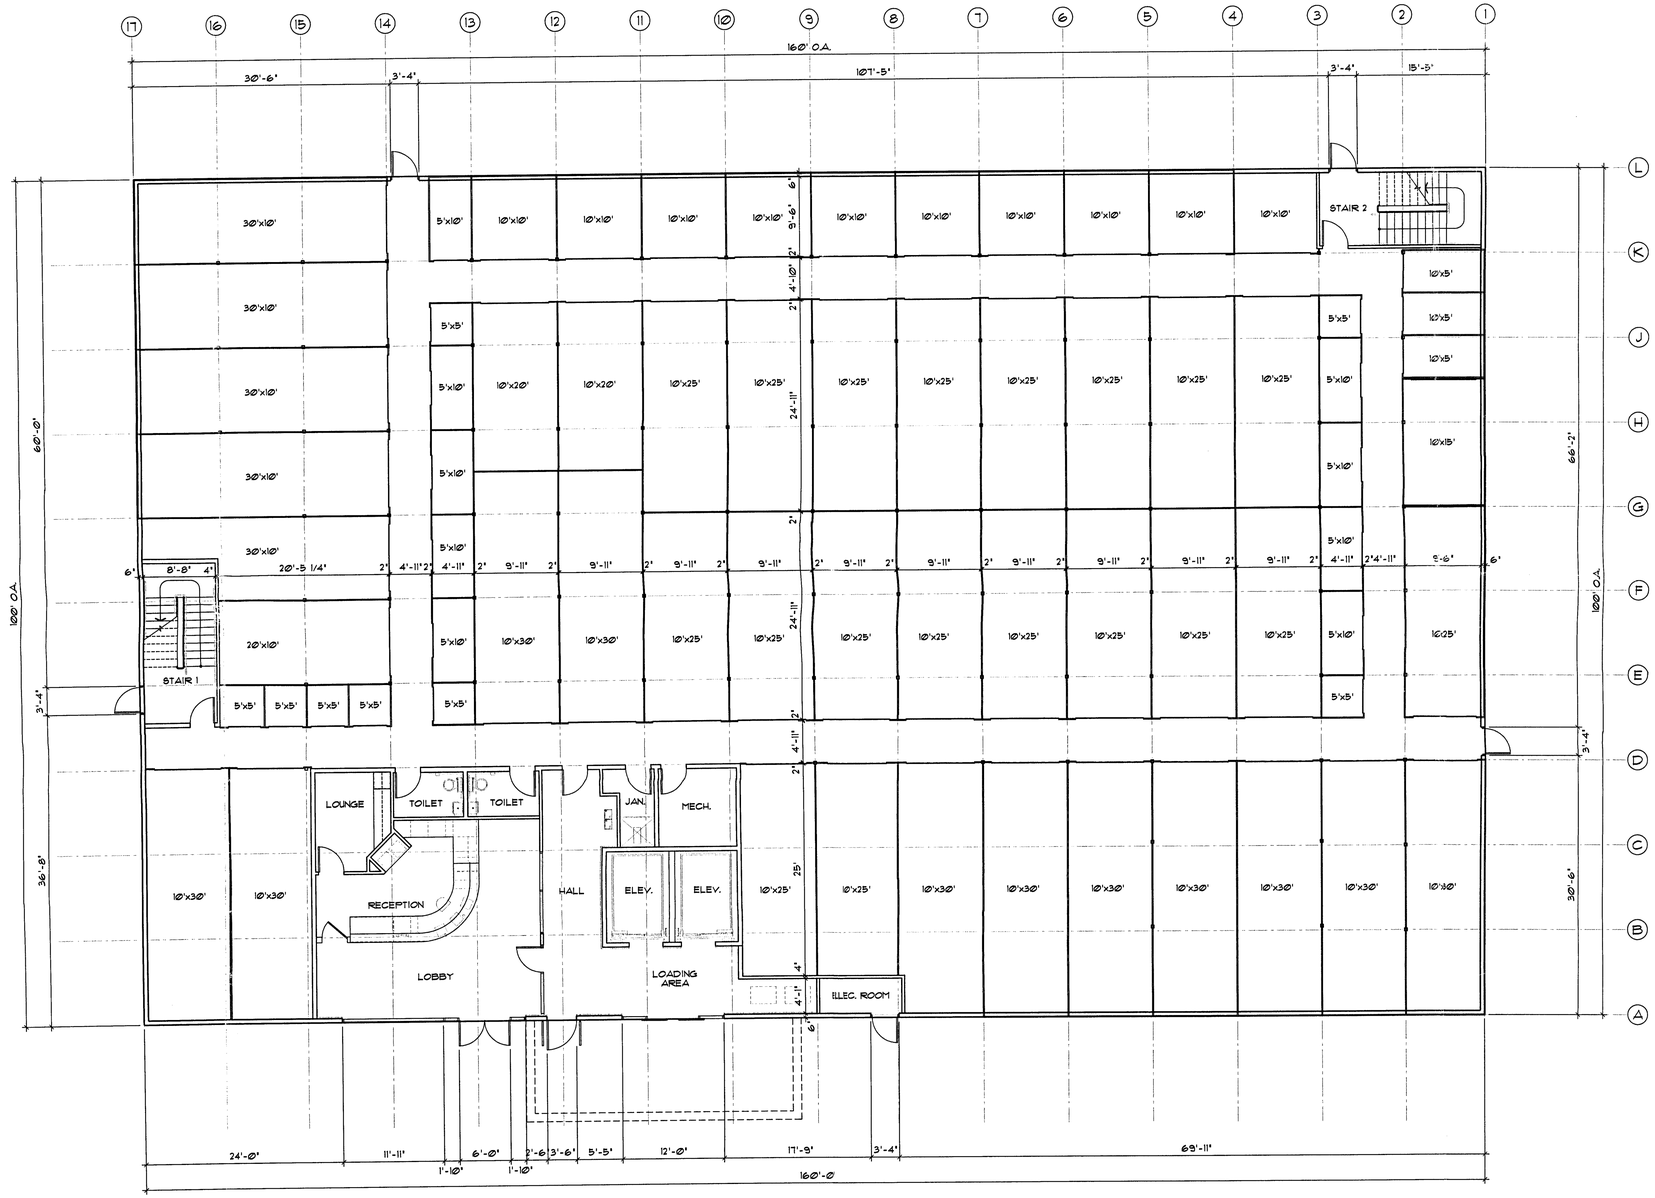

1 A4.0 GROUND FLOOR PLAN
1/8"=1'-0"

NORTH

SAFEGUARD SELF STORAGE
17171 SOUTH DIXIE HIGHWAY
MIAMI, FLORIDA

KENNETH R. CARLSON - ARCHITECT, P.A.
ONE WEST CAMINO REAL, SUITE 218
BOCA RATON, FLORIDA
PH. (561) 368 - 7798
AA C001878
FAX (561) 368 - 6776
e-mail: ken@kencarlson.com

Revisions:

DRAWN BY: KA
CHECKED BY: ST
DATE: 11/5/01
SCALE: 1-1
PROJECT #: 01167
CAD DWG FILE:

2-28-02

201-391
MAR 1 / 2001

SHEET OF
A4.0
PAGE OF

F:\PROJECTS\2001\01167_safeguard_south_dade\A4.0_1PPLAN.dwg, 02/28/02 04:15:25 PM, HP Designjet 1050C by HP.pc3, Copyright Ken Carlson Architects P.A. 2001

1 / A4.1 SECOND FLOOR PLAN
1/8"=1'-0"

NORTH

201-395
MAR 1 / 2001

SAFEGUARD SELF STORAGE
17171 SOUTH DIXIE HIGHWAY
MIAMI, FLORIDA

KENNETH R. CARLSON - ARCHITECT, P.A.
ONE WEST CAMINO REAL, SUITE 218
BOCA RATON, FLORIDA
PH. (561) 368 - 7798
AA C001878
FAX (561) 368 - 6776
e-mail: ken@kencarlson.com

Revisions:

DRAWN BY: KA
CHECKED BY: ST
DATE: 11/5/01
SCALE: 1-1
PROJECT #: 01167
CAD DWG FILE:

2-26-02

SHEET OF
A4.1
PAGE OF

F:\PROJECTS\2001\01167 safeguard south dade\A4.1_2FPLAN.dwg, 02/28/02 04:22:47 PM, HP DesignJet 1050C by HP, Copyright Ken Carlson Architects P.A. 2001