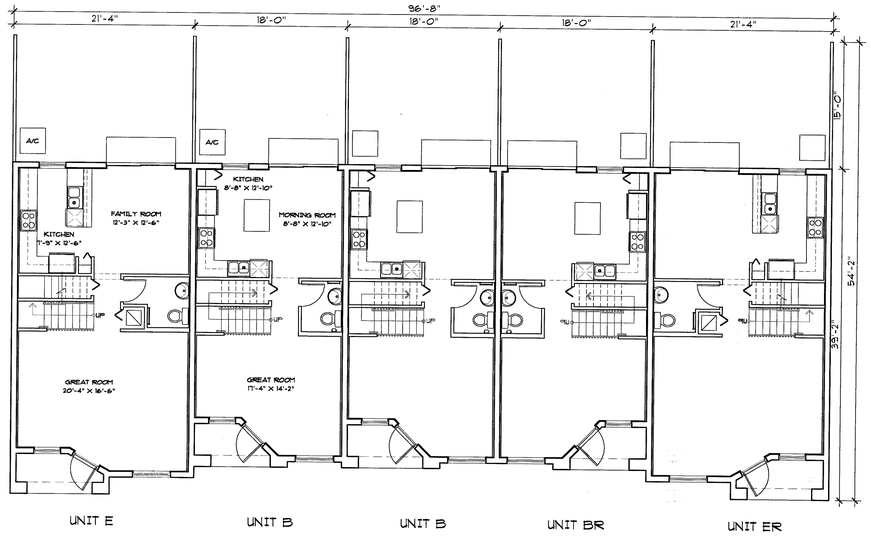


FIRST FLOOR PLAN 1/8"

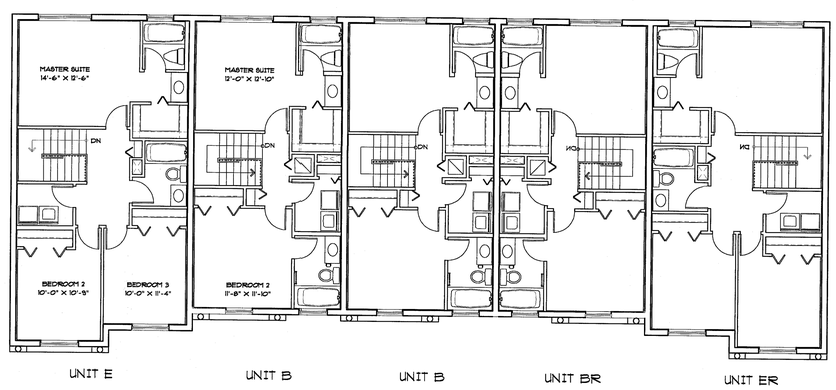


SECOND FLOOR PLAN 1/8"

## AREA SUMMARY UNIT B

| | |
|---|---|
| A/C FIRST FLOOR | 599 S.F. |
| A/C SECOND FLOOR | 607 S.F. |
| TOTAL A/C AREA | 1206 S.F. |
| ENTRY | 42 S.F. |
| TOTAL | 1248 S.F. |

## AREA SUMMARY UNIT E

| | |
|---|---|
| A/C FIRST FLOOR | 768 S.F. |
| A/C SECOND FLOOR | 788 S.F. |
| TATOL A/C AREA | 1,556 S.F. |
| ENTRY | 48 S.F. |
| TOTAL | 1,604 S.F. |


202-034
RECEIVED
FEB 25 2002
ZONING HEARINGS SECTION
MIAMI-DADE PLANNING AND ZONING DEPT.
BY FE


| REVISIONS | BY |
|---|---|
| | |


10630 NORTHWEST 27TH STREET
MIAMI, FLORIDA 33172
TELEPHONE: (305) 593-9798
FAX: (305) 593-0096
CORP. LICENSE 0002489
SOTOLONGO ARCHITECTS



DESIGNER HEREBY EXPRESSLY RESERVES HIS COPYRIGHT AND OTHER PROPERTY RIGHTS IN THESE PLANS. THESE PLANS AND DRAWINGS ARE NOT TO BE REPRODUCED, CHANGED, OR COPIED IN ANY FORM OR MANNER WHATSOEVER WITHOUT FIRST OBTAINING WRITTEN PERMISSION AND CONSENT OF SOTOLONGO ARCHITECTS, NOR ARE THEY TO BE ASSIGNED TO ANY PARTY WITHOUT FIRST OBTAINING SAID WRITTEN PERMISSION AND CONSENT.


# BELLAGGIO
## RESIDENTIAL DEVELOPMENT
CORUM HOMES, INC.
MIAMI-DADE COUNTY, FLORIDA

**TYPE I**
5 UNITS

| | |
|---|---|
| SCALE | 1/8"=1'-0" |
| CHECKED BY | RS |
| DRAWN BY | |
| DATE | 12/20/01 |
| JOB | 0138 |
| SHEET | A-1 |
| OF | SHEETS |

CAD FILE NO. P:\PROJECTS\CORUM\BELLAGGIO\0138\BUILDING TYPE I\0138-SU-FP.DWG

ARCH. N° 7712

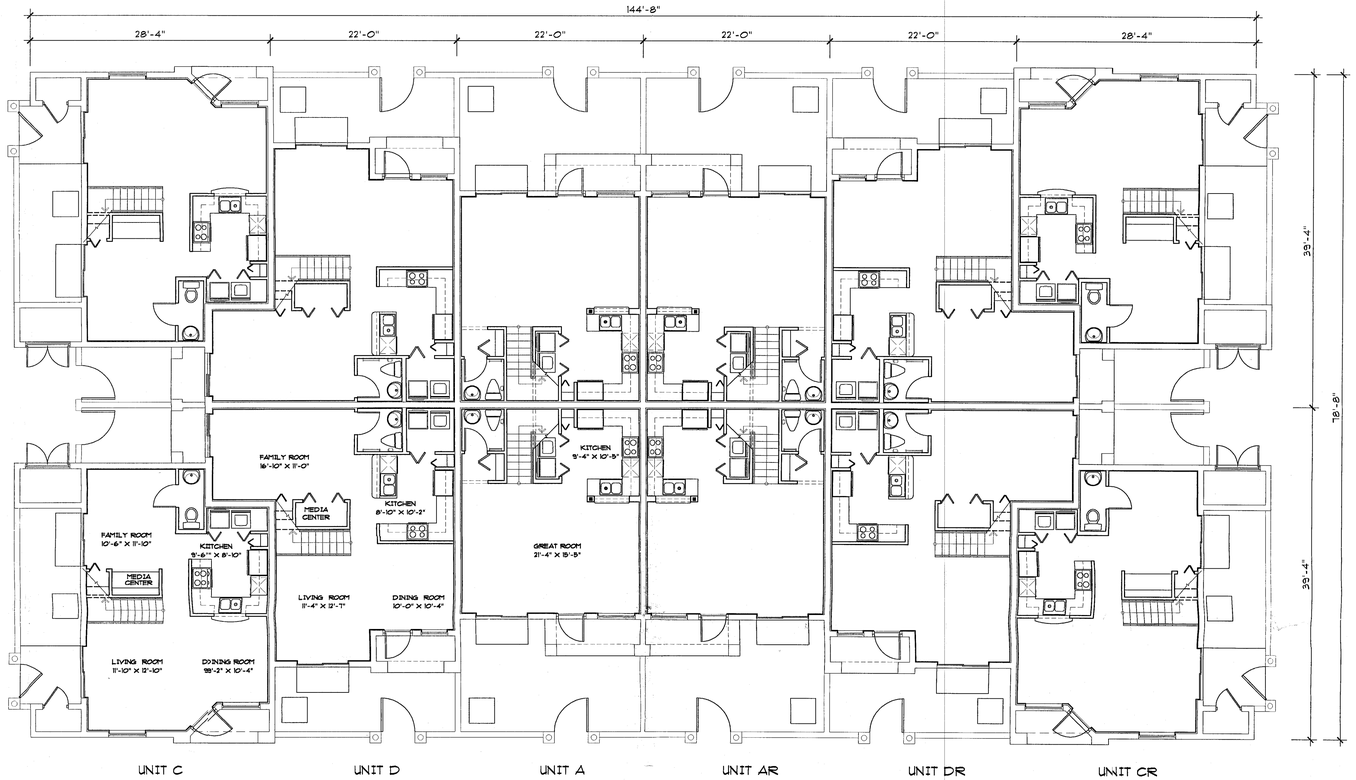


FIRST FLOOR PLAN 1/8"

## AREA SUMMARY UNIT A

| | |
|---|---|
| A/C FIRST FLOOR | 557 S.F. |
| A/C SECOND FLOOR | 534 S.F. |
| TOTAL A/C AREA | 1,091 S.F. |
| ENTRY | 51 S.F. |
| BALCONY | 51 S.F. |
| TOTAL | 1,193 S.F. |

## AREA SUMMARY UNIT C

| | |
|---|---|
| A/C FIRST FLOOR | 664 S.F. |
| A/C SECOND FLOOR | 669 S.F. |
| TOTAL A/C AREA | 1,333 S.F. |
| ENTRY | 35 S.F. |
| STORAGE | 24 S.F. |
| TOTAL | 1,392 S.F. |

## AREA SUMMARY UNIT D

| | |
|---|---|
| A/C FIRST FLOOR | 734 S.F. |
| A/C SECOND FLOOR | 710 S.F. |
| TATOL A/C AREA | 1,444 S.F. |
| ENTRY | 42 S.F. |
| TOTAL | 1,486 S.F. |

202034
RECEIVED
FEB 25 2002
PLANNING DIVISION
ZONING DEPT.

| REVISIONS | BY |
|---|---|
| | |

10630 NORTHWEST 27TH STREET
MIAMI, FLORIDA 33172
TELEPHONE: (305) 593-9798
FAX: (305) 593-0096
CORP. LICENSE 0002489

SOTOLONGO ARCHITECTS

# BELLAGGIO RESIDENTIAL DEVELOPMENT

CORUM HOMES, INC.
MIAMI-DADE COUNTY, FLORIDA

**TYPE II**
12 UNITS

| | |
|---|---|
| SCALE | 1/8"=1'-0" |
| CHECKED BY | RS |
| DRAWN BY | |
| DATE | 12/20/01 |
| JOB | 0138 |
| SHEET | A-1 |
| OF | SHEETS |

ARCH. N° 7712

CAD FILE NO. P:\PROJECTS\CORUM\BELLAGGIO\0138\BUILDING TYPE II\0138-12U-FP.DWG

DESIGNER HEREBY EXPRESSLY RESERVES HIS COPYRIGHT AND OTHER PROPERTY RIGHTS IN THESE PLANS. THESE PLANS AND DRAWINGS ARE NOT TO BE REPRODUCED, CHANGED, OR COPIED IN ANY FORM OR MANNER WHATSOEVER WITHOUT FIRST OBTAINING WRITTEN PERMISSION AND CONSENT OF SOTOLONGO ARCHITECTS, NOR ARE THEY TO BE ASSIGNED TO ANY PARTY WITHOUT FIRST OBTAINING SAID WRITTEN PERMISSION AND CONSENT.

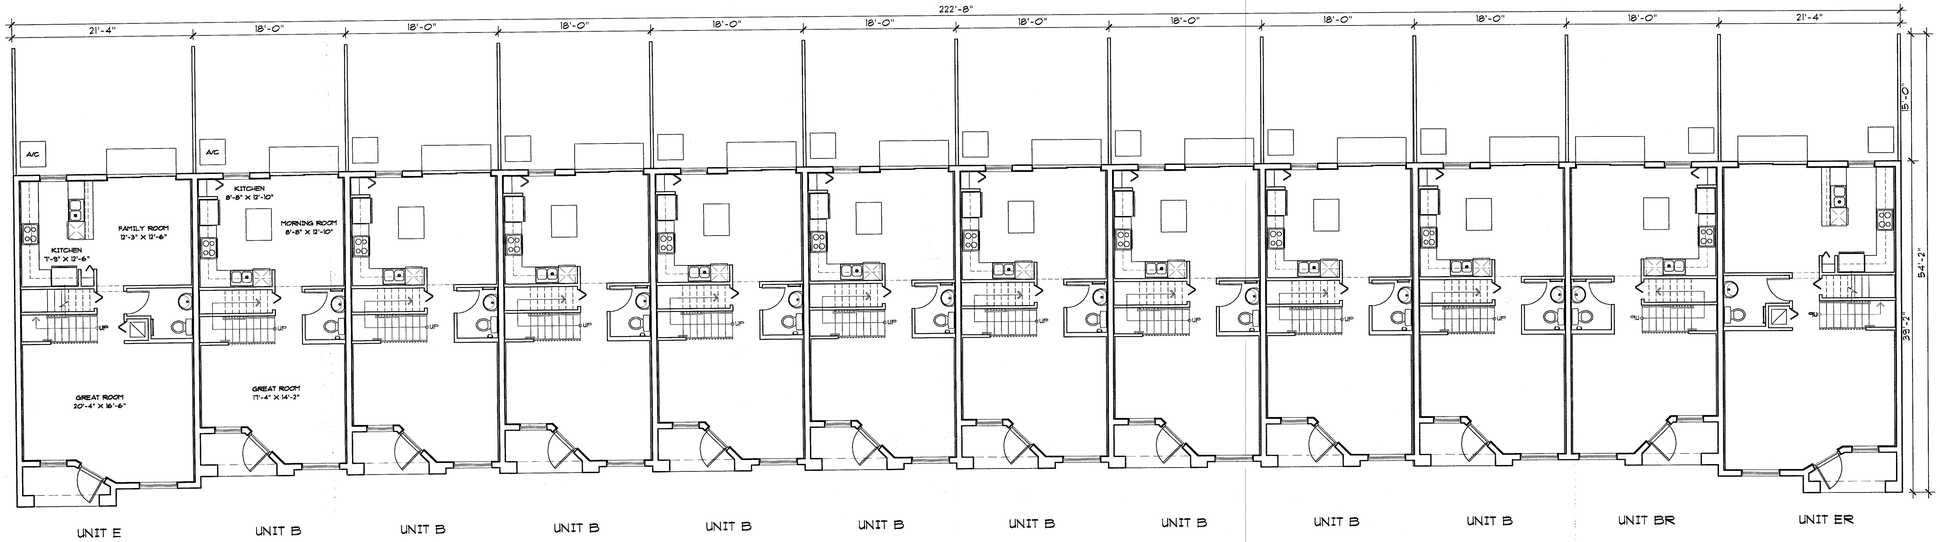


FIRST FLOOR PLAN 1/8"

## AREA SUMMARY UNIT B

| | |
|---|---|
| A/C FIRST FLOOR | 599 S.F. |
| A/C SECOND FLOOR | 607 S.F. |
| TOTAL A/C AREA | 1,206 S.F. |
| ENTRY | 42 S.F. |
| TOTAL | 1,248 S.F. |

## AREA SUMMARY UNIT E

| | |
|---|---|
| A/C FIRST FLOOR | 768 S.F. |
| A/C SECOND FLOOR | 788 S.F. |
| TATOL A/C AREA | 1,556 S.F. |
| ENTRY | 48 S.F. |
| TOTAL | 1,604 S.F. |

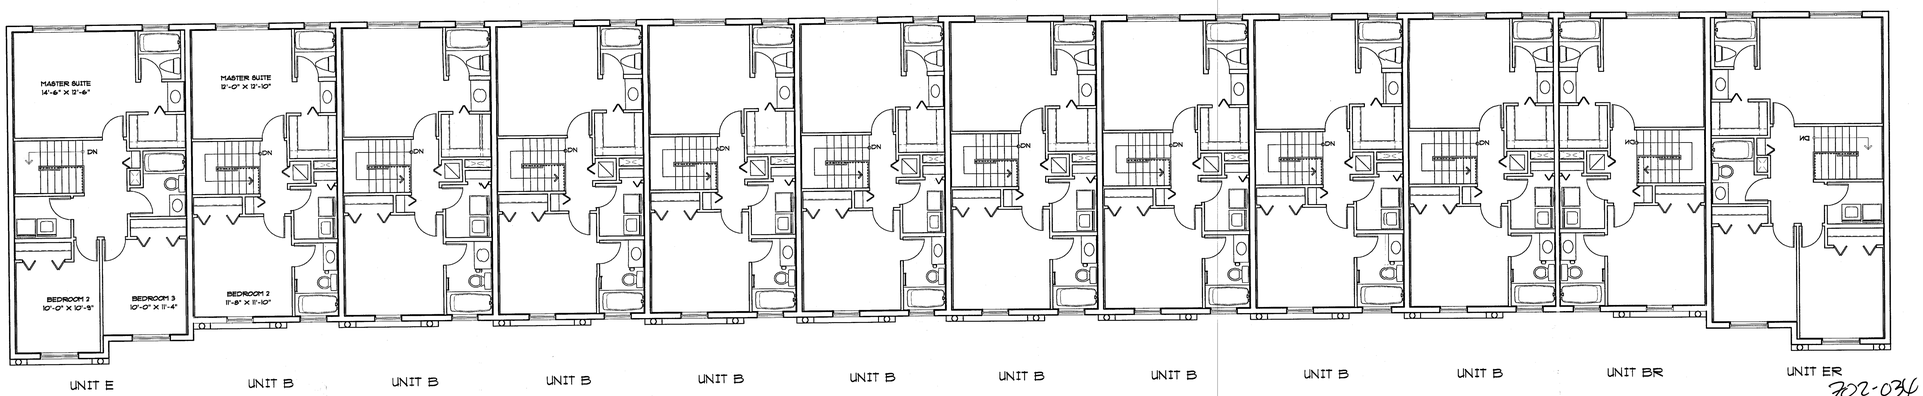


SECOND FLOOR PLAN 1/8"

702-034
RECEIVED
FEB 25 2002
ZONING
MIAMI-DADE
BY

| REVISIONS | BY |
|---|---|
| | |


10630 NORTHWEST 27TH STREET
MIAMI, FLORIDA 33172
TELEPHONE: (305) 593-9798
FAX: (305) 593-0096
CORP. LICENSE 0002489


SOTOLONGO ARCHITECTS

# BELLAGGIO
## RESIDENTIAL DEVELOPMENT
CORUM HOMES, INC.
MIAMI-DADE COUNTY, FLORIDA

**TYPE I**
12 UNITS

| | |
|---|---|
| SCALE | 1/8"=1'-0" |
| CHECKED BY | RS |
| DRAWN BY | |
| DATE | 12/20/01 |
| JOB | 0138 |
| SHEET | A-1 |
| OF | SHEETS |

ARCH. N° 7712

CAD FILE NO. P:\PROJECTS\CORUM\BELLAGGIO\0138\BUILDING TYPE I\0138-12U-FP.DWG


DESIGNER HEREBY EXPRESSLY RESERVES HIS COPYRIGHT AND OTHER PROPERTY RIGHTS IN THESE PLANS. THESE PLANS AND DRAWINGS ARE NOT TO BE REPRODUCED, CHANGED, OR COPIED IN ANY FORM OR MANNER WHATSOEVER WITHOUT FIRST OBTAINING WRITTEN PERMISSION AND CONSENT OF SOTOLONGO ARCHITECTS, NOR ARE THEY TO BE ASSIGNED TO ANY PARTY WITHOUT FIRST OBTAINING SAID WRITTEN PERMISSION AND CONSENT.

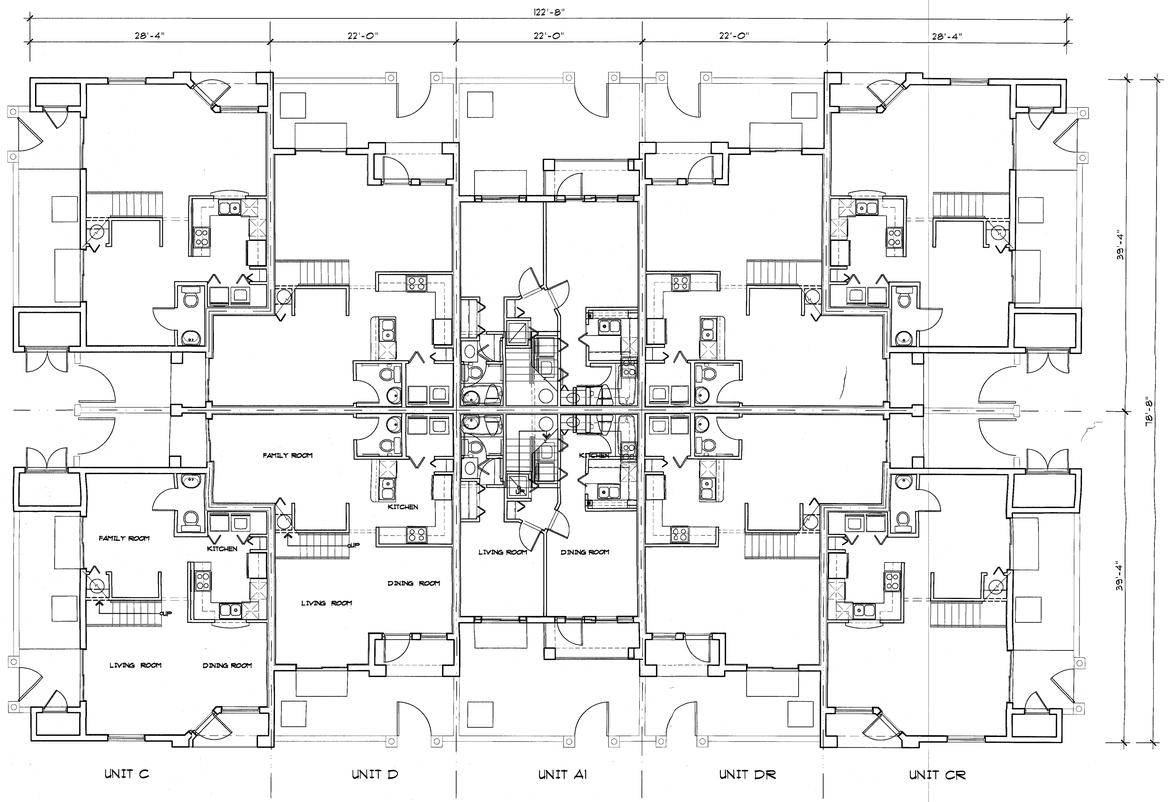


FIRST FLOOR PLAN 1/8"

Floor 3

## AREA SUMMARY UNIT A1

| | |
|---|---|
| A/C FIRST FLOOR | 557 S.F. |
| A/C SECOND FLOOIR | 534 S.F. |
| TOTAL A/C AREA | 1,091 S.F. |
| ENTRY | 51 S.F. |
| BALCONY | 51 S.F. |
| TOTAL | 1,193 S.F. |

## AREA SUMMARY UNIT C

| | |
|---|---|
| A/C FIRST FLOOR | 664 S.F. |
| A/C SECOND FLOOR | 669 S.F. |
| TOTAL A/C AREA | 1,333 S.F. |
| ENTRY | 35 S.F. |
| STORAGE | 24 S.F. |
| TOTAL | 1,392 S.F. |

## AREA SUMMARY UNIT D

| | |
|---|---|
| A/C FIRST FLOOR | 734 S.F. |
| A/C SECOND FLOOR | 748 S.F. |
| TOTAL A/C AREA | 1,482 S.F. |
| ENTRY | 42 S.F. |
| COVERED TERRACES | 27 S.F. |
| BALCONY | 27 S.F. |
| TOTAL | 1,578 S.F. |

PROPOSED CONCEPTUAL PLAN

| REVISIONS | BY |
|---|---|
| | |


10630 NORTHWEST 27TH STREET
MIAMI, FLORIDA 33172
TELEPHONE: (305) 593-9798
FAX: (305) 593-0096
CORP. LICENSE 0002489

SOTOLONGO ARCHITECTS


# BELLAGGIO
## RESIDENTIAL DEVELOPMENT
CORUM HOMES, INC.
MIAMI-DADE COUNTY, FLORIDA

**TYPE II**
**10 UNITS**

| | |
|---|---|
| SCALE | 1/4"=1'-0" |
| CHECKED BY | |
| DRAWN BY | |
| DATE | 04/01/02 |
| JOB | 0138 |
| SHEET | A-1 OF SHEETS |

CAD FILE NO. P:\PROJECTS\CORUM\0138\BUILDING TYPE II\01-138-10U-FP.DWG


DESIGNER HEREBY EXPRESSLY RESERVES HIS COPYRIGHT AND OTHER PROPERTY RIGHTS IN THESE PLANS. THESE PLANS AND DRAWINGS ARE NOT TO BE REPRODUCED, CHANGED, OR COPIED IN ANY FORM OR MANNER WHATSOEVER WITHOUT FIRST OBTAINING WRITTEN PERMISSION AND CONSENT OF SOTOLONGO ARCHITECTS, NOR ARE THEY TO BE ASSIGNED TO ANY PARTY WITHOUT FIRST OBTAINING SAID WRITTEN PERMISSION AND CONSENT.


REGIST. N° AR-7 7 1 2

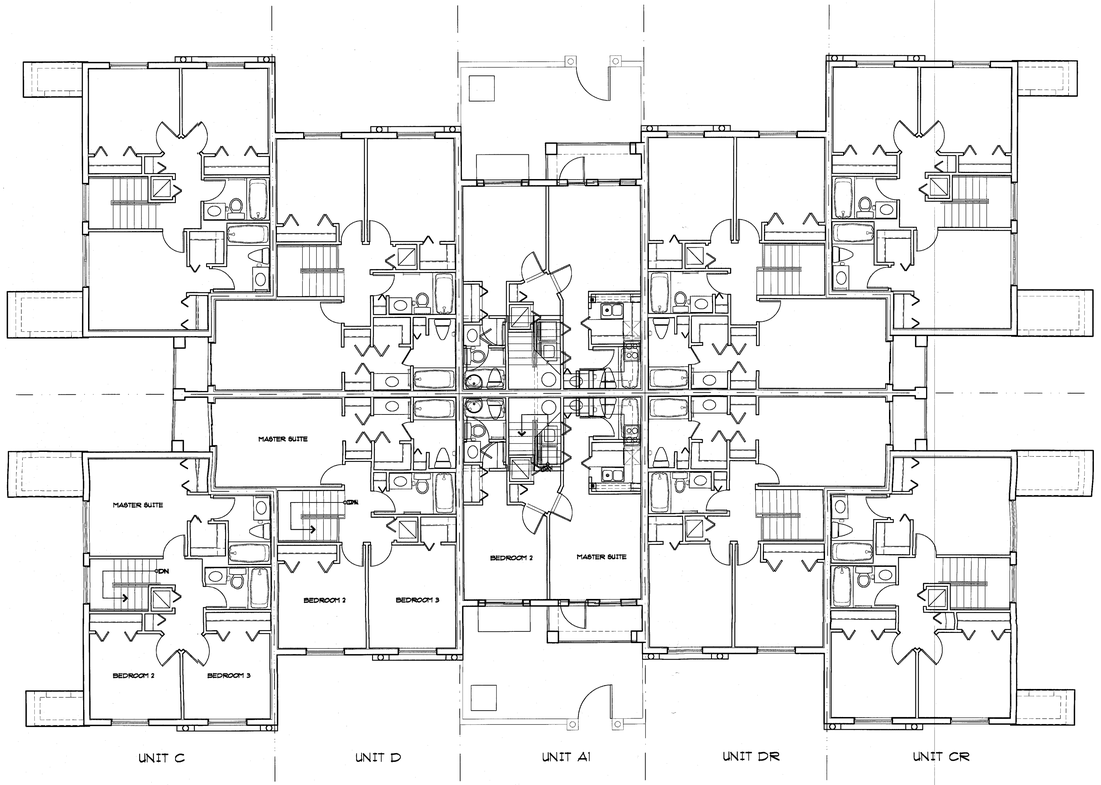


SECOND FLOOR PLAN 1/8"

PROPOSED CONCEPTUAL PLAN

| REVISIONS | BY |
|---|---|
| | |

10630 NORTHWEST 27TH STREET
MIAMI, FLORIDA 33172
TELEPHONE: (305) 593-9798
FAX: (305) 593-0096
CORP. LICENSE 0002489

SOTOLONGO ARCHITECTS

# BELLAGGIO
## RESIDENTIAL DEVELOPMENT
CORUM HOMES, INC.
MIAMI-DADE COUNTY, FLORIDA

**TYPE II**
**10 UNITS**

| | |
|---|---|
| SCALE | 1/4"=1'-0" |
| CHECKED BY | |
| DRAWN BY | |
| DATE | 04/01/02 |
| JOB | 0138 |
| SHEET | A-2 OF SHEETS |

CAD FILE NO. P:\PROJECTS\CORUM\0138\BUILDING TYPE II\0138-10U-FP.DWG

DESIGNER HEREBY EXPRESSLY RESERVES HIS COPYRIGHT AND OTHER PROPERTY RIGHTS IN THESE PLANS. THESE PLANS AND DRAWINGS ARE NOT TO BE REPRODUCED, CHANGED, OR COPIED IN ANY FORM OR MANNER WHATSOEVER WITHOUT FIRST OBTAINING WRITTEN PERMISSION AND CONSENT OF SOTOLONGO ARCHITECTS, NOR ARE THEY TO BE ASSIGNED TO ANY PARTY WITHOUT FIRST OBTAINING SAID WRITTEN PERMISSION AND CONSENT.

REGIST. N° AR-7 7 1 2