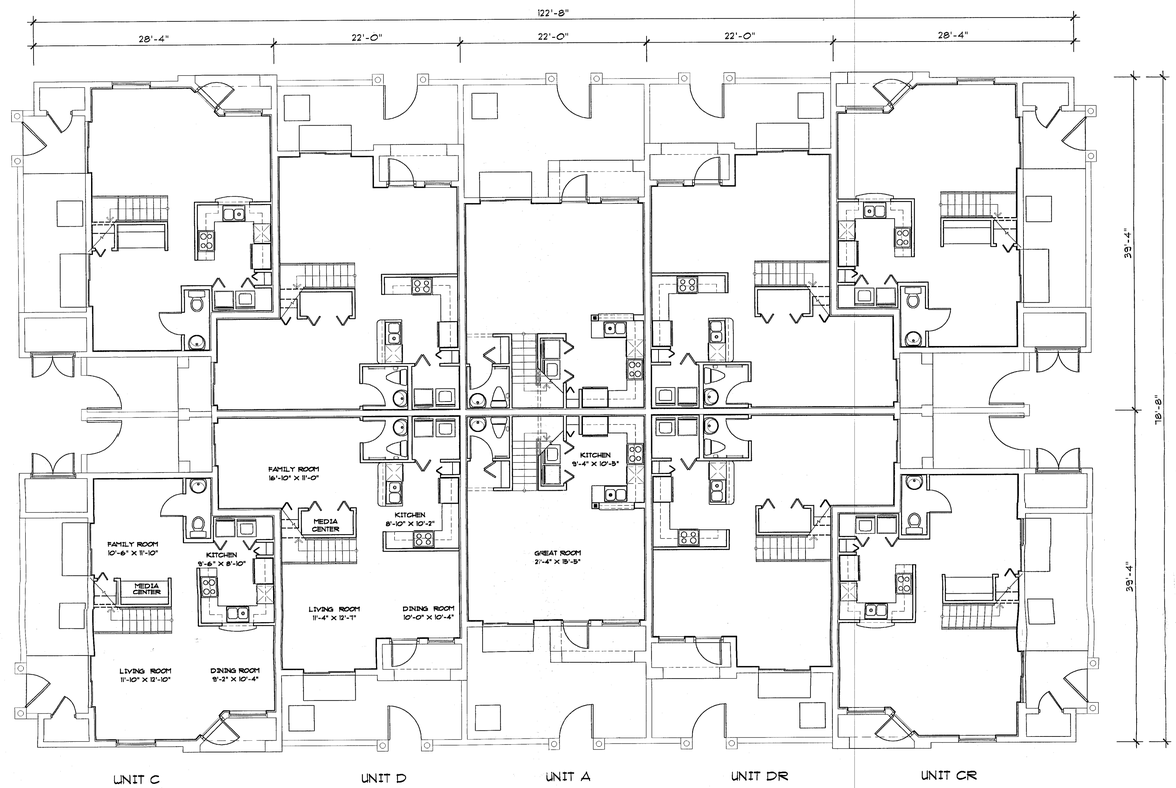

FIRST FLOOR PLAN 1/8"

2

AREA SUMMARY UNIT A

A/C FIRST FLOOR	557 S.F.
A/C SECOND FLOOR	534 S.F.
TOTAL A/C AREA	1,091 S.F.
ENTRY	51 S.F.
BALCONY	51 S.F.
TOTAL	1,193 S.F.

AREA SUMMARY UNIT C

A/C FIRST FLOOR	664 S.F.
A/C SECOND FLOOR	669 S.F.
TOTAL A/C AREA	1,333 S.F.
ENTRY	35 S.F.
STORAGE	24 S.F.
TOTAL	1,392 S.F.

AREA SUMMARY UNIT D

A/C FIRST FLOOR	734 S.F.
A/C SECOND FLOOR	710 S.F.
TATOL A/C AREA	1,444 S.F.
ENTRY	42 S.F.
TOTAL	1,486 S.F.

202034
RECEIVED
FEB 25 2002
ZONING HEARINGS SECTION
MONITORING DEPT. - PLANS CONT.
KG

REVISIONS	BY

10630 NORTHWEST 27TH STREET
MIAMI, FLORIDA 33172
TELEPHONE: (305) 593-9798
FAX: (305) 593-0096
CORP. LICENSE 0002489

SOTOLONGO ARCHITECTS

BELLAGGIO RESIDENTIAL DEVELOPMENT

CORUM HOMES, INC.
MIAMI-DADE COUNTY, FLORIDA

TYPE II
10 UNITS

SCALE	1/8"=1'-0"
CHECKED BY	RS
DRAWN BY	
DATE	12/20/01
JOB	0138
SHEET	A-1
OF	SHEETS

ARCH. N° 7712

DESIGNER HEREBY EXPRESSLY RESERVES HIS COPYRIGHT AND OTHER PROPERTY RIGHTS IN THESE PLANS. THESE PLANS AND DRAWINGS ARE NOT TO BE REPRODUCED, CHANGED, OR COPIED IN ANY FORM OR MANNER WHATSOEVER WITHOUT FIRST OBTAINING WRITTEN PERMISSION AND CONSENT OF SOTOLONGO ARCHITECTS, NOR ARE THEY TO BE ASSIGNED TO ANY PARTY WITHOUT FIRST OBTAINING SAID WRITTEN PERMISSION AND CONSENT.

CAD FILE NO. P:\PROJECTS\CORUM\BELLAGGIO\0138\BUILDING TYPE II\0138-10U-FP.DWG

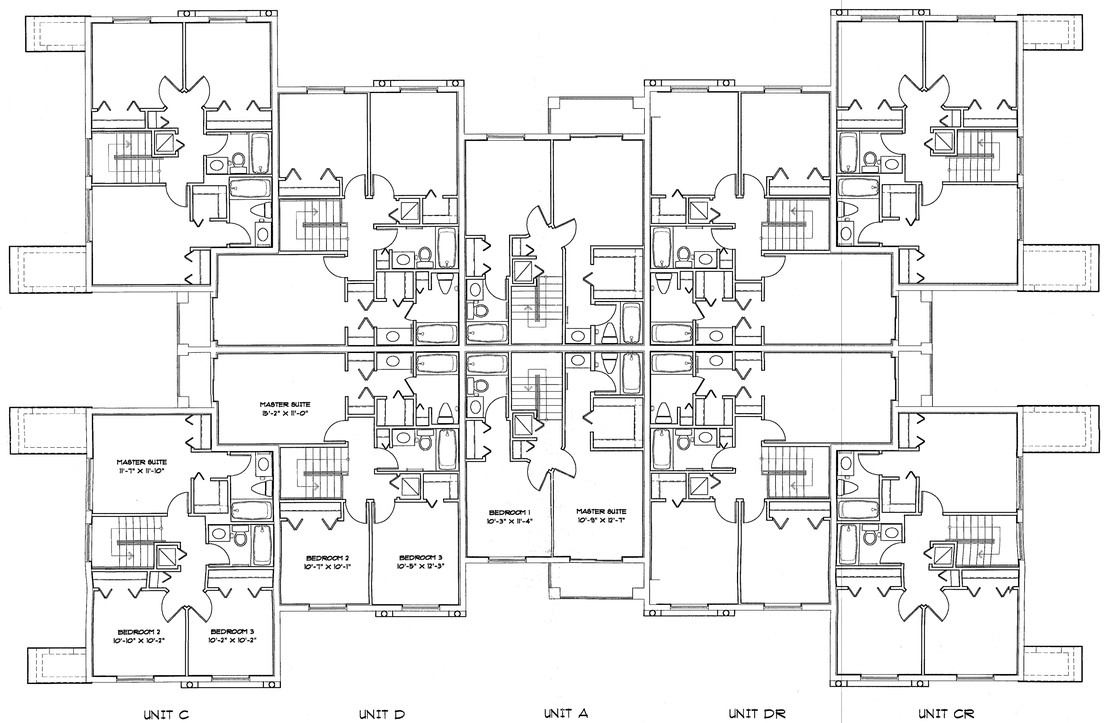

SECOND FLOOR PLAN 1/8"

302-034
RECEIVED
FEB 25 2002
ZONING INFORMATION SECTION
MIAMI-DADE PLANNING AND ZONING DEPT.
BY FE

REVISIONS	BY

10630 NORTHWEST 27TH STREET
MIAMI, FLORIDA 33172
TELEPHONE: (305) 593-9798
FAX: (305) 593-0096
CORP. LICENSE 0002489

SOTOLONGO ARCHITECTS

BELLAGGIO RESIDENTIAL DEVELOPMENT

CORUM HOMES, INC.
MIAMI-DADE COUNTY, FLORIDA

TYPE II
10 UNITS

SCALE	1/8"=1'-0"
CHECKED BY	RS
DRAWN BY	
DATE	12/20/01
JOB	0138
SHEET	A-2
OF	SHEETS

ARCH. N° 7712

CAD FILE NO. P:\PROJECTS\CORUM\BELLAGGIO\0138\BUILDING TYPE II\0138-10U-FP.DWG-PLOTTED BY: RAFAELB ON 12/19/01 AT 12:58

DESIGNER HEREBY EXPRESSLY RESERVES HIS COPYRIGHT AND OTHER PROPERTY RIGHTS IN THESE PLANS. THESE PLANS AND DRAWINGS ARE NOT TO BE REPRODUCED, CHANGED, OR COPIED IN ANY FORM OR MANNER WHATSOEVER WITHOUT FIRST OBTAINING WRITTEN PERMISSION AND CONSENT OF SOTOLONGO ARCHITECTS, NOR ARE THEY TO BE ASSIGNED TO ANY PARTY WITHOUT FIRST OBTAINING SAID WRITTEN PERMISSION AND CONSENT.