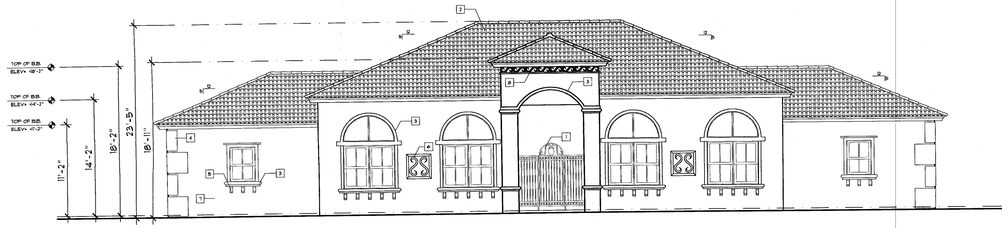

FRONT ELEVATION 1/8"

KEY NOTES:
1. DECORATIVE RAILING
2. SPANISH TILE ROOF
3. STUCCO MOULDINGS
4. DECORATIVE QUIONS
5. STUCCO BRAQUETS
6. DECORATIVE MEDALLION
7. MEDIUM TEXTURE STUCCO
8. STUCCO FRIEZE

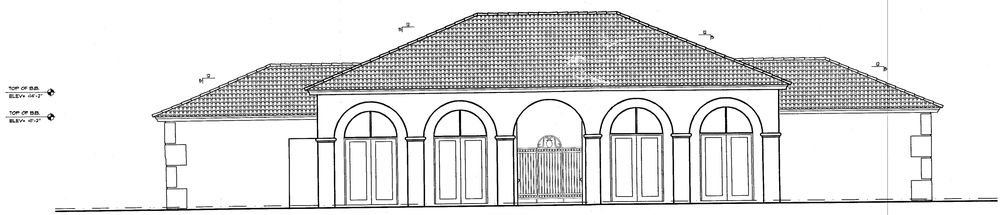

REAR ELEVATION 1/8"

3 Elevation

202.034

RECEIVED
FEB 25 2002
PLANNING SECTION
PLANNING AND ZONING DEPT.
PO

REVISIONS	BY

10630 NORTHWEST 27TH STREET
MIAMI, FLORIDA 33172
TELEPHONE: (305) 593-9798
FAX: (305) 593-0096
CORP. LICENSE 0002489

SOTOLONGO ARCHITECTS

BELLAGGIO
RESIDENTIAL DEVELOPMENT
CORUM HOMES
MIAMI-DADE COUNTY, FLORIDA.

CLUBHOUSE

SCALE	1/8"=1'-0"
CHECKED BY	M.P.
DRAWN BY	M.P.
DATE	06/18/01
JOB	0117
SHEET	A-2 OF SHEETS

CAD FILE NO. C:\WINDOWS\TEMP\0117_ELEV1.DWG

DESIGNER HEREBY EXPRESSLY RESERVES HIS COPYRIGHT AND OTHER PROPERTY RIGHTS IN THESE PLANS. THESE PLANS AND DRAWINGS ARE NOT TO BE REPRODUCED, CHANGED, OR COPIED IN ANY FORM OR MANNER WHATSOEVER WITHOUT FIRST OBTAINING WRITTEN PERMISSION AND CONSENT OF SOTOLONGO ARCHITECTS, NOR ARE THEY TO BE ASSIGNED TO ANY PARTY WITHOUT FIRST OBTAINING SAID WRITTEN PERMISSION AND CONSENT.

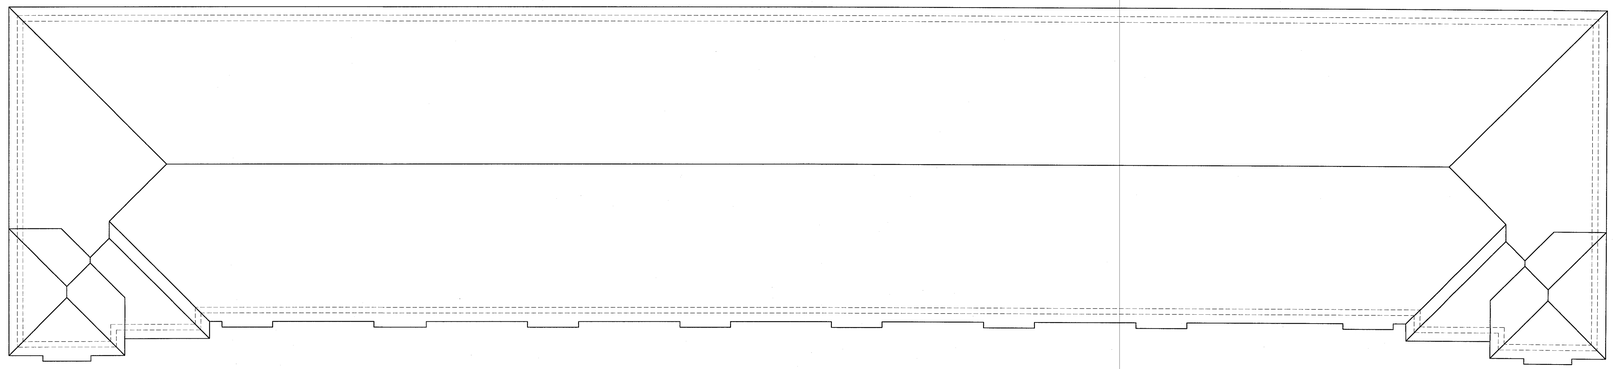

ROOF PLAN 1/8"

FRONT ELEVATION 1/8"

KEY NOTES:
1. DECORATIVE RAILING
2. SPANISH TILE ROOF
3. STUCCO MOULDINGS
4. DECORATIVE SHUTTER
5. STUCCO BRAQUETS
6. DECORATIVE MEDALLION
7. STUCCO SPEAR

202-034

RECEIVED
FEB 25 2002
ZONING HEARINGS SECTION
MIAMI-DADE COUNTY PLANNING & ZONING DEPT.
BY

REVISIONS	BY

10630 NORTHWEST 27TH STREET
MIAMI, FLORIDA 33172
TELEPHONE: (305) 593-9798
FAX: (305) 593-0096
CORP. LICENSE 0002489

SOTOLONGO ARCHITECTS

BELLAGGIO
RESIDENTIAL DEVELOPMENT
CORUM HOMES, INC.
MIAMI-DADE COUNTY, FLORIDA

TYPE I
10 UNITS

SCALE	1/8"=1'-0"
CHECKED BY	R.S
DRAWN BY	
DATE	12/20/01
JOB	0138
SHEET	A-2
OF	SHEETS

ARCH. N° 7712

CAD FILE NO. P:\PROJECTS\CORUM\BELLAGGIO\0138\BUILDING TYPE I\0138-10U-EL.DWG

DESIGNER HEREBY EXPRESSLY RESERVES HIS COPYRIGHT AND OTHER PROPERTY RIGHTS IN THESE PLANS. THESE PLANS AND DRAWINGS ARE NOT TO BE REPRODUCED, CHANGED, OR COPIED IN ANY FORM OR MANNER WHATSOEVER WITHOUT FIRST OBTAINING WRITTEN PERMISSION AND CONSENT OF SOTOLONGO ARCHITECTS, NOR ARE THEY TO BE ASSIGNED TO ANY PARTY WITHOUT FIRST OBTAINING SAID WRITTEN PERMISSION AND CONSENT.

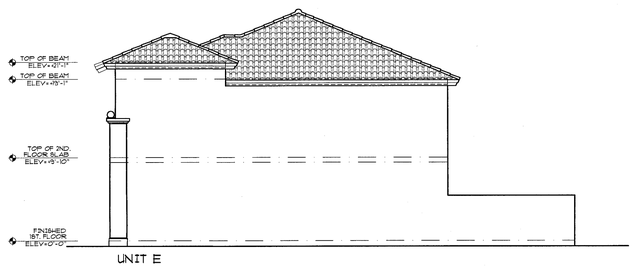

RIGHT ELEVATION 1/8"

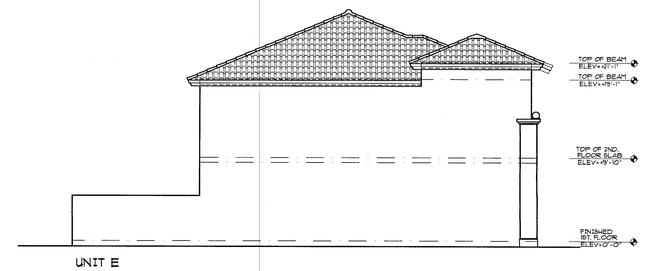

LEFT ELEVATION 1/8"

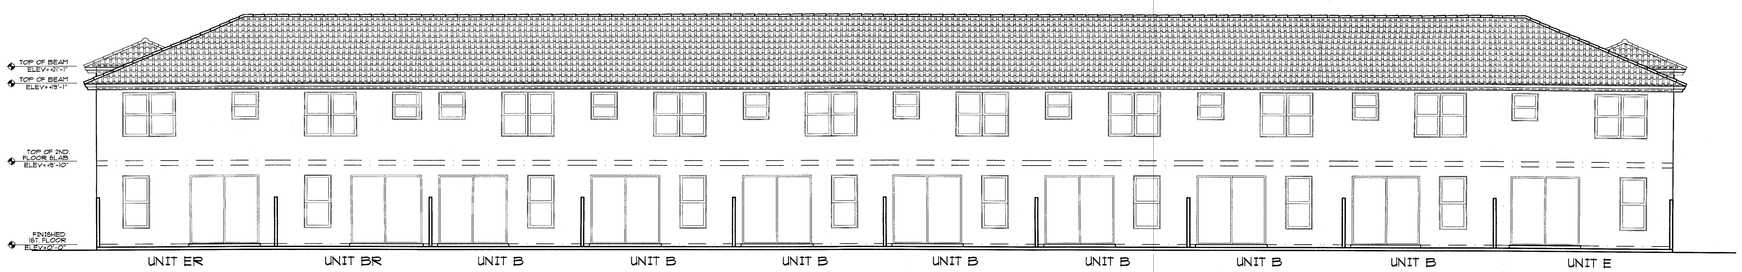

REAR ELEVATION 1/8"

202-034
RECEIVED
FEB 25 2002
ZONING HEARINGS SECTION
MIAMI-DADE PLANNING AND ZONING DEPT.
BY: FB

REVISIONS	BY

10630 NORTHWEST 27TH STREET
MIAMI, FLORIDA 33172
TELEPHONE: (305) 593-9798
FAX: (305) 593-0096
CORP. LICENSE 002489

SOTOLONGO ARCHITECTS

BELLAGGIO
RESIDENTIAL DEVELOPMENT
CORUM HOMES, INC.
MIAMI-DADE COUNTY, FLORIDA

TYPE I
10 UNITS

SCALE	1/8"=1'-0"
CHECKED BY	RS
DRAWN BY	
DATE	12/20/01
JOB	0138
SHEET	A-3
OF	SHEETS

CAD FILE NO. P:\PROJECTS\CORUM\BELLAGGIO\0138\BUILDING TYPE I\0138-11U-EL.DWG

DESIGNER HEREIN EXPRESSLY RESERVES HIS COPYRIGHT AND OTHER PROPERTY RIGHTS IN THESE PLANS. THESE PLANS AND DRAWINGS ARE NOT TO BE REPRODUCED, CHANGED, OR COPIED IN ANY FORM OR MANNER WHATSOEVER WITHOUT FIRST OBTAINING WRITTEN PERMISSION AND CONSENT OF SOTOLONGO ARCHITECTS, NOR ARE THEY TO BE ASSIGNED TO ANY PARTY WITHOUT FIRST OBTAINING SAID WRITTEN PERMISSION AND CONSENT.

ARCH. N° 7712

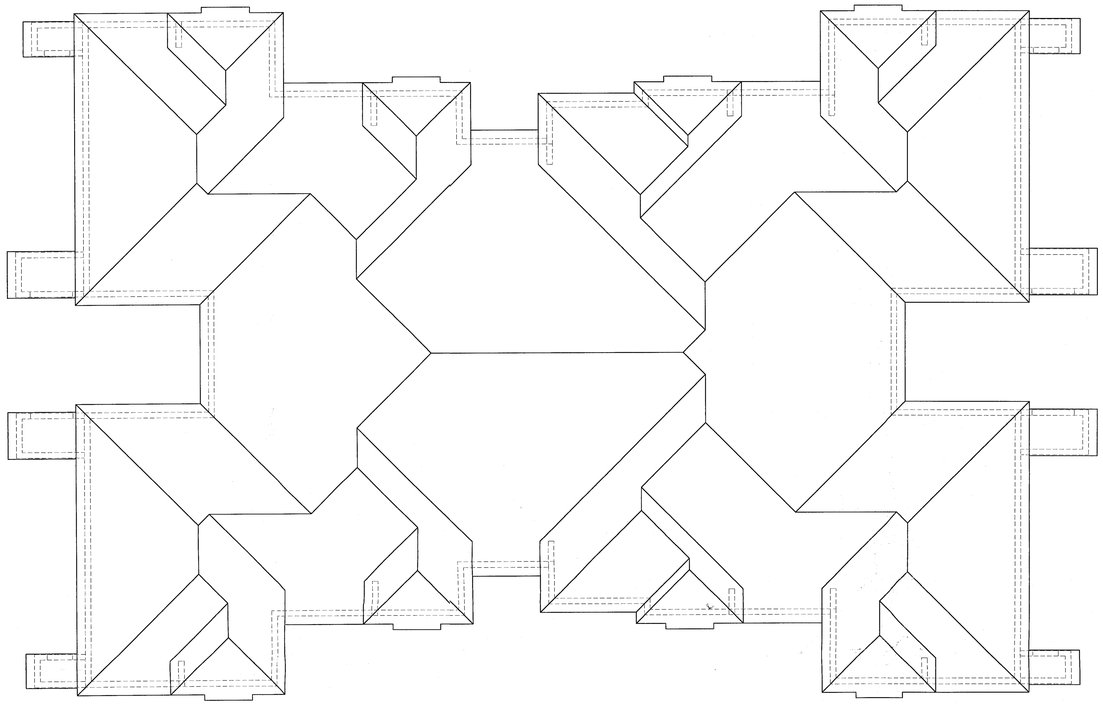

ROOF PLAN 1/8"

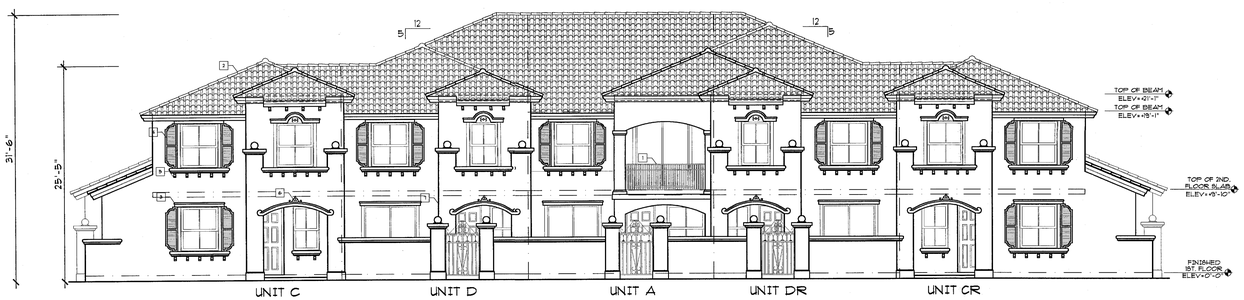

FRONT ELEVATION 1/8"

KEY NOTES:
1. ALUMINIUM RAILING PAINT FINISH
2. SPANISH TILE ROOF
3. STUCCO MOULDINGS
4. DECORATIVE SHUTTER
5. STUCCO BRAQUETS
6. DECORATIVE MEDALLION
7. STUCCO SPEAR

RIGHT ELEVATION 1/8"

202034
RECEIVED
FEB 25 2002
ZONING HEARINGS SECTION
MIAMI-DADE PLANNING AND ZONING DEPT.
BY Fe

1

REVISIONS	BY

10630 NORTHWEST 27TH STREET
MIAMI, FLORIDA 33172
TELEPHONE: (305) 593-9798
FAX: (305) 593-0096
CORP. LICENSE 0002489

SOTOLONGO ARCHITECTS

BELLAGGIO RESIDENTIAL DEVELOPMENT

CORUM HOMES, INC.
MIAMI-DADE COUNTY, FLORIDA

TYPE II
10 UNITS

SCALE	1/8"=1'-0"
CHECKED BY	RS
DRAWN BY	
DATE	12/20/01
JOB	0138
SHEET	A-3
OF	SHEETS

ARCH. N° 7712

CAD FILE NO. P:\PROJECTS\CORUM\BELLAGGIO\0138\BUILDING TYPE II\0138-10U-EL.DWG

DESIGNER HEREBY EXPRESSLY RESERVES HIS COPYRIGHT AND OTHER PROPERTY RIGHTS IN THESE PLANS. THESE PLANS AND DRAWINGS ARE NOT TO BE REPRODUCED, CHANGED, OR COPIED IN ANY FORM OR MANNER WHATSOEVER WITHOUT FIRST OBTAINING WRITTEN PERMISSION AND CONSENT OF SOTOLONGO ARCHITECTS, NOR ARE THEY TO BE ASSIGNED TO ANY PARTY WITHOUT FIRST OBTAINING SAID WRITTEN PERMISSION AND CONSENT.

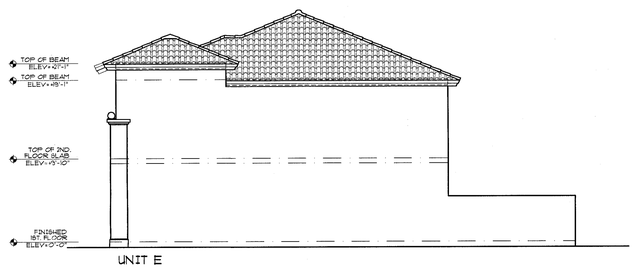

RIGHT ELEVATION 1/8"

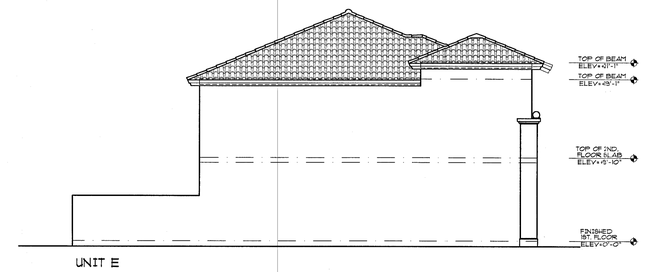

LEFT ELEVATION 1/8"

REAR ELEVATION 1/8'''

1 Elevatio

202034
RECEIVED
FEB 25 2002
ZONING HEARINGS SECTION
MIAMI-DADE PLANNING AND ENVIRO. DEPT.
BY RC

REVISIONS	BY

10630 NORTHWEST 27TH STREET
MIAMI, FLORIDA 33172
TELEPHONE: (305) 593-9798
FAX: (305) 593-0096
CORP. LICENSE 0002489

SOTOLONGO ARCHITECTS

BELLAGGIO
RESIDENTIAL DEVELOPMENT
CORUM HOMES, INC.
MIAMI-DADE COUNTY, FLORIDA

TYPE I
9 UNITS

SCALE	1/8"=1'-0"
CHECKED BY	RS
DRAWN BY	
DATE	12/20/01
JOB	0138
SHEET	A-3
OF	SHEETS

ARCH. N° 7712

CAD FILE NO. P:\PROJECTS\CORUM\BELLAGGIO\0138\BUILDING TYPE I\0138-9U-ELDWG

DESIGNER HEREBY EXPRESSLY RESERVES HIS COPYRIGHT AND OTHER PROPERTY RIGHTS IN THESE PLANS. THESE PLANS AND DRAWINGS ARE NOT TO BE REPRODUCED, CHANGED, OR COPIED IN ANY FORM OR MANNER WHATSOEVER WITHOUT FIRST OBTAINING WRITTEN PERMISSION AND CONSENT OF SOTOLONGO ARCHITECTS, NOR ARE THEY TO BE ASSIGNED TO ANY PARTY WITHOUT FIRST OBTAINING SAID WRITTEN PERMISSION AND CONSENT.