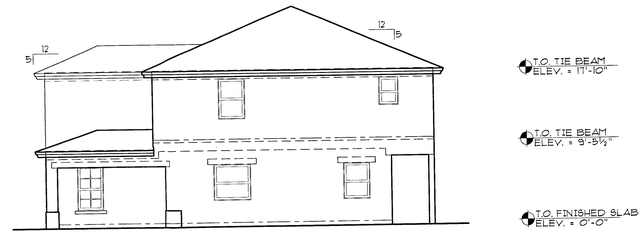

"MODEL B"

BUILDING TYPE 5 - TYPICAL RIGHT & LEFT ELEVATION 1/8"

"MODEL B" "MODEL "A" "MODEL C" "MODEL "A" "MODEL B(r)"

BUILDING TYPE 5 - REAR ELEVATION 1/8"

"MODEL B(r)" "MODEL "A" "MODEL C" "MODEL "A" "MODEL B"

BUILDING TYPE 5 - FRONT ELEVATION 1/8"

RECEIVED
02-30
JAN 07 2002
ZONING HEARINGS SECTION
MIAMI-DADE PLANNING AND ZONING DEPT.
BY

Raphalele C. Chiappetta

Architect

11845 SW 82nd Road Miami, FL
(305) 238-0380 Reg. #11596

OEM Drafting

Octavio Enrique Mendizabal
21801 SW 98th Place Miami, FL 33190
(786) 586-5921 (305) 580-1902

Project:

Air Base Landings Residential Community

SW 268 St. & 120 Ave.
Miami, Florida

Client:

Air Base Landings Limited

P.O. Box 560182
Miami, FL 33256-0182
(305) 519-4141
(305) 232-5837

Revisions:

Job No.:	0199
Date:	January 07, 2002
Checked:	R.C.C.
Drawn By:	O.E.M.
Scale:	1/8" = 1'-0"

Sheet

A1-03

Seal:

1/7/02

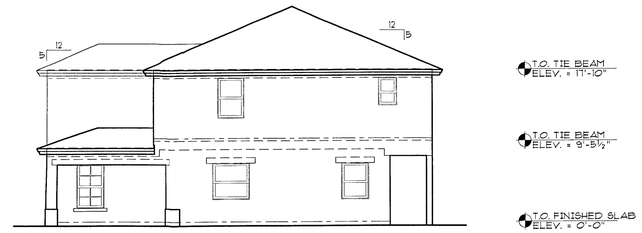

"MODEL B"

BUILDING TYPE 6 - TYPICAL RIGHT & LEFT ELEVATION 1/8"

"MODEL B" "MODEL C" "MODEL "A" "MODEL C" "MODEL "A" "MODEL B(r)"

BUILDING TYPE 6 - REAR ELEVATION 1/8"

"MODEL B(r)" "MODEL "A" "MODEL C" "MODEL "A" "MODEL C" "MODEL B"

BUILDING TYPE 6 - FRONT ELEVATION 1/8"

RECEIVED
002-30
JAN 8 2002
ZONING HEARINGS SECTION
MIAMI-DADE PLANNING AND ZONING
BY

Raphalele C. Chiappetta

Architect

11845 SW 82nd Road Miami, FL
(305) 238-0380 Reg. #11596

OEM Drafting

Octavio Enrique Mendizabal
2860 SW 96th Place Miami, FL 33190
(786) 586-5921 (305) 580-1902

Project:

Air Base Landings Residential Community

SW 268 St. & 120 Ave.
Miami, Florida

Client:

Air Base Landings Limited

P.O. Box 560182
Miami, FL 33256-0182
(305) 519-4141
(305) 232-5837

Revisions:

Job No.:	0199
Date:	January 07, 2002
Checked:	R.C.C.
Drawn By:	O.E.M.
Scale:	1/8" = 1'-0"

Sheet

A1-06

Seal:

1/7/02

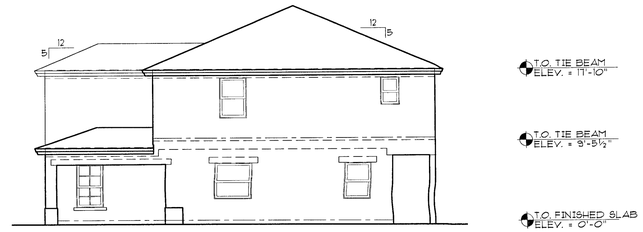

"MODEL B"

BUILDING TYPE 7 - TYPICAL RIGHT & LEFT ELEVATION 1/8"

"MODEL B" "MODEL C" "MODEL "A" "MODEL C" "MODEL C" "MODEL "A" "MODEL B(r)"

BUILDING TYPE 7 - REAR ELEVATION 1/8"

"MODEL B(r)" "MODEL "A" "MODEL C" "MODEL C" "MODEL "A" "MODEL C" "MODEL B"

BUILDING TYPE 7 - FRONT ELEVATION 1/8"

RECEIVED
202-032
JAN 07 2002
ZONING HEARINGS SECTION
MIAMI-DADE PLANNING AND ZONING DE
BY

Raphalele C. Chiappetta
Architect
11845 SW 82nd Road Miami, FL
(305) 238-0380 Reg. #11596

OEM Drafting
Octavio Enrique Mendizabal
21801 SW 98th Place Miami, FL 33190
(786) 586-6921 (305) 580-1902

Project:
Air Base Landings Residential Community

SW 268 St. & 120 Ave.
Miami, Florida

Client:
Air Base Landings Limited

P.O. Box 560182
Miami, FL 33256-0182
(305) 519-4141
(305) 232-5837

Revisions:

Job No.:	0199
Date:	January 07, 2002
Checked:	R.C.C.
Drawn By:	O.E.M.
Scale:	1/8" = 1'-0"

Sheet
A1-09

Seal:
1/7/02

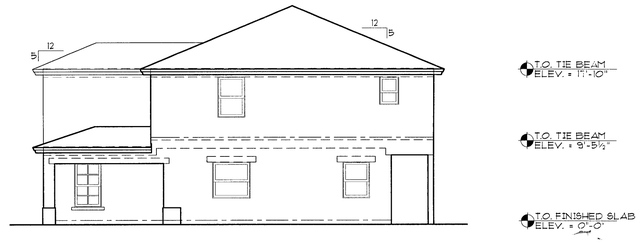

"MODEL B"

BUILDING TYPE 8 - TYPICAL RIGHT & LEFT ELEVATION 1/8"

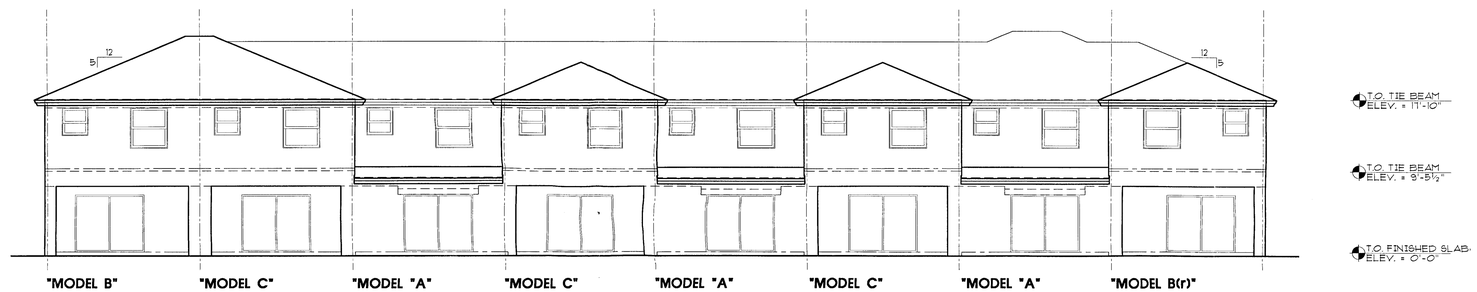

"MODEL B" "MODEL C" "MODEL "A" "MODEL C" "MODEL "A" "MODEL C" "MODEL "A" "MODEL B(r)"

BUILDING TYPE 8 - REAR ELEVATION 1/8"

"MODEL B(r)" "MODEL "A" "MODEL C" "MODEL "A" "MODEL C" "MODEL "A" "MODEL C" "MODEL B"

BUILDING TYPE 8 - FRONT ELEVATION 1/8"

RECEIVED
JAN 07 2002
ZONING HEARINGS SECTION
MIAMI-DADE PLANNING AND ZONING DEPT
BY

Raphalele C. Chiappetta

Architect

11845 SW 82nd Road Miami, FL
(305) 238-0380 Reg. #11596

OEM Drafting

Octavio Enrique Mendizabal
21801 SW 98th Place Miami, FL 33190
(786) 586-5921 (305) 580-1902

Project:

Air Base Landings Residential Community

SW 268 St. & 120 Ave.
Miami, Florida

Client:

Air Base Landings Limited

P.O. Box 560182
Miami, FL 33256-0182
(305) 519-4141
(305) 232-5837

Revisions:

Job No.:	0199
Date:	January 07, 2002
Checked:	R.C.C.
Drawn By:	O.E.M.
Scale:	1/8" = 1'-0"

Sheet

A1-12

Seal:

1/7/02