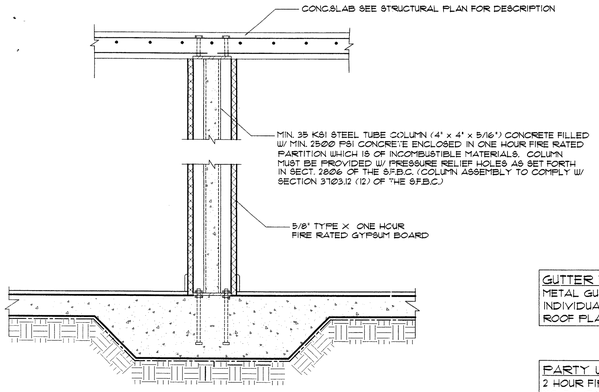

STEEL COLUMN:

MIN. 35 KSI STEEL TUBE COLUMN (4" x 4" x 5/16") CONCRETE FILLED W/ MIN. 2500 PSI CONCRETE ENCLOSED IN ONE HOUR FIRE RATED PARTITION WHICH IS OF INCOMBUSTIBLE MATERIALS. COLUMN MUST BE PROVIDED W/ PRESSURE RELIEF HOLES AS SET FORTH IN SECT. 2806 OF THE S.F.B.C. (COLUMN ASSEMBLY TO COMPLY W/ SECTION 3703.12 (12) OF THE S.F.B.C.)

TYPICAL COLUMN SECTION
NOT TO SCALE

GUTTER NOTE:
METAL GUTTERS TO RETAIN WATER RUNOFF ON INDIVIDUAL LOTS. (PLEASE SEE 1/4" ARCHITECTURAL ROOF PLAN)

PARTY WALL NOTE:
2 HOUR FIRE RATED WALL TO CONTINUE TO EAVES AND OVERHANGS. (SEE DETAIL ON 1/4" ARCHITECTURAL ROOF PLAN)

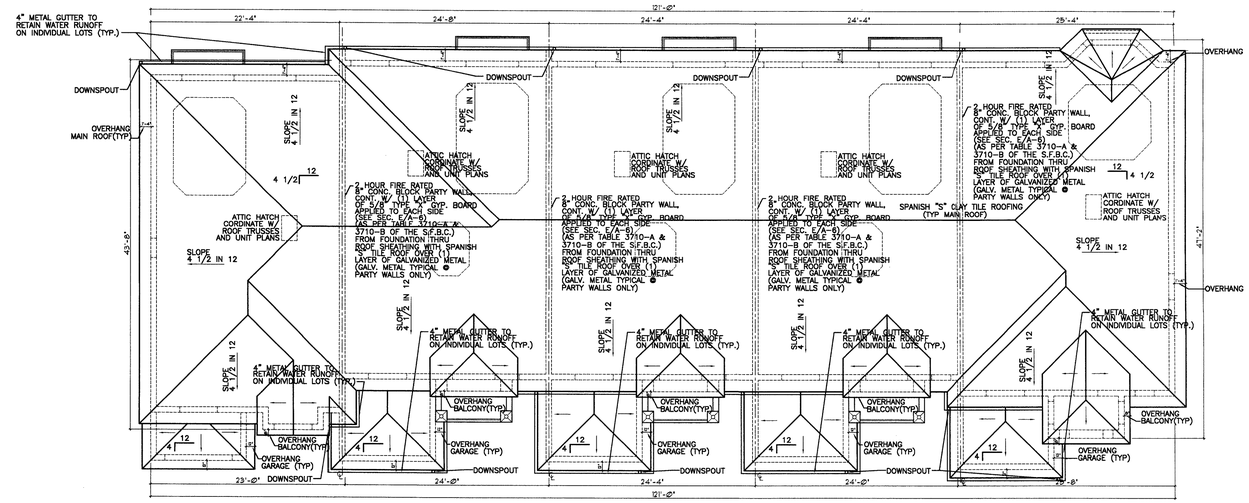

MODEL A | MODEL B | MODEL B | MODEL B | MODEL C

ROOF FRAMING PLAN (BLDG. II)
SCALE : 1/8" = 1'-0"
NOTE : REFER TO 1/4" SCALE DRAWINGS OF INDIVIDUAL UNITS FOR FURTHER DIMENSIONS AND DETAILS
REFER TO MECH. DRAWINGS FOR TYPE AND LOCATIONS OF ROOF PENETRATIONS.
PAINT ALL ROOF PENETRATION TO MATCH COLOR OF TILES.

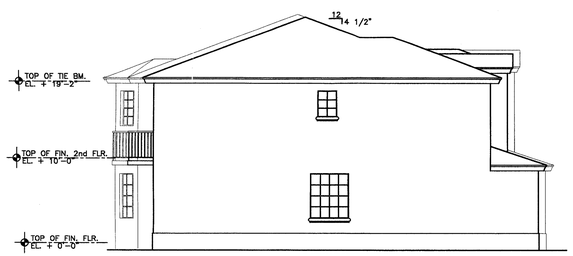

LEFT SIDE ELEVATION (BLDG. II)
SCALE : 1/4" = 1'-0"
NOTE : REFER TO 1/4" SCALE DRAWINGS OF INDIVIDUAL UNITS FOR FURTHER DIMENSIONS AND DETAILS

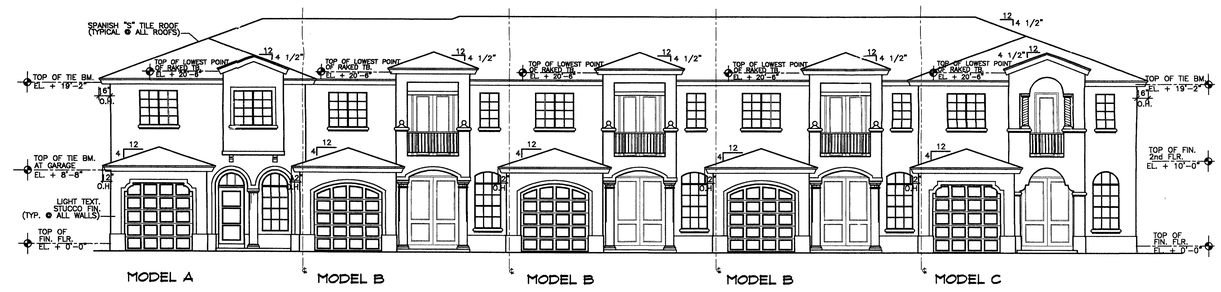

MODEL A | MODEL B | MODEL B | MODEL B | MODEL C

FRONT ELEVATION (BLDG. II)
SCALE : 1/4" = 1'-0"
NOTE : REFER TO 1/4" SCALE DRAWINGS OF INDIVIDUAL UNITS FOR FURTHER DIMENSIONS AND DETAILS

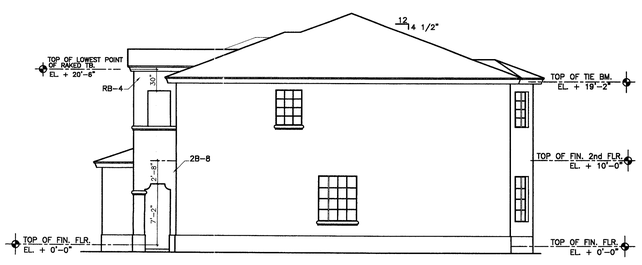

RIGHT SIDE ELEVATION (BLDG. II)
SCALE : 1/4" = 1'-0"
NOTE : REFER TO 1/4" SCALE DRAWINGS OF INDIVIDUAL UNITS FOR FURTHER DIMENSIONS AND DETAILS

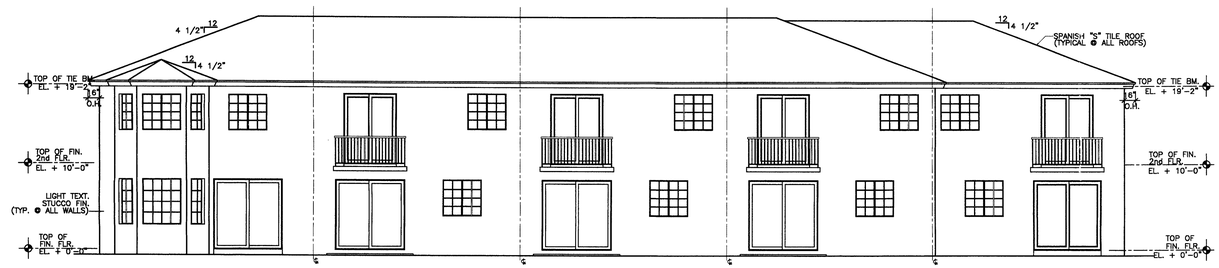

MODEL C | MODEL B | MODEL B | MODEL B | MODEL A

REAR ELEVATION (BLDG. II)
SCALE : 1/4" = 1'-0"
NOTE : REFER TO 1/4" SCALE DRAWINGS OF INDIVIDUAL UNITS FOR FURTHER DIMENSIONS AND DETAILS

CAD STUDIO
ARCHITECTURE, INC.
REGISTRATION # : AA0002588

RESIDENCE FOR :

COUNTRYSIDE VILLAS
BUILDING TYPE II

OWNER:
WILLIAM P. CALVERT
400 S.W. 107th AVE.
SUITE 408
MIAMI, FL. 33174
(305)225-0402

date	4/30/01	revisions
issued		
drawn	C.M.	
checked	A.R.	
project no.		

sheet no.
A-1

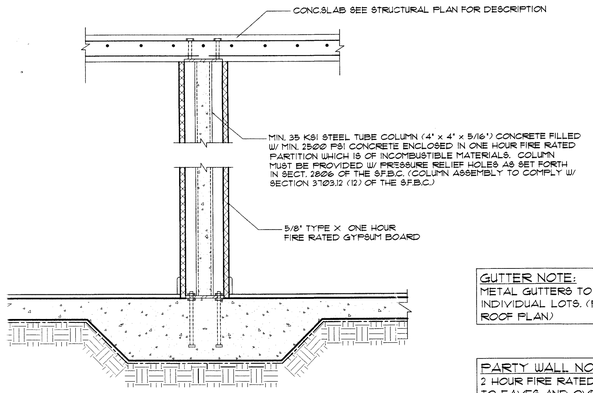

STEEL COLUMN:

MIN. 35 KSI STEEL TUBE COLUMN (4" x 4" x 5/16") CONCRETE FILLED W/ MIN. 2500 PSI CONCRETE ENCLOSED IN ONE HOUR FIRE RATED PARTITION WHICH IS OF INCOMBUSTIBLE MATERIALS. COLUMN MUST BE PROVIDED W/ PRESSURE RELIEF HOLES AS SET FORTH IN SECT. 2806 OF THE S.F.B.C. (COLUMN ASSEMBLY TO COMPLY W/ SECTION 3703.12 (12) OF THE S.F.B.C.)

TYPICAL COLUMN SECTION
NOT TO SCALE

GUTTER NOTE:
METAL GUTTERS TO RETAIN WATER RUNOFF ON INDIVIDUAL LOTS. (PLEASE SEE 1/4" ARCHITECTURAL ROOF PLAN)

PARTY WALL NOTE:
2 HOUR FIRE RATED WALL TO CONTINUE TO EAVES AND OVERHANGS. (SEE DETAIL ON THIS SHEET)

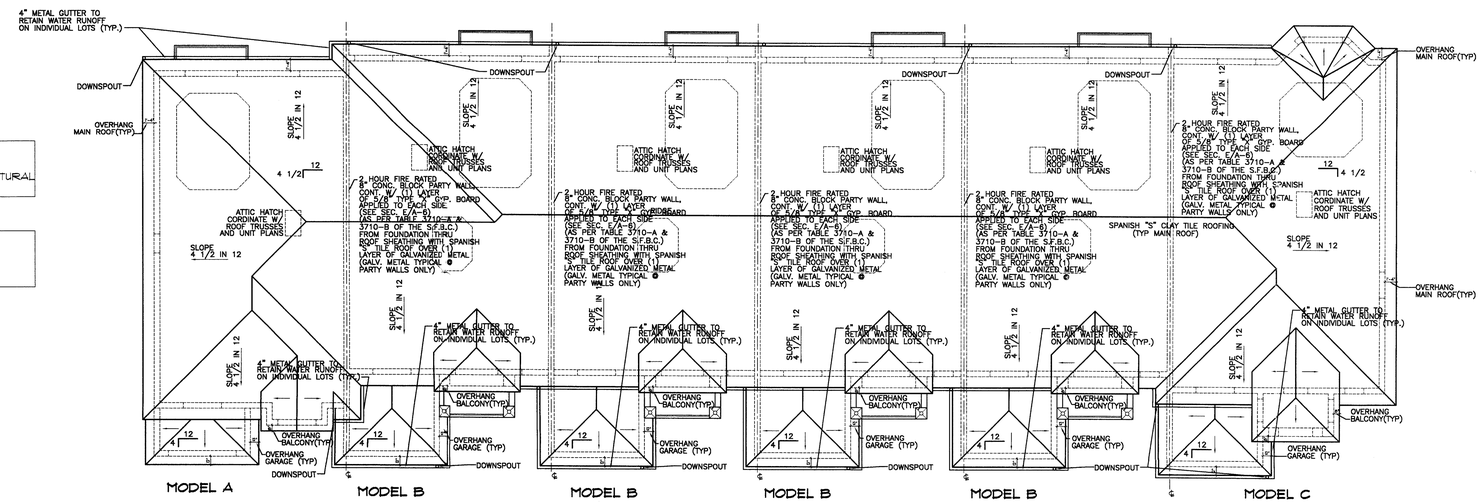

ROOF FRAMING PLAN (BLDG. III)
NOTE : REFER TO 1/4" SCALE DRAWINGS OF INDIVIDUAL UNITS FOR FURTHER DIMENSIONS AND DETAILS
REFER TO MECH. DRAWINGS FOR TYPE AND LOCATIONS OF ROOF PENETRATIONS.
PAINT ALL ROOF PENETRATION TO MATCH COLOR OF TILES.

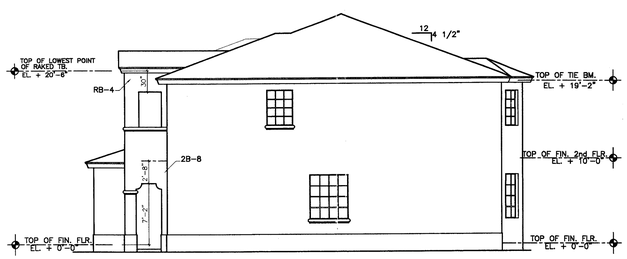

RIGHT SIDE ELEVATION (BLDG. III)
SCALE : 1/4" = 1'-0"
NOTE : REFER TO 1/4" SCALE DRAWINGS OF INDIVIDUAL UNITS FOR FURTHER DIMENSIONS AND DETAILS

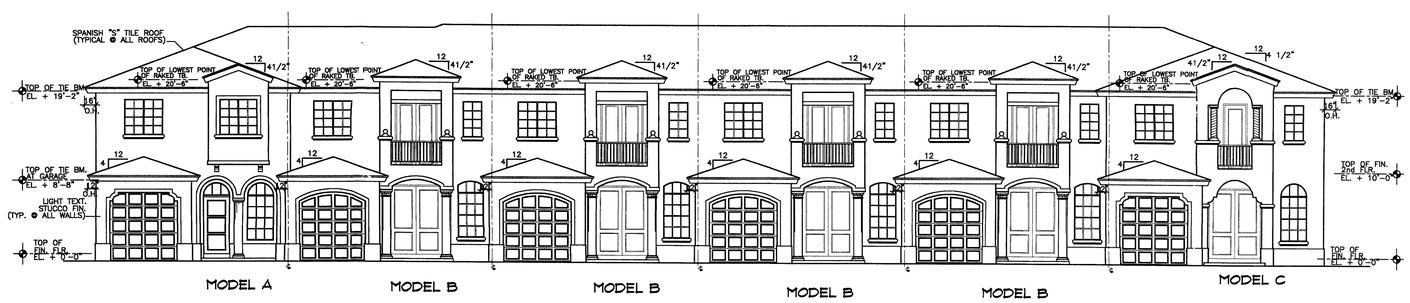

FRONT ELEVATION (BLDG. III)
SCALE : 1/4" = 1'-0"
NOTE : REFER TO 1/4" SCALE DRAWINGS OF INDIVIDUAL UNITS FOR FURTHER DIMENSIONS AND DETAILS

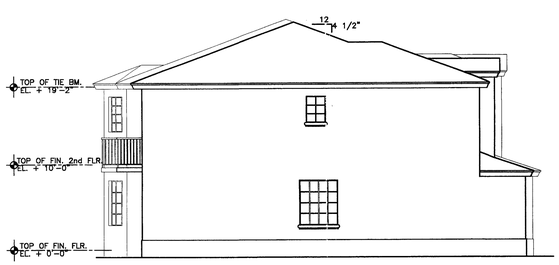

LEFT SIDE ELEVATION (BLDG. III)
SCALE : 1/4" = 1'-0"
NOTE : REFER TO 1/4" SCALE DRAWINGS OF INDIVIDUAL UNITS FOR FURTHER DIMENSIONS AND DETAILS

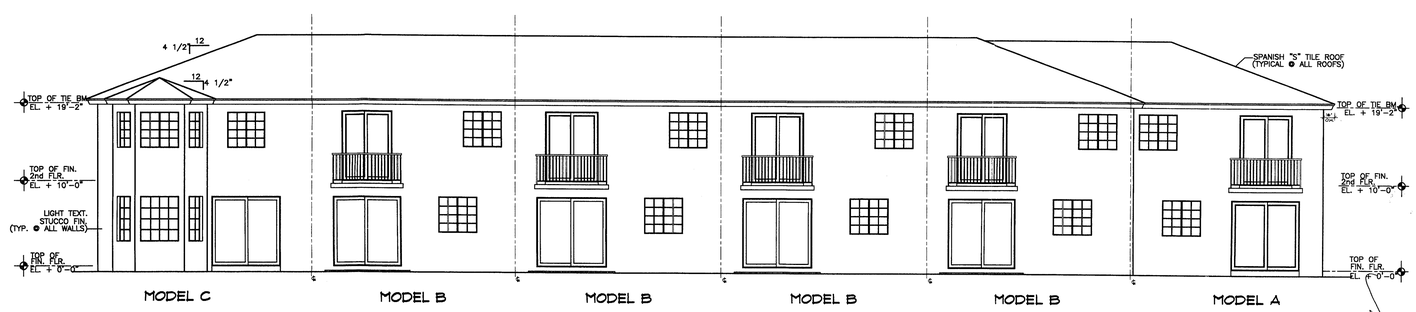

REAR ELEVATION (BLDG. III)
SCALE : 1/4" = 1'-0"
NOTE : REFER TO 1/4" SCALE DRAWINGS OF INDIVIDUAL UNITS FOR FURTHER DIMENSIONS AND DETAILS

9/11/02

CAD STUDIO
ARCHITECTURE, INC.
REGISTRATION # : AA0002588

COUNTRYSIDE VILLAS BUILDING TYPE III

RESIDENCE FOR :

OWNER:
WILLIAM P. CALVERT
400 S.W. 107th AVE.
SUITE 408
MIAMI, FL. 33174
(305)225-0402

revisions

date 4/30/01
issued
drawn G.M.
checked A.R.
project no.

sheet no.
A-10
9 of 9