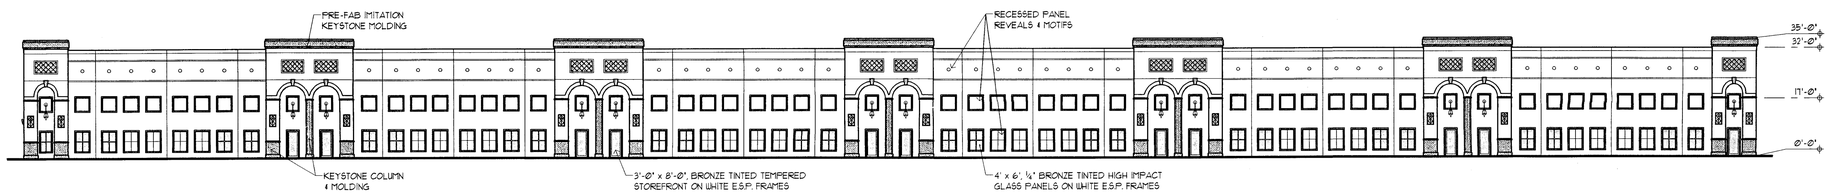

FRONT ELEVATION 1"=2Ø'

DOCK HEIGHT BLDG

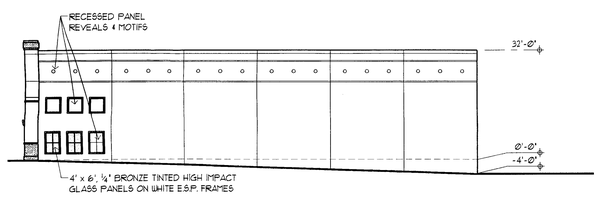

RIGHT SIDE ELEVATION 1"=2Ø'

DOCK HEIGHT BLDG

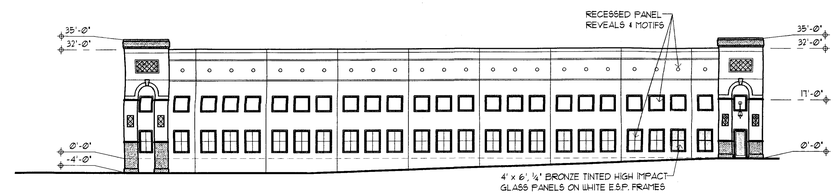

LEFT SIDE ELEVATION 1"=2Ø'

DOCK HEIGHT BLDG

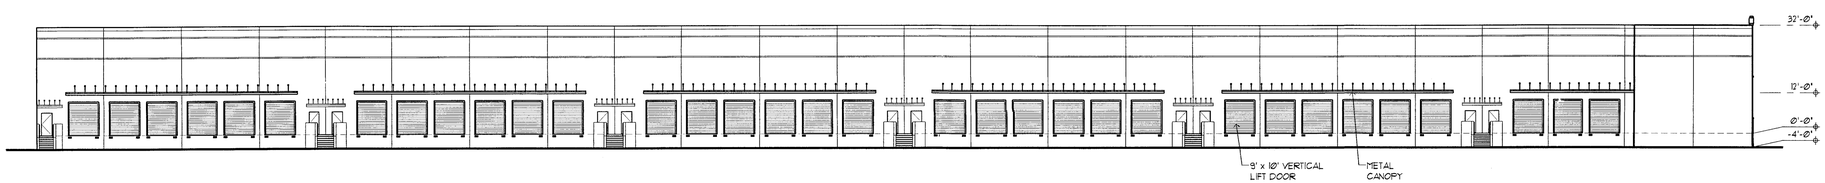

REAR ELEVATION 1"=2Ø'

DOCK HEIGHT BLDG

RECEIVED
2Ø2-319
APR 11 2003
ZONING HEARINGS SECTION
MIAMI-DADE PLANNING AND ZONING DEPT.
BY BC

RODRIGUEZ PEREIRA ARCHITECTS, INC.

Architecture
Planning &
Urban Design
Space Planning
Interior Design
Corp. Lic. # AA-C001984

10540 N.W. 26th ST.
Suite 204
Miami, Fl. 33172
(305) 592-8045
FAX: (305) 592-5756
WWW.RODRIGUEZPEREIRA.COM

OFFICE/WAREHOUSE FACILITIES FOR:

BEACON AT DORAL

C&S DEVELOPMENT

REVISIONS	BY

NOT VALID FOR CONSTRUCTION UNLESS SIGNED & SEAL IN THIS BOX

Date	4-9-03
Scale	
Drawn	
Job	
Sheet	A-8
Of	Sheets

R:\PRELIMINARIES\BEACON AT DORAL\Pricing set\4-9-03\A-08.DWG, 04/10/2003 02:18:58 PM

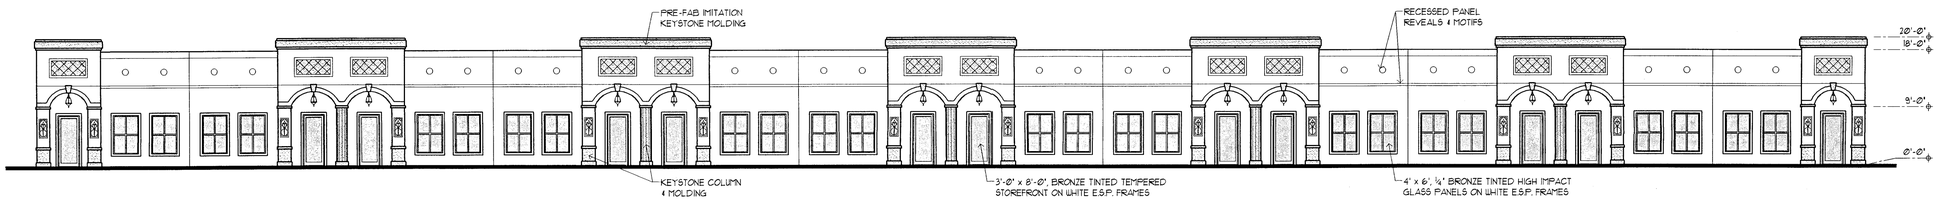

FRONT ELEVATION 3/32"

OFFICE BLDG

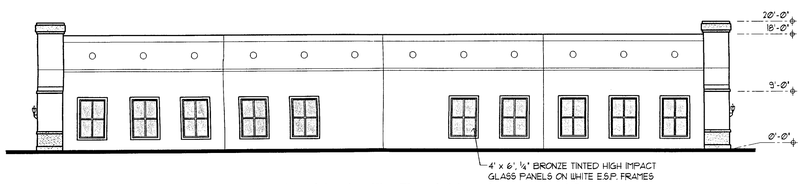

RIGHT SIDE ELEVATION 3/32"

OFFICE BLDG

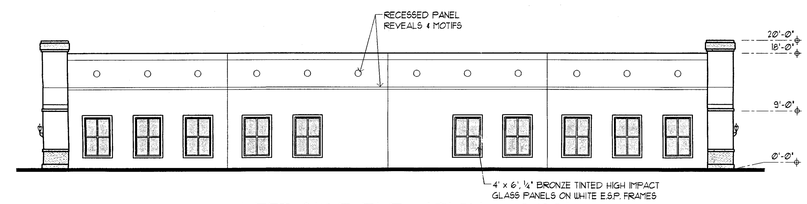

LEFT SIDE ELEVATION 3/32"

OFFICE BLDG

REAR ELEVATION 3/32"

OFFICE BLDG

RECEIVED
2102-319
APR 11 2003
ZONING HEARINGS SECTION
MIAMI-DADE PLANNING AND ZONING DEPT.
BY BC

RODRIGUEZ PEREIRA ARCHITECTS, INC.

Architecture
Planning &
Urban Design
Space Planning
Interior Design
Corp. Lic. # AA-C001984

10540 N.W. 26th ST.
Suite 204
Miami, Fl. 33172
(305) 592-8045
FAX: (305) 592-5756
WWW.RODRIGUEZPEREIRA.COM

OFFICE/WAREHOUSE FACILITIES FOR:

BEACON AT DORAL

C&S DEVELOPMENT

REVISIONS	BY

NOT VALID FOR CONSTRUCTION UNLESS SIGNED & SEAL IN THIS BOX

Date	4-9-03
Scale	
Drawn	
Job	
Sheet	A-9
Of	Sheets

R:\PRELIMINARIES\BEACON AT DORAL\Pricing set\4-9-03\A-09.DWG, 04/10/2003 02:20:43 PM

FRONT ELEVATION 3/32"

FLEX BLDG

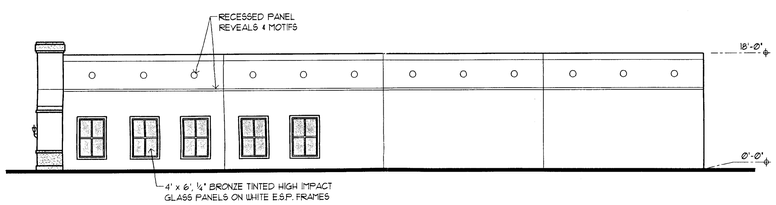

RIGHT SIDE ELEVATION 3/32"

FLEX BLDG

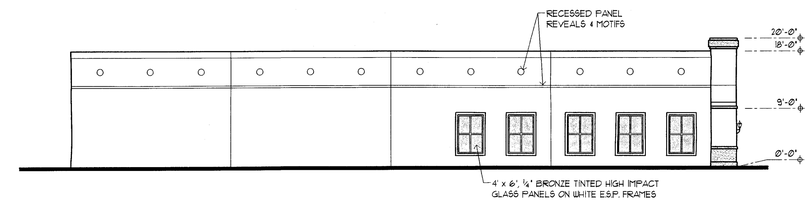

LEFT SIDE ELEVATION 3/32"

FLEX BLDG

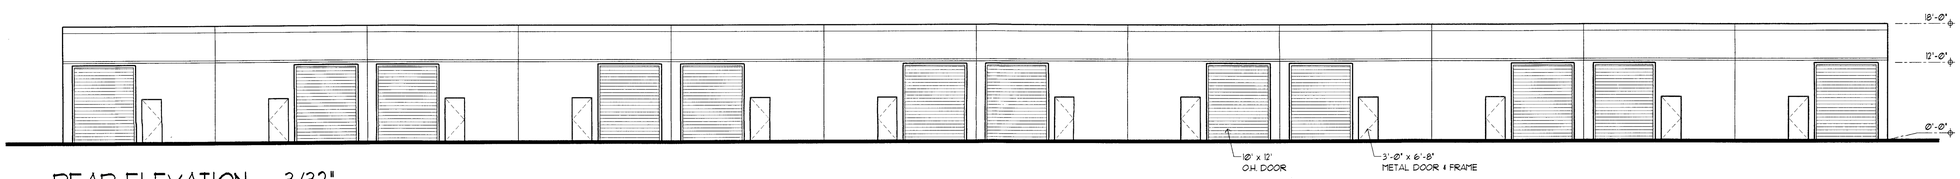

REAR ELEVATION 3/32"

FLEX BLDG

RECEIVED
202-319
APR 11 2003
ZONING HEARINGS SECTION
MIAMI-DADE PLANNING AND ZONING DEPT.
BY BC

RODRIGUEZ PEREIRA ARCHITECTS, INC.
Architecture
Planning &
Urban Design
Space Planning
Interior Design
Corp. Lic. # AA-C001984
10540 N.W. 26th ST.
Suite 204
Miami, Fl. 33172
(305) 592-8045
FAX: (305) 592-5756
WWW.RODRIGUEZPEREIRA.COM

OFFICE/WAREHOUSE FACILITIES FOR:
BEACON AT DORAL
C&S DEVELOPMENT

REVISIONS	BY

NOT VALID FOR CONSTRUCTION UNLESS SIGNED & SEAL IN THIS BOX

Date	4-9-03
Scale	
Drawn	
Job	
Sheet	A-10
Of	Sheets

R:\PRELIMINARIES\BEACON AT DORAL\Pricing set\4-9-03\A-10.DWG, 04/10/2003 02:22:12 PM

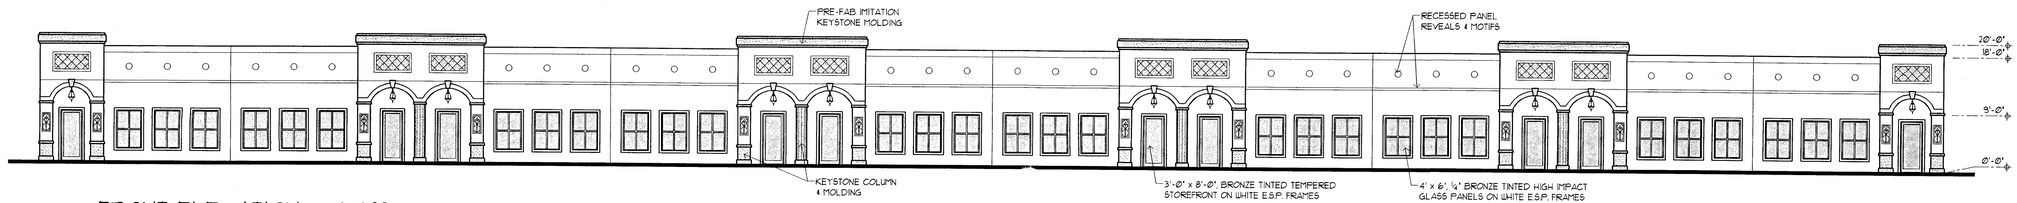

FRONT ELEVATION 3/32"

OFFICE BLDG

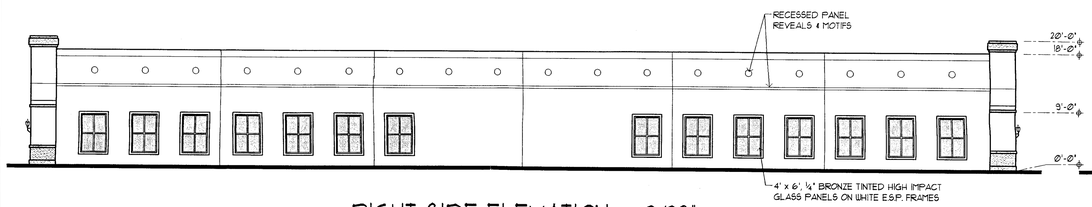

RIGHT SIDE ELEVATION 3/32"

OFFICE BLDG

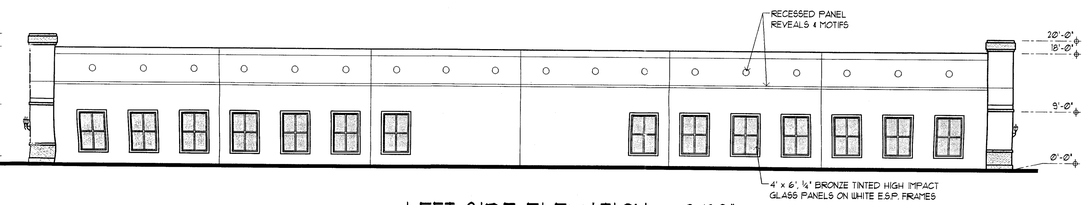

LEFT SIDE ELEVATION 3/32"

OFFICE BLDG

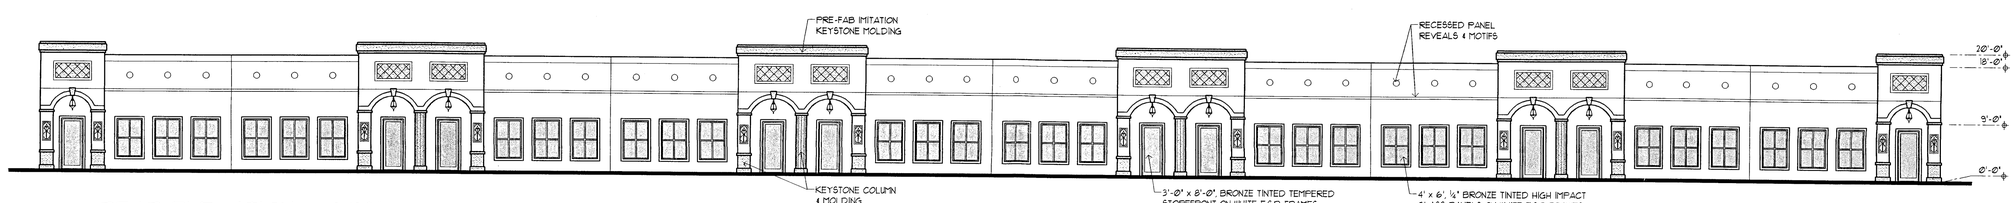

REAR ELEVATION 3/32"

OFFICE BLDG

RECEIVED
APR 11 2003
ZONING HEARINGS SECTION
MIAMI-DADE PLANNING AND ZONING DEPT.
BY

RODRIGUEZ PEREIRA ARCHITECTS, INC.

Architecture
Planning &
Urban Design
Space Planning
Interior Design
Corp. Lic. # AA-C001984

10540 N.W. 26th ST.
Suite 204
Miami, Fl. 33172
(305) 592-8045
FAX: (305) 592-5756
WWW.RODRIGUEZPEREIRA.COM

OFFICE/WAREHOUSE FACILITIES FOR:

BEACON AT DORAL

C&S DEVELOPMENT

REVISIONS	BY

NOT VALID FOR CONSTRUCTION UNLESS SIGNED & SEAL IN THIS BOX

Date	4-9-03
Scale	
Drawn	
Job	
Sheet	A-11
Of	Sheets

R:\PRELIMINARIES\BEACON AT DORAL\Pricing set\4-9-03\A-11.DWG, 04/10/2003 01:54:27 PM