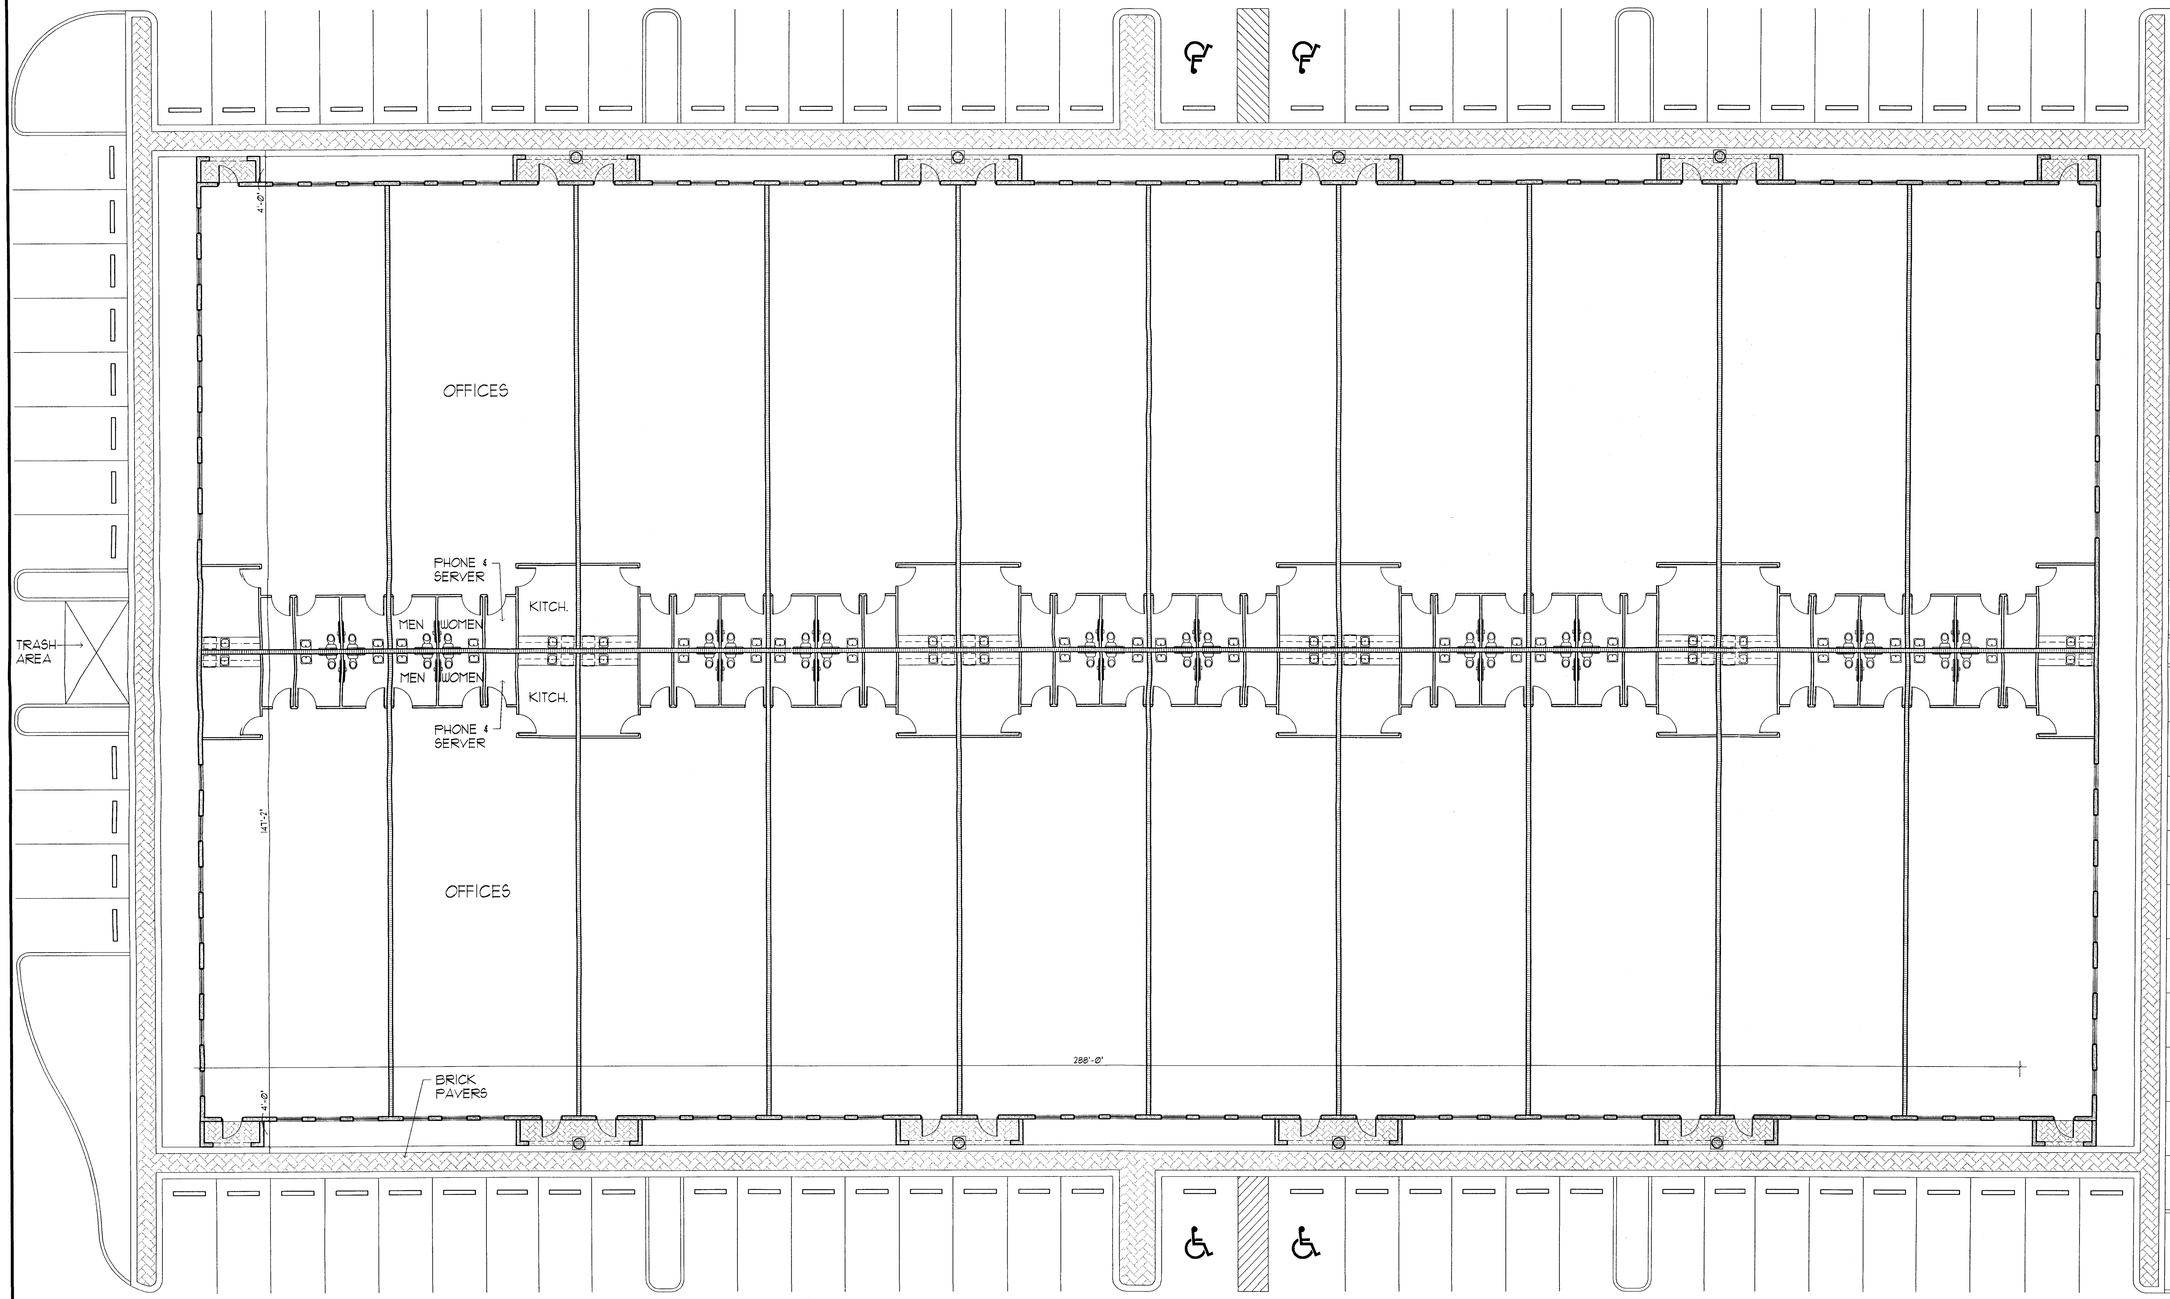


OFFICE BLDG PLAN 3/32"

RECEIVED
202-319
APR 11 2003
ZONING HEARINGS SECTION
MIAMI-DADE PLANNING AND ZONING DEPT.
BY BC

RODRIGUEZ PEREIRA ARCHITECTS, INC.
Architecture
Planning &
Urban Design
Space Planning
Interior Design
Corp. Lic. # AA-C001984
10540 N.W. 26th ST.
Suite 204
Miami, Fl. 33172
(305) 592-8045
FAX: (305) 592-5756
WWW.RODRIGUEZPEREIRA.COM

OFFICE/WAREHOUSE FACILITIES FOR:
# BEACON AT DORAL
C&S DEVELOPMENT

| REVISIONS | BY |
|---|---|
| | |
| | |
| | |
| | |
| | |
| | |

NOT VALID FOR CONSTRUCTION UNLESS SIGNED & SEAL IN THIS BOX

| | |
|---|---|
| Date | 4-9-03 |
| Scale | |
| Drawn | |
| Job | |
| Sheet | A-5 |
| Of | Sheets |

R:\PRELIMINARIES\BEACON AT DORAL\Pricing set\4-9-03\A-03,04,05.dwg, 04/10/2003 02:16:14 PM

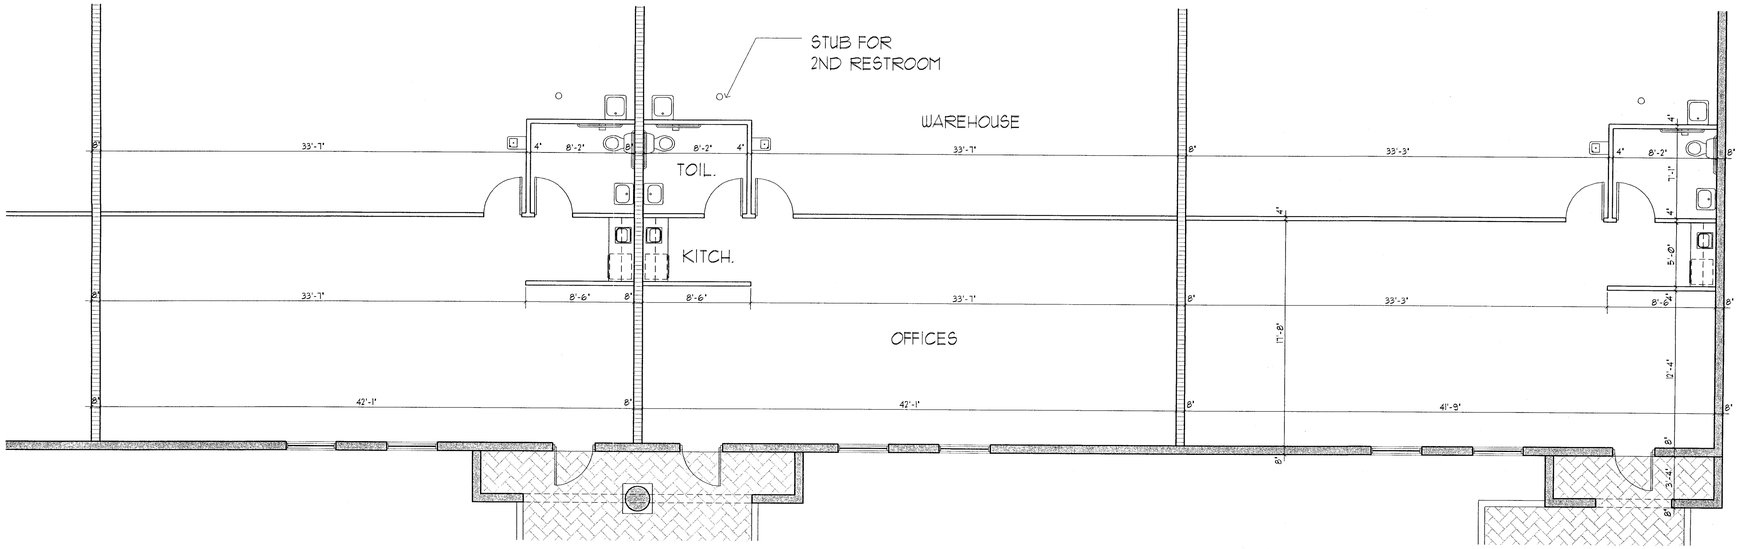


ENLARGED DOCK HEIGHT BLDG PLAN 3/16"

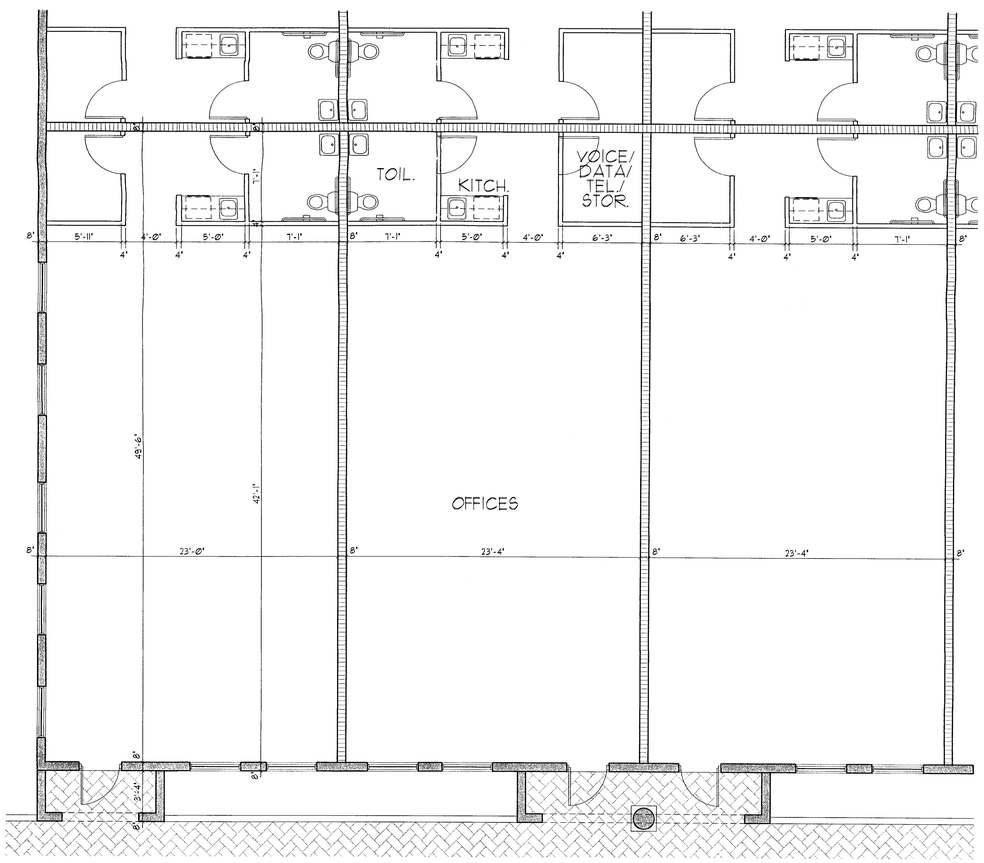


ENLARGED OFFICE BLDG PLAN 3/16"

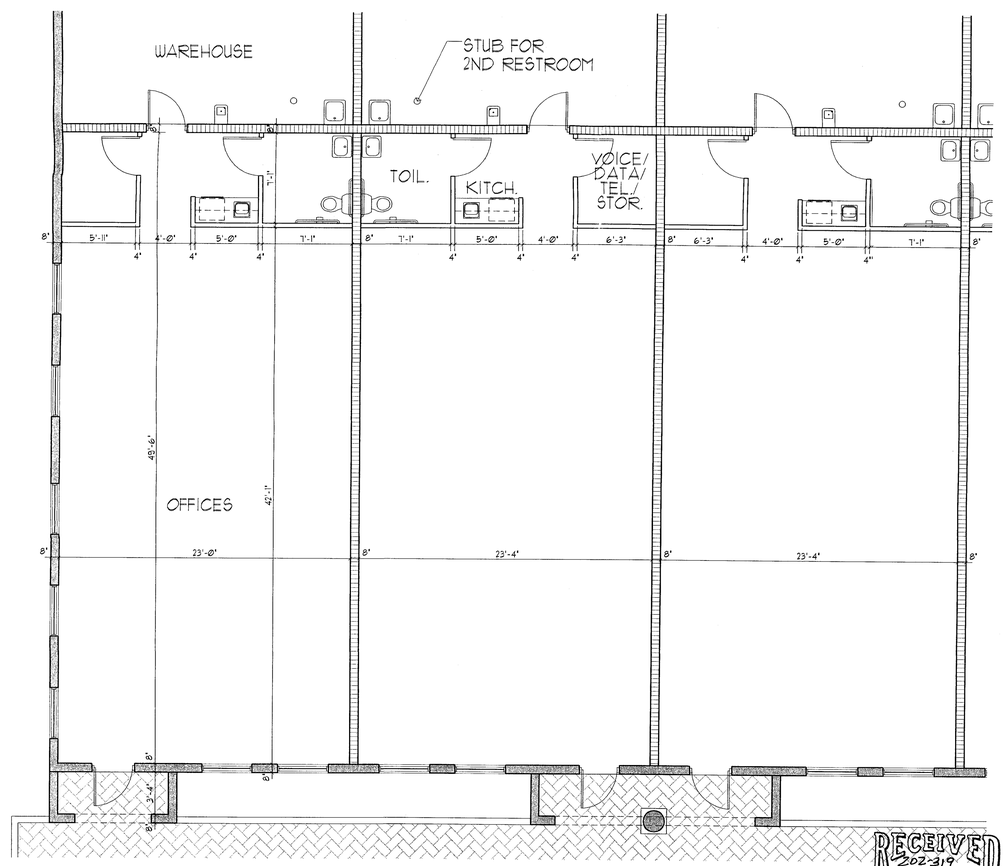


ENLARGED FLEX BLDG PLAN 3/16"

RECEIVED
2002-319
APR 11 2003
ZONING HEARINGS SECTION
MIAMI-DADE PLANNING AND ZONING DEPT.
BY

RODRIGUEZ PEREIRA ARCHITECTS, INC.
Architecture
Planning &
Urban Design
Space Planning
Interior Design
Corp. Lic. # AA-C001984
10540 N.W. 26th ST.
Suite 204
Miami, Fl. 33172
(305) 592-8045
FAX: (305) 592-5756
WWW.RODRIGUEZPEREIRA.COM

OFFICE/WAREHOUSE FACILITIES FOR:
# BEACON AT DORAL
C&S DEVELOPMENT

| REVISIONS | BY |
|---|---|
| | |
| | |
| | |
| | |
| | |
| | |

NOT VALID FOR CONSTRUCTION UNLESS SIGNED & SEAL IN THIS BOX

| | |
|---|---|
| Date | 4-9-03 |
| Scale | |
| Drawn | |
| Job | |
| Sheet | A-6 |
| Of | Sheets |

R:\PRELIMINARIES\BEACON AT DORAL\Pricing set\4-9-03\A-06,07.dwg, 04/10/2003 03:40:04 PM

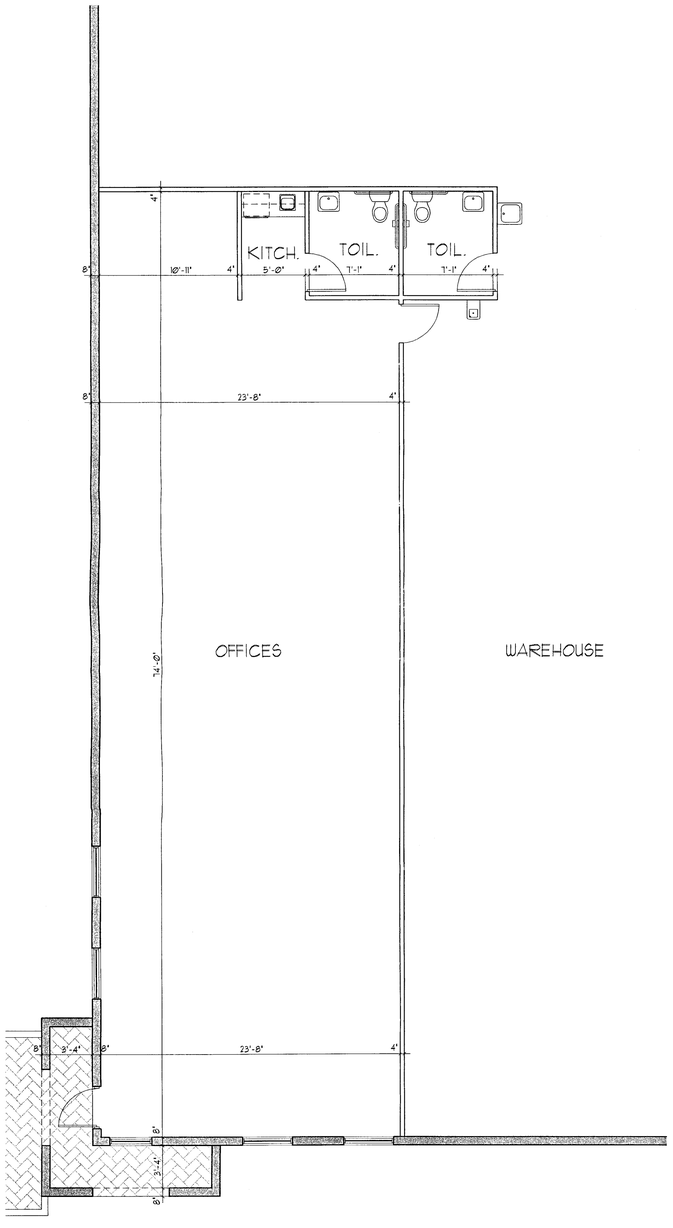


ENLARGED DOCK HEIGHT BLDG PLAN 3/16"

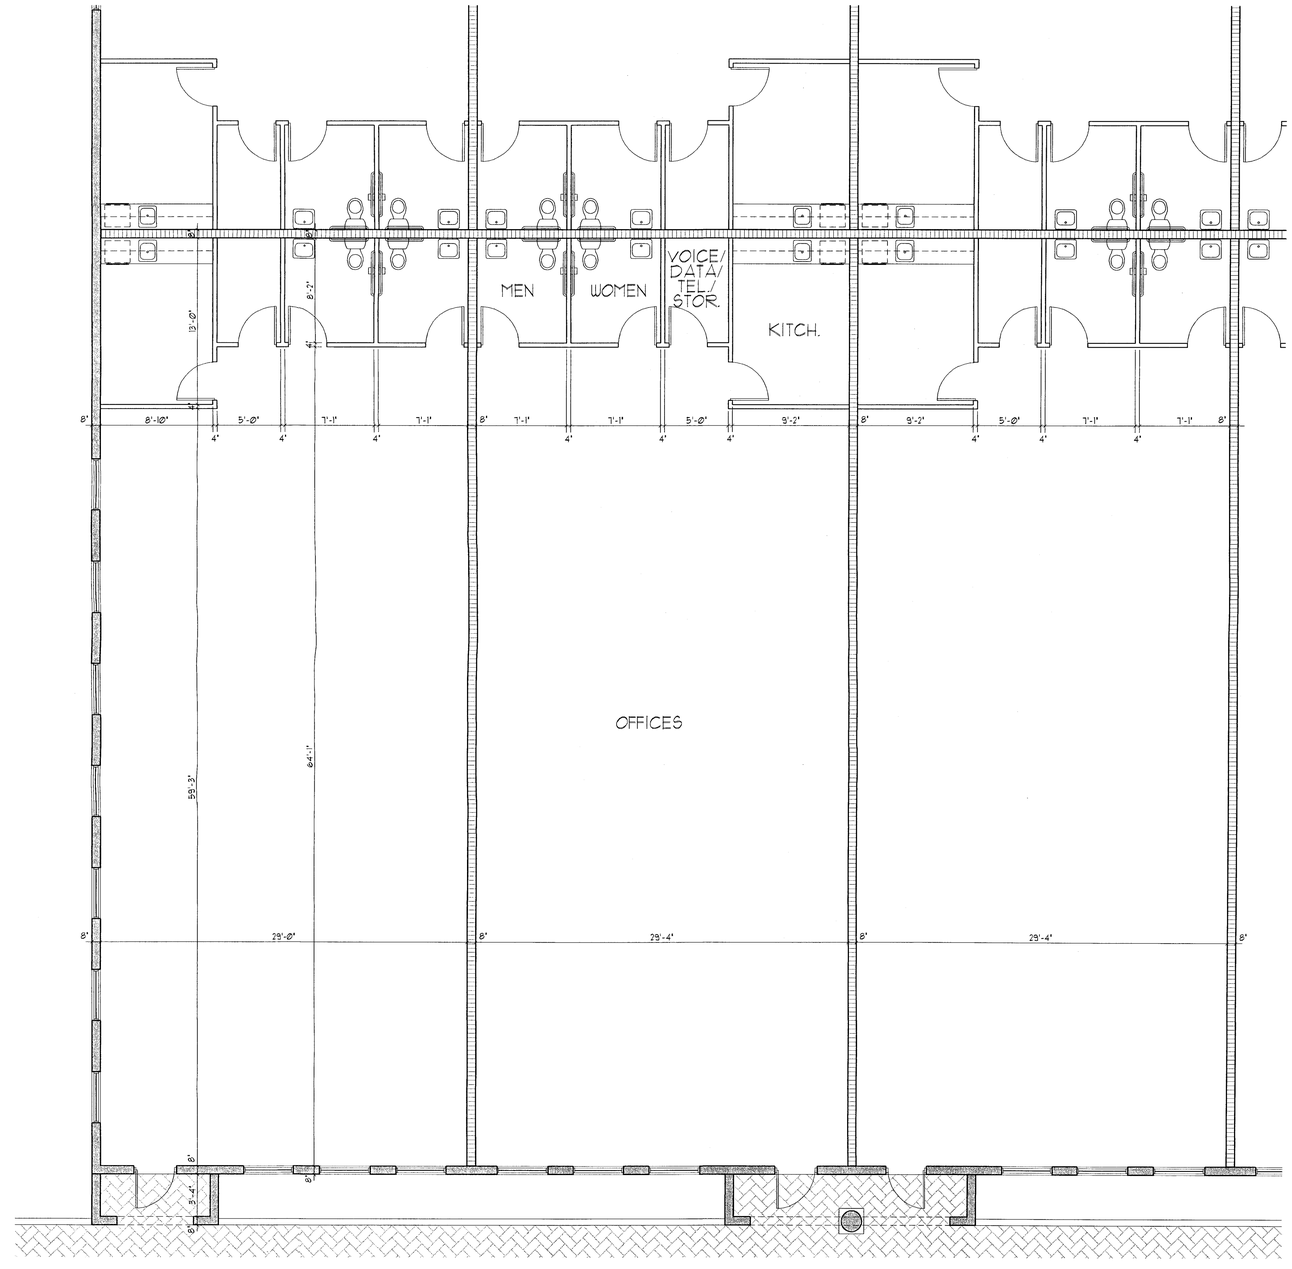


ENLARGED OFFICE BLDG PLAN 3/16"

RECEIVED
202-339
APR 11 2003
ZONING HEARINGS SECTION
MIAMI-DADE PLANNING AND ZONING DEPT.
BY BC


RODRIGUEZ PEREIRA ARCHITECTS, INC.

Architecture
Planning &
Urban Design
Space Planning
Interior Design
Corp. Lic. # AA-C001984

10540 N.W. 26th ST.
Suite 204
Miami, Fl. 33172
(305) 592-8045
FAX: (305) 592-5756
WWW.RODRIGUEZPEREIRA.COM


OFFICE/WAREHOUSE FACILITIES FOR:

# BEACON AT DORAL

C&S DEVELOPMENT

| REVISIONS | BY |
|---|---|
| | |
| | |
| | |
| | |
| | |
| | |

NOT VALID FOR CONSTRUCTION UNLESS SIGNED & SEAL IN THIS BOX

| | |
|---|---|
| Date | 4-9-03 |
| Scale | |
| Drawn | |
| Job | |
| Sheet | A-7 |
| Of | Sheets |

R:\PRELIMINARIES\BEACON AT DORAL\Pricing set\4-9-03\A-06,07.dwg, 04/10/2003 03:40:22 PM