COPYRIGHT 1999 BELLON-MILANES ARCHITECTS, PLANNERS, INC. All ideas, designs, arrangements and plans indicated or represented by this drawing are owned by, and are the property of BELLON-MILANES ARCHITECTS, PLANNERS, INC., and were created, evolved and developed for use on, and in connection with the specified project. These ideas, designs, arrangements and plans shall not be used by, or disclosed to any person, firm or corporation for any purpose whatsoever without the written permission of BELLON-MILANES ARCHITECTS, PLANNERS, INC. Visual contact with these drawings shall constitute prima facie evidence of acceptance of these restrictions. Do not scale drawings. Verify all conditions prior to laying out or fabricating associated work. Bring to the architect's attention any deviation from designed conditions and field conditions prior to ordering materials and installing work, materials, fabrication and delivering to the job site, unless otherwise provided for under the specific contractual agreement between the architect and the client. Shop details must be submitted to the architect's office and reviewed by architect prior to ordering materials and installing work, and cooperate with architect to modify such conditions at no additional cost.

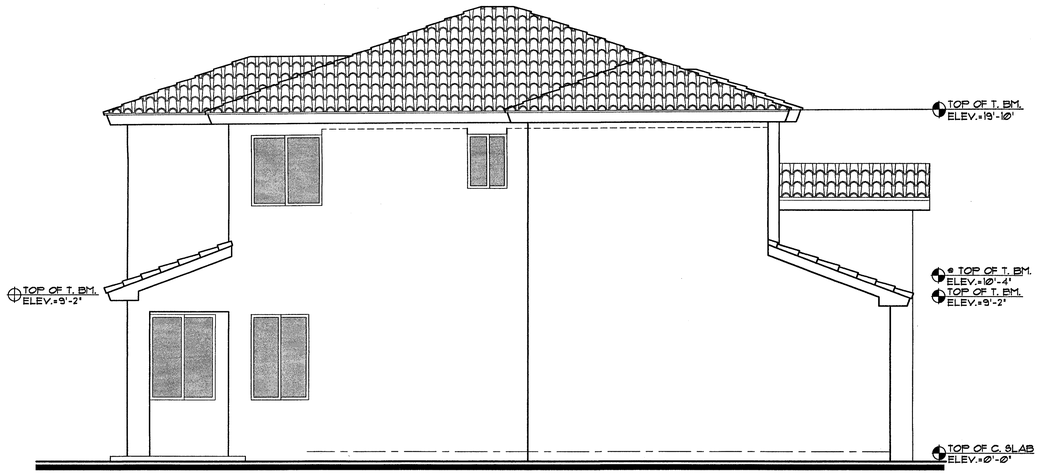

LEFT SIDE ELEVATION
SCALE: 1/4" = 1'-Ø"

FRONT ELEVATION
SCALE: 1/4" = 1'-Ø"

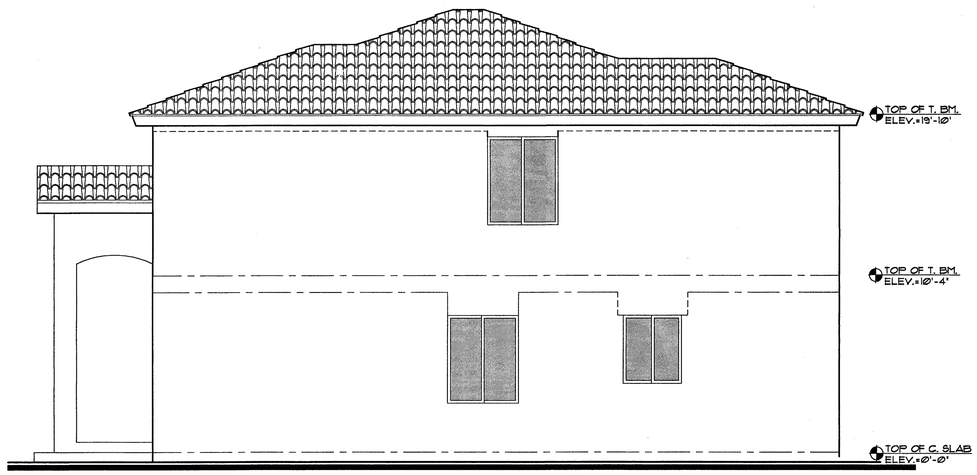

RIGHT SIDE ELEVATION
SCALE: 1/4" = 1'-Ø"

202-280
RECEIVED
FEB 05 2003
ZONING
MIAMI-DADE PLANNING
BY

REAR ELEVATION
SCALE: 1/4" = 1'-Ø"

EXTERIOR ELEVATIONS
UNIT "F"

Bellón Milanés
architects planners

13200 S.W. 128 STREET
BUILDING "G"
MIAMI, FLORIDA 33186

T. (305) 278-7776
F. (305) 278-7473
WWW.BELLONMILANES.COM

AA-0003505

ARCHITECTURE
LAND PLANNING
INTERIORS
CONSTRUCTION MANAGEMENT

EVERGREEN GARDEN ESTATES
R & U GROUP
SW 122 AVE. & SW 285TH ST.
MIAMI-DADE COUNTY, FLORIDA

UNIT MODEL "F" - ELEVATIONS

DATE: 12-20-02
DRAWN: T.A.M
CHECKED: L.B
PROJ. NO: 2002BM292
1.
2.
3.

12.22.02
LEOPOLDO BELLON, AIA
AR-008737

ANGEL MILANES, AIA
AR-0015845

A-2
x OF x

COPYRIGHT 1998, BELLON-MILANES ARCHITECTS, PLANNERS, INC. All ideas, designs, arrangements and plans indicated or represented by this drawing are owned by and are the property of BELLON-MILANES ARCHITECTS, PLANNERS, INC. and were created, evolved and developed for use on and in connection with this specified project. These ideas, designs, arrangements and plans are not to be used, disclosed, reproduced, altered, copied or transferred in any form or manner whatsoever, without the specific written permission of BELLON-MILANES ARCHITECTS, PLANNERS, INC. Visual contact with these drawings shall serve as acceptance and agreement to the above conditions. Contractor shall verify and be responsible for all dimensions and conditions on the job. These drawings shall take precedence over scaled dimensions. Contractor shall notify BELLON-MILANES ARCHITECTS, PLANNERS, INC. in writing of any discrepancies found in the dimensions and conditions shown thereon prior to the start of any associated work. Bring to the architect's attention any deviation from designed conditions and field conditions prior to laying out or fabricating associated work. Field verify all conditions prior to ordering materials and installing work. Ordering materials, fabrication and delivering to the job site, unless otherwise provided for under the specific contractual agreement between the architect and the client. Shop details must be submitted to the architect's office and reviewed by architect prior to