SOUTH ELEVATION - BUILDING " A "

SCALE: 1/16"" = 1'-0"

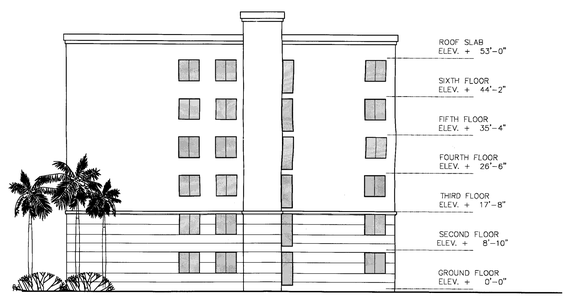

EAST ELEVATION

SCALE: 1/16"" = 1'-0"

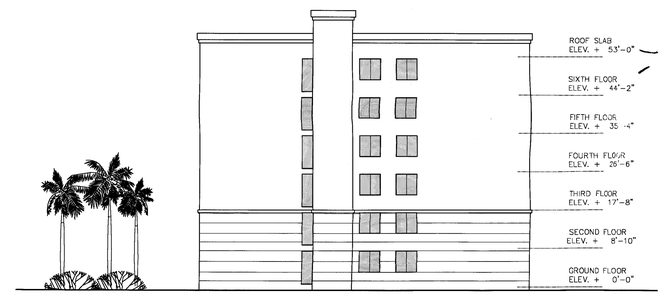

WEST ELEVATION

SCALE: 1/16"" = 1'-0"

NORTH ELEVATION - BUILDING " A "

SCALE: 1/16"" = 1'-0"

RECEIVED
JAN 06 2004
ZONING HEARINGS SECTION
MIAMI-DADE PLANNING AND ZONING DEPT.
BY

SALVADOR M. CRUXENT
ARCHITECT
3211 PONCE DE LEON BLVD.
SUITE 304
CORAL GABLES, FLORIDA 33134
(305) 569-9636

COUNTRY CLUB TOWERS SECOND PHASE II

18255 NW. 68 th AVENUE

MIAMI, FLORIDA

REVISIONS
01-06-04

PROJECT: CCT PHASE II

FILE NO: A4.1

SCALE: 1/16"=1'-0"

DATE: 08-12-03

SHEET NO.

A4.1

OF 13

SOUTH ELEVATION - BUILDING " B "

SCALE: 1/16"" = 1'-0"

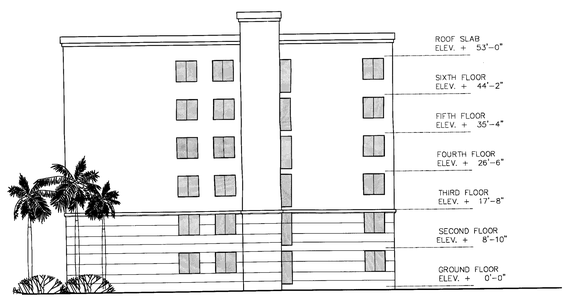

WEST ELEVATION

SCALE: 1/16"" = 1'-0"

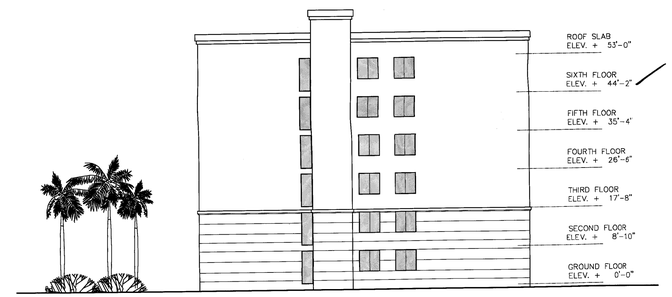

EAST ELEVATION

SCALE: 1/16"" = 1'-0"

SOUTH ELEVATION - BUILDING " B "

SCALE: 1/16"" = 1'-0"

RECEIVED
JAN 07 2004
ZONING HEARINGS SECTION
MIAMI-DADE PLANNING AND ZONING DEPT.
BY

JAN 06 2004

SALVADOR M. CRUXENT ARCHITECT

3211 PONCE DE LEON BLVD.
SUITE 304
CORAL GABLES, FLORIDA 33134
(305) 569-9936

COUNTRY CLUB TOWERS SECOND PHASE II

18255 N.W. 68 th AVENUE

MIAMI, FLORIDA

REVISIONS
01-06-04

PROJECT: CCT PHASE II

FILE NO: A4.1

SCALE: 1/16"=1'-0"

DATE: 08-12-03

SHEET NO.

A4.2

OF 13

SOUTH ELEVATION - BUILDING " C "

SCALE: 1/16"" = 1'-0"

EAST ELEVATION

SCALE: 1/16"" = 1'-0"

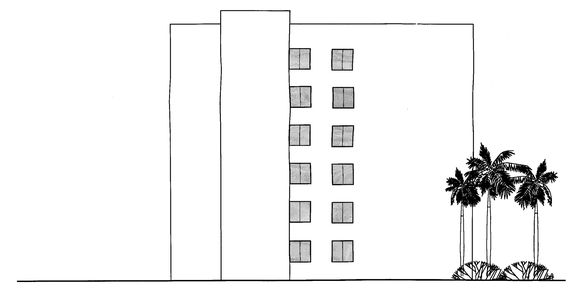

WEST ELEVATION

SCALE: 1/16"" = 1'-0"

NORTH ELEVATION - BUILDING " C "

SCALE: 1/16" = 1'-0"

Revised
RECEIVED
JAN 07 2004
ZONING HEARINGS SECTION
MIAMI-DADE PLANNING AND ZONING DEPT.
BY

JAN 06 2004

SALVADOR M.
CRUXENT
ARCHITECT

3211 PONCE DE LEON BLVD.
SUITE 304
CORAL GABLES, FLORIDA 33134
(305) 569-9936

COUNTRY CLUB TOWERS SECOND PHASE II

18255 N.W. 68 th AVENUE

MIAMI, FLORIDA

REVISIONS
01-06-04

PROJECT: CCT PHASE II

FILE NO: A4.3

SCALE: 1/16"=1'-0"

DATE: 08-12-03

SHEET NO.

A4.3

OF 13

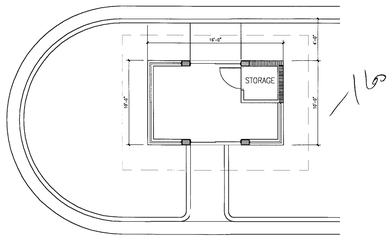

FLOOR PLAN

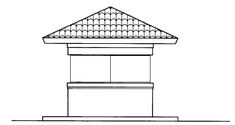

WEST & EAST ELEVATION

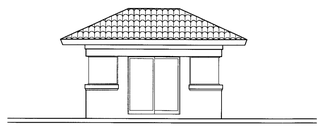

NORTH ELEVATION

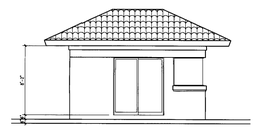

SOUTH ELEVATION

GUARD HOUSE DETAILS

SCALE: 1/16" = 1'-0"

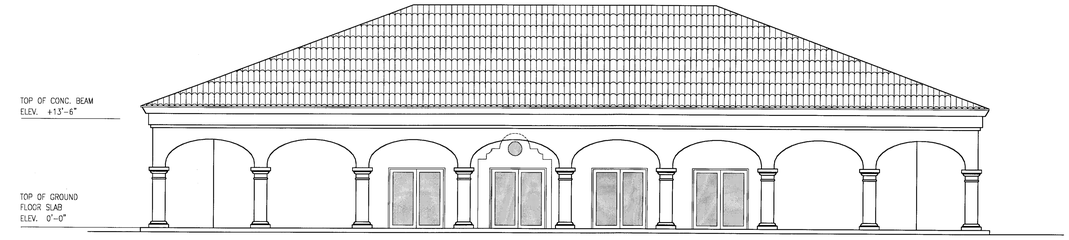

RENTAL OFFICE/GYM EAST ELEVATION

SCALE: 1/16" = 1'-0"

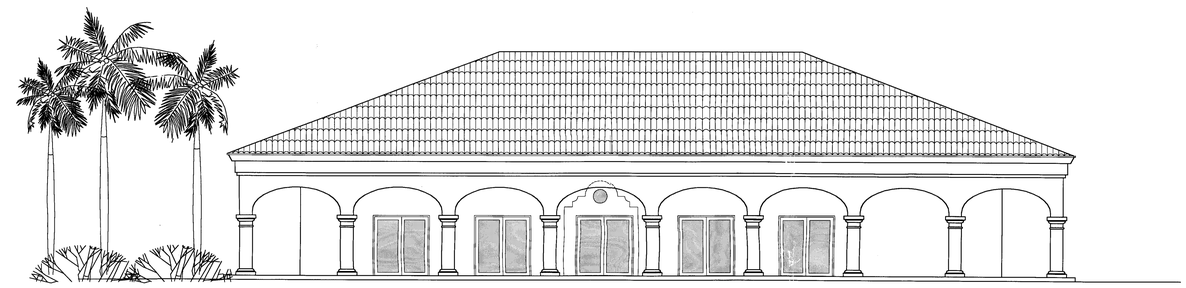

RENTAL OFFICE/GYM WEST ELEVATION

SCALE: 1/16" = 1'-0"

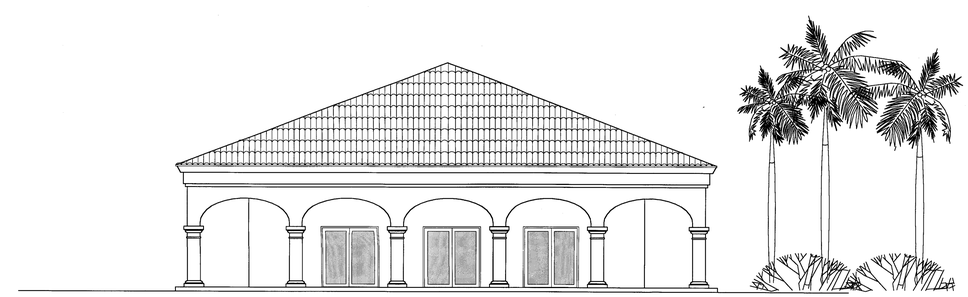

RENTAL OFFICE/GYM NORTH ELEVATION
(SOUTH EQUAL BUT REVERSED)

SCALE: 1/16" = 1'-0"

Revised
RECEIVED
JAN 0 6 2004
ZONING HEARINGS SECTION
MIAMI-DADE PLANNING AND ZONING DEPT.
BY

JAN 0 6 2004

SALVADOR M.
CRUXENT
ARCHITECT
3211 PONCE DE LEON BLVD.
SUITE 304
CORAL GABLES, FLORIDA 33134
(305) 569-9936

COUNTRY CLUB TOWERS SECOND PHASE II

18255 N.W. 68 th AVENUE

MIAMI, FLORIDA

REVISIONS
01-06-04

PROJECT: CCT PHASE II

FILE NO: A5.2

SCALE: 1/8"=1'-0"

DATE: 08-12-03

SHEET NO.

A5.2

OF 13