FRONT ELEVATION 1/8"

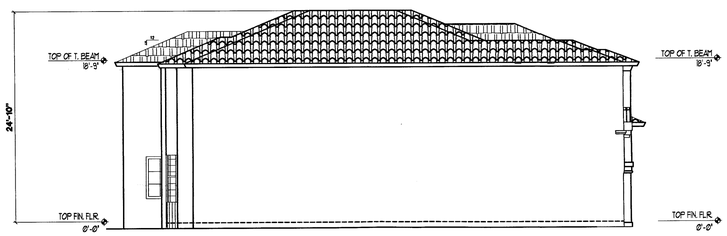

LEFT ELEVATION 1/8"

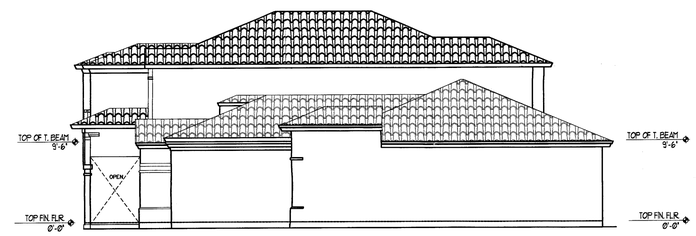

RIGHT ELEVATION 1/8"

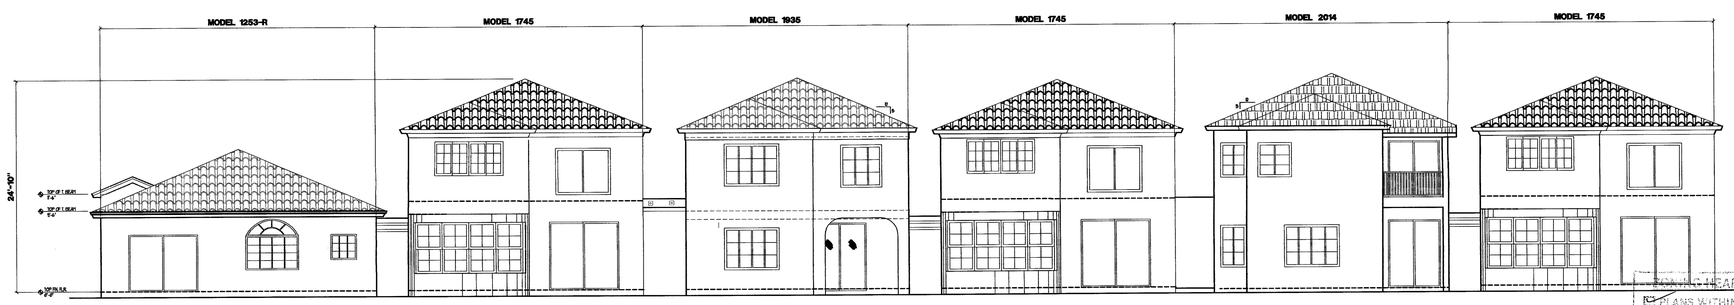

REAR ELEVATION 1/8"

RECEIVED
202-305
MAY 21 2004
ZONING HEARINGS SECTION
MIAMI-DADE PLANNING AND ZONING DEPT.
BY BC

ZONING HEARING PLANS REVIEW
☑ PLANS WITHIN THE SCOPE OF AD
☐ PLANS NOT WITHIN THE SCOPE OF AD
REVIEWED BY: Bob Cl...
ON: 5/21/04
ZONING EVALUATOR
☐ PLANS ACCEPTABLE
☐ NOT ACCEPTABLE
By: ___ / / ___

ISSUANCE FOR
☐ BIDDING ☐ CONSTRUCTION ☐ PERMIT

REV1 REV2 REV3 REV4
AFFIX SEAL HERE

Client: COTTAGES OF SILVER LAKES
Address:
Address:
Phone:
Plan: ELEVATIONS 6 UNIT BUILDING

Job No.:
Drawn By:
Scale: 1/8" = 1'-0"
Date: 05-10-2004
Lot:
Block:

EDWARD SILVA, ARCHITECT
REG. No. 0011131
8900 SW 117 AVE #B107, MIAMI, FLORIDA 33186
(305) 275-8383 / FAX - (305) 275-8381
E.S.A. Design Group, Inc.

A-1
of

DESIGNS, DRAWINGS AND RELATED DOCUMENTS PREPARED BY E.S.A. DESIGN GROUP ARE INSTRUMENTS OF SERVICE FOR THE EXECUTION OF THE WORK AND ARE THE PROPERTY OF E.S.A. DESIGN GROUP WHETHER THE WORK BE EXECUTED OR NOT. AND E.S.A. DESIGN GROUP RESERVES COPYRIGHT THEREIN AND IN THE WORK THEREFROM AND THEY ARE NOT TO BE USED WITHOUT PROPER COMPENSATION OR FOR ANY OTHER WORK WITHOUT THE PRIOR WRITTEN CONSENT OF E.S.A. DESIGN GROUP. REPRODUCTIONS OF DRAWINGS AND OR SPECIFICATIONS WITHOUT WRITTEN CONSENT IS PROHIBITED.

P:\cottages of silver palm\LEN CARBBEAN BLK-15 OV-ELEVATION.dwg, 05/20/04 05:45:36 PM, HP DesignJet 1050C by HP.pc3

FRONT ELEVATION
BUILDING TYPE - 1

FRONT ELEVATION

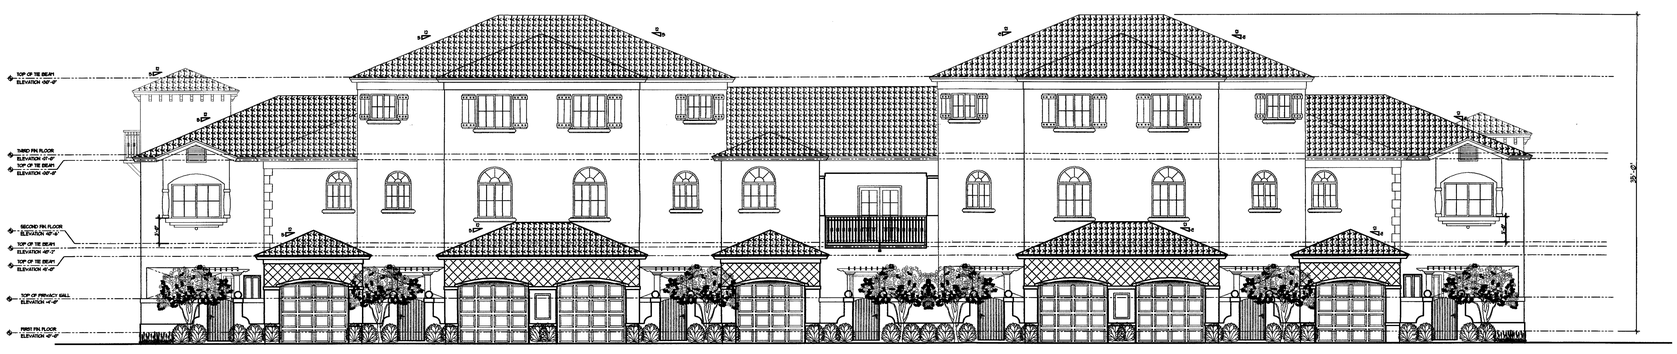

BUILDING TYPE 1 -REAR ELEVATION

RECEIVED
MAY 21 2004
ZONING HEARINGS SECTION
MIAMI-DADE PLANNING AND ZONING DEPT.
BY _____

ZONING HEARING PLANS REVIEW
☒ PLANS WITHIN THE SCOPE OF AD
☐ PLANS NOT WITHIN THE SCOPE OF AD
REVIEWED BY: Bob Cohen
ON: 5/21/04
ZONING EVALUATOR
☐ PLANS ACCEPTABLE
☐ NOT ACCEPTABLE
By: _____ / /

DESIGN, DRAWINGS AND RELATED DOCUMENTS PREPARED BY E.S.A. DESIGN GROUP ARE INSTRUMENTS OF SERVICE FOR THE EXECUTION OF THE WORK AND ARE THE PROPERTY OF E.S.A. DESIGN GROUP WHICH THE WORK BE EXECUTED OR NOT, AND E.S.A. DESIGN GROUP RESERVES COPYRIGHT THEREIN AND IN THE WORK. REPRODUCTIONS OF DRAWINGS AND OR SPECIFICATIONS WITHOUT WRITTEN CONSENT OF E.S.A. DESIGN GROUP, REPRODUCTIONS OF DRAWINGS AND OR SPECIFICATIONS WITHOUT WRITTEN CONSENT IS PROHIBITED.

ISSUANCE FOR
☐ BIDDING ☐ CONSTRUCTION ☐ PERMIT

REV1
REV2
REV3
REV4

AFFIX SEAL HERE

Client: COTTAGES OF SILVER LAKES
Address:
Address:
Phone:
Plan: ELEVATIONS
7 UNIT BUILDING

Job No.:
Drawn By:
Scale: 1/8" = 1'-0"
Date: 5-10-2004
Lot:
Block:

EDWARD SILVA, ARCHITECT
REG. No. 0011131
8900 SW 117 AVE #B107, MIAMI, FLORIDA 33186
(305) 275-8383 / FAX - (305) 275-8381
E.S.A. Design Group, Inc.

A-1
of

\cottages of silver palm\BUILDING2-ELEVS.dwg, 05/20/04 05:54:38 PM, HP DesignJet 105OC by HP.pc3

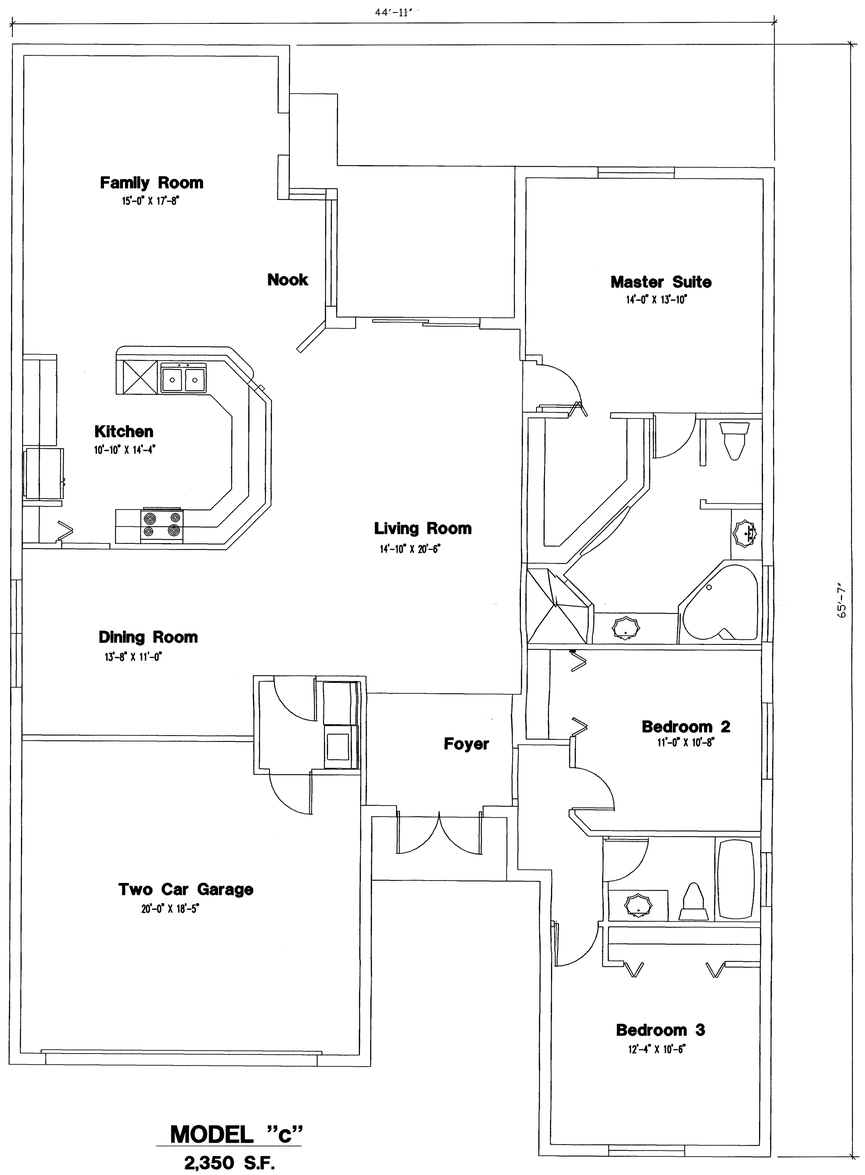

MODEL "c"
2,350 S.F.
SCALE=1/4"

RECEIVED
202-305
MAY 21 2004
ZONING HEARINGS SECTION
MIAMI-DADE PLANNING AND ZONING DEPT.
BY

ZONING HEARING PLANS REVIEW
☒ PLANS WITHIN THE SCOPE OF AD
☐ PLANS NOT WITHIN THE SCOPE OF AD
REVIEWED BY: Bob Cabo
ON: 5/21/04
ZONING EVALUATOR
☒ PLANS ACCEPTABLE
☐ NOT ACCEPTABLE
By: Bob Cabo 5/21/04

DESIGNS, DRAWINGS AND RELATED DOCUMENTS PREPARED BY E.S.A. DESIGN GROUP ARE INSTRUMENTS OF SERVICE FOR THE EXECUTION OF THE WORK AND ARE THE PROPERTY OF E.S.A. DESIGN GROUP WHETHER THE WORK BE EXECUTED OR NOT, AND E.S.A. DESIGN GROUP RESERVES COPYRIGHT THEREIN AND IN THE WORK. REPRODUCTION AND THEY ARE NOT TO BE USED WITHOUT PROPER COMPENSATION OR FOR ANY OTHER WORK WITHOUT THE PRIOR WRITTEN CONSENT OF E.S.A. DESIGN GROUP. REPRODUCTIONS OF DRAWINGS AND OR SPECIFICATIONS WITHOUT WRITTEN CONSENT IS PROHIBITED.

ISSUANCE FOR
☐ BIDDING ☐ CONSTRUCTION ☐ PERMIT

REV1 REV2 REV3 REV4

AFFIX SEAL HERE

Client: COTTAGES OF SILVER LAKES
Address:
Address:
Phone:
Plan: BROCHURE
MODEL - COURTYARD

Job No:
Drawn By:
Scale: 1/8" = 1'-0"
Date: 5-10-2004
Lot:
Block:

EDWARD SILVA, ARCHITECT
REG. No. 0011131
8900 SW 117 AVE #B107, MIAMI, FLORIDA 33186
(305) 275-8383 / FAX - (305) 275-8381
E.S.A. DESIGN GROUP

A-1
of

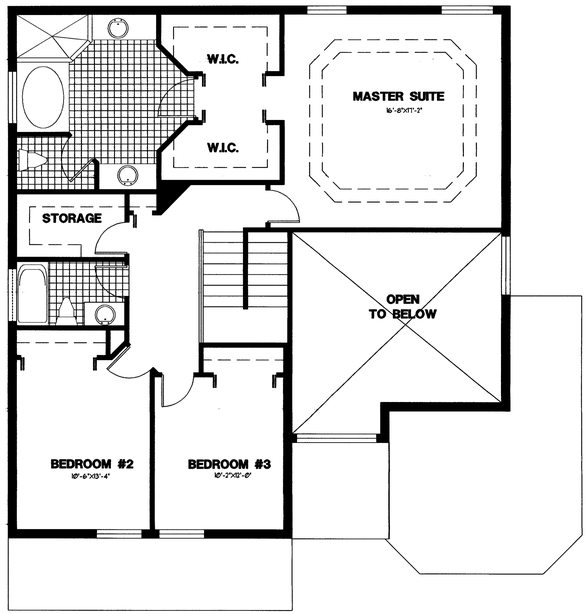

Admiral

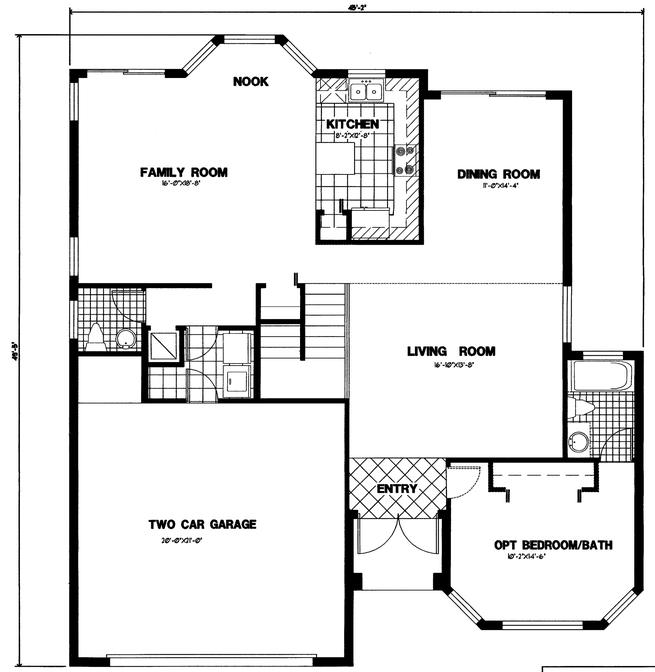

Admiral

LIVING AREA	: 2633 SQ.FT
ENTRY	: 46 SQ.FT.
GARAGE	: 476 SQ. FT.
TOTAL	: 3156 SQ.FT.

Admiral

RECEIVED
ZDZ-365
MAY 21 2004
ZONING HEARINGS SECTION
MIAMI-DADE PLANNING AND ZONING DEPT.
BY

ZONING HEARING PLANS REVIEW
☑ PLANS WITHIN THE SCOPE OF AD
☐ PLANS NOT WITHIN THE SCOPE OF AD
REVIEWED BY: Bob Cole
ON: 5/21/04
ZONING EVALUATOR
☑ PLANS ACCEPTABLE
☐ NOT ACCEPTABLE
By: Bob Coleman 5/21/04

ISSUANCE FOR
☐ BIDDING ☐ CONSTRUCTION ☐ PERMIT

REV1 REV2 REV3 REV4

AFFIX SEAL HERE

Client: COTTAGES OF SILVER LAKES
Address:
Address:
Phone:
Plan: BROCHURE
MODEL - ADMIRAL

Job No.:
Drawn By:
Scale: 3/16" = 1'-0"
Date: 5-10-2004
Lot:
Block:

EDWARD SILVA, ARCHITECT
REG. No. 0011131
8900 SW 117 AVE #B107, MIAMI, FLORIDA 33186
(305) 275-8383 / FAX - (305) 275-8381

E.S.A. Design Group, Inc.

A-1
of

DESIGNS, DRAWINGS AND RELATED DOCUMENTS PREPARED BY E.S.A. DESIGN GROUP ARE WITHOUT WARRANTIES OF SERVICE FOR THE EXECUTION OF THE WORK AND ARE THE PROPERTY OF E.S.A. DESIGN GROUP WHETHER THE WORK BE EXECUTED OR NOT, AND E.S.A. DESIGN GROUP RESERVES COPYRIGHT THEREIN AND THEY ARE NOT TO BE USED WITHOUT PROPER COMPENSATION OR FOR ANY OTHER WORK WITHOUT THE PRIOR WRITTEN CONSENT OF E.S.A. DESIGN GROUP. REPRODUCTIONS OF DRAWINGS AND OR SPECIFICATIONS WITHOUT WRITTEN CONSENT IS PROHIBITED.