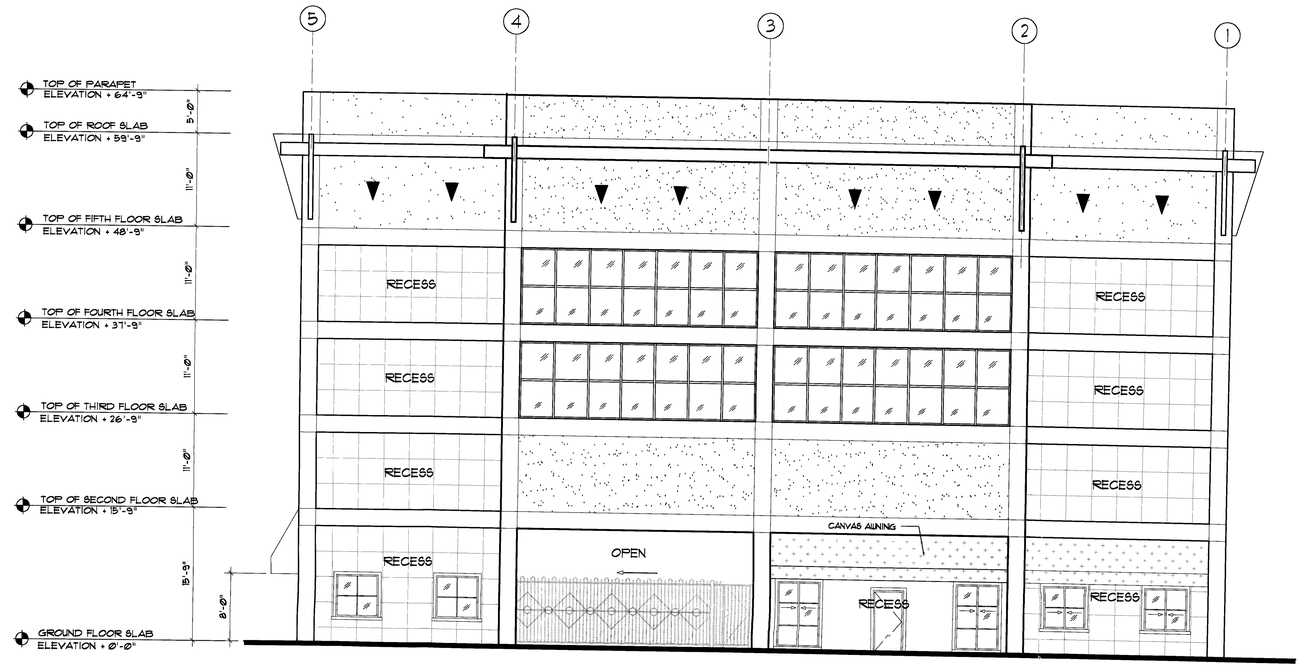

WEST DIXIE HIGHWAY (EAST) ELEVATION

SCALE: 1/8" = 1'-0"

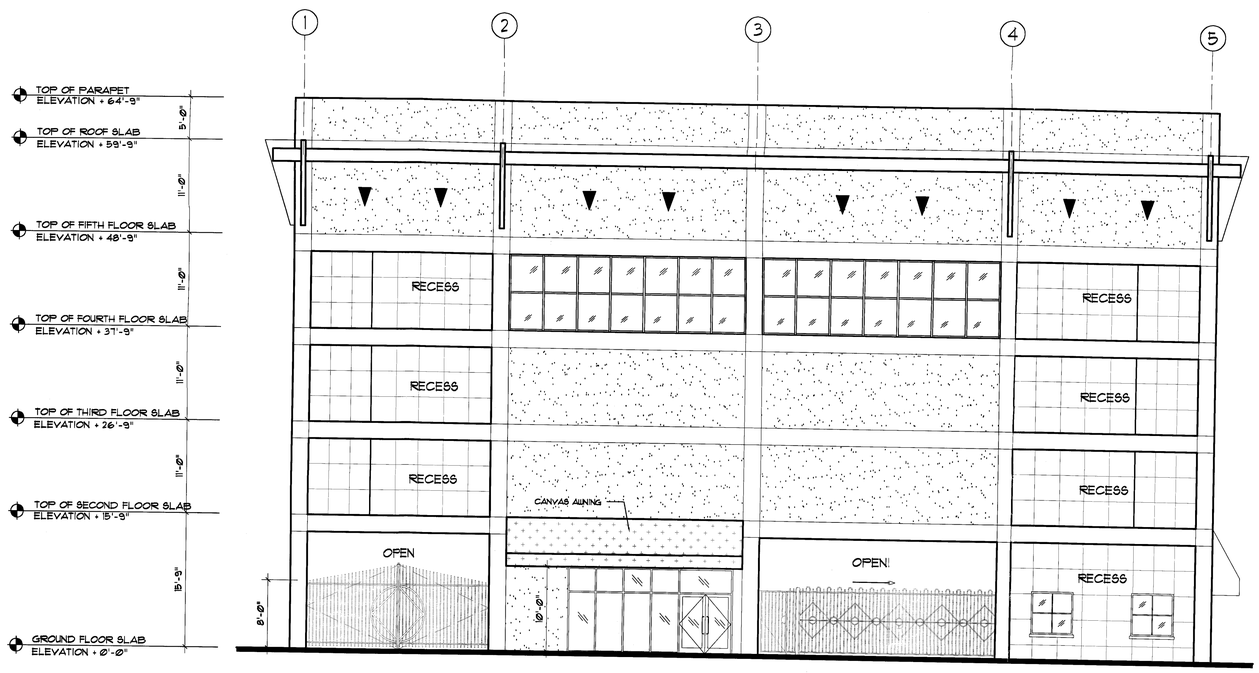

WEST ELEVATION

SCALE: 1/8" = 1'-0"

BLITSTEIN DESIGN ASSOCIATES
Architecture
Interior Design
285 Sevilla Avenue
Coral Gables, Fl 33134
(305) 444-4433
LIC. No. - AR0007570

OWNER :

BMS
Ojus L.L.C.

5901 S.W. 74 th.ST.
SUITE 205
MIAMI, FL. 33143

#7570
8/9/04

project name

BMS
OJUS

West Dixie Highway
& NE 195th Street

MIAMI, FLORIDA

project number

date
7/20/04

revision

drawn by
E.A.

sheet title

NORTH & EAST
EXTERIOR
ELEVATIONS

SCALE: 1/8"=1'-0"

sheet number

A-6

RECEIVED
Z04-67
AUG 09 2004
ZONING HEARINGS SECTION
MIAMI-DADE PLANNING AND ZONING DEPT.
BY

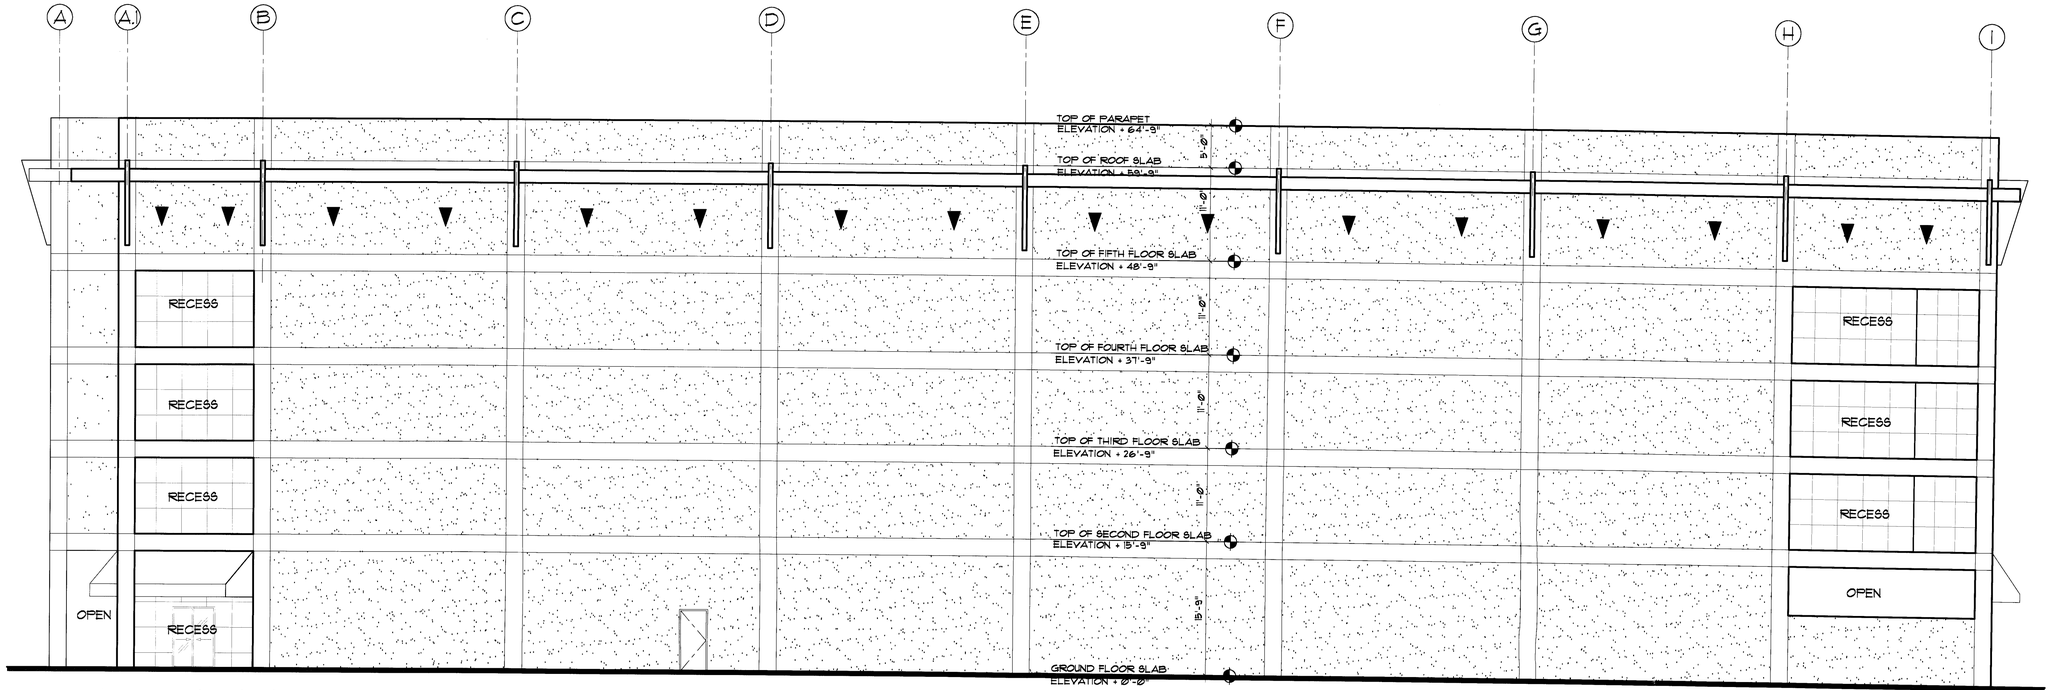

NORTH ELEVATION

SCALE: 1/8" = 1'-0"

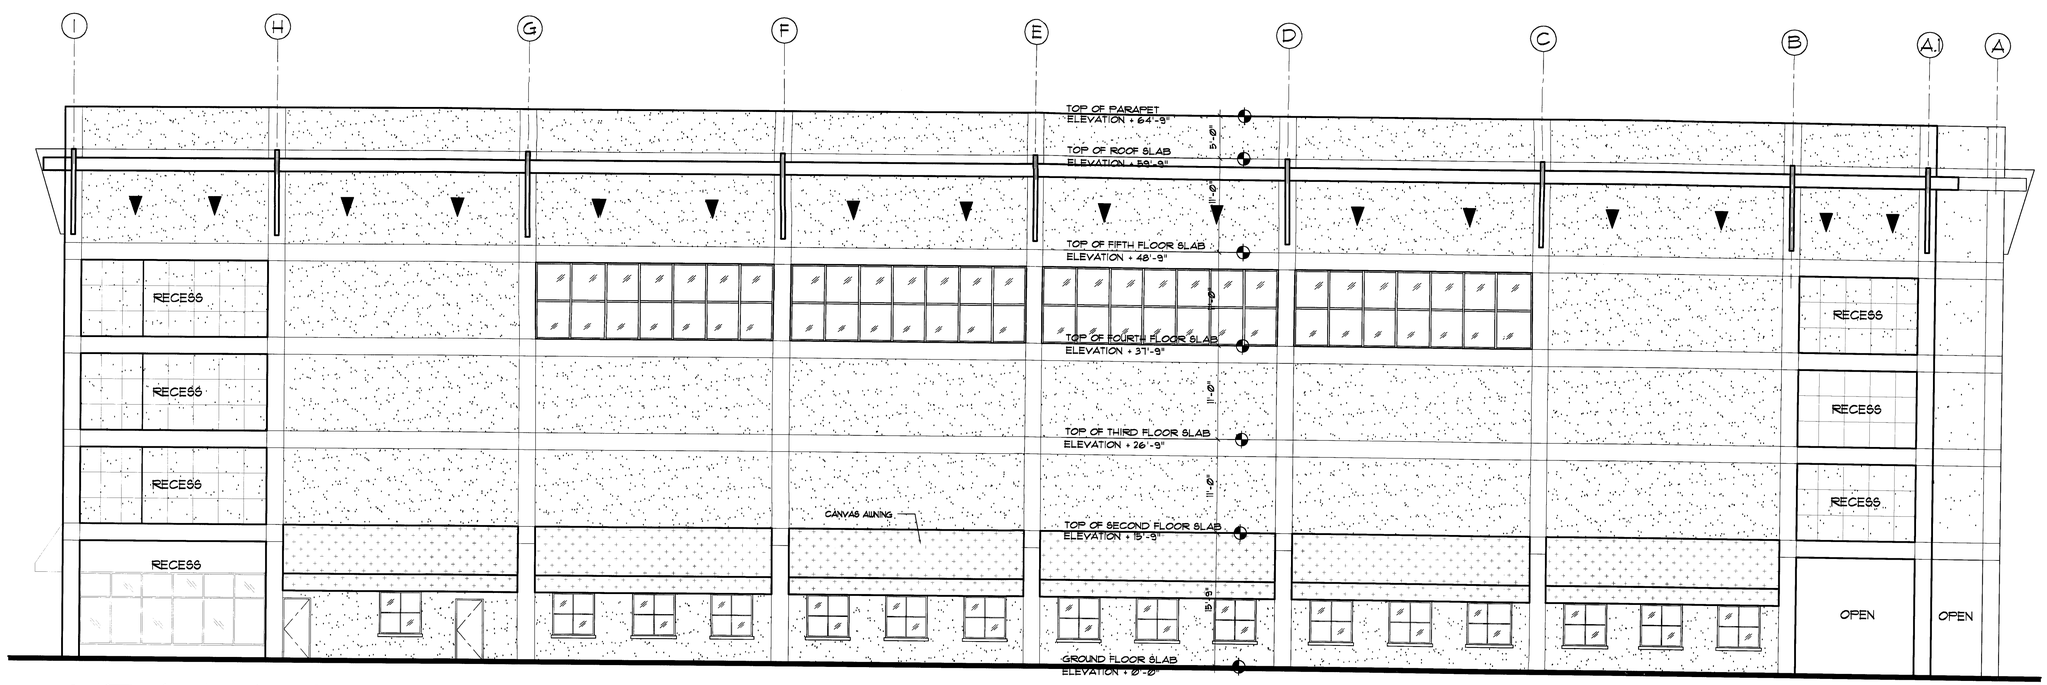

NE 195th STREET (SOUTH) ELEVATION

SCALE: 1/8" = 1'-0"

RECEIVED
204-67
AUG 09 2004
ZONING HEARINGS SECTION
MIAMI-DADE PLANNING AND ZONING DEPT.
BY

BLITSTEIN
DESIGN
ASSOCIATES
Architecture
Interior Design
285 Sevilla Avenue
Coral Gables, Fl 33134
(305) 444-4433
LIC. No. - AR0007570

OWNER :

BMS
Ojus L.L.C.

5901 S.W. 74 th.ST.
SUITE 205
MIAMI, FL. 33143

#7570
8/9/04

project name

BMS
OJUS

West Dixie Highway
& NE 195th Street

MIAMI, FLORIDA

project number

date
7/20/04

revision

drawn by
E.A.

sheet title

NORTH & EAST
EXTERIOR
ELEVATIONS

SCALE: 1/8"=1'-0"

sheet number

A-7