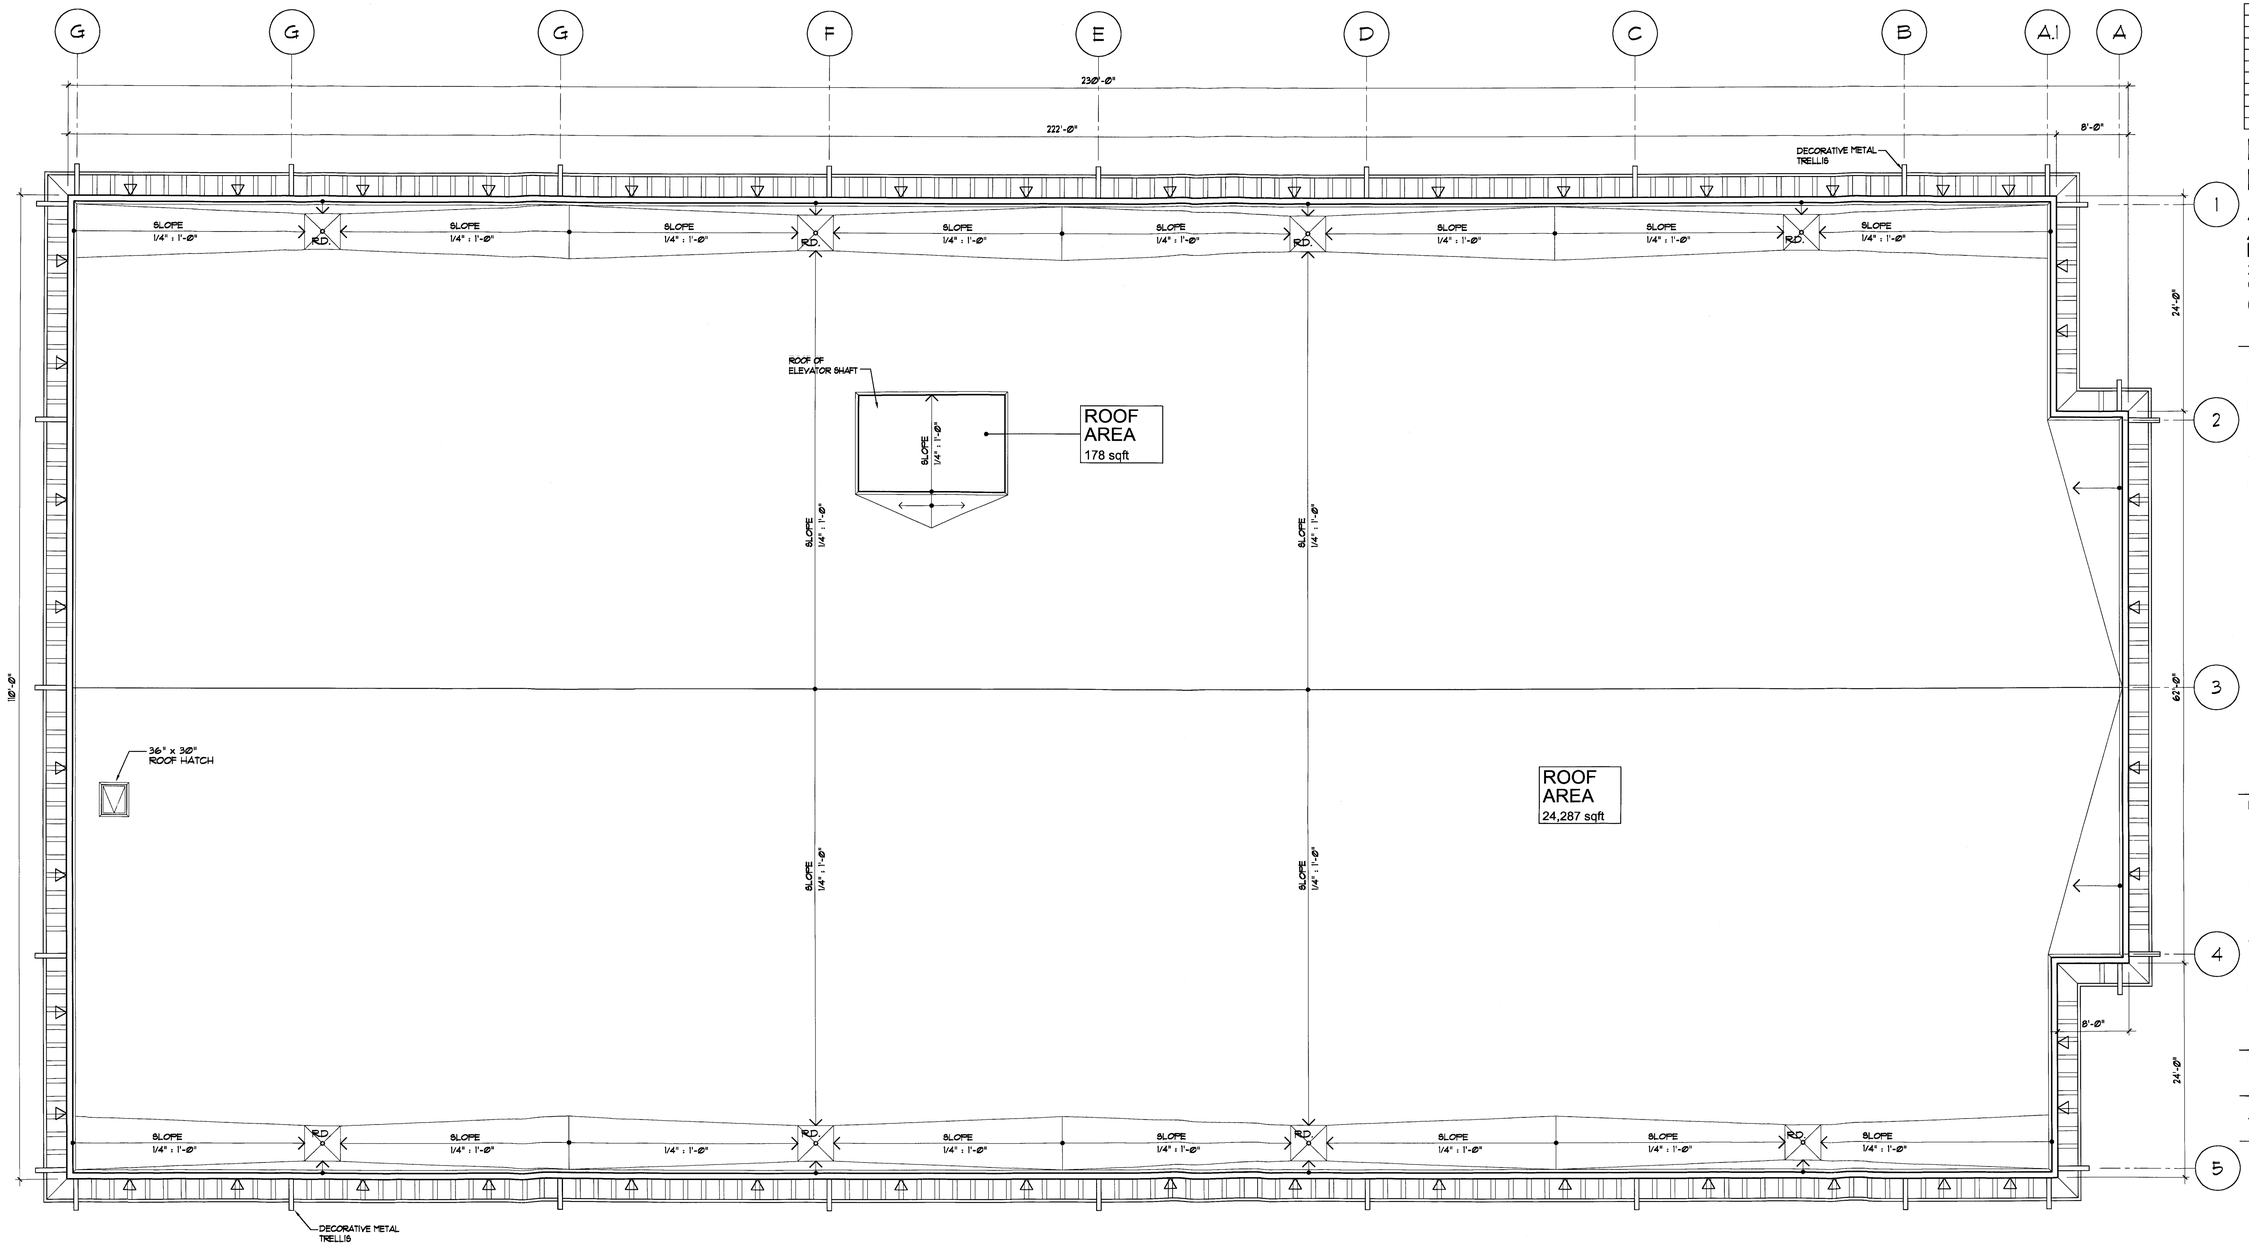

ROOF PLAN

SCALE: 1/8"=1'-0"

BLITSTEIN DESIGN ASSOCIATES
Architecture
Interior Design
285 Sevilla Avenue
Coral Gables, Fl 33134
(305) 444-4433
LIC. No. - AR0007570

OWNER :
BMS
OJUS L.L.C.
5901 S.W. 74 th.ST.
SUITE 205
MIAMI, FL. 33143

project name

BMS
OJUS
WEST DIXIE HIGHWAY
& NE 195th STREET
MIAMI, FLORIDA

project number

date
7/20/04

revision

drawn by
E.A.

sheet title

ROOF PLAN

SCALE: 1/8"=1'-0"

sheet number
A-8

RECEIVED
Z24-67
AUG 09 2004
ZONING HEARINGS SECTION
MIAMI-DADE PLANNING AND ZONING DEPT.
BY