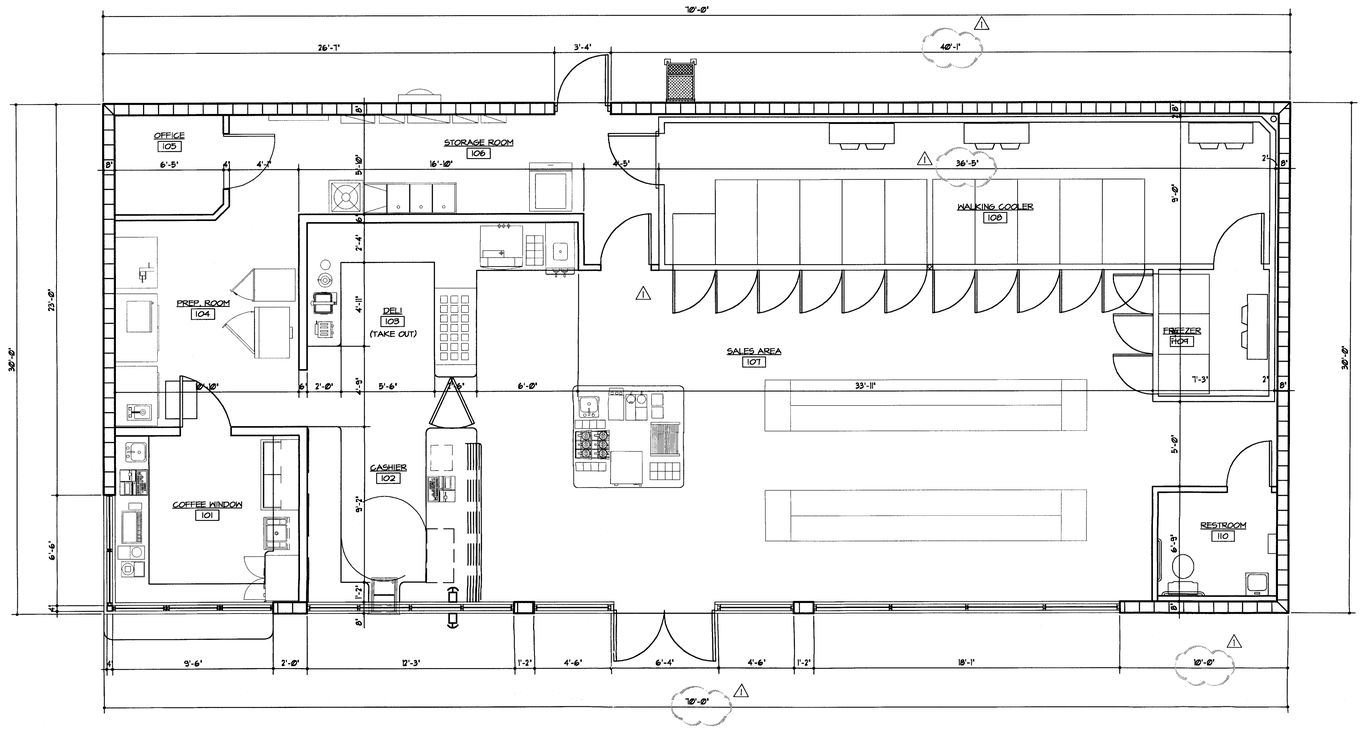

CONVENIENCE STORE FLOOR PLAN

SCALE: 1/4" = 1'-0"

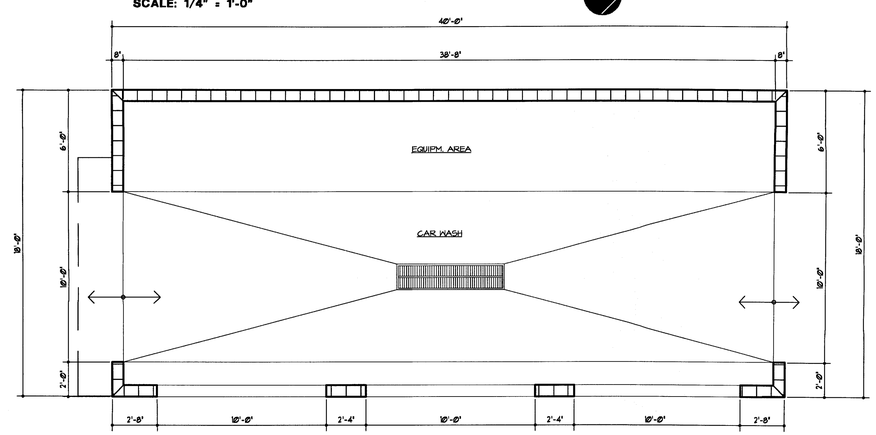

CAR WASH FLOOR PLAN

SCALE: 1/4" = 1'-0"

ORLANDO ALONSO ARCHITECTS

FLORIDA REGISTRATION No.
7089

5805 Blue Lagoon Drive
Suite 200
Miami, Florida 33126
Tel: 305/595-3095
Fax: 305/595-9166

Z:\FILES-2004\04010
Job Number

04010A1
Drawing Number

04/14/04
04/14/04 (D.L.)
10/14/04 (D.L.)

CONSULTING ENGINEERS

PROPOSED GAS STATION, CAR WASH & 'C'-STORE
GABLES PARTNERSHIP
3215 NW 103 STREET
DADE COUNTY FLORIDA
(305) 740-4373

A1

EAST ELEVATION (CONVENIENCE STORE)
SCALE: 1"=4'-0"

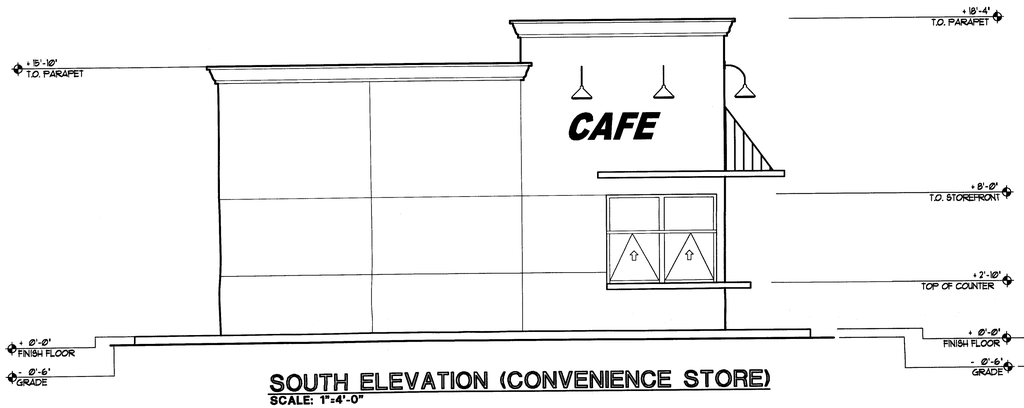

SOUTH ELEVATION (CONVENIENCE STORE)
SCALE: 1"=4'-0"

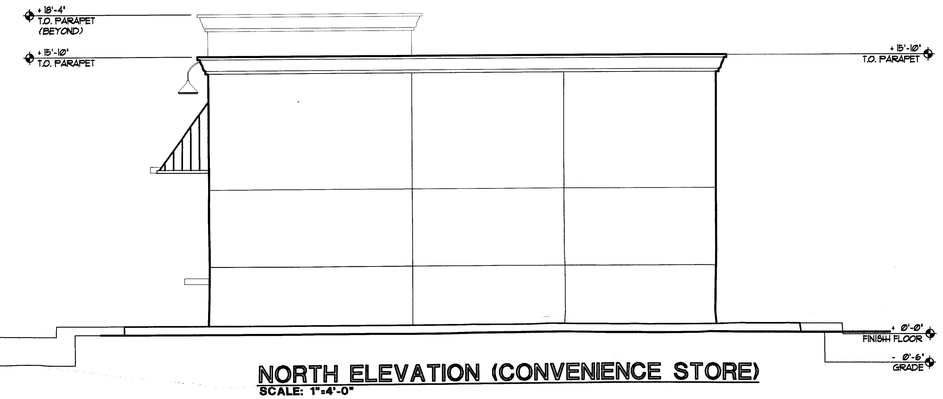

NORTH ELEVATION (CONVENIENCE STORE)
SCALE: 1"=4'-0"

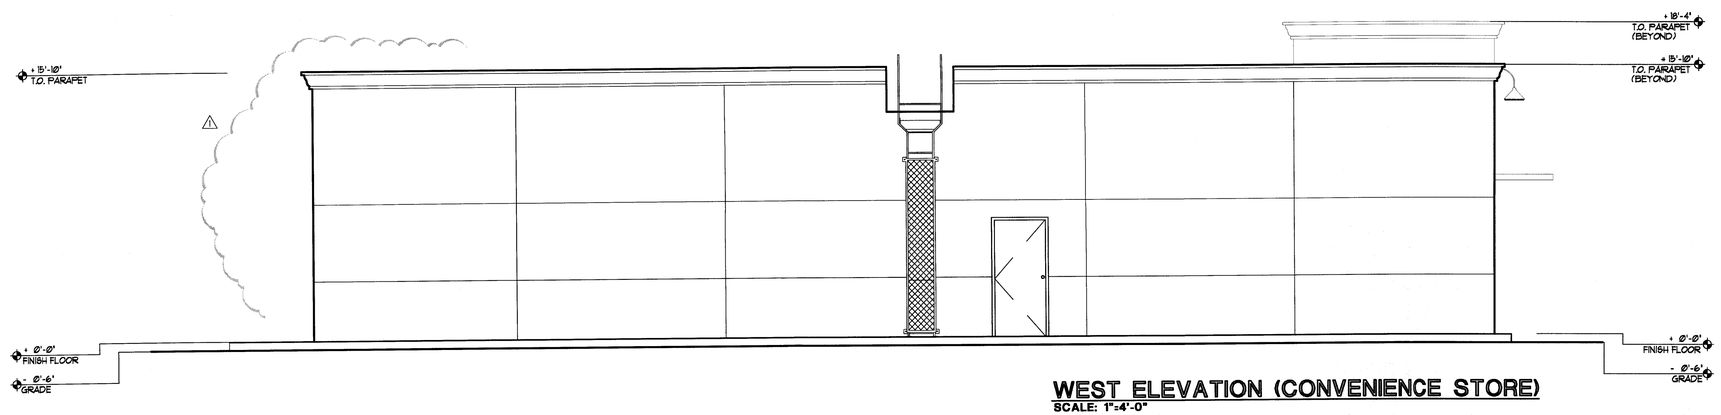

WEST ELEVATION (CONVENIENCE STORE)
SCALE: 1"=4'-0"

ORLANDO ALONSO ARCHITECTS

FLORIDA REGISTRATION No.
7089

5805 Blue Lagoon Drive
Suite 200
Miami, Florida 33126
Tel: 305/595-3095
Fax: 305/595-9166

Z:\FILES-2004\04010
Job Number

04010A2
Drawing Number

04/14/04
04/14/04 (D.L.)
10/14/04 (D.L.) P & Z COMM.

CONSULTING ENGINEERS

PROPOSED GAS STATION, CAR WASH & 'C'-STORE
GABLES PARTNERSHIP
3215 NW 103 STREET
DADE COUNTY FLORIDA
(305) 740-4373

A2

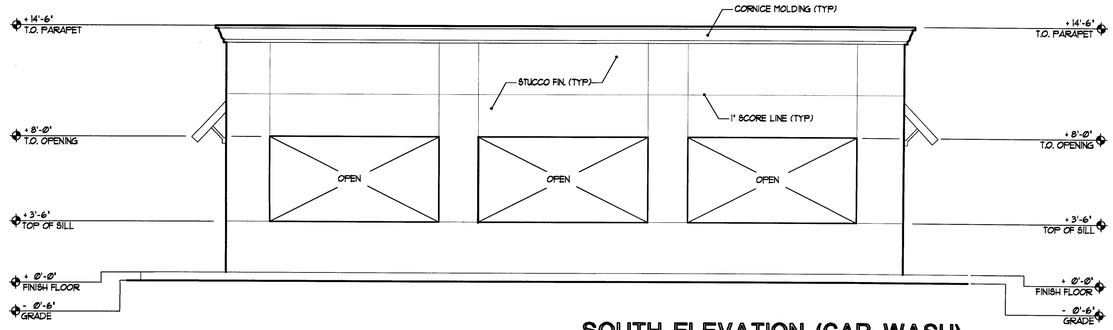

SOUTH ELEVATION (CAR WASH)
SCALE: 1"=4'-0"

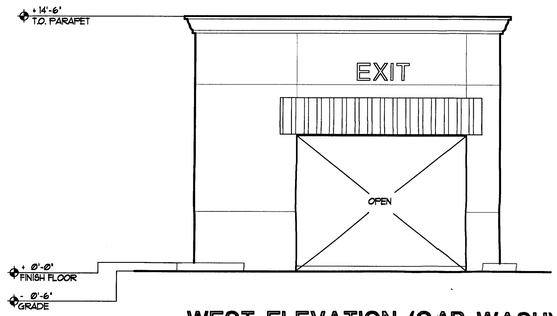

WEST ELEVATION (CAR WASH)
SCALE: 1"=4'-0"

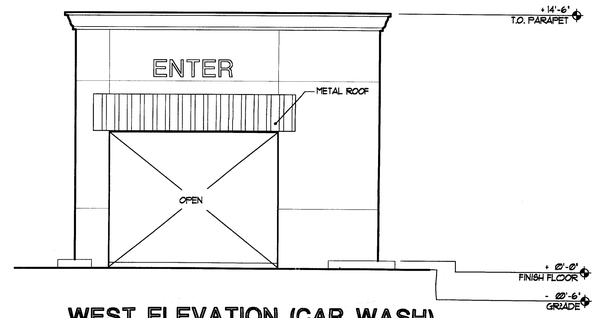

WEST ELEVATION (CAR WASH)
SCALE: 1"=4'-0"

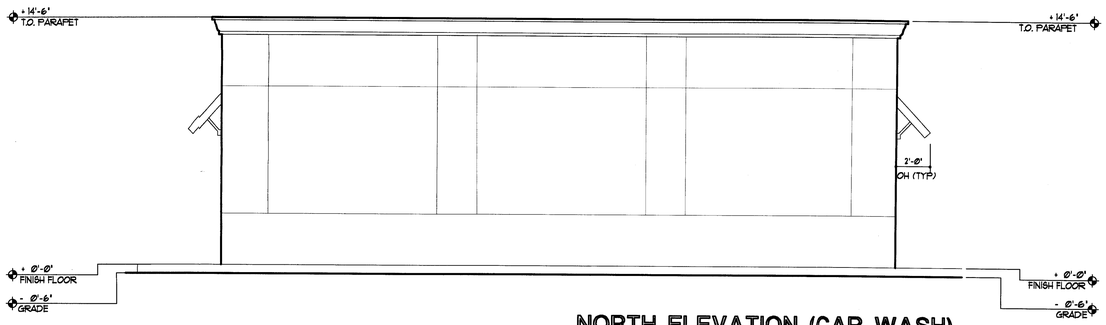

NORTH ELEVATION (CAR WASH)
SCALE: 1"=4'-0"

ORLANDO ALONSO ARCHITECTS

FLORIDA REGISTRATION No.
7089

5805 Blue Lagoon Drive
Suite 200
Miami, Florida 33126
Tel: 305/595-3095
Fax: 305/595-9166

Z:\FILES-2004\04010
Job Number

04010A3
Drawing Number

04/14/04
04/14/04 (D.L.)

CONSULTING ENGINEERS

PROPOSED GAS STATION, CAR WASH & 'C'-STORE
GABLES PARTNERSHIP
3215 NW 103 STREET
DADE COUNTY FLORIDA
(305) 740-4373

A3