RECEIVED
MIAMI-DADE COUNTY
PROCESS #: A07-004
DATE: MAR 29 2007
BY: ROA

REVISIONS:
1 ZONING COMMENTS 2/22/07 3/21/07

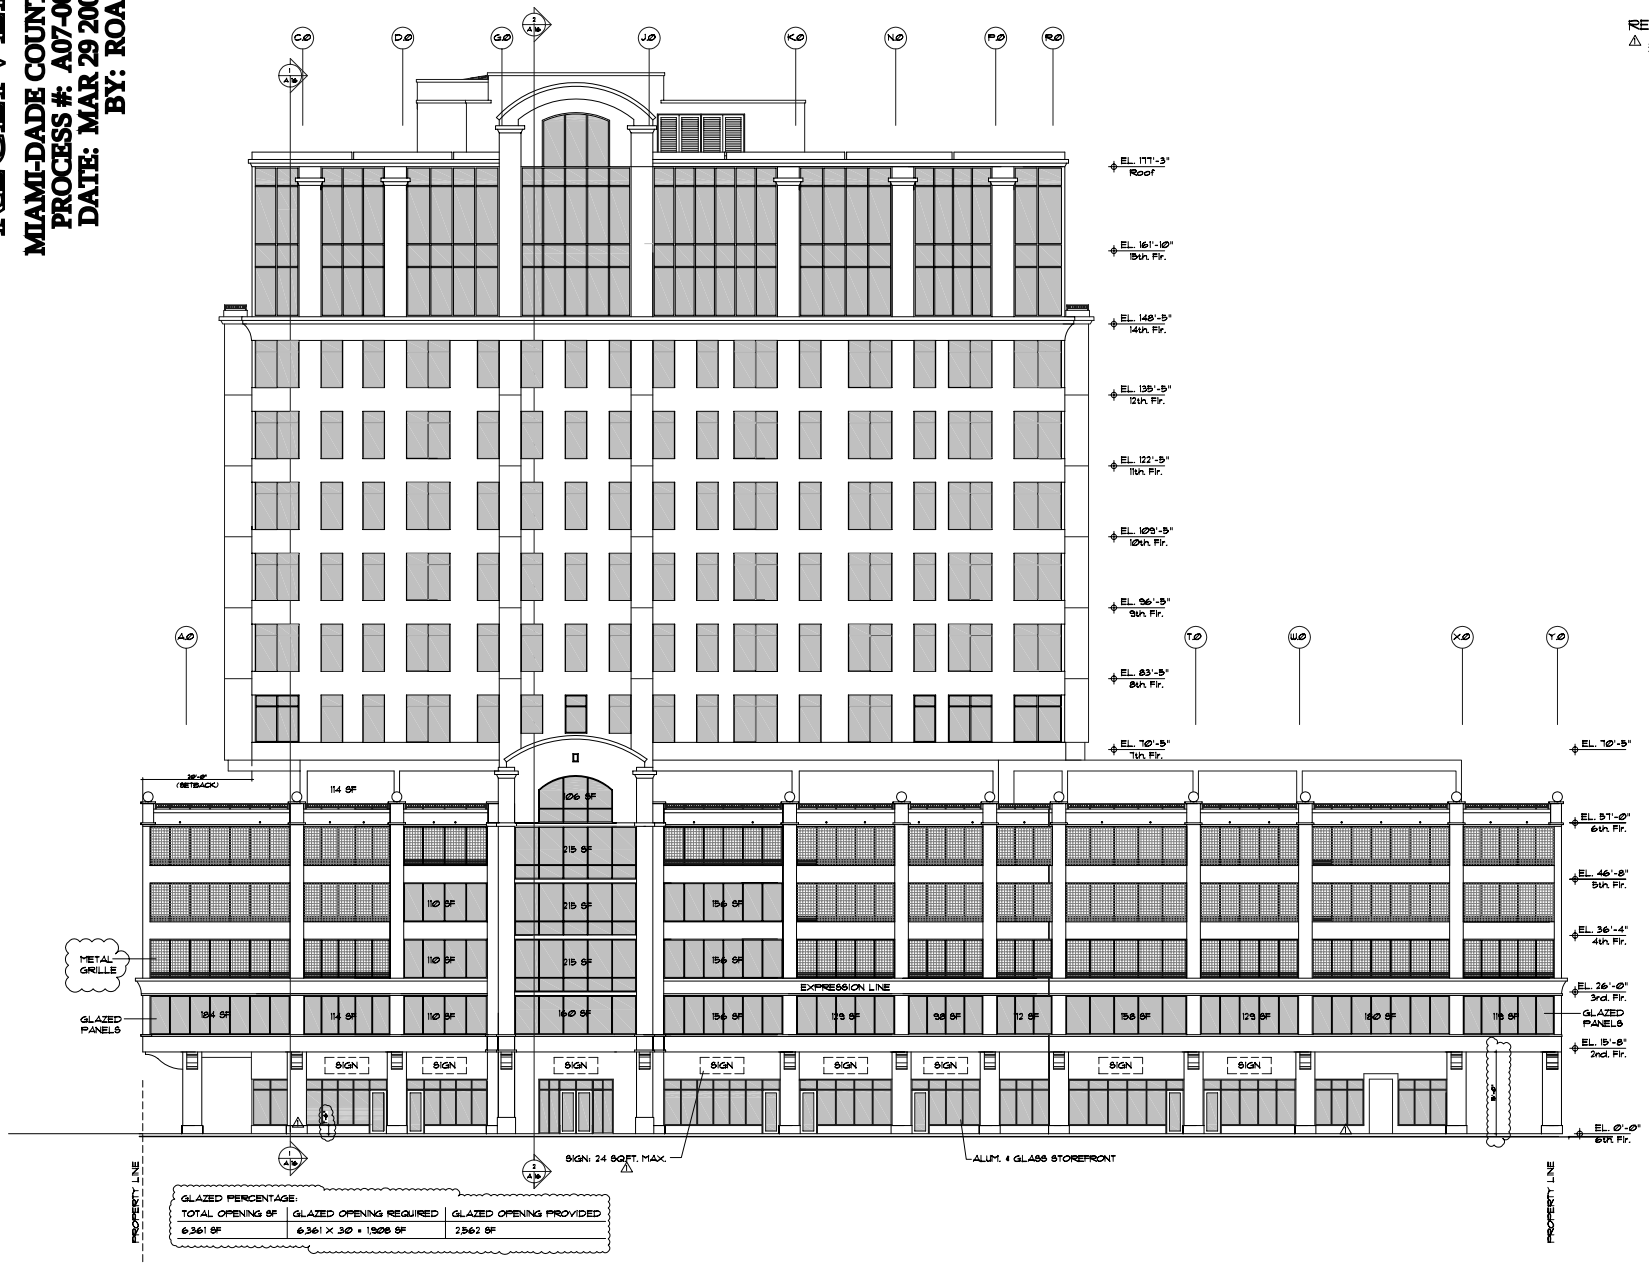

GLAZED PERCENTAGE:		
TOTAL OPENING SF	GLAZED OPENING REQUIRED	GLAZED OPENING PROVIDED
6,361 SF	6,361 X .30 = 1,908 SF	2,562 SF

North Elevation

SCALE: 3/32"=1'-0"

a1

J. SCOTT ARCHITECTURE, P.A.
901 BRICKELL KEY DRIVE SUITE 410
BRICKELL KEY, MIAMI, FLORIDA 33131
305-375-0589
fax 305-375-9120
State of Florida Reg.No. 8777

JOB No.

DATE Jan. 19, 2007

SCALE: AS SHOWN

THE GREEN COMPANIES
TOWERS OF DADELAND II
S.DIXIE HIGHWAY & S. DADELAND BLVD. MIAMI, FLORIDA 33156

NORTH ELEVATION

11

RECEIVED
MIAMI-DADE COUNTY
PROCESS #: A07-004
DATE: MAR 29 2007
BY: ROA

REVISIONS:
1 ZONING COMMENTS 2/22/07 3/21/07

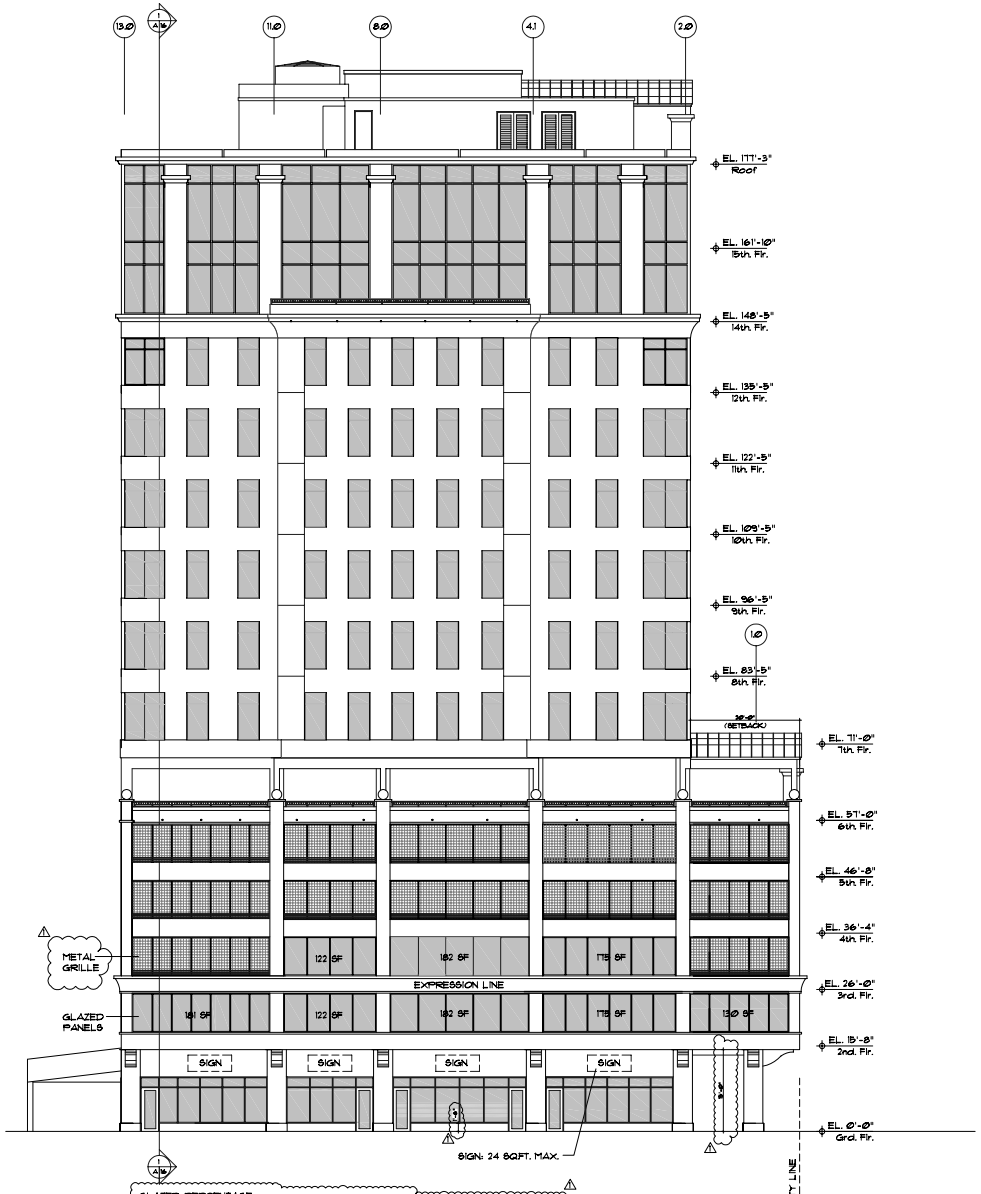

GLAZED PERCENTAGE:

TOTAL OPENING SF	GLAZED OPENING REQUIRED	GLAZED OPENING PROVIDED
3,036 SF	3,036 X .30 = 911 SF	1,169 SF

East Elevation

SCALE: 3/32"=1'-0"

a1

J. Scott Architecture, P.A.
901 Brickell Key Drive Suite 410
Brickell Key, Miami, Florida 33131
305-375-0388
fax 305-375-9120
State of Florida Reg.No. 9777

Job No.

Date: Jan. 19, 2007

Scale: AS SHOWN

THE GREEN COMPANIES
TOWERS OF DADELAND II
S.DIXIE HIGHWAY & S. DADELAND BLVD. MIAMI, FLORIDA 33156

EAST ELEVATION

12

RECEIVED
MIAMI-DADE COUNTY
PROCESS #: A07-004
DATE: MAR 29 2007
BY: ROA

REVISIONS:
1 ZONING COMMENTS 2/22/07 3/21/07

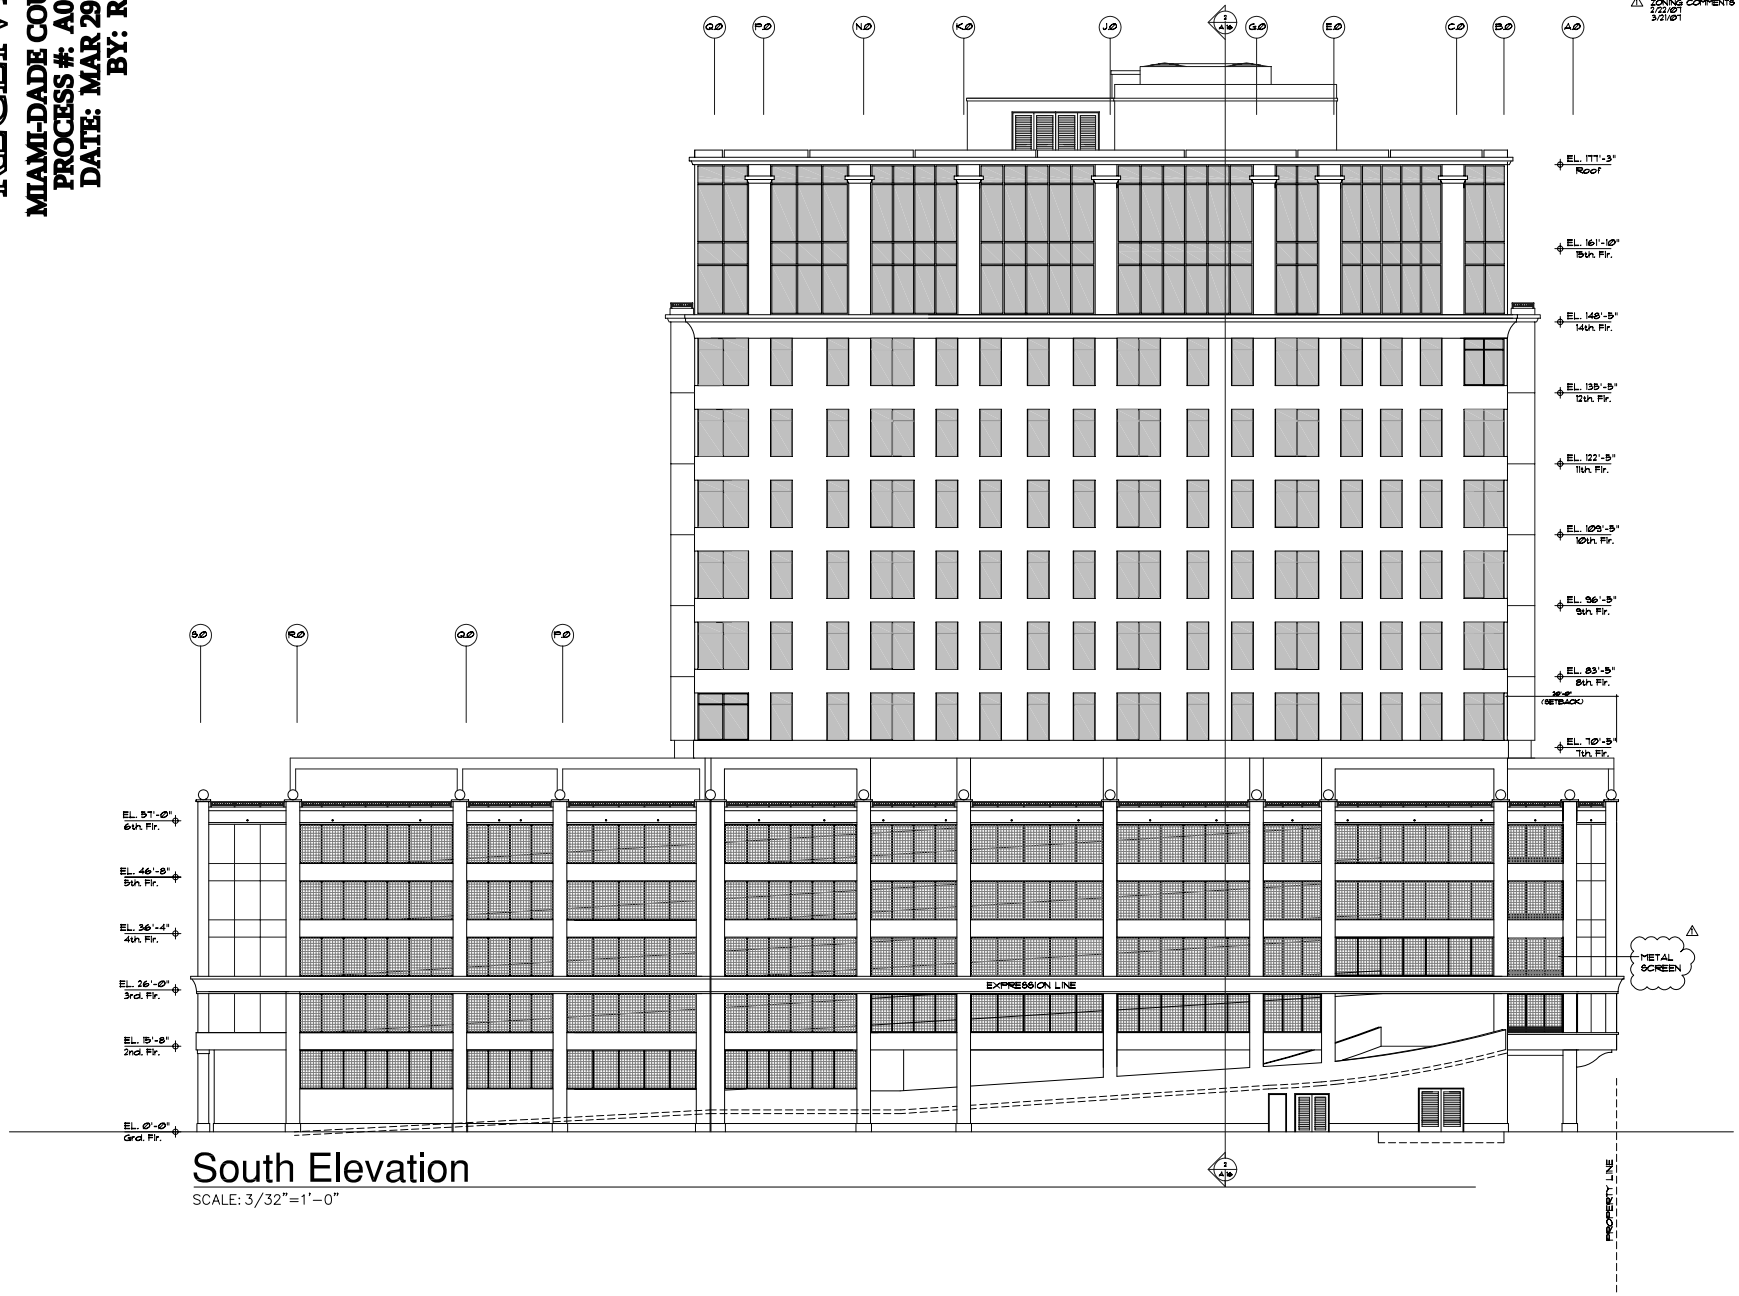

South Elevation

SCALE: 3/32"=1'-0"

a1

J. SCOTT ARCHITECTURE, P.A.
501 BRICKELL KEY DRIVE SUITE 410
BRICKELL KEY, MIAMI, FLORIDA 33131
305-375-9388
Fax 305-375-9120
State of Florida Reg.No. 9777

JOB No.

DATE Jan. 19, 2007

SCALE: AS SHOWN

THE GREEN COMPANIES
TOWERS OF DADELAND II
S.DIXIE HIGHWAY & S. DADELAND BLVD. MIAMI, FLORIDA 33156

SOUTH ELEVATION

13

RECEIVED
MIAMI-DADE COUNTY
PROCESS #: A07-004
DATE: MAR 29 2007
BY: ROA

REVISIONS:
1. ZONING COMMENTS 2/22/07 3/21/07

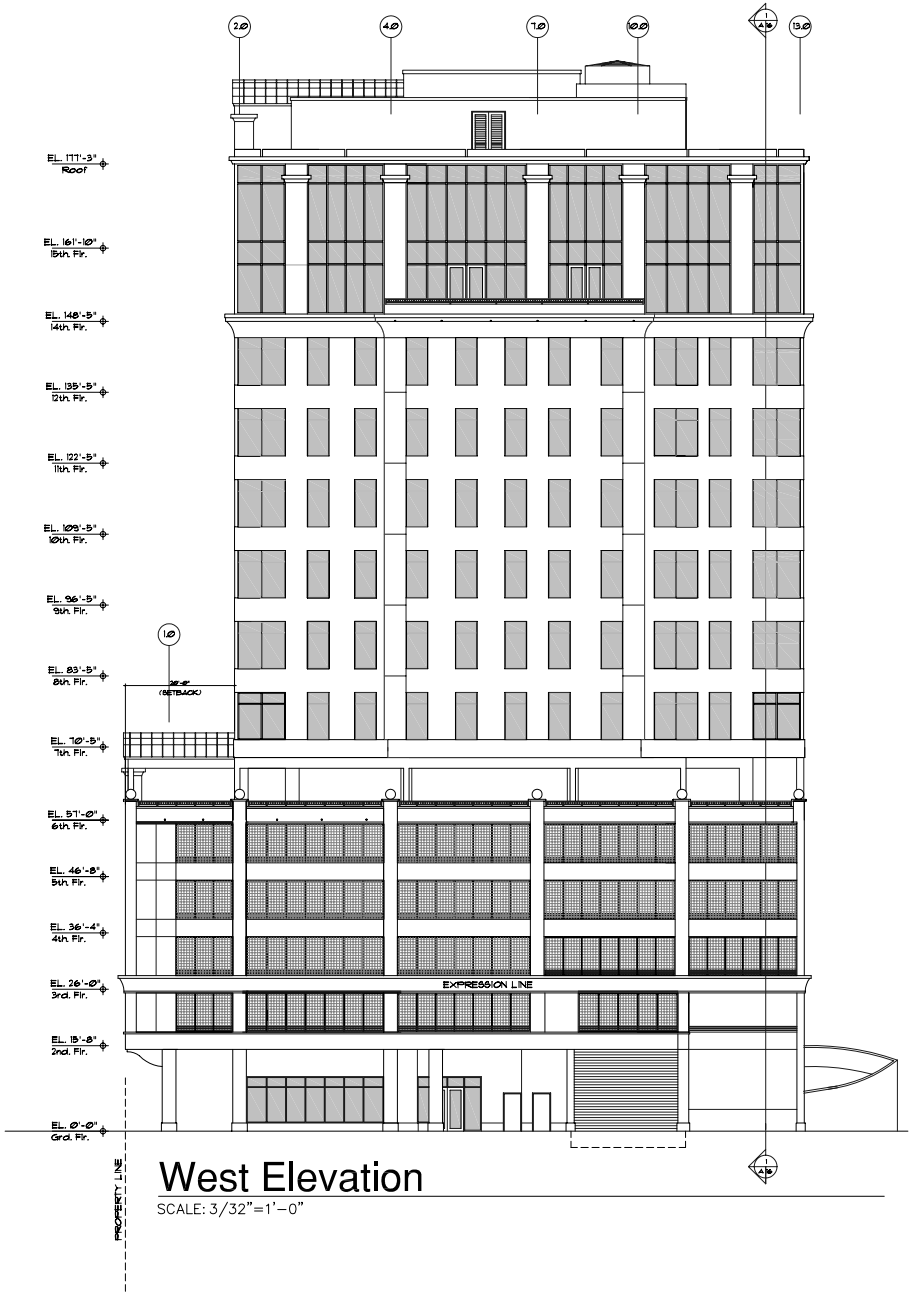

West Elevation

SCALE: 3/32"=1'-0"

a1

J. SCOTT ARCHITECTURE, P.A.
501 BRICKELL KEY DRIVE SUITE 410
BRICKELL KEY, MIAMI, FLORIDA 33131
305-375-9388
Fax 305-375-9120
State of Florida Reg.No. 9777

JOB No.

DATE Jan. 19, 2007

SCALE: AS SHOWN

THE GREEN COMPANIES
TOWERS OF DADELAND II
S.DIXIE HIGHWAY & S. DADELAND BLVD. MIAMI, FLORIDA 33156

WEST ELEVATION

14