RECEIVED
MIAMI-DADE COUNTY
PROCESS #: A15-037
DATE: MAY 11 2016
BY: CEDENMA

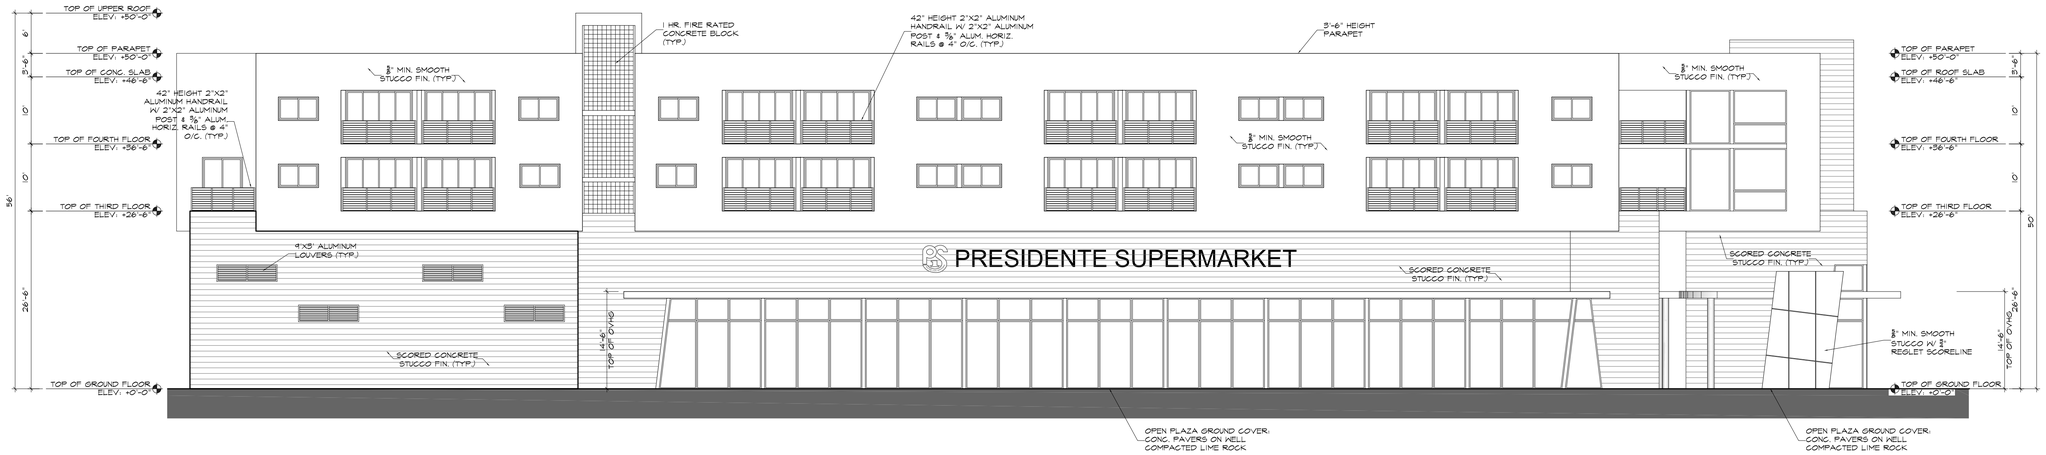

EAST ELEVATION

SCALE 3/32" = 1'-0"

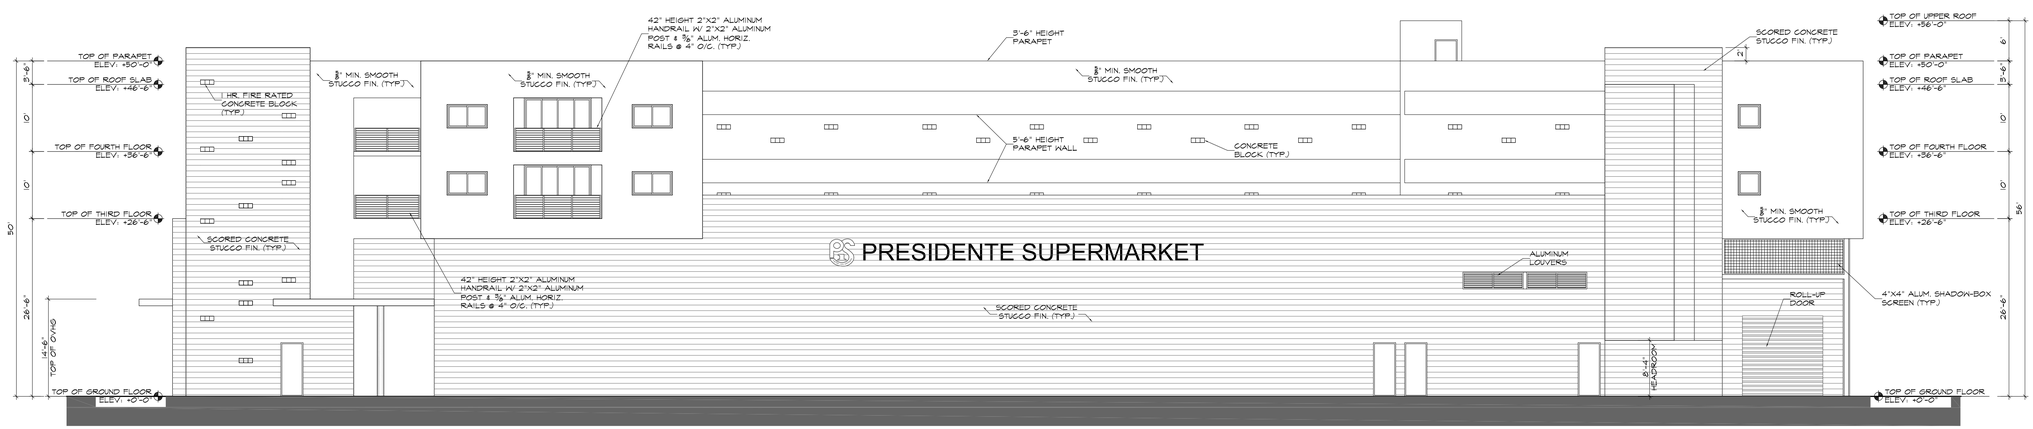

WEST ELEVATION

SCALE 3/32" = 1'-0"

REVISED	DATE

Note:
These drawings and copies thereof furnished by the architect are his property, they are not to be used on other work or by other architects and are to be returned on demand at the completion of the project. If this drawing or any part thereof is used in any manner without the consent of the architect, the user thereof becomes indebted to the architect for full commission.

CLIENT
PRESIDENTE SUPERMARKET
N.W. 54th ST (BOULEVARD) AND N.W. 27th AVE (BOULEVARD)
MIAMI, FL 33142

EAST AND WEST ELEVATION

SEAL
GUSTAVO J. RAMOS ARCH. AR 8715

GUSTAVO J. RAMOS
10305 NW 41st. ST # 113, MIAMI, FL
ARCHITECTURE / PLANNING / INTERIORS
PHONE 305 599 4947

DATE 03/03/16
SCALE AS NOTED
DRAWN AB & GF & LP
DRAWING # 7
SHEET OF