SITE AND BUILDING TABULATION				
SIXTH LEVEL SQUARE FOOTAGE ANALYSIS BY BUILDING				
EXISTING BUILDINGS	OUTPATIENT	INPATIENT	TOTAL SQFT FOOTAGE	FINAL FLOOR SLAB HEIGHT
SOUTHWEST BUILDING	-	40,298 SQ FT	40,298 SQ FT	67'- 0"
GRAND TOTALS	-	40,298 SQ FT	40,298 SQ FT	

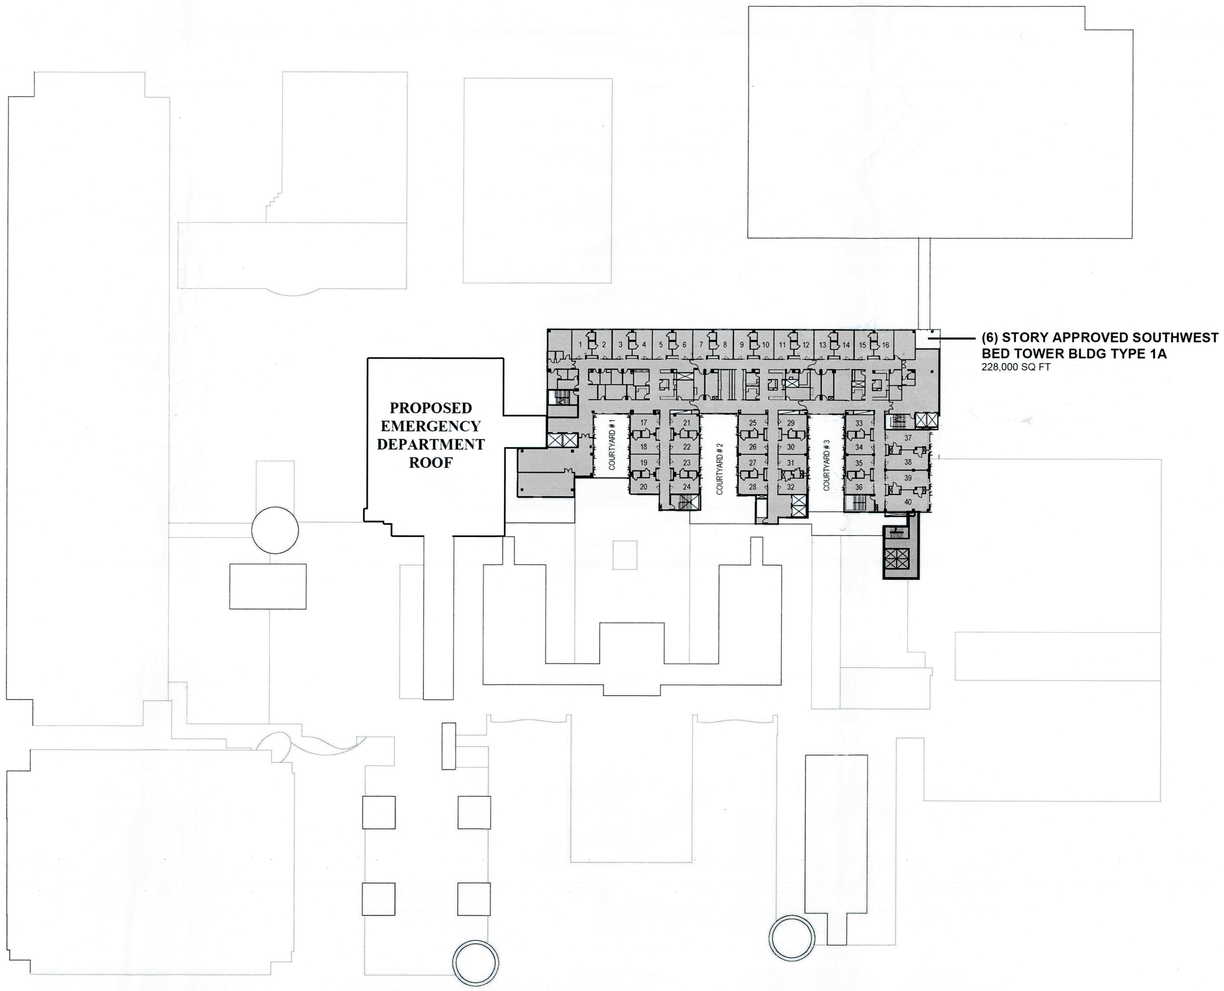

1 LEVEL 06 FLOOR PLAN
1" = 50'-0"

NORTH

PERKINS + WILL

806 Douglas Rd.
Suite 300
Coral Gables, Florida 33134
t 305.569.1333
f 305.569.1334
www.perkinswill.com

ED ADDITION /RENOVATION

MIAMI CHILDREN'S HOSPITAL

3100 SW 62nd Street
Miami FL 33155

Structural Engineer

Martinez Engineering Group, Inc.
2655 S Le Jeune Road, Suite 700
Coral Gables, Florida 33134
t (305) 629-8318
f (305) 444-5575

MEP/EP Engineers

CCRD Partners
2121 Ponce de Leon Blvd.
Coral Gables, Florida 33134
t (305) 569-1692
f (305) 569-1693

Civil Engineer

Miller Legg
2005 Vista Parkway, Suite 100
West Palm Beach, Florida 33411
t (561) 689-1138
f (561) 689-8108

Schematic Design

AHCA CLIENT CODE/FILE #: 23/110199

DESIGN PROFESSIONAL	FLA. LIC. NO.	SIGNATURE
MARK LUTZ Perkins and Will Architect	AR91993	

D12-007
RECEIVED
APR 24 2012
ZONING HEARINGS SECTION
MIAMI-DADE PLANNING AND ZONING DEPT
BY FE

Revisions

NO	ISSUE	DATE

Key Plan

Sheet Information

Date	4/20/2012
Job Number	810165.004
Drawn	Author
Checked	Checker
Approved	Approver

Title

SIXTH LEVEL FLOOR PLAN

Sheet

A-2.6

NOT ISSUED FOR CONSTRUCTION

Copyright © 2010 Perkins+Will

C:\Temp_local\810165_MCH_ruffini.rvt

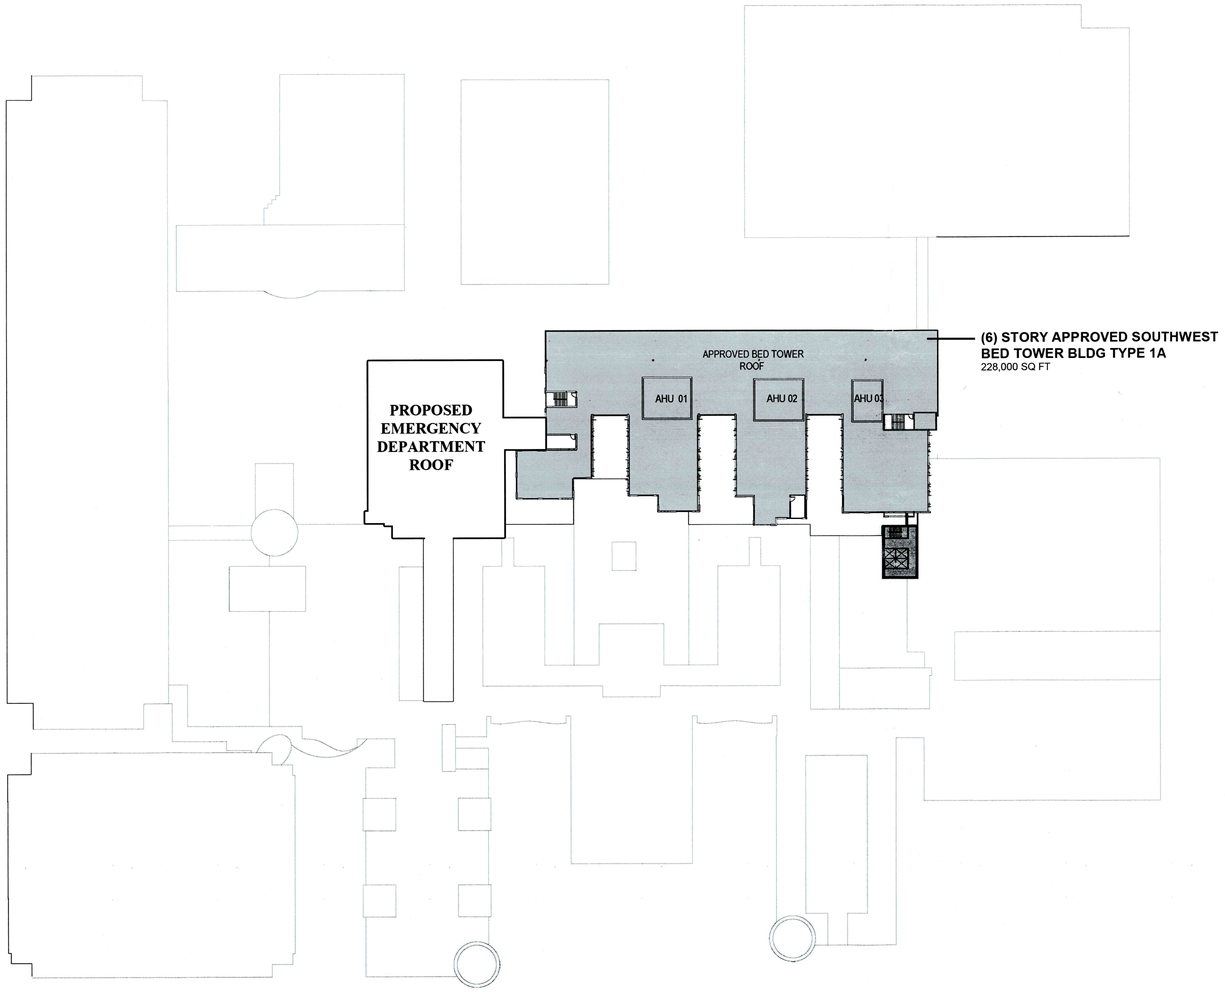

1 LEVEL 07 ROOF PLAN
1" = 50'-0"

NORTH

PERKINS + WILL

806 Douglas Rd.
Suite 300
Coral Gables, Florida 33134
t 305 569 1333
f 305 569 1334
www.perkinswill.com

ED ADDITION /RENOVATION

MIAMI CHILDREN'S HOSPITAL

3100 SW 62nd Street
Miami FL 33155

Structural Engineer

Martinez Engineering Group, Inc.
2655 S Le Jeune Road, Suite 700
Coral Gables, Florida 33134
t (305) 629-8318
f (305) 444-5575

MEP/FP Engineers

CCRD Partners
2121 Ponce de Leon Blvd.
Coral Gables, Florida 33134
t (305) 569-1692
f (305) 569-1693

Civil Engineer

Miller Legg
2005 Vista Parkway, Suite 100
West Palm Beach, Florida 33411
t (561) 689-1138
f (561) 689-8108

Schematic Design

AHCA CLIENT CODE/FILE #: 23/110199

DESIGN PROFESSIONAL	FLA. LIC. NO.	SIGNATURE
MARK LUTZ Perkins and Will Architect	AR91993	

D12007
RECEIVED
APR 24 2012
ZONING HEARINGS SECTION
MIAMI-DADE PLANNING AND ZONING DEPT
BY

Revisions

NO	ISSUE	DATE

Key Plan

Sheet Information

Date	4/20/2012
Job Number	810165.004
Drawn	Author
Checked	Checker
Approved	Approver

Title

ROOF LEVEL FLOOR PLAN

Sheet

A-2.7

NOT ISSUED FOR CONSTRUCTION

Copyright © 2010 Perkins+Will

C:\Temp_local\810165_MCH_ruffin.rvt

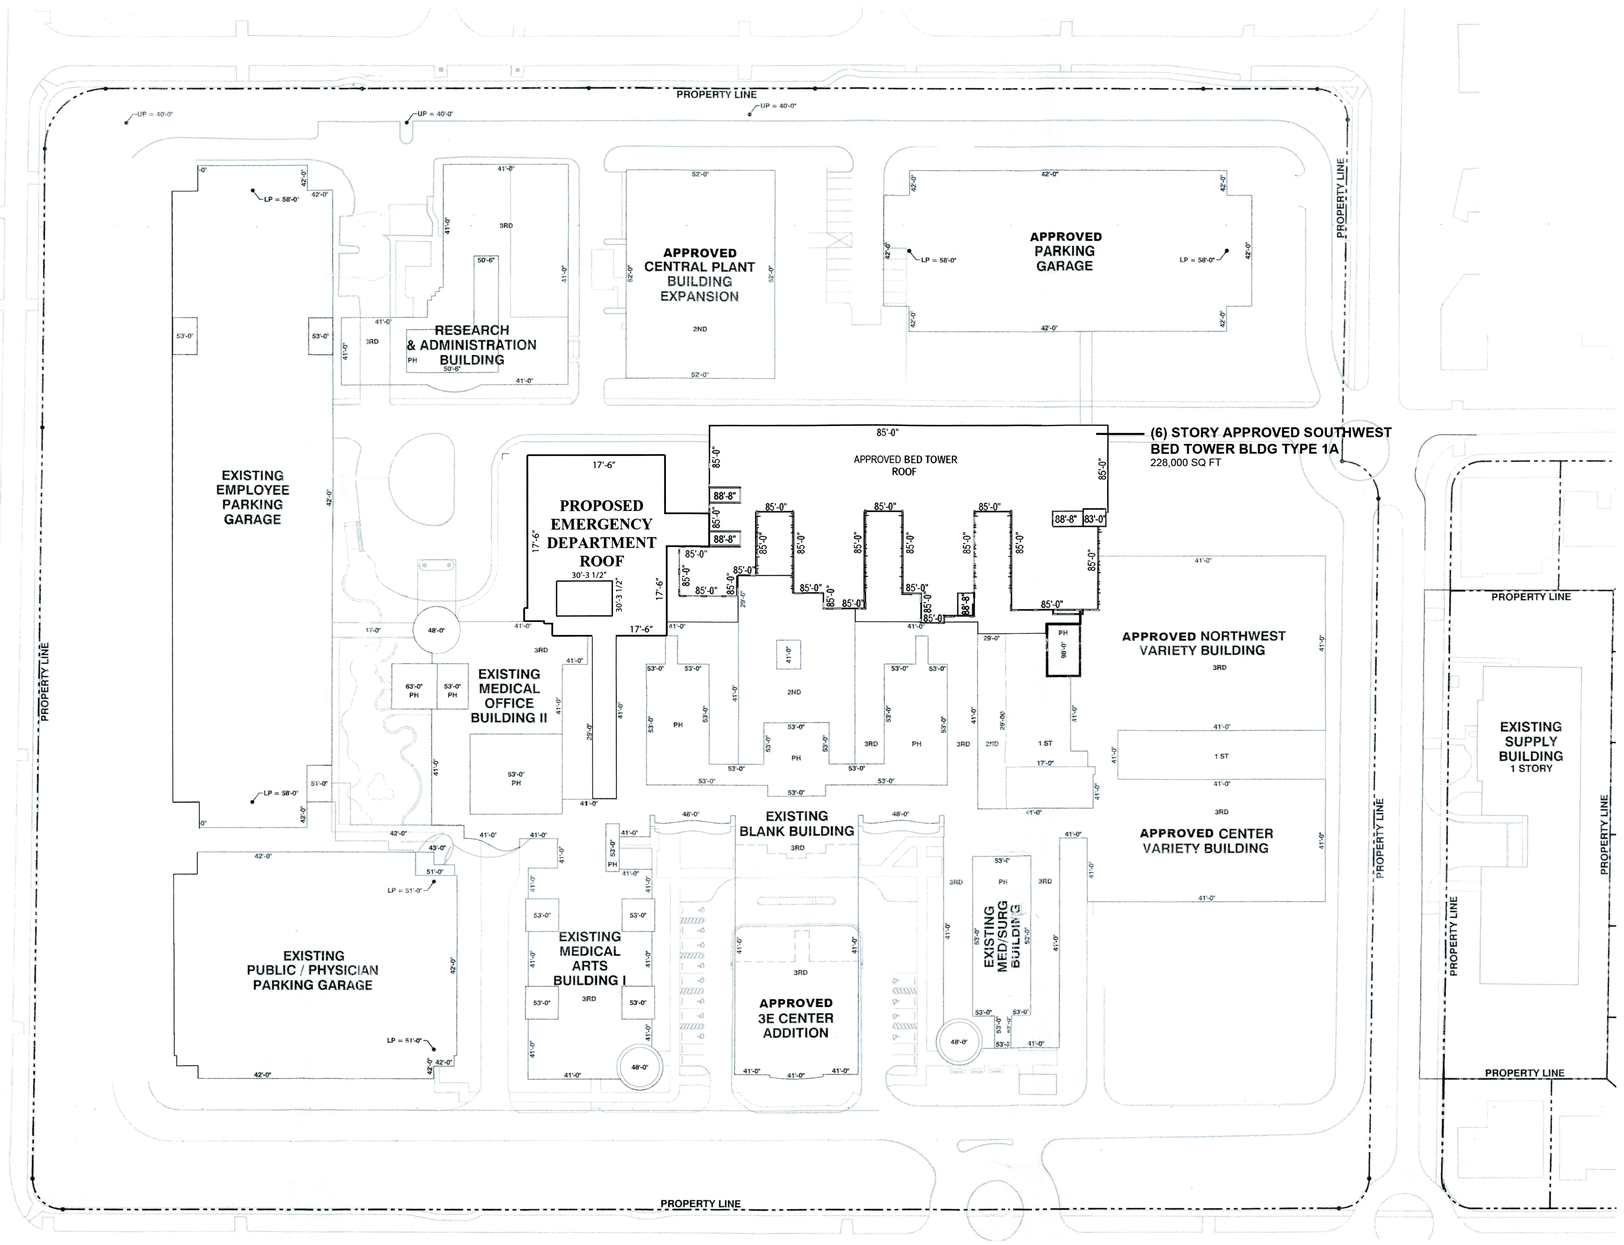

1 BUILDING ELEVATION PLAN
1" = 50'-0"

PERKINS + WILL

806 Douglas Rd
Suite 300
Coral Gables, Florida 33134
t 305 569 1333
f 305 569 1334
www.perkinswill.com

ED ADDITION /RENOVATION

MIAMI CHILDREN'S HOSPITAL

3100 SW 62nd Street
Miami FL 33155

Structural Engineer

Martinez Engineering Group, Inc.

2655 S Le Jeune Road, Suite 700
Coral Gables, Florida 33134
t (305) 629-8318
f (305) 444-5575

MEP&FP Engineers

CCRD Partners

2121 Ponce de Leon Blvd.
Coral Gables, Florida 33134
t (305) 569-1692
f (305) 569-1693

Civil Engineer

Miller Legg

2005 Vista Parkway, Suite 100
West Palm Beach, Florida 33411
t (561) 689-1138
f (561) 689-8108

Schematic Design

AHCA CLIENT CODE/FILE #: 23/110199

DESIGN PROFESSIONAL	FLA. LIC. NO.	SIGNATURE
MARK LEITZ Perkins and Will Architect	AR91993	

D12-007
RECEIVED
APR 24 2012
ZONING HEARINGS SECTION
MIAMI-DADE PLANNING AND ZONING DEPT
BY KG

Revisions

NO	ISSUE	DATE

Key Plan

Sheet Information

Date	4/20/2012
Job Number	810165.004
Drawn	Author
Checked	Checker
Approved	Approver

Title

BUILDING ELEVATION PLAN

Sheet

A-3.0

NOT ISSUED FOR CONSTRUCTION

Copyright © 2010 Perkins+Will

C:\Temp_local\810165_MCH_outfitin.rvt