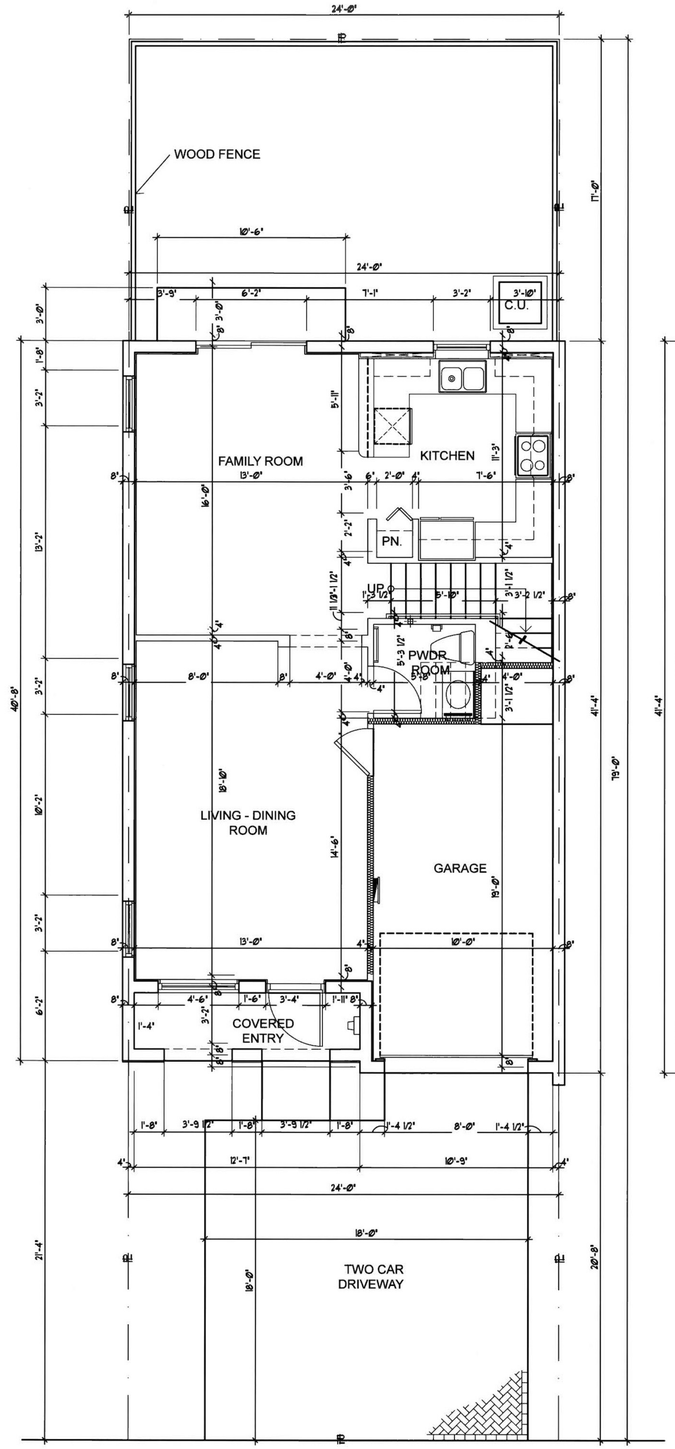

FIRST FLOOR PLAN

(REFER TO BLDG. FLOOR PLAN FOR LOCATION) SCALE: 1/4" = 1'-0"

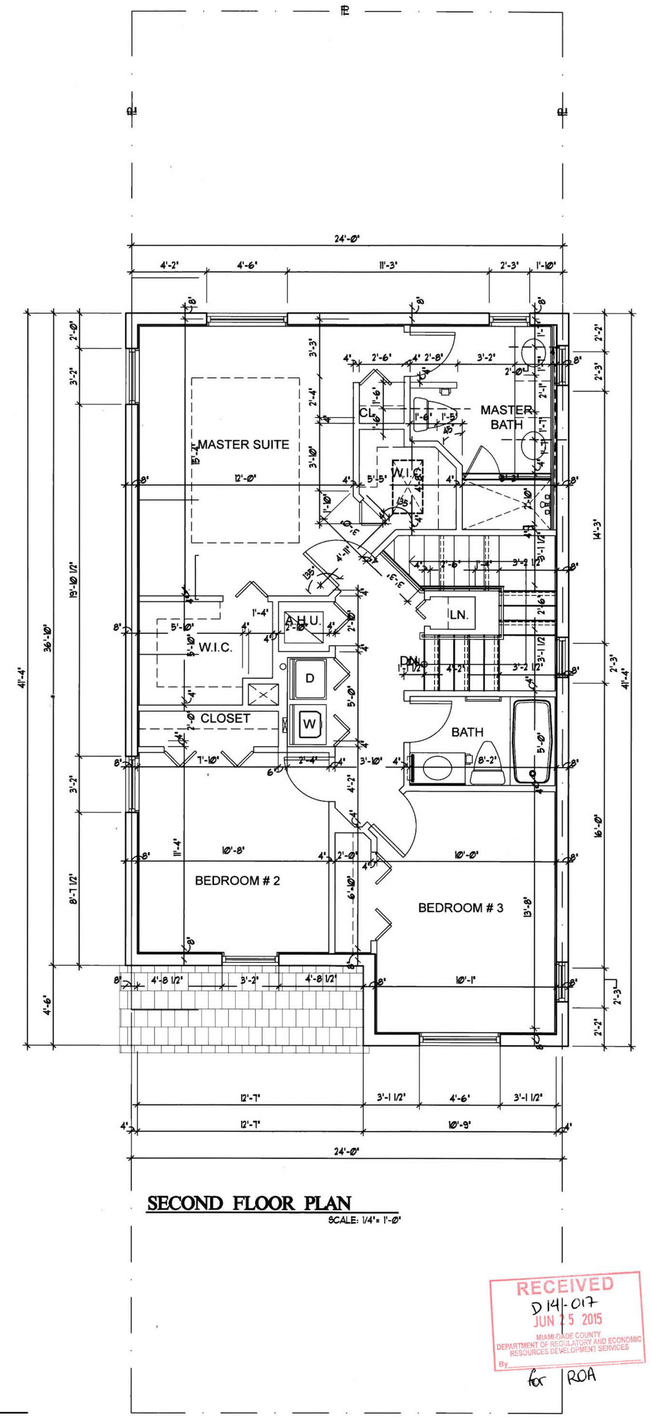

SECOND FLOOR PLAN

SCALE: 1/4" = 1'-0"

RECEIVED
D 141-017
JUN 25 2015
MIAMI-DADE COUNTY
DEPARTMENT OF REGULATORY AND ECONOMIC RESOURCES DEVELOPMENT SERVICES
By for ROA

MODEL "A" 1593	
1st. FLOOR	714 SQFT.
2nd. FLOOR	879 SQFT.
TOTAL A/C SPACE	1,593 SQFT.
GARAGE	220 SQFT.
COVERED ENTRY	50 SQFT.
BALCONY	--
PATIO	408 SQFT.
GRAND TOTAL	1,863 SQFT.

CORWILARCHITECTS
4210 LAGUNA ST. CORAL GABLES FL. 33146
LIC.NO. AA-C002151 T.305.448.7383

PROJECT:

SILVER PALMS
"24"

OWNER:

LENNAR
HOMES

MODEL A -1593
ENLARGE FLOOR PLAN

PHASE

REVISIONS

SEAL

STATE OF FLORIDA
EDUARDO PEREZ
AR0015384
REGISTERED ARCHITECT
6/22/15

THIS DRAWINGS IS THE PROPERTY OF CORWIL ARCHITECTS INC. UNLESS OTHERWISE PROVIDED FOR BY CONTRACT. THE CONTENTS OF THIS DRAWINGS ARE CONFIDENTIAL AND SHALL NOT BE TRANSMITTED TO ANY OTHER PARTY EXCEPT AS AGREED TO BY THE ARCHITECT/ ENGINEERS.

DATE:	08/27/09
JOB NO.	2009-20
DRAWN BY	FG/AO/LC
APPR BY	AMC
PRINTED DATE	05-07-12

SHEET NUMBER:

A-1

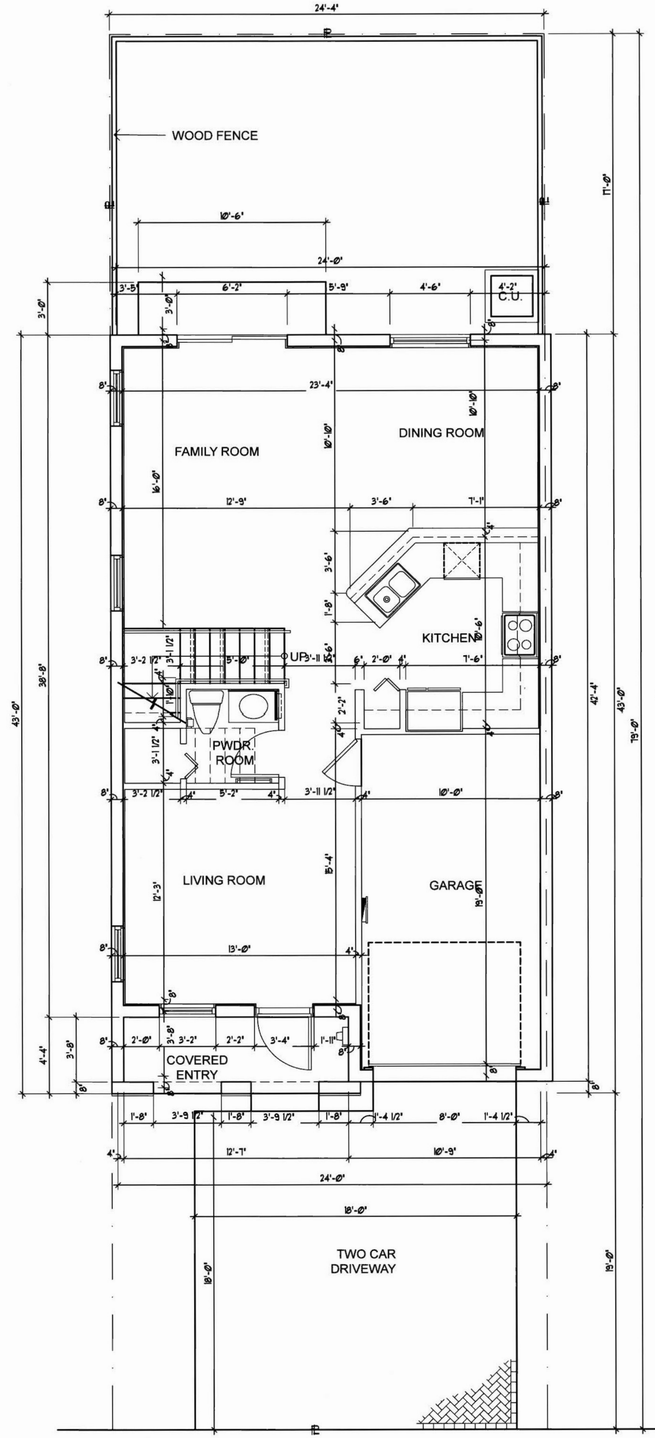

FIRST FLOOR PLAN
(REFER TO BLDG. FLOOR PLAN FOR LOCATION) SCALE: 1/4" = 1'-0"

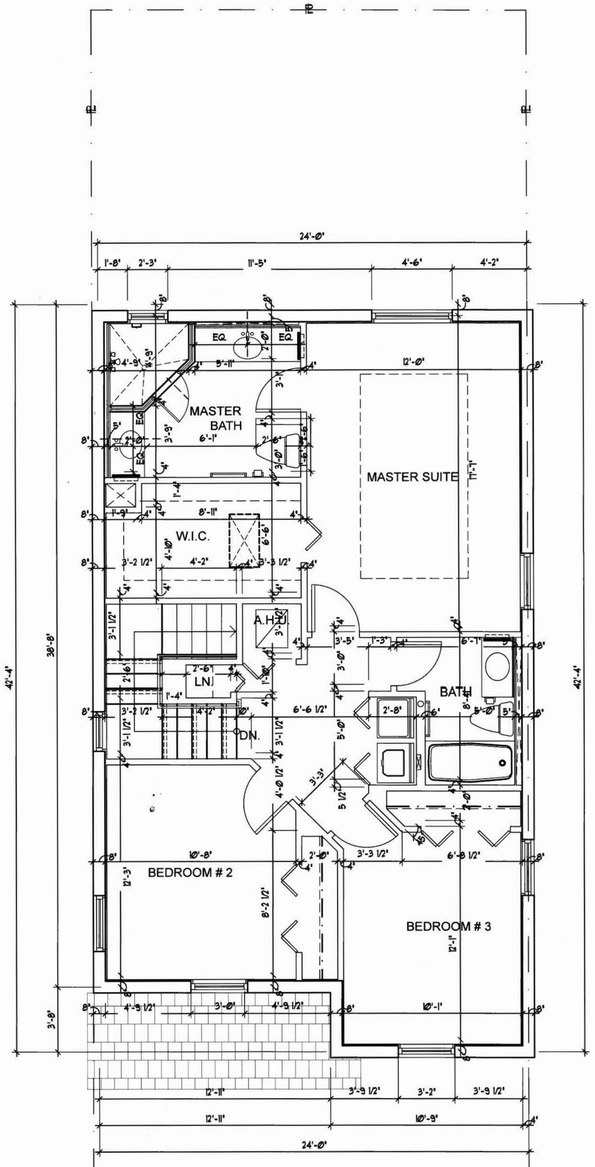

SECOND FLOOR PLAN
SCALE: 1/4" = 1'-0"

RECEIVED
D14-017
JUN 25 2015
MIAMI-DADE COUNTY
DEPARTMENT OF REGULATORY AND ECONOMIC RESOURCES DEVELOPMENT SERVICES
By
for RDA

MODEL "B" 1679	
1st. FLOOR	763 SQFT.
2nd. FLOOR	916 SQFT.
TOTAL A/C SPACE	1,679 SQFT.
GARAGE	206 SQFT.
COVERED ENTRY	56 SQFT.
BALCONIES	--
PATIO	408 SQFT.
GRAND TOTAL	1,941 SQFT.

CORWILARCHITECTS
4210 LAGUNA ST. CORAL GABLES FL. 33146
LIC.NO. AA-C002151 T.305.448.7383

PROJECT:

SILVER PALMS
"24"

OWNER:

LENNAR
HOMES

MODEL B - 1679
ENLARGE FLOOR PLAN

PHASE

REVISIONS

SEA

STATE OF FLORIDA
EDGARDO PEREZ
AR0015384
REGISTERED ARCHITECT

THIS DRAWINGS IS THE PROPERTY OF CORWIL ARCHITECTS INC. UNLESS OTHERWISE PROVIDED FOR BY CONTRACT, THE CONTENTS OF THIS DRAWINGS ARE CONFIDENTIAL AND SHALL NOT BE TRANSMITTED TO ANY OTHER PARTY EXCEPT AS AGREED TO BY THE ARCHITECT/ ENGINEERS.

DATE:	08/27/09
JOB NO.	2009-20
DRAWN BY	FG/AO/LC
APPR BY	AMC
PRINTED DATE	05-07-12
SHEET NUMBER:	A-2

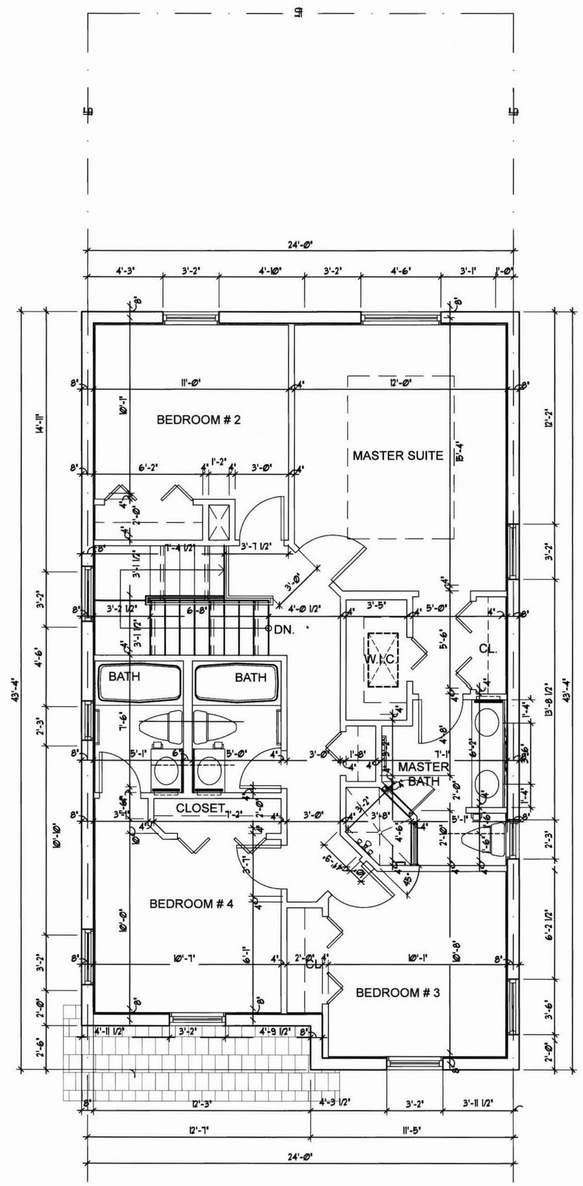

SECOND FLOOR PLAN

SCALE: 1/4" = 1'-0"

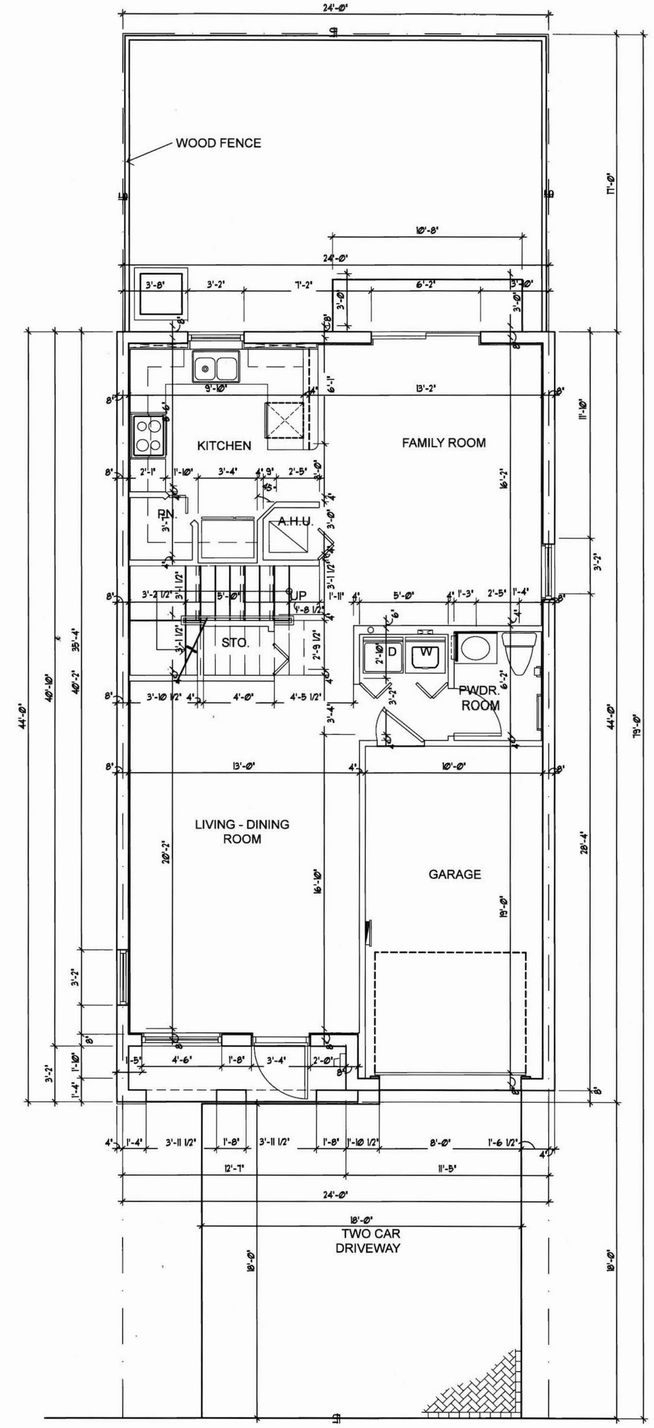

FIRST FLOOR PLAN

(REFER TO BLDG. FLOOR PLAN FOR LOCATION)

SCALE: 1/4" = 1'-0"

MODEL "C" 1759	
1st. FLOOR	803 SQFT.
2nd. FLOOR	956 SQFT.
TOTAL A/C SPACE	1,759 SQFT.
GARAGE	206 SQFT.
COVERED ENTRY	40 SQFT.
BALCONY	--
PATIO	408 SQFT.
GRAND TOTAL	2,005 SQFT.

RECEIVED
D14-017
JUN 25 2015
MIAMI-DADE COUNTY
DEPARTMENT OF REGULATORY AND ECONOMIC RESOURCES DEVELOPMENT SERVICES
By
for ROA

CORWILARCHITECTS
4210 LAGUNA ST. CORAL GABLES FL. 33146
LIC.NO. AA-C002151 T.305.448.7383

PROJECT:

SILVER PALMS "24"

OWNER:

LENNAR HOMES

MODEL C - 1759
ENLARGE FLOOR PLAN

PHASE

REVISIONS

SEAL

STATE OF FLORIDA
EDGARDO PEREZ
AR0076394
REGISTERED ARCHITECT

THIS DRAWINGS IS THE PROPERTY OF CORWIL ARCHITECTS INC. UNLESS OTHERWISE PROVIDED FOR BY CONTRACT, THE CONTENTS OF THIS DRAWINGS ARE CONFIDENTIAL AND SHALL NOT BE TRANSMITTED TO ANY OTHER PARTY EXCEPT AS AGREED TO BY THE ARCHITECT/ ENGINEERS.

DATE:	08/27/09
JOB NO.	2009-20
DRAWN BY	FG/AO/LC
APPR BY	AMC
PRINTED DATE	05-07-12

SHEET NUMBER:

A-3

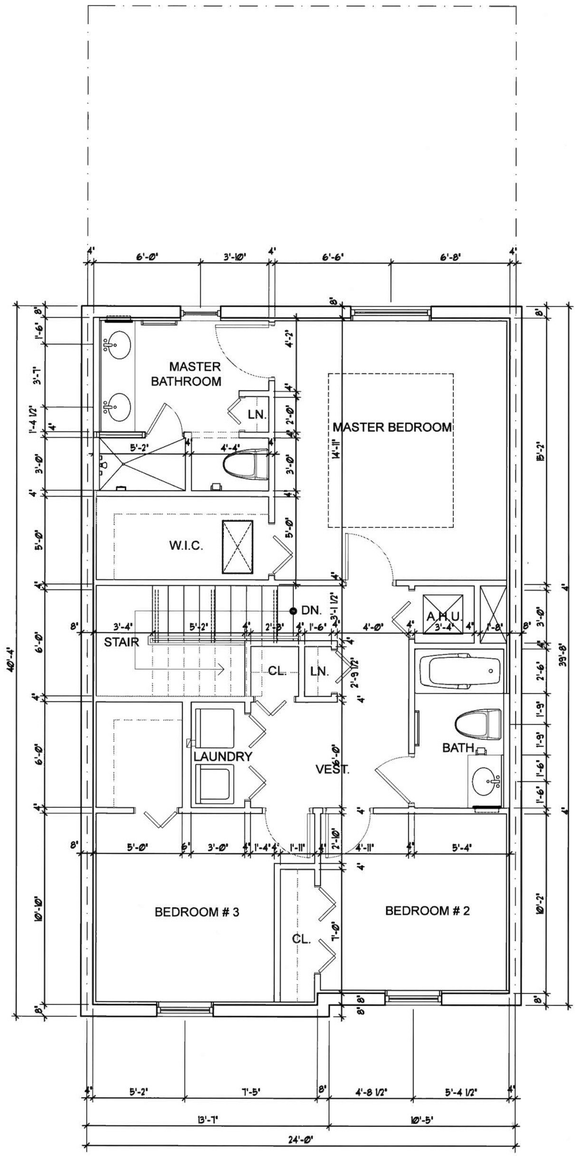

SECOND FLOOR PLAN

SCALE: 1/4" = 1'-0"

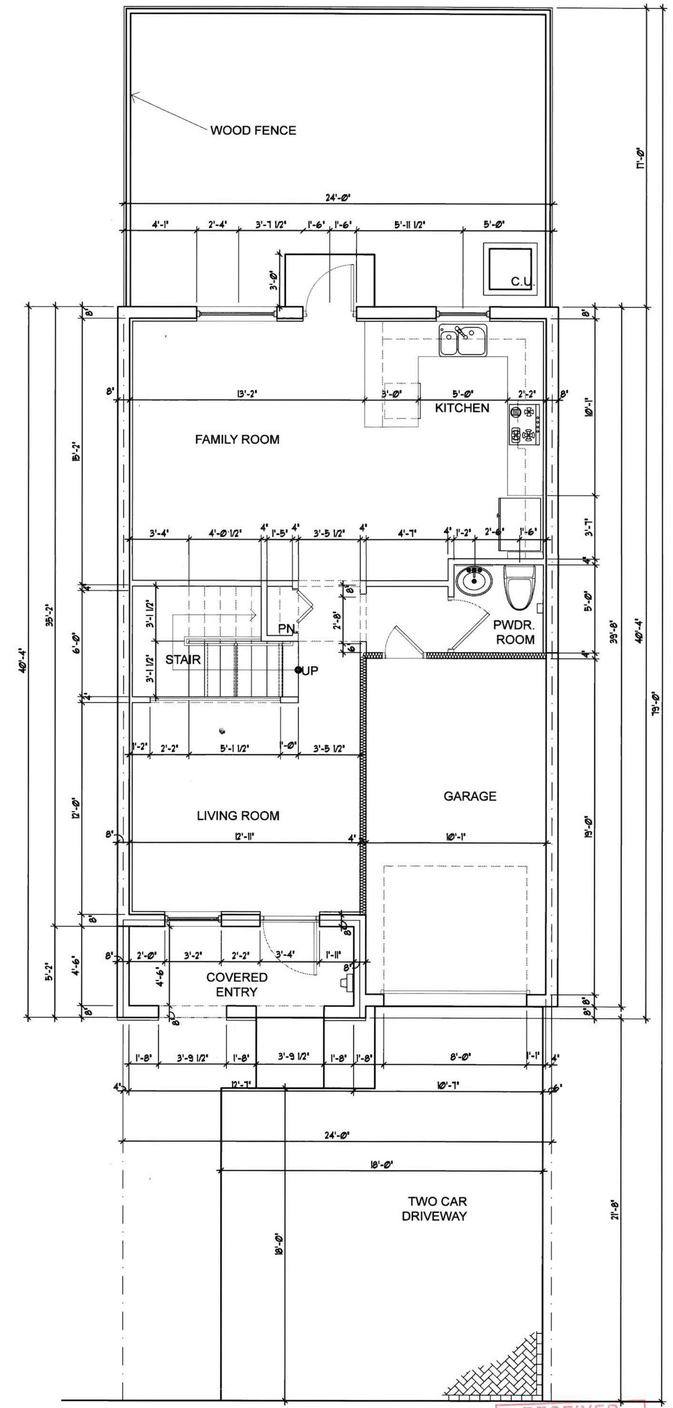

FIRST FLOOR PLAN

SCALE: 1/4" = 1'-0"

MODEL "1400"	
1st. FLOOR	620 SQ.FT.
2nd. FLOOR	822 SQ.FT.
TOTAL A/C SPACE	1,442 SQ.FT.
GARAGE	211 SQ.FT.
COVERED ENTRY	71 SQ.FT.
BALCONIES	--
PATIO	408 SQ.FT.
GRAND TOTAL	1,724 SQ.FT.

RECEIVED
D14-017
JUN 25 2015
MIAMI-DADE COUNTY
DEPARTMENT OF REGULATORY AND ECONOMIC RESOURCES DEVELOPMENT SERVICES
By

for ROA

CORWILARCHITECTS
4210 LAGUNA ST. CORAL GABLES FL. 33146
LIC.NO. AA-C002151 T.305.448.7383

PROJECT:

SILVER PALMS "24"

OWNER:

LENNAR HOMES

MODEL D -1400
ENLARGE FLOOR PLAN

PHASE

REVISIONS

SEAL

STATE OF FLORIDA
EDGARDO PEREZ
AR0015394
REGISTERED ARCHITECT
6/22/15

THIS DRAWINGS IS THE PROPERTY OF CORWIL ARCHITECTS INC. UNLESS OTHERWISE PROVIDED FOR BY CONTRACT, THE CONTENTS OF THIS DRAWINGS ARE CONFIDENTIAL AND SHALL NOT BE TRANSMITTED TO ANY OTHER PARTY EXCEPT AS AGREED TO BY THE ARCHITECT/ ENGINEERS.

DATE:	08/27/09
JOB NO.	2009-20
DRAWN BY	FG/AO/LC
APPR BY	AMC
PRINTED DATE	05-07-12

SHEET NUMBER:

A-4

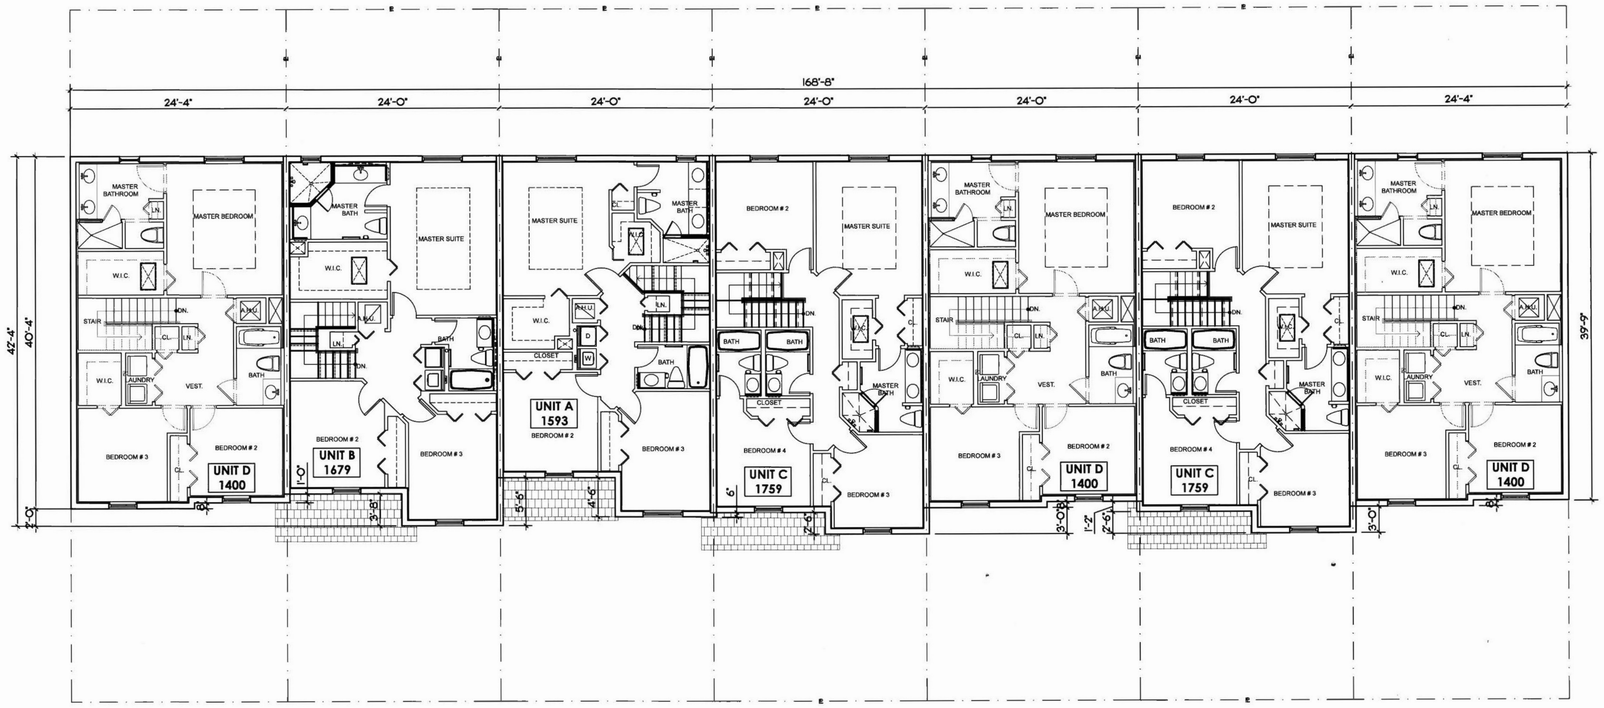

SECOND FLOOR PLAN

SCALE: 1/8"=1'-0"

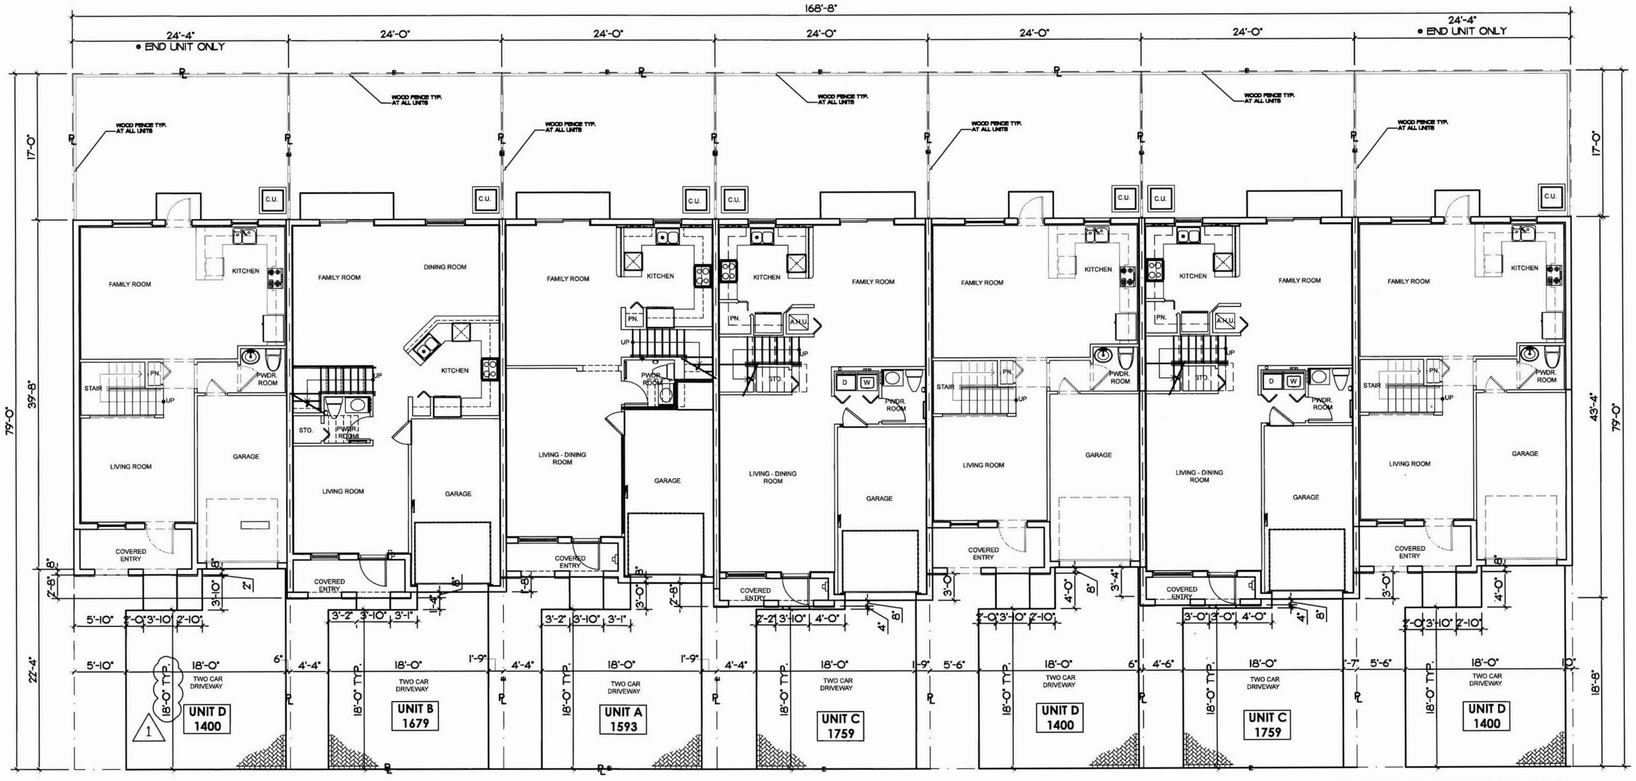

GROUND FLOOR PLAN

SCALE: 1/8"=1'-0"

CORWILARCHITECTS
4210 LAGUNA ST. CORAL GABLES FL. 33146
LIC.NO. AA-C002151 T.305.448.7383

PROJECT:

SILVER PALMS
"24"

OWNER:

LENNAR
HOMES

7 UNIT BUILDING
FLOOR PLANS

PHASE

REVISIONS

SEAL

THIS DRAWINGS IS THE PROPERTY OF CORWIL ARCHITECTS INC. UNLESS OTHERWISE PROVIDED FOR BY CONTRACT. THE CONTENTS OF THIS DRAWINGS ARE CONFIDENTIAL AND SHALL NOT BE TRANSMITTED TO ANY OTHER PARTY EXCEPT AS AGREED TO BY THE ARCHITECT/ ENGINEERS.

RECEIVED
D14-017
JUN 25 2015
MIAMI-DADE COUNTY
DEPARTMENT OF REGULATORY AND ECONOMIC RESOURCES DEVELOPMENT SERVICES
By
For RPI

DATE:	08/27/09
JOB NO.	2009-20
DRAWN BY	FG/AO/LC
APPR BY	AMC
PRINTED DATE	
SHEET NUMBER:	A-5