KEY PLAN
N.T.S.

SILVER PALM WEST

A SUBDIVISION LYING IN A PORTION OF THE EAST 1/2 OF THE NE 1/4 OF SECTION 24, TOWNSHIP 56 SOUTH, RANGE 39 EAST MIAMI-DADE COUNTY, FLORIDA

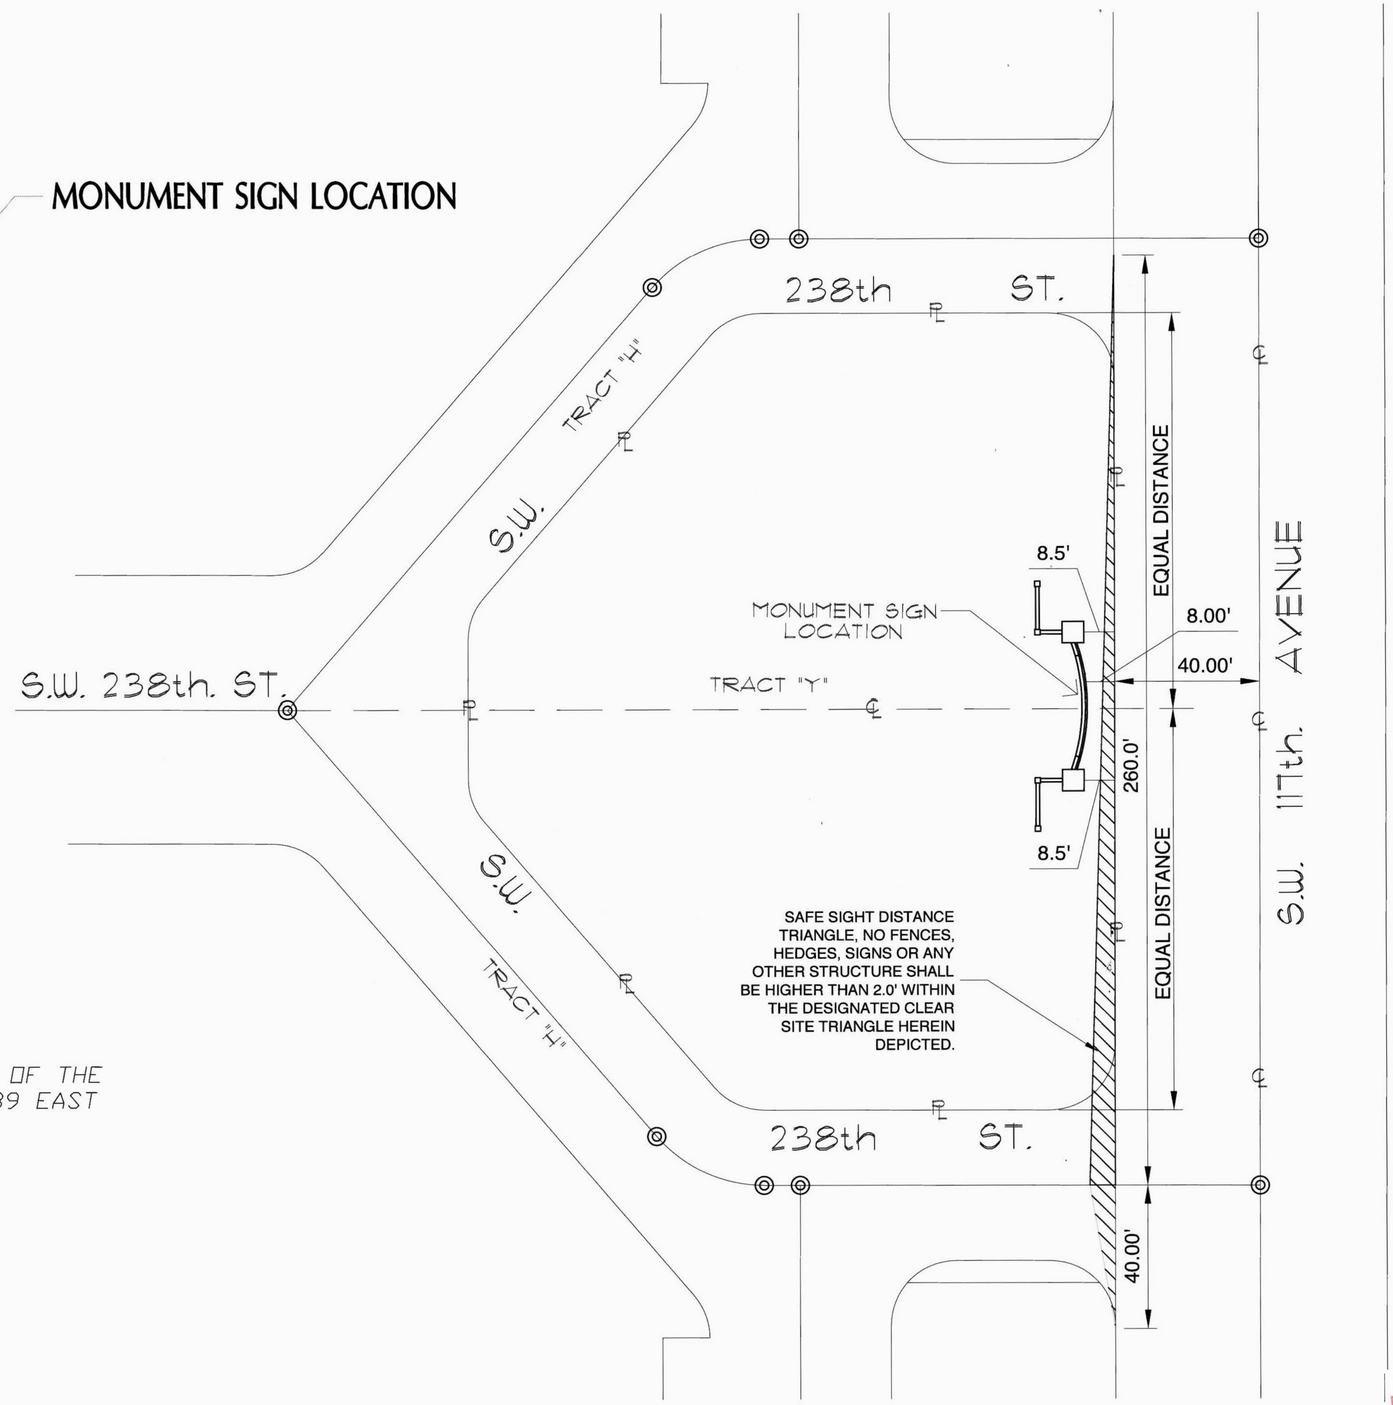

SITE PLAN
SCALE: 1=20

RECEIVED
D14-017
JUN 25 2015
MIAMI-DADE COUNTY
DEPARTMENT OF REGULATORY AND ECONOMIC RESOURCES DEVELOPMENT SERVICES
By
for ROA

TO BE APPROVED UNDER SEPARATE APPLICATION

PASCUAL PEREZ KILIDDJIAN & ASSOCIATES
ARCHITECTS · PLANNERS
LICENSE # AA 26001357

EDGARDO PEREZ , AIA
LICENSE No. : AR 0015394
MARIO P. PASCUAL , AIA
LICENSE No. : AR 0008254
PETER KILIDDJIAN, RA
LICENSE No. : AR 0093067

AT THE BEACON CENTER
1300 NW 84th AVENUE
DORAL, FLORIDA 33126
TELEPHONE : (305) 592-1363
FACSIMILE : (305) 592-6865
http://www.ppkarch.com

COPYRIGHT PASCUAL, PEREZ, KILIDDJIAN & ASSOCIATES, ARCHITECTS - PLANNERS
The architectural design and detail drawings of this building and/or overall project are the legal property of, and all rights are reserved by the Architect. Their use for reproduction, construction or distribution is prohibited unless authorized in writing by the Architect.

REVISIONS:

SILVER PALMS WEST
BY
LENNAR HOMES, LLC
MIAMI-DADE COUNTY, FLORIDA

OWNER:
LENNAR HOMES, LLC
730 NW 107TH AVE.
SUITE 300
MIAMI, FL 33172
PH: 305-599-1951

FAX:

STATE OF FLORIDA
EDGARDO PEREZ
AR 0015394
REGISTERED ARCHITECT

SITE PLAN

ENTRY MONUMENT

DATE :	2014-10-16
SCALE :	AS SHOWN
DRAWN :	AJS
JOB NO. :	14-48

SP-7

SHEET NO. :

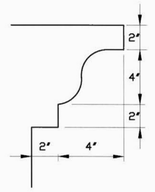

1 REVEAL DTL.
n.t.s.

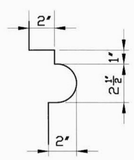

2 REVEAL DTL.
n.t.s.

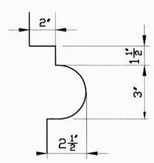

3 REVEAL DTL.
n.t.s.

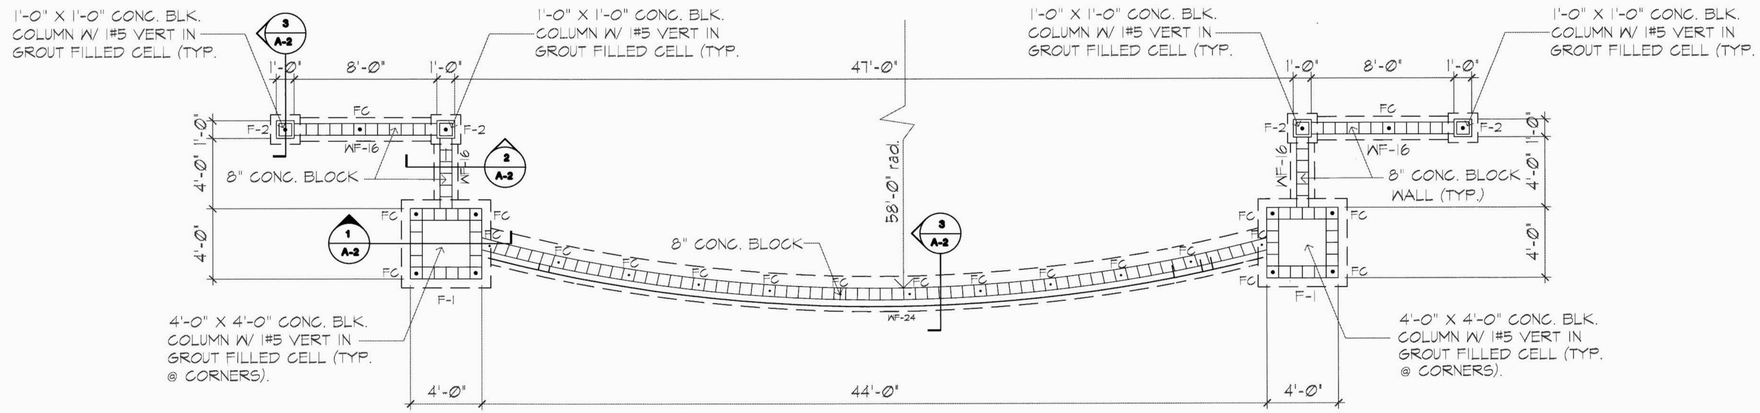

PLAN
SCALE: 1/4" = 1'-0"

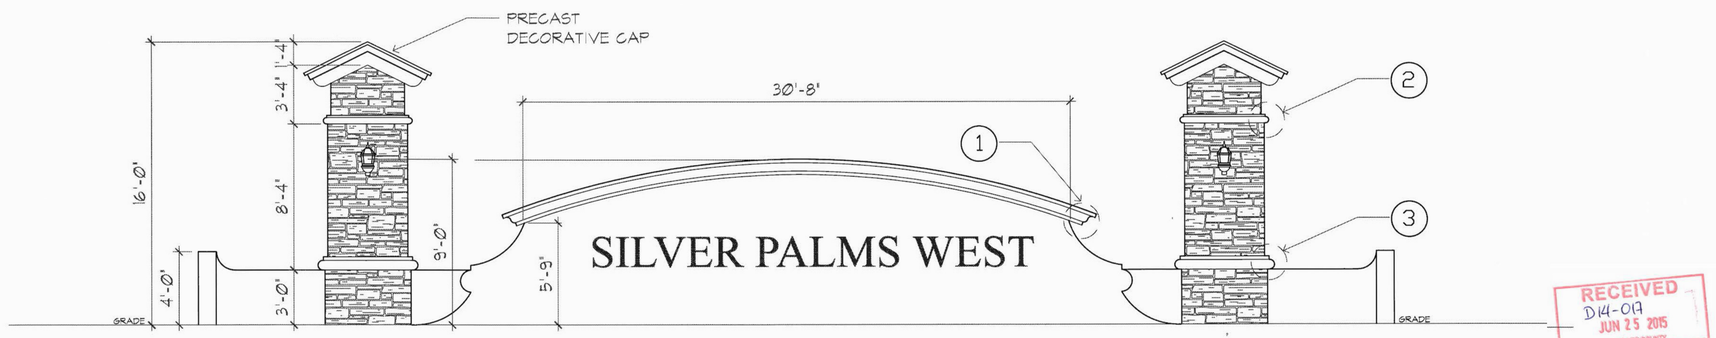

FRONT ELEVATION
SCALE: 1/4" = 1'-0"

RECEIVED
D14-017
JUN 25 2015
MIAMI-DADE COUNTY
DEPARTMENT OF REGULATORY AND ECONOMIC RESOURCES DEVELOPMENT SERVICES
By
for ROA

TO BE APPROVED UNDER SEPARATE APPLICATION

PASCUAL PEREZ KILIDDJIAN & ASSOCIATES
ARCHITECTS - PLANNERS
LICENSE # AA 26001357

EDGARDO PEREZ , AIA
LICENSE No. : AR 0015394
MARIO P. PASCUAL , AIA
LICENSE No. : AR 0008254
PETER KILIDDJIAN, RA
LICENSE No. : AR 0093067

AT THE BEACON CENTER
1300 NW 84th AVENUE
DORAL, FLORIDA 33126
TELEPHONE : (305) 592-1363
FACSIMILE : (305) 592-6865
http://www.ppkarch.com

COPYRIGHT PASCUAL, PEREZ, KILIDDJIAN & ASSOCIATES, ARCHITECTS - PLANNERS
The architectural design and detail drawings of this building and/or overall project are the legal property of, and all rights are reserved by the Architect. Their use for reproduction, construction or distribution is prohibited unless authorized in writing by the Architect.

REVISIONS:

SILVER PALMS WEST
BY
LENNAR HOMES, LLC
MIAMI-DADE COUNTY, FLORIDA

OWNER:
LENNAR HOMES, LLC
730 NW 107TH AVE.
SUITE 300
MIAMI, FL 33172
PH: 305-599-1951

SEAL:
STATE OF FLORIDA
EDGARDO PEREZ
AR0015394
REGISTERED ARCHITECT

SITE PLAN

ENTRY MONUMENT

DATE :	2014-10-16
SCALE :	AS SHOWN
DRAWN :	AJS
JOB NO. :	14-48

SP-8
SHEET NO. :

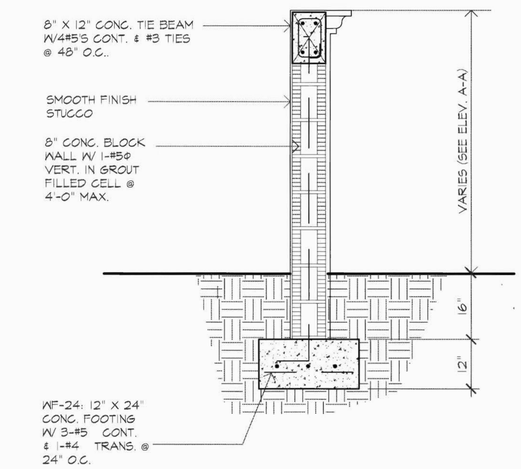

2 / A-2 SECTION DETAIL N.T.S.

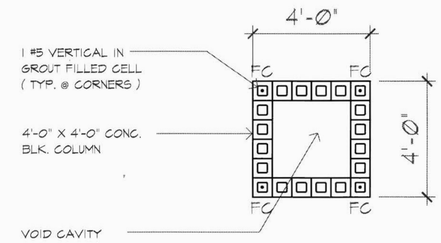

PLAN VIEW N.T.S.

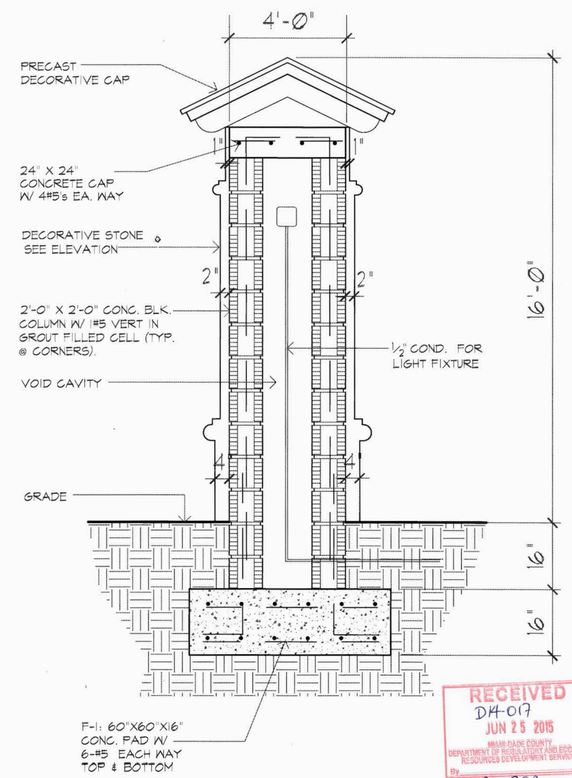

1 / A-2 SECTION DETAIL N.T.S.

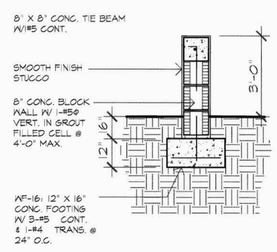

2 / A-2 SECTION DETAIL N.T.S.

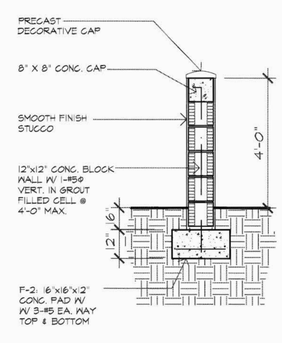

3 / A-2 SECTION DETAIL N.T.S.

RECEIVED
D14-017
JUN 25 2015
MIAMI-DADE COUNTY
DEPARTMENT OF REGULATORY AND ECONOMIC RESOURCES DEVELOPMENT SERVICES
By
For ROA

TO BE APPROVED UNDER SEPARATE APPLICATION

PASCUAL PEREZ KILIDDJIAN & ASSOCIATES
ARCHITECTS · PLANNERS
LICENSE # AA 26001357

EDGARDO PEREZ , AIA
LICENSE No. : AR 0015394
MARIO P. PASCUAL , AIA
LICENSE No. : AR 0008254
PETER KILIDDJIAN, RA
LICENSE No. : AR 0093067

AT THE BEACON CENTER
1300 NW 84th AVENUE
DORAL, FLORIDA 33126
TELEPHONE : (305) 592-1363
FACSIMILE : (305) 592-6865
http://www.ppkarch.com

COPYRIGHT PASCUAL, PEREZ, KILIDDJIAN & ASSOCIATES, ARCHITECTS - PLANNERS
The architectural design and detail drawings of this building and/or drawing project are the legal property of, and all rights are reserved by the Architect. Their use for reproduction, construction or distribution is prohibited unless authorized in writing by the Architect.

REVISIONS:

SILVER PALMS WEST
BY
LENNAR HOMES, LLC
MIAMI-DADE COUNTY, FLORIDA

OWNER:
LENNAR HOMES, LLC
730 NW 107TH AVE.
SUITE 300
MIAMI, FL 33172
PH: 305-599-1951

SEAL:
STATE OF FLORIDA
EDGARDO PEREZ
AR0015394
REGISTERED ARCHITECT
6/12/15

SITE PLAN

ENTRY MONUMENT

DATE :	2014-10-16
SCALE :	AS SHOWN
DRAWN :	AJS
JOB NO. :	14-48

SP-9

SHEET NO. :