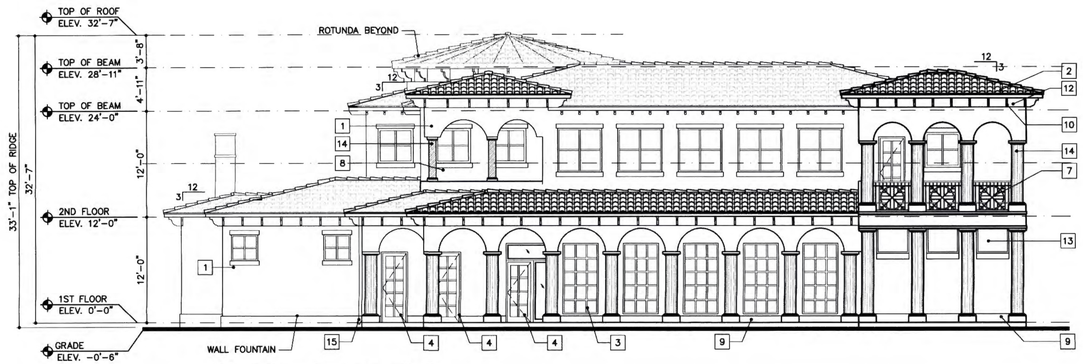

④ REAR ELEVATION

SCALE: 1/8"=1'-0"

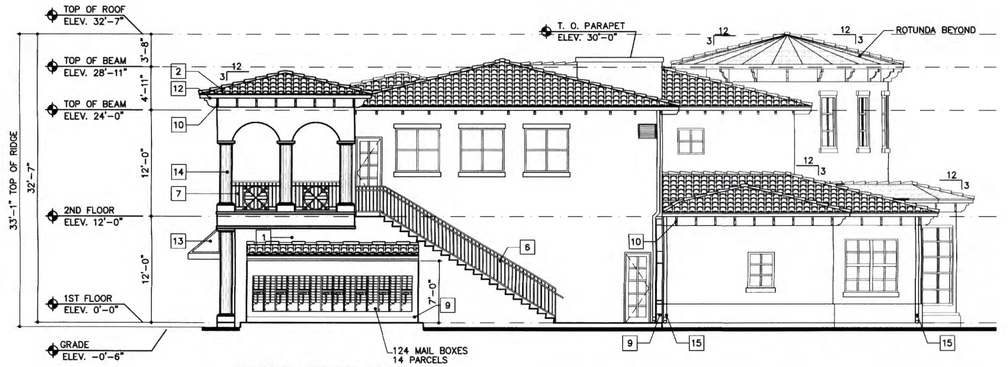

③ SIDE ELEVATION

SCALE: 1/8"=1'-0"

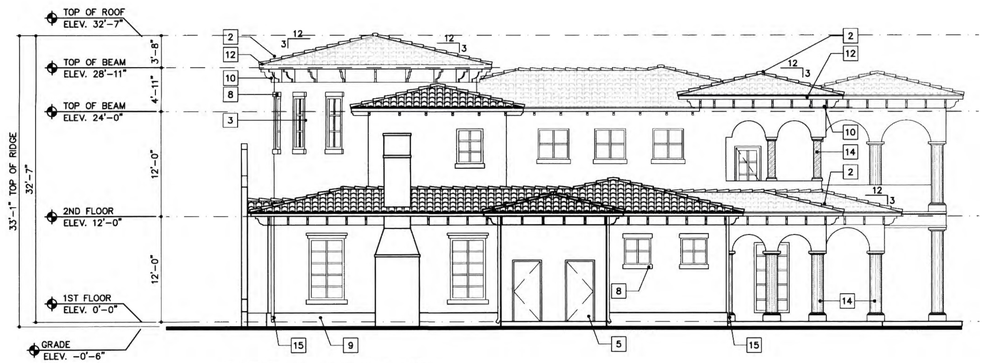

② SIDE ELEVATION

SCALE: 1/8"=1'-0"

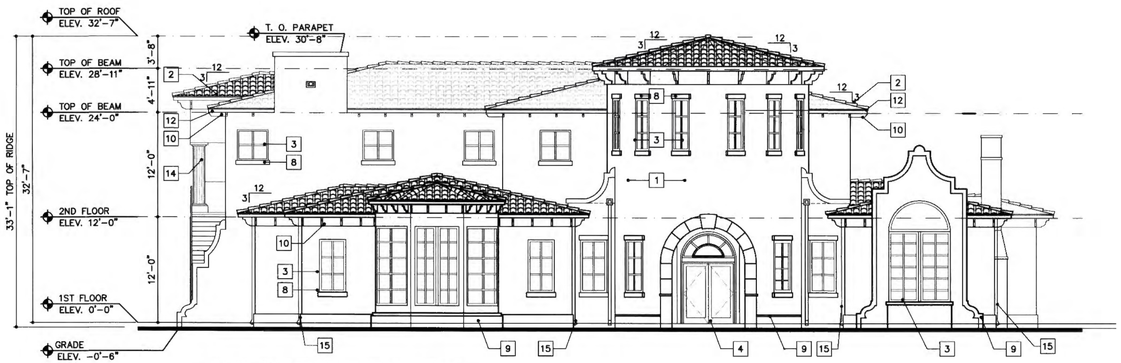

① FRONT ELEVATION

SCALE: 1/8"=1'-0"

ELEVATION LEGEND

1. PAINTED SMOOTH STUCCO FINISH
2. HACIENDA DOUBLE ROLL ROOF TILE
3. IMPACT ALUM/GLASS WINDOW SYSTEM REFER TO WINDOW SCHEDULE
4. INSULATED MTL./GLASS FRENCH DOOR SYS. (REFER TO DOOR SCHEDULE)
5. IMPACT RES. INSULATED MTL. DOOR
6. ALUM. PICKET GUARDRAIL@ 42" A.F.F. W/ ALUM. HANDRAIL
7. ALUMINUM DECORATIVE GUARD RAILING
8. 6" SMOOTH RAISED STUCCO BAND
9. 3/4" RAISED STUCCO BAND
10. STAINED ROUGH SAWN WOOD BRACKETS/OUTLOOKERS
11. RAISED STUCCO TRIM
12. CEMENTITIOUS FASCIA, PTD.
13. CANVAS AWNING
14. PRE-FIN. HIGH DENSITY FOAM COLUMNS
15. 3" ROUND DOWNSPOUT

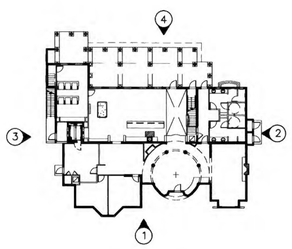

KEY PLAN

N.T.S

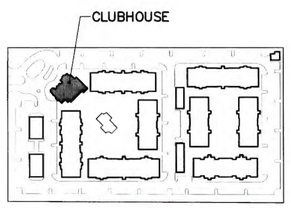

CLUBHOUSE

SCALE: 1/8" =1'-0"

RECEIVED
D14.19
MAR 18 2015
MIAMI-DADE COUNTY
DEPARTMENT OF REGULATORY AND ECONOMIC RESOURCES

REVISIONS	BY
SITE PLAN SUBMITTAL 11/01/13	
SITE PLAN RESUBMITTAL 12/13/13	
SITE PLAN RESUBMITTAL #3 01/27/14	
SITE PLAN RESUBMITTAL #5 12/12/14	
SITE PLAN RESUBMITTAL #8 03/11/15	

THREE LAKES

FOR:
THE RICHMAN GROUP
OF FLORIDA INC.

LOCATED AT:
MIAMI, FLORIDA

COPYRIGHT © 2013 MSA ARCHITECTS, INC. THE ARCHITECTURAL DESIGN AND DETAIL DRAWINGS FOR THIS BUILDING, AND/OR OVERALL PROJECT ARE THE LEGAL PROPERTY OF AND ALL RIGHTS ARE RESERVED BY THE ARCHITECT. THEIR USE, FOR REPRODUCTION, CONSTRUCTION, OR DISTRIBUTION IS PROHIBITED UNLESS AUTHORIZED IN WRITING BY THE ARCHITECT.

MSA ARCHITECTS, INC.
MIAMI OFFICE
7895 SW 104th ST.
SUITE 100
MIAMI, FLORIDA 33156
(305) 273-9911

MSA ARCHITECTS
ARCHITECTURE & PLANNING

DRAWN	
CHECKED	-
DATE	09/16/13
SCALE	AS SHOWN
JOB NO.	1595.PRJ
SHEET	

MAR 16 2015

A-2.6

OF SHEETS

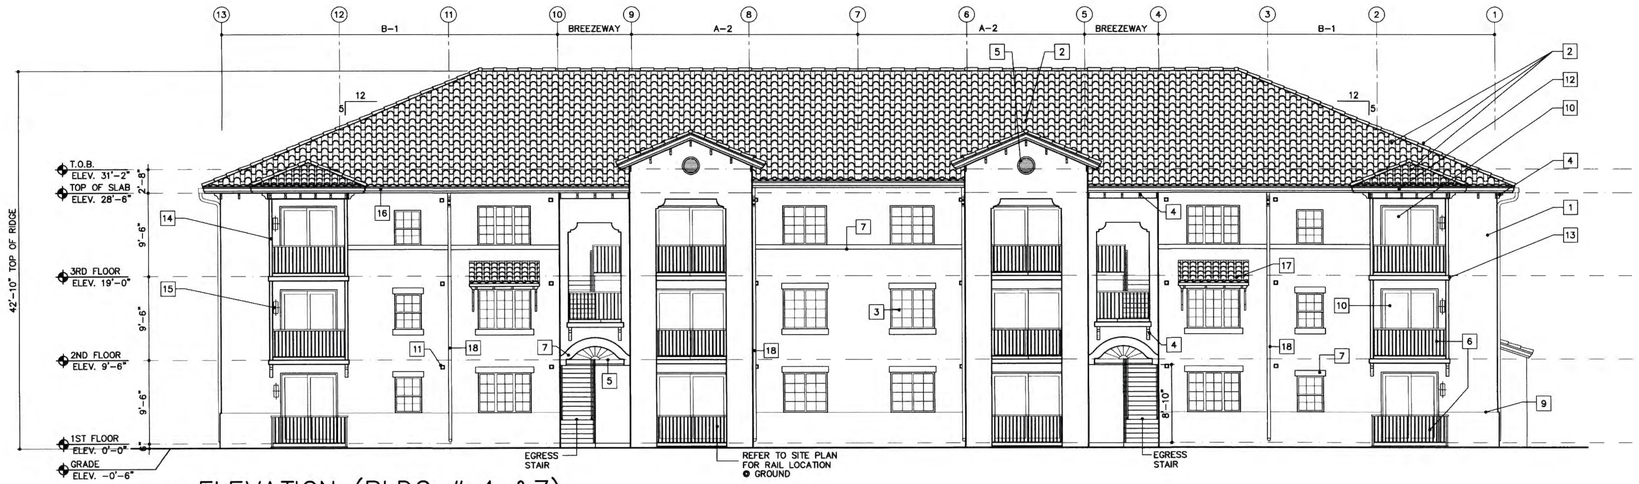

1 ELEVATION (BLDG # 4 &7)

SCALE: 1/8"=1'-0"

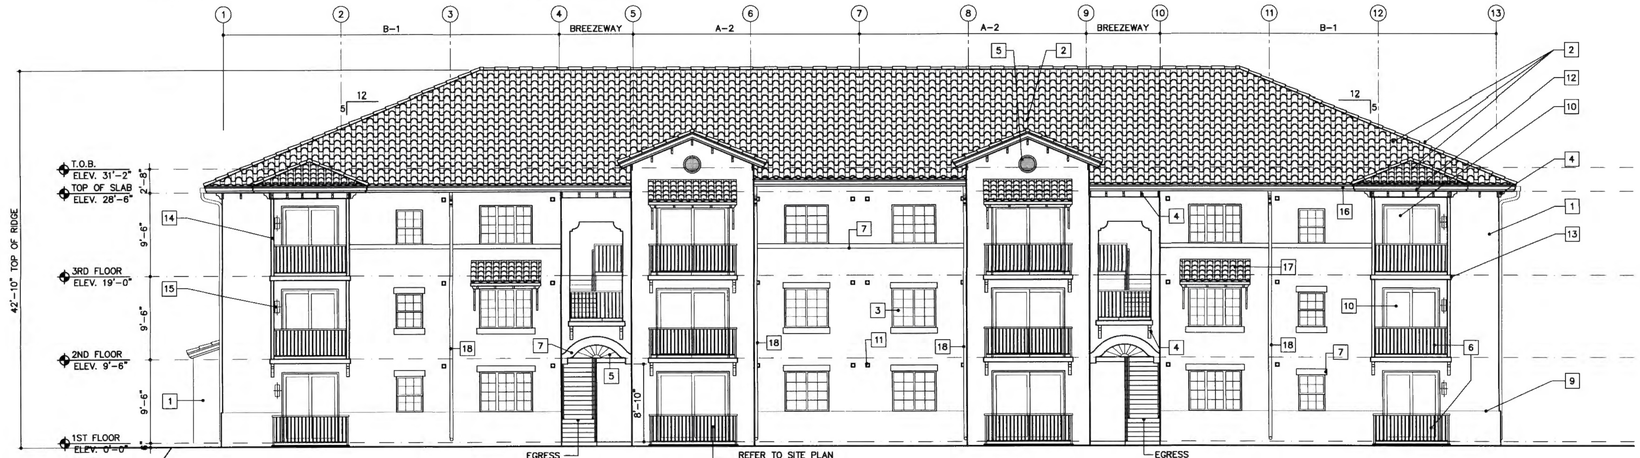

2 ELEVATION (BLDG #4,6,7)

SCALE: 1/8"=1'-0"

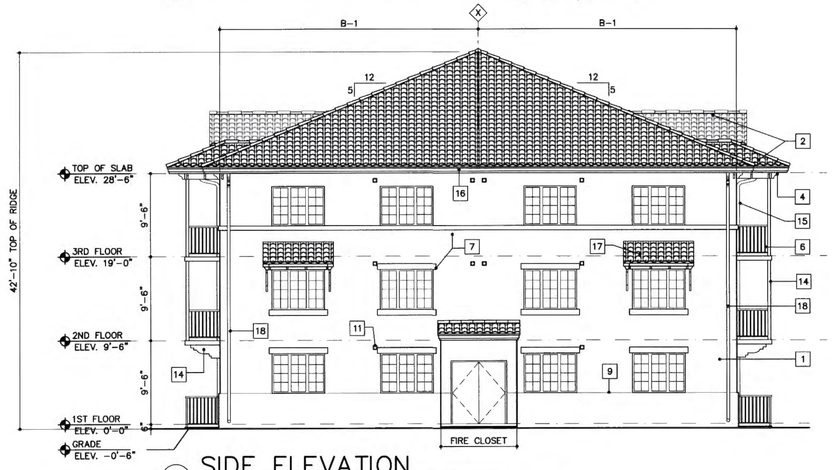

3 SIDE ELEVATION

SCALE: 1/8"=1'-0"

4 SIDE ELEVATION

SCALE: 1/8"=1'-0"

ELEVATION LEGEND

1. PTD. STUCCO FINISH
2. HACIENDA DOUBLE ROLL ROOF TILE
3. ALUM/GLASS WINDOW SYSTEM REFER TO WINDOW SCHEDULE
4. DECORATIVE BRACKETS/OUTLOOKERS
5. DEC. METAL & RAISED STUCCO TRIM
6. PTD. ALUM. PICKET RAILING (42" H) (COLOR: BLACK OF NIGHT SW 6993)
7. SMOOTH RAISED STUCCO BAND
8. RAISED STUCCO TRIM
9. 3/4" STUCCO REVEAL
10. ALUM/GLASS DOOR REFER TO DOOR SCHEDULE
11. EXHAUST WALL CAP (DRYER/BATH)
12. CEMENTITIOUS FASCIA, PTD.
13. CONCRETE SLAB
14. 4"X4" PRE FINISHED ALUM. COLUMNS
15. WALL SCONCE
16. ALUMINUM GUTTER
17. ROOF CANOPY-HACIENDA DOUBLE ROLL
18. 3" ROUND DOWNSPOUT
19. VINYL WINDOW SHUTTERS

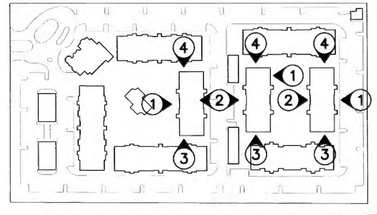

KEY PLAN

NORTH

N.T.S.

BUILDING TYPE I

SCALE 1/8" = 1'-0"

REVISIONS	BY
SITE PLAN SUBMITTAL 11/01/13	
SITE PLAN RESUBMITTAL 12/13/13	
SITE PLAN RESUBMITTAL #3 01/27/14	
SITE PLAN RESUBMITTAL #5 12/12/14	

THREE LAKES

FOR:
THE RICHMAN GROUP OF FLORIDA INC.

LOCATED AT:
MIAMI, FLORIDA

MSA ARCHITECTS, INC.
MIAMI OFFICE
7695 SW 104th ST.
SUITE 100
MIAMI, FLORIDA 33156
(305) 273-9811

MSA ARCHITECTURE & PLANNING

COPYRIGHT © 2013 MSA ARCHITECTS, INC. THE ARCHITECTURAL DESIGN AND DETAIL DRAWINGS FOR THIS BUILDING AND/OR OVERALL PROJECT ARE THE LEGAL PROPERTY OF AND ALL RIGHTS ARE RESERVED BY THE ARCHITECT. THEIR USE FOR REPRODUCTION, CONSTRUCTION, OR DISTRIBUTION IS PROHIBITED UNLESS AUTHORIZED IN WRITING BY THE ARCHITECT.

F:\DATA.DIR\1595.prj\PLOT SHEETS\1595-A-3.1.dwg, 12/3/2014 3:59:01 PM, stal05

RECEIVED
DRB14-19
MAR 18 2015
MIAMI-DADE COUNTY
DEPARTMENT OF REGULATORY AND ECONOMIC RESOURCES
DIVISION OF PLANNING AND ZONING
By

DRAWN	
CHECKED	-
DATE	09/16/13
SCALE	AS SHOWN
JOB NO.	1595.PRJ
SHEET	

MAR 16 2015

A-3.1

OF SHEETS

1 FRONT ELEVATION
(BLDG # 3) SCALE: 1/8"=1'-0"

2 REAR ELEVATION
(BLDG # 3) SCALE: 1/8"=1'-0"

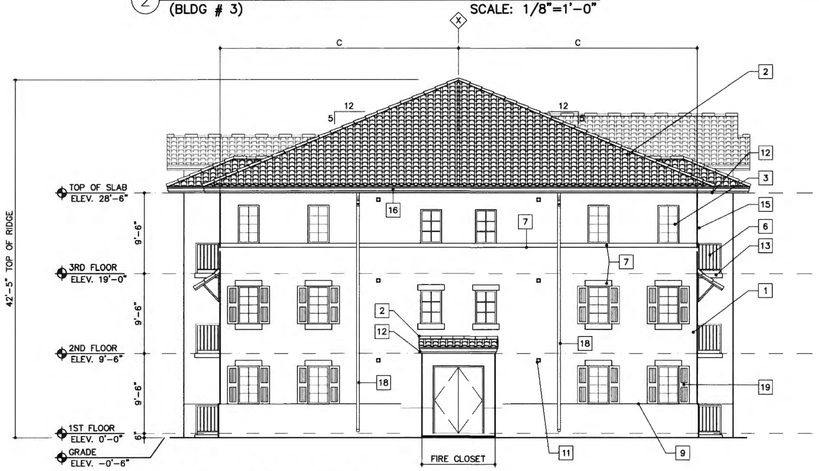

3 SIDE ELEVATION
(BLDG # 3) SCALE: 1/8"=1'-0"

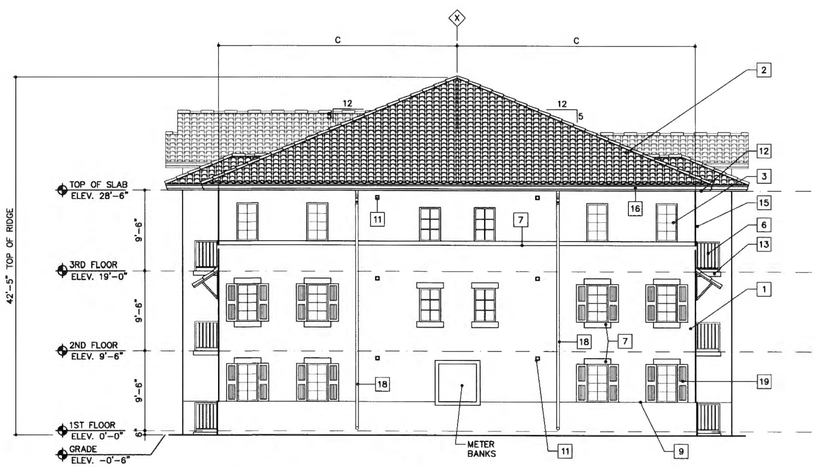

4 SIDE ELEVATION
(BLDG # 3) SCALE: 1/8"=1'-0"

ELEVATION LEGEND

1. PTD. STUCCO FINISH
2. HACIENDA DOUBLE ROLL ROOF TILE
3. ALUM/GLASS WINDOW SYSTEM REFER TO WINDOW SCHEDULE
4. DECORATIVE BRACKETS/OUTLOOKERS
5. DEC. METAL & RAISED STUCCO TRIM
6. PTD. ALUM. PICKET RAILING (42" H) (COLOR: BLACK OF NIGHT SW 6993)
7. SMOOTH RAISED STUCCO BAND
8. RAISED STUCCO TRIM
9. 3/4" STUCCO REVEAL
10. ALUM/GLASS DOOR REFER TO DOOR SCHEDULE
11. EXHAUST WALL CAP (DRYER/BATH)
12. CEMENTITIOUS FASCIA, PTD.
13. CONCRETE SLAB
14. 4"X4" PRE FINISHED ALUM. COLUMNS
15. WALL SCONCE
16. ALUMINUM GUTTER
17. ROOF CANOPY-HACIENDA DOUBLE ROLL
18. 3" ROUND DOWNSPOUT
19. VINYL WINDOW SHUTTERS

REVISIONS	BY
SITE PLAN SUBMITTAL 11/01/13	
SITE PLAN RESUBMITTAL 12/13/13	
SITE PLAN RESUBMITTAL #3 01/27/14	
SITE PLAN RESUBMITTAL #5 12/12/14	

THREE LAKES

FOR:
THE RICHMAN GROUP OF FLORIDA INC.
LOCATED AT:
MIAMI, FLORIDA

F:\DATA.DIR\1595.prj\PLOT SHEETS\1595-A-3.2.dwg, 12/3/2014 3:57:33 PM, sat05

MSA ARCHITECTS, INC.
MIAMI OFFICE
7695 SW 104th ST.
SUITE 100
MIAMI, FLORIDA 33156
(305) 273-9911

MSA ARCHITECTS
ARCHITECTURE & PLANNING

COPYRIGHT © 2013 MSA ARCHITECTS, INC. THE ARCHITECTURAL DESIGN AND DETAIL DRAWINGS FOR THIS BUILDING AND/OR OVERALL PROJECT ARE THE LEGAL PROPERTY OF AND ALL RIGHTS ARE RESERVED BY THE ARCHITECT. THEIR USE FOR REPRODUCTION, CONSTRUCTION, OR DISTRIBUTION IS PROHIBITED UNLESS AUTHORIZED IN WRITING BY THE ARCHITECT.

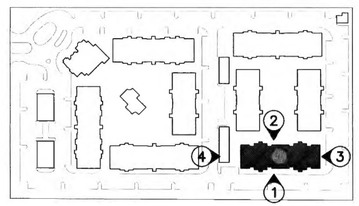

KEY PLAN
N.T.S.
NORTH

RECEIVED
D14-19
MAR 18 2015
MIAMI-DADE COUNTY
DEPARTMENT OF REGULATORY AND ECONOMIC RESOURCES
By

MAR 16 2015

DRAWN	
CHECKED	-
DATE	09/16/13
SCALE	AS SHOWN
JOB NO.	1595.PRJ
SHEET	A-3.2

BUILDING TYPE II
SCALE 1/8" = 1'-0"

OF SHEETS

1 FRONT & REAR ELEVATION
(BLDG # 2 & #5) SCALE: 1/8"=1'-0"

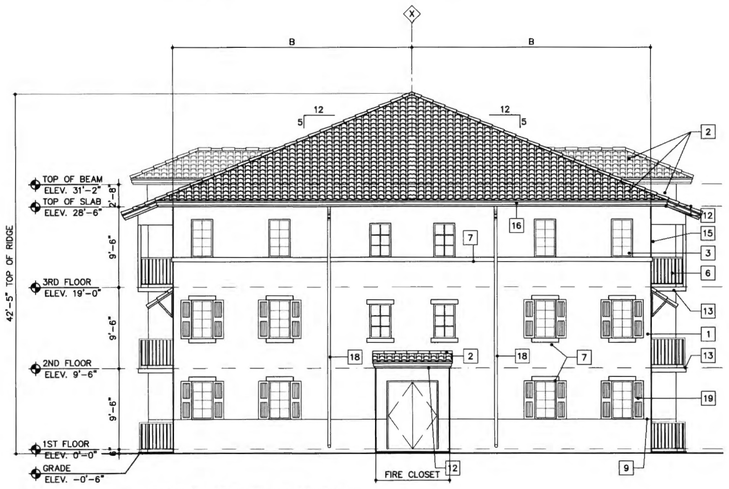

2 SIDE ELEVATION
(BLDG # 2 & #5) SCALE: 1/8"=1'-0"

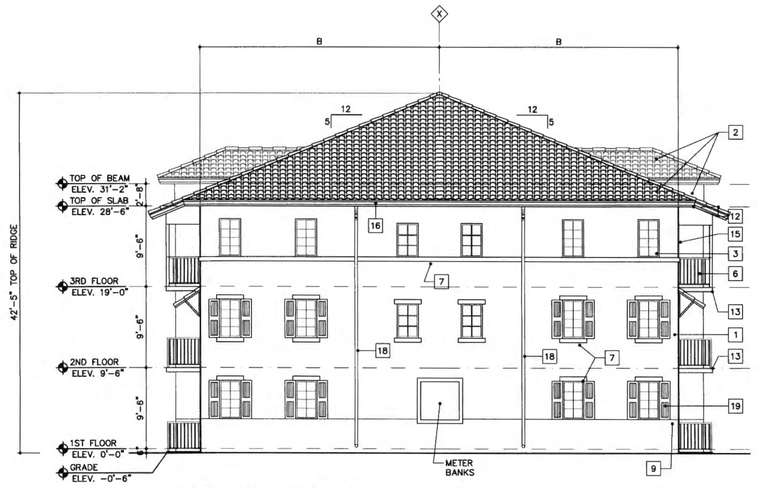

3 SIDE ELEVATION
(BLDG # 2 & #5) SCALE: 1/8"=1'-0"

ELEVATION LEGEND

1. PTD. STUCCO FINISH
2. HACIENDA DOUBLE ROLL ROOF TILE
3. ALUM/GLASS WNDOW SYSTEM REFER TO WNDOW SCHEDULE
4. DECORATIVE BRACKETS/OUTLOOKERS
5. DEC. METAL & RAISED STUCCO TRIM
6. PTD. ALUM. PICKET RAILING (42" H) (COLOR: BLACK OF NIGHT SW 6993)
7. SMOOTH RAISED STUCCO BAND
8. RAISED STUCCO TRIM
9. 3/4" STUCCO REVEAL
10. ALUM/GLASS DOOR REFER TO DOOR SCHEDULE
11. EXHAUST WALL CAP (DRYER/BATH)
12. CEMENTITIOUS FASCIA, PTD.
13. CONCRETE SLAB
14. 4"X4" PRE FINISHED ALUM. COLUMNS
15. WALL SCONCE
16. ALUMINUM GUTTER
17. ROOF CANOPY-HACIENDA DOUBLE ROLL
18. 3" ROUND DOWNSPOUT
19. VINYL WINDOW SHUTTERS

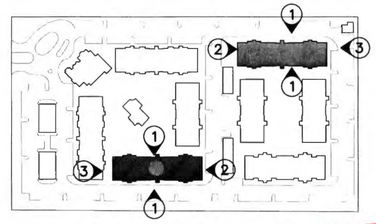

KEY PLAN N.T.S

NORTH

BUILDING TYPE III
SCALE 1/8" = 1'-0"

RECEIVED
MAR 18 2015
MIAMI-DADE COUNTY
DEPARTMENT OF REGULATORY AND ECONOMIC RESOURCES

REVISIONS	BY
SITE PLAN SUBMITTAL 11/01/13	
SITE PLAN RESUBMITTAL 12/13/13	
SITE PLAN RESUBMITTAL #3 01/27/14	
SITE PLAN RESUBMITTAL #5 12/12/14	

THREE LAKES
FOR:
THE RICHMAN GROUP OF FLORIDA INC.
LOCATED AT:
MIAMI, FLORIDA

F:\DATA.DIR\1595.prj\PLOT SHEETS\1595-A-3.3.dwg, 12/3/2014 3:56:06 PM, stat05

MSA ARCHITECTS, INC.
MIAMI OFFICE
7695 SW 104th ST.
SUITE 100
MIAMI, FLORIDA 33156
(305) 273-9911

MSA ARCHITECTS
ARCHITECTURE & PLANNING

COPYRIGHT © 2013 MSA ARCHITECTS, INC. THE ARCHITECTURAL, DESIGN AND DETAIL DRAWINGS FOR THIS BUILDING AND/OR OVERALL PROJECT ARE THE LEGAL PROPERTY OF AND ALL RIGHTS ARE RESERVED BY THE ARCHITECT. THEIR USE FOR REPRODUCTION, CONSTRUCTION, OR DISTRIBUTION IS PROHIBITED UNLESS AUTHORIZED IN WRITING BY THE ARCHITECT.

DRAWN	
CHECKED	-
DATE	09/16/13
SCALE	AS SHOWN
JOB NO.	1595.PRJ
SHEET	A-3.3

MAR 16 2015

OF SHEETS

1 FRONT & REAR ELEVATION
(BLDG # 1 & #8) SCALE: 1/8"=1'-0"

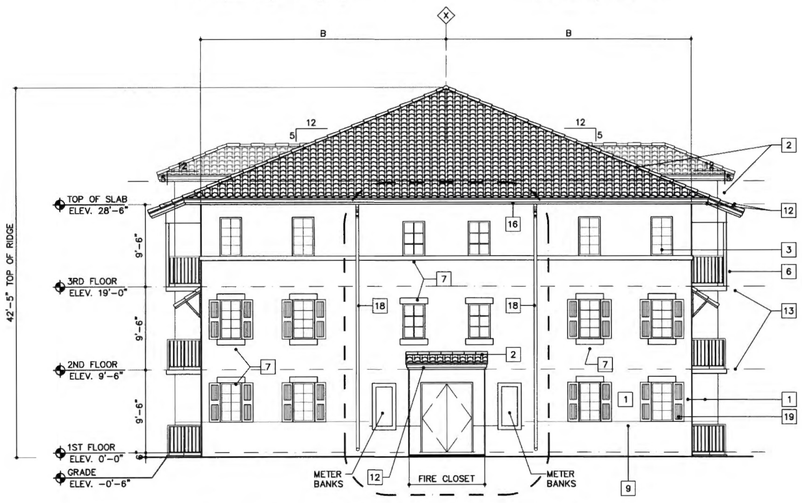

2 SIDE ELEVATION– BLDG # 8
SCALE: 1/8"=1'-0"

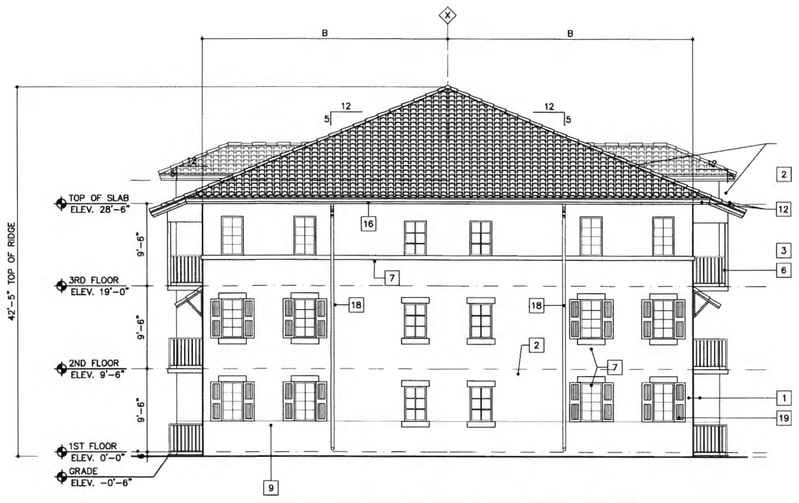

3 SIDE ELEVATION– BLDG # 8
SCALE: 1/8"=1'-0"

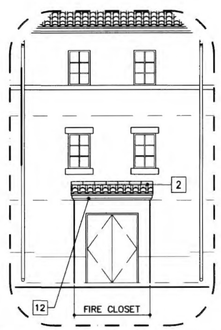

4 SIDE ELEVATION – BLDG # 1
SCALE: 1/8"=1'-0"

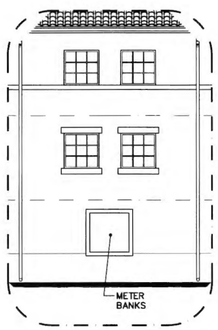

5 SIDE ELEVATION – BLDG # 1
SCALE: 1/8"=1'-0"

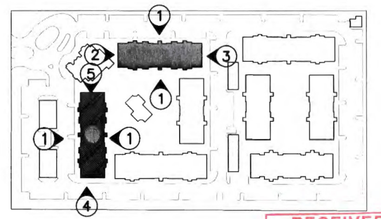

KEY PLAN
N.T.S

BUILDING TYPE IV
SCALE 1/8" = 1'-0"

RECEIVED
MAR 18 2015
MIAMI-DADE COUNTY
DEPARTMENT OF REGULATORY AND ECONOMIC RESOURCES
D14-19
1 of 9

REVISIONS	BY
SITE PLAN SUBMITTAL 11/01/13	
SITE PLAN RESUBMITTAL 12/13/13	
SITE PLAN RESUBMITTAL #3 01/27/14	
SITE PLAN RESUBMITTAL #5 12/12/14	
SITE PLAN RESUBMITTAL #6 01/23/15	

THREE LAKES

FOR:
THE RICHMAN GROUP OF FLORIDA INC.

LOCATED AT:
MIAMI, FLORIDA

MSA ARCHITECTS, INC.
MIAMI OFFICE
7695 SW 104th ST.
SUITE 100
MIAMI, FLORIDA 33156
(305) 275-9811

MSA ARCHITECTS
ARCHITECTURE & PLANNING

COPYRIGHT © 2013 MSA ARCHITECTS, INC. THIS ARCHITECTURAL DESIGN AND DETAIL DRAWINGS FOR THIS BUILDING AND PROJECT ARE THE LEGAL PROPERTY OF AND ALL RIGHTS ARE RESERVED BY THE ARCHITECT. THEIR USE FOR REPRODUCTION, CONSTRUCTION, OR DISTRIBUTION IS PROHIBITED UNLESS AUTHORIZED IN WRITING BY THE ARCHITECT.

DRAWN	
CHECKED	-
DATE	09/16/13
SCALE	AS SHOWN
JOB NO.	1595.PRJ
SHEET	A-3.4

MAR 16 2015

OF SHEETS

F:\DATA.DIR\1595.prj\PLOT SHEETS\1595-A-3.4.dwg, 1/26/2015 10:10:24 AM, stat05