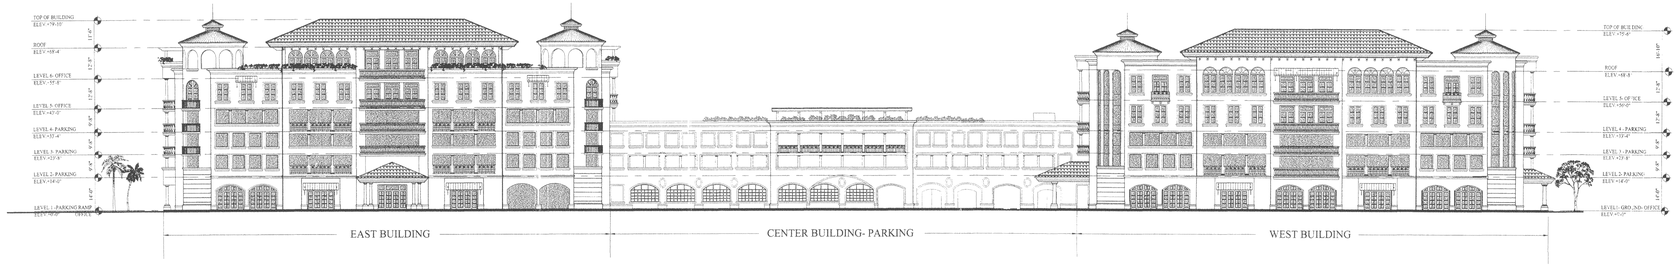

1 NORTH ELEVATION

SCALE: 1/30"=1'-0"

2 NORTH ELEVATION - EAST BUILDING

SCALE: 1/16"=1'-0"

3 NORTH ELEVATION- CENTER AND WEST BUILDING

SCALE: 1/16"=1'-0"

These Designs And Drawings Are The Copyrighted Property Of FULLERTON DIAZ ARCHITECTS Inc. Architects And Planners And May Not Be Reproduced Except With Specific Written Consent Of The Architect
The Contractor Must Check And Verify All Dimensions Of The Job And Be Responsible For Same Reporting Any Discrepancies To The Architect Before Commencing Work. Drawings Not To Be Scaled

FULLERTON DIAZ ARCHITECTS INC.

FULLERTON DIAZ ARCHITECTS INC.
AA C005597
Architecture
Interior Design
Planning
John Fullerton
Julio Diaz
366 Altara Ave.
Coral Gables, FL 33146
Ph: (305) 442-4200
Fax: (305) 444-6962
fd@fdarchitects.com

Seal:

12/06/04

Agora Professional Building

8960 SW 87TH COURT MIAMI, FLORIDA 33176

Scale: AS NOTED
Date: 10-22-2004
Project Designer: FDA
Drawn By: FDA
Checked By: FDA
Job Number: 20224-AGORA
Submittal:
File: PLOT/ A-5
Drawing Title:

NORTH ELEVATIONS

Revisions

No.	Description	Date:

Sheet Number

A-5

1 EAST ELEVATION -EAST BUILDING

SCALE: 1/16"=1'-0"

2 EAST ELEVATION- WEST BUILDING

SCALE: 1/16"=1'-0"

These Designs And Drawings Are The Copyrighted Property Of FULLERTON DIAZ ARCHITECTS Inc. Architects And Planners And May Not Be Reproduced Except With Specific Written Consent Of The Architect.
The Contractor Must Check And Verify All Dimensions Of The Job And Be Responsible For Same. Reporting Any Discrepancies To The Architect Before Commencing Work. Drawings Not To Be Scaled.

FULLERTON
DIAZ
ARCHITECTS INC.
Architecture
Interior Design
Planning
John Fullerton
Jaime Diaz
366 Altara Ave
Coral Gables, FL 33146
Ph: (305) 442-4200
Fax: (305) 444-6962
info@fdarchitects.com

Seal

12/06/04

FULLERTON DIAZ ARCHITECTS INC.

Agora Professional Building

8960 SW 87TH COURT MIAMI, FLORIDA 33176

Scale: AS NOTED
Date: 10-22-2004
Project Designer: FDA
Drawn By: FDA
Checked By: FDA
Job Number: 20224-AGORA
Submittal:
File: PLOT/ A-6
Drawing Title:

EAST ELEVATIONS

Revisions

No.	Description	Date

Sheet Number

A-6