G.C. HOMES, INCORPORATED
OWNER - DEVELOPER
14425 COUNTRY WALK DRIVE MIAMI, FLORIDA

SUMMERVILLE
GOULDS, MIAMI - DADE COUNTY, FLORIDA

LOCATION SITE with ADJACENCY

RECEIVED BY CLERK
Item # 03-262
CZAB # 15 Exhibit # 2-5
DEC - 9 2003
CLERK OF THE BOARD

JAROSZ, ROSELLO & BALBOA
ARCHITECTURE & TOWN PLANNING
3326 MARY STREET SUITE 500 COCONUT GROVE, FLORIDA 33133
TELEPHONE: 305.446.0888 FACSMILE: 305.447.1177 MAIL @ JRBARCHITECTURE.COM

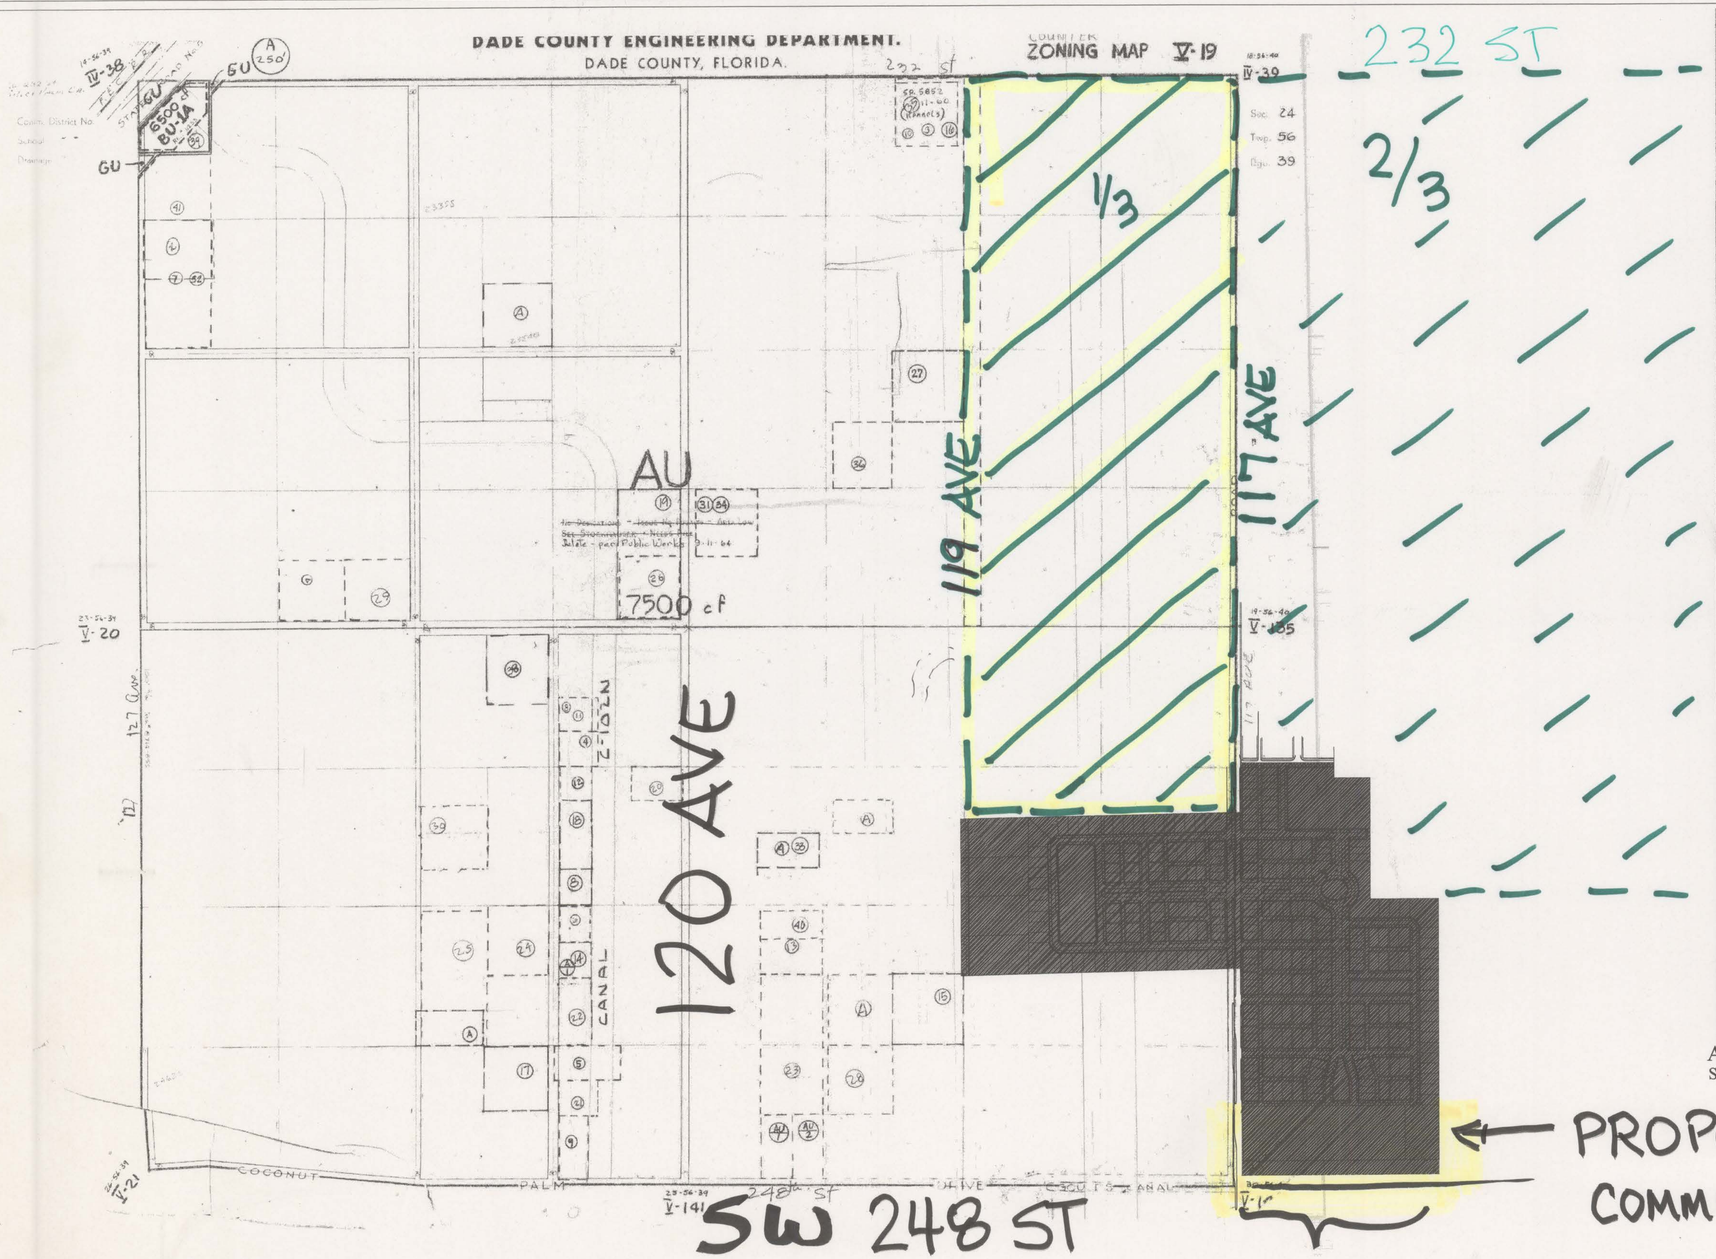

ADJACENT PROPERTY MAJOR LAND USE MAP WITH PROPOSED PLANNED AREA DEVELOPMENT
SCALE 1" = 350'

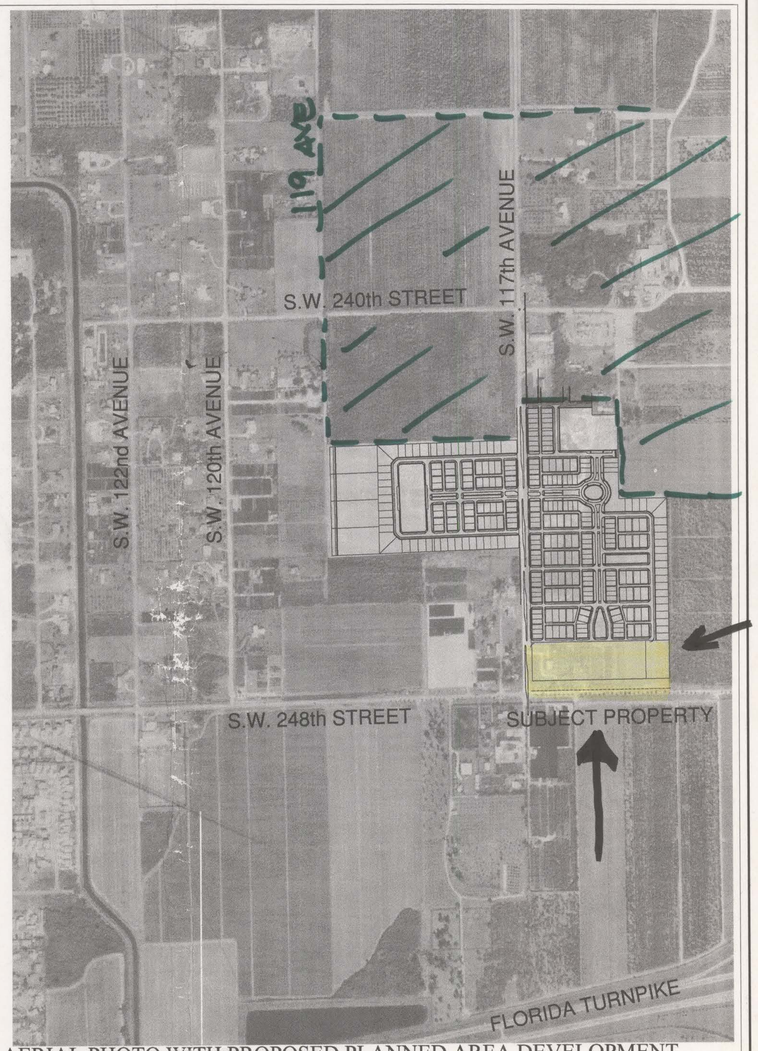

AERIAL PHOTO WITH PROPOSED PLANNED AREA DEVELOPMENT
SCALE 1" = 500'

JULY 15, 2002
Lic. # AR0008223

BUFFER

SUMMERVILLE