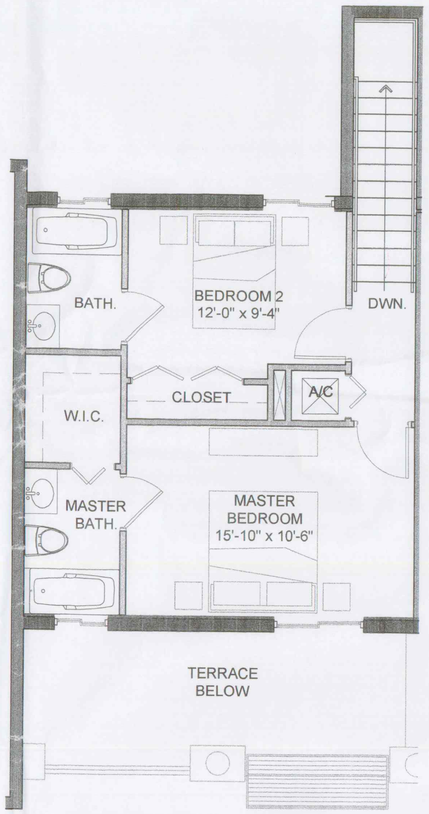

MEZZANINE FLOOR PLAN

SCALE: 1/4" = 1'-0"

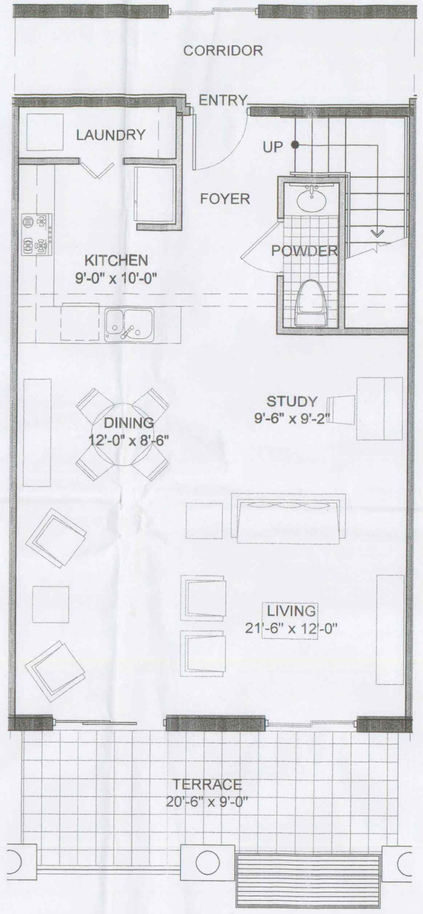

UNIT MAIN FLOOR PLAN

SCALE: 1/4" = 1'-0"

FIRST FLOOR A/C AREA = 765 s.f.
SECOND FLOOR A/C AREA = 510 s.f.
TOTAL A/C AREA = 1,275 s.f.

SEAL

PROJECT NAME:
SUMMERVILLE
TOWN CENTER
MIAMI DADE COUNTY, FLORIDA

CORWIL
ARCHITECTS, INC.
1320 S. DIXIE HIGHWAY SUITE #1070 - CORAL GABLES, FL 33146
LICENSE NO. AA-C002151 TELEPHONE (305) 448-7383

PHASE
SITE PLAN APPROVAL

REVISIONS

THIS DRAWING IS THE PROPERTY OF CORWIL ARCHITECTS INC. UNLESS OTHERWISE PROVIDED FOR BY CONTRACT. THE CONTENTS OF THIS DRAWING ARE CONFIDENTIAL AND SHALL NOT BE TRANSMITTED TO ANY OTHER PARTY EXCEPT AS AGREED TO BY THE ARCHITECTS/ENGINEERS.

SHEET TITLE
TYPICAL UNIT
FLOOR PLANS

DATE 08/30/2004
JOB NO. 2004-04
DRAWN BY HL
APPR. BY AMC
FILE 2004-04
SHEET NO. A-3.3

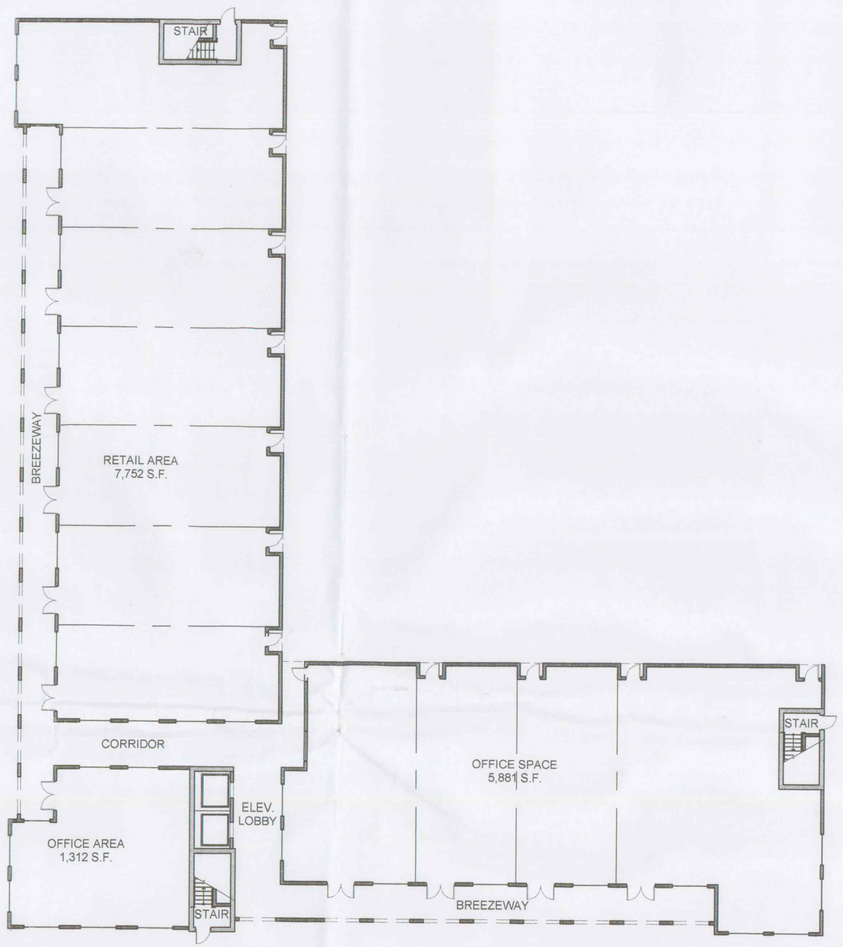

BUILDING 3 GROUND FLOOR PLAN

SCALE: 1/16" = 1'-0"

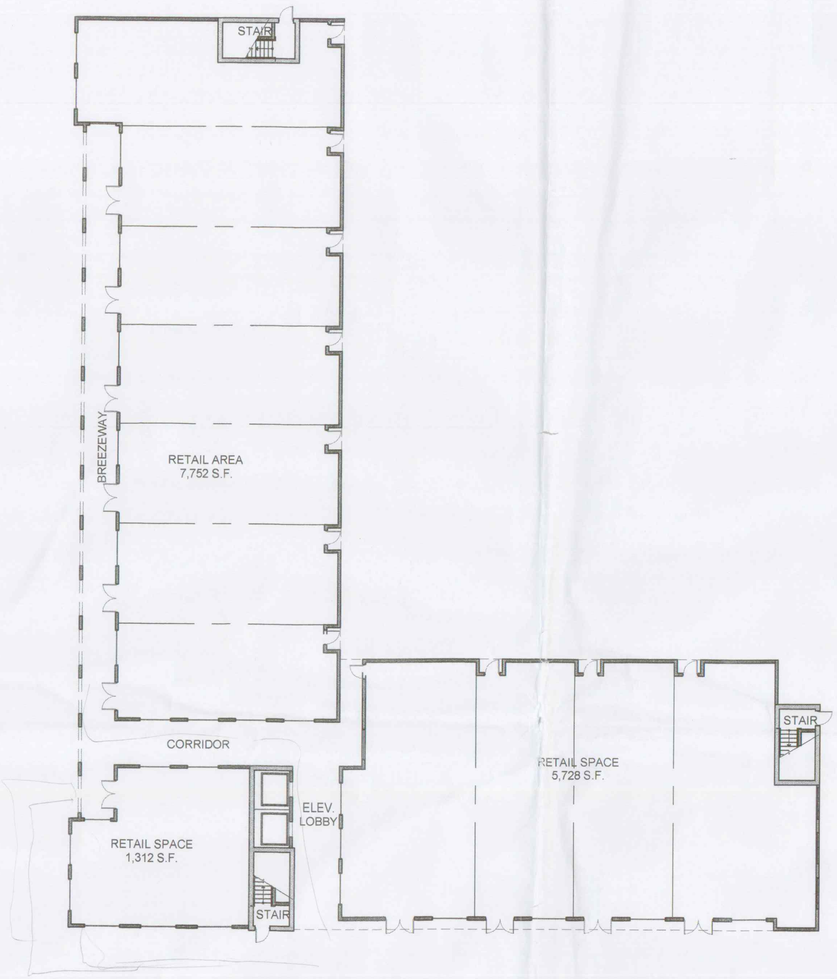

BUILDINGS 1 & 2 GROUND FLOOR PLAN

SCALE: 1/16" = 1'-0"

SEAL

PROJECT NAME:

SUMMERVILLE
TOWN CENTER
MIAMI DADE COUNTY, FLORIDA

CORWIL
ARCHITECTS, INC.
1320 S. DIXIE HIGHWAY SUITE #1070 - CORAL GABLES, FL 33146
LICENSE NO. AA-C00251 TELEPHONE (305) 448-7383

PHASE
SITE PLAN APPROVAL

REVISIONS

THIS DRAWING IS THE PROPERTY OF CORWIL ARCHITECTS INC. UNLESS OTHERWISE PROVIDED FOR BY CONTRACT, THE CONTENTS OF THIS DRAWING ARE CONFIDENTIAL AND SHALL NOT BE TRANSMITTED TO ANY OTHER PARTY EXCEPT AS AGREED TO BY THE ARCHITECTS/ENGINEERS.

SHEET TITLE
GROUND FLOOR PLAN
BUILDINGS 1,2 &3

DATE 08/30/2004
JOB NO. 2004-04
DRAWN BY HL
APPR BY AMC
FILE 2004-04
SHEET NO. A-3.0

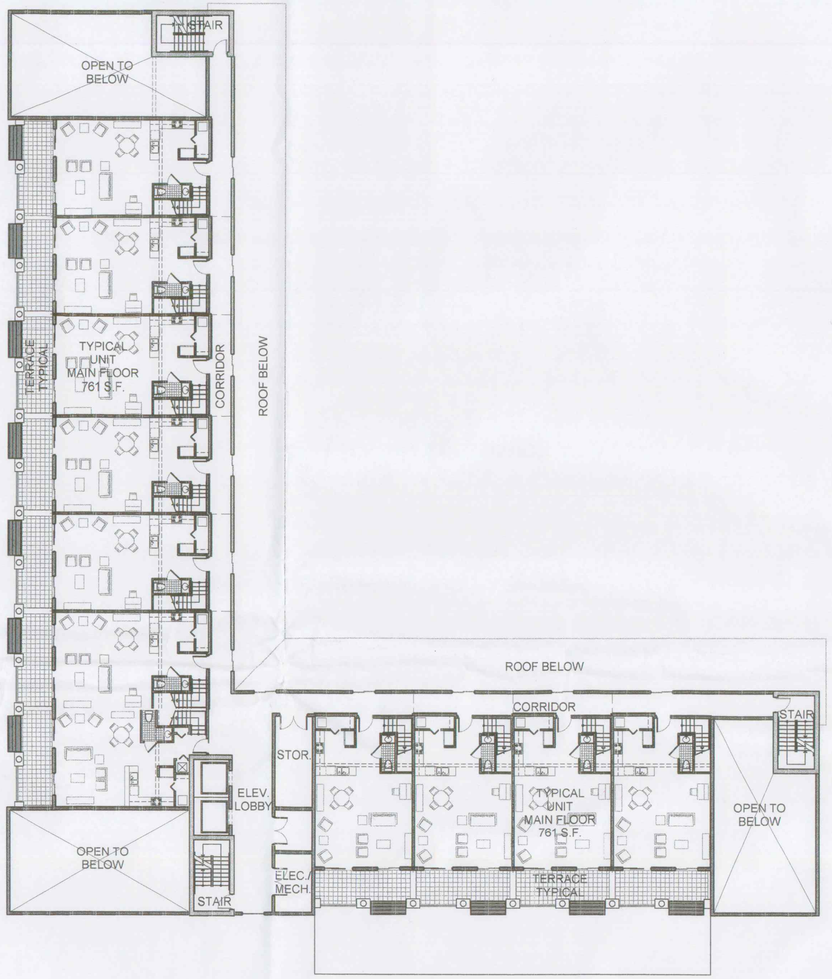

BUILDING 3 SECOND FLOOR PLAN

SCALE: 1/16" = 1'-0"

48x128=6144

6144
4467.80
10611.80

163.34x48= 5584
282.20
(1) - 5303.804
(2) - 836.00
4467.80

7.34x30=280.20

38x22=
836

BUILDINGS 1 & 2 SECOND FLOOR PLAN

SCALE: 1/16" = 1'-0"

SEAL

PROJECT NAME:

SUMMERVILLE
TOWN CENTER
MIAMI DADE COUNTY, FLORIDA

CORWIL
ARCHITECTS, INC.
1320 S. DIXIE HIGHWAY SUITE #1070 - CORAL GABLES, FL 33146
LICENSE NO. AA-C00251 TELEPHONE (305) 448-7383

PHASE
SITE PLAN APPROVAL

REVISIONS

THIS DRAWING IS THE PROPERTY OF CORWIL ARCHITECTS INC. UNLESS OTHERWISE PROVIDED FOR BY CONTRACT, THE CONTENTS OF THIS DRAWING ARE CONFIDENTIAL AND SHALL NOT BE TRANSMITTED TO ANY OTHER PARTY EXCEPT AS AGREED TO BY THE ARCHITECTS/ENGINEERS.

DATE 08/30/2004
JOB NO. 2004-04
DRAWN BY HL
APPR BY AMC
FILE 2004-04

SHEET TITLE
SECOND FLOOR PLAN
BUILDINGS 1,2 &3

SHEET NO.
A-3.1

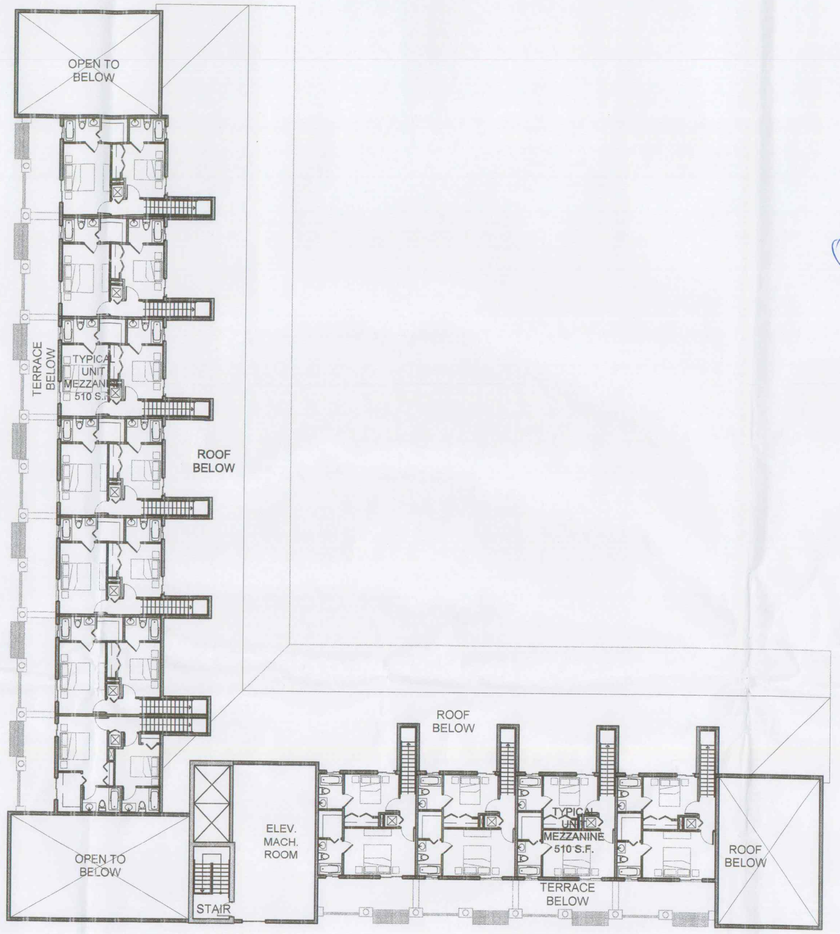

BUILDING 3 MEZZANINE LEVEL PLAN

SCALE: 1/16" = 1'-0"

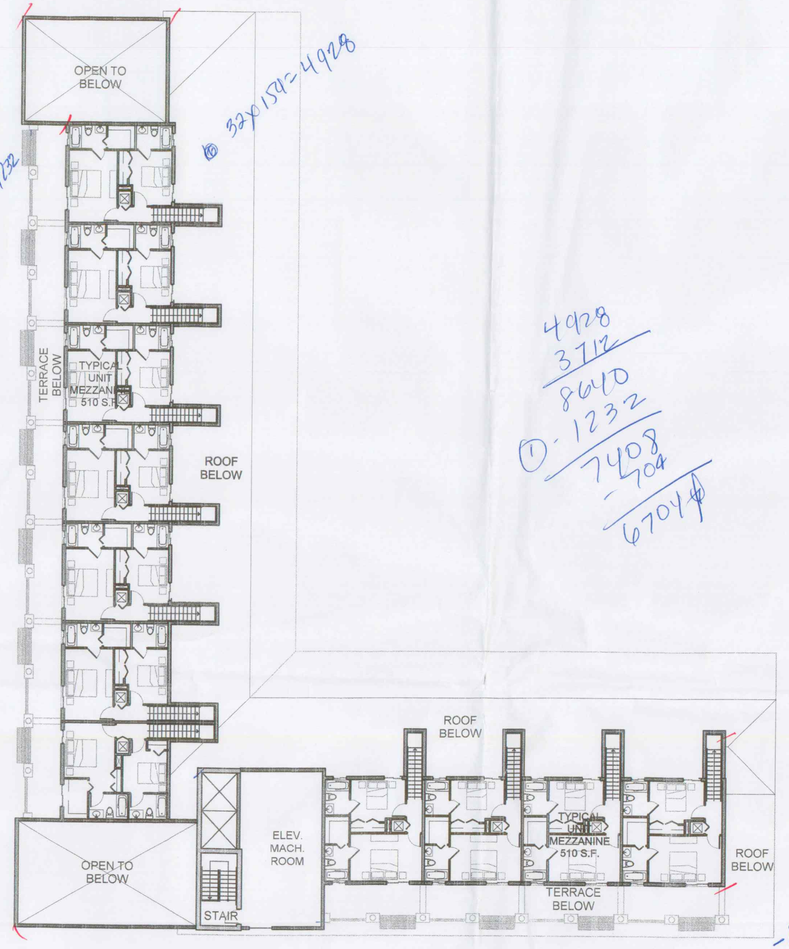

① 8X154=1232

⑥ 32X154=4928

4928
3712
8640
① - 1232
7408
- 704
6704 ⌀

116X32=3712

-88X8=704

BUILDINGS 1 & 2 MEZZANINE LEVEL PLAN

SCALE: 1/16" = 1'-0"

SEAL

PROJECT NAME:

SUMMERVILLE
TOWN CENTER
MIAMI DADE COUNTY, FLORIDA

CORWIL
ARCHITECTS, INC.
1320 S. DIXIE HIGHWAY SUITE #1070 - CORAL GABLES, FL 33146
LICENSE NO. AA-C002251 TELEPHONE (305) 448-7383

PHASE
SITE PLAN APPROVAL

REVISIONS

THIS DRAWING IS THE PROPERTY OF CORWIL ARCHITECTS INC. UNLESS OTHERWISE PROVIDED FOR BY CONTRACT, THE CONTENTS OF THIS DRAWING ARE CONFIDENTIAL AND SHALL NOT BE TRANSMITTED TO ANY OTHER PARTY EXCEPT AS AGREED TO BY THE ARCHITECTS/ENGINEERS.

DATE 08/30/2004
JOB NO. 2004-04
DRAWN BY HL
APPR. BY AMC
FILE 2004-04

SHEET TITLE
MEZZANINE FLOOR PLAN
BUILDINGS 1,2 & 3

SHEET NO.
A-3.2