©2003 Horticopia, Inc.
Quercus virginiana
Southern Live Oak

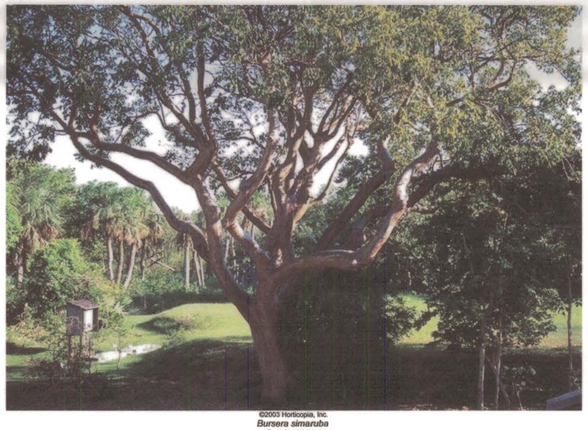

©2003 Horticopia, Inc.
Bursera simaruba
Gumbo Limbo

©2003 Horticopia, Inc.
Conocarpus erectus var. sericeus
Silver Buttonwood

©2003 Horticopia, Inc.
Sabal palmetto
Cabbage Palmetto

©2003 Horticopia, Inc.
Coccoloba diversifolia
Pigeon Plum

©2003 Horticopia, Inc.
Ravenala madagascariensis
Traveler's Tree

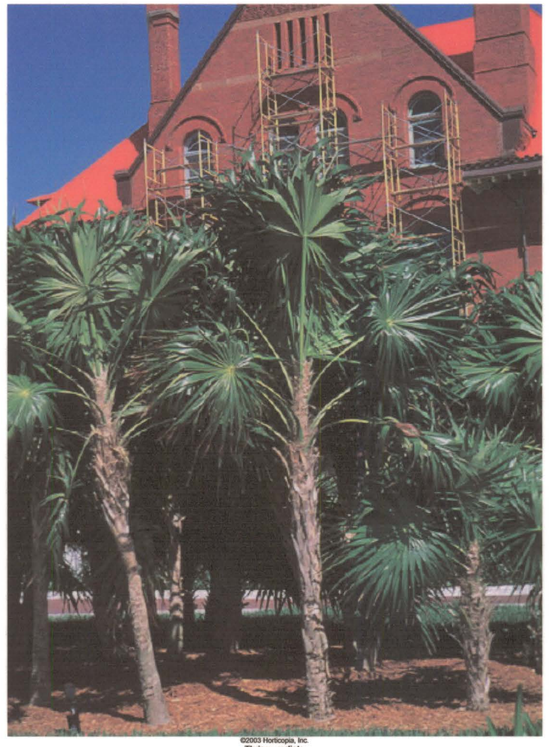

©2003 Horticopia, Inc.
Thrinax radiata
Florida Thatch Palm

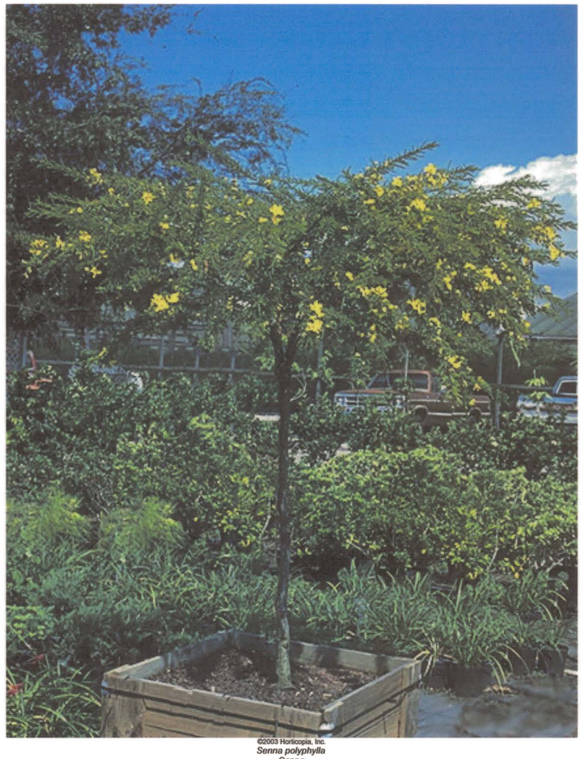

©2003 Horticopia, Inc.
Senna polyphylla
Senna

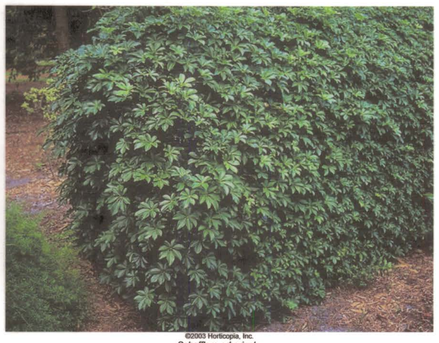

©2003 Horticopia, Inc.
Schefflera arboricola
Dwarf Schefflera

©2003 Horticopia, Inc.
Ruellia brittoniana
Mexican Bluebell

Ficus microcarpa 'Green Island'
Green Island Ficus

©2003 Horticopia, Inc.
Tripsacum floridana
Florida Gamma Grass

©2003 Horticopia, Inc.
Chrysobalanus icaco
Cocoplum

BLITSTEIN
DESIGN
ASSOCIATES
Architecture
Interior Design
285 Sevilla Avenue
Coral Gables, Fl 33134
(305) 444-4433

OWNER :

BMS
OJUS L.L.C.

5901 S.W. 74 th.ST.
SUITE 205
MIAMI, FL. 33143

Hall Bell Aqüí, Inc
LANDSCAPE ARCHITECTURE
LC26000207

project name

BMS
OJUS

WEST DIXIE HIGHWAY
& NE 195th STREET
MIAMI, FLORIDA

project number

date
09-24-04

revision

drawn by
f.x.

sheet title

LANDSCAPE
IMAGES

SCALE: AS SHOWN

sheet number

L-3

RECEIVED BY CLERK
Non # 94-67
CAB # 2 Exhibit # 2-16
OCT 05 2004
CLERK OF THE BOARD