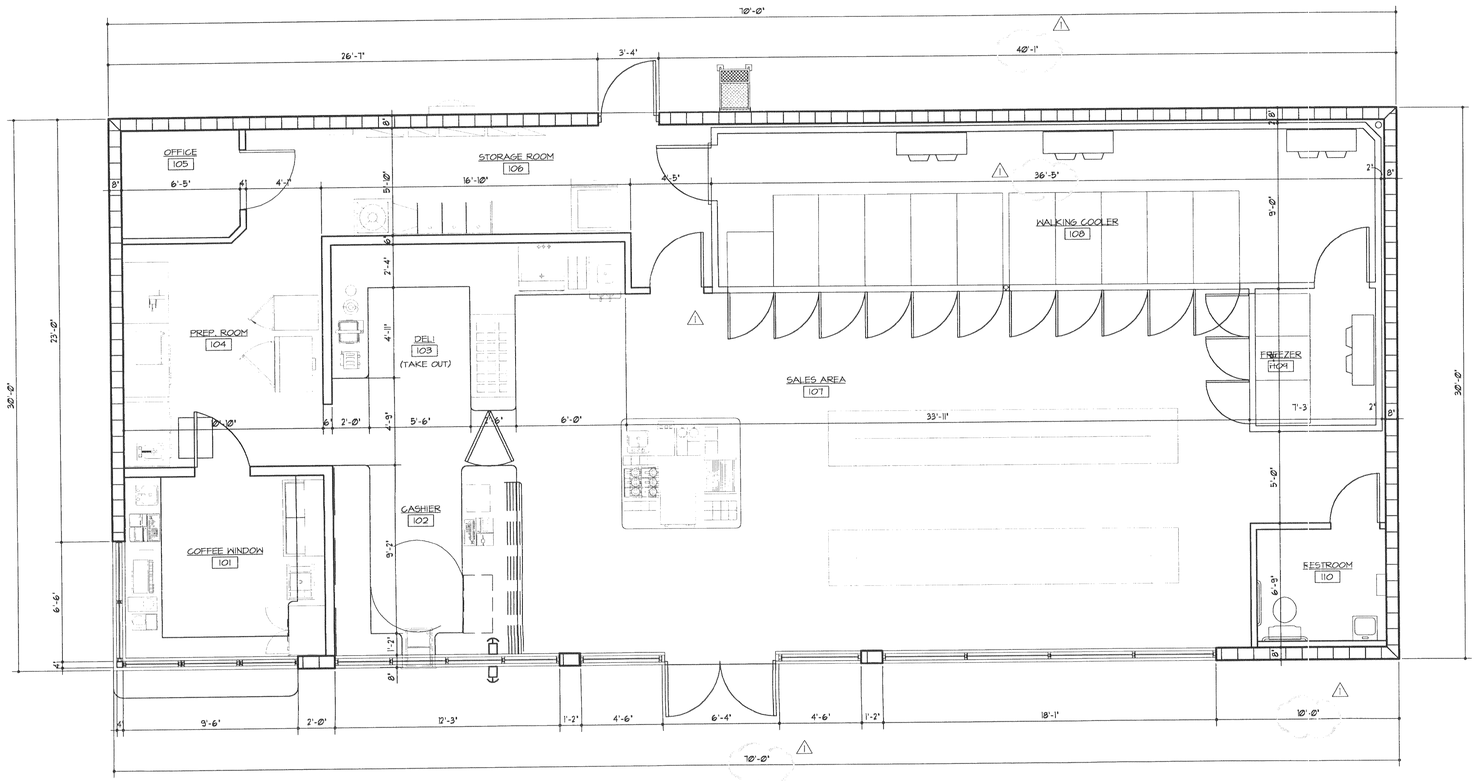

CONVENIENCE STORE FLOOR PLAN

SCALE: 1/4" = 1'-0"

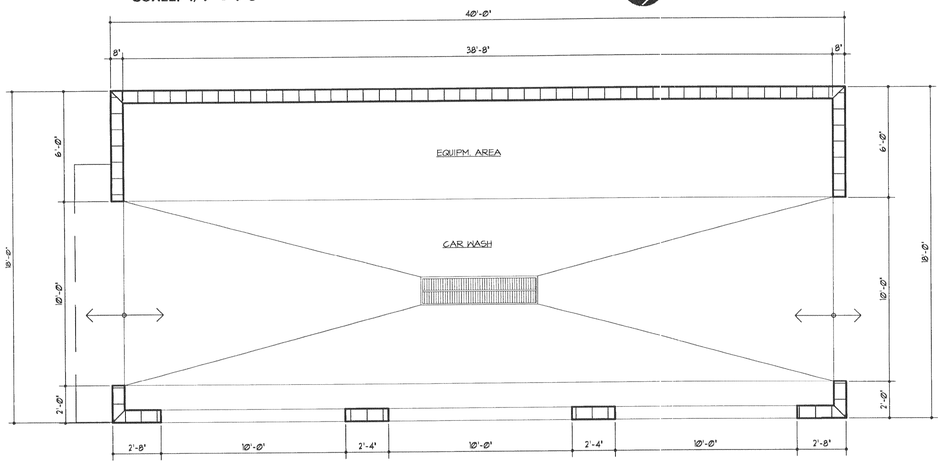

CAR WASH FLOOR PLAN

SCALE: 1/4" = 1'-0"

ORLANDO ALONSO ARCHITECTS

FLORIDA REGISTRATION No.
7089

5805 Blue Lagoon Drive
Suite 200
Miami, Florida 33126
Tel: 305/595-3095
Fax: 305/595-9166

Z:\FILES-2004\04010
Job Number

04010A1
Drawing Number

04/14/04
04/14/04 (D.L.)
1 10/14/04 (D.L.)

CONSULTING ENGINEERS

PROPOSED GAS STATION, CAR WASH & 'C'-STORE

GABLES PARTNERSHIP

3215 NW 103 STREET
DADE COUNTY FLORIDA

(305) 740-4373

A1