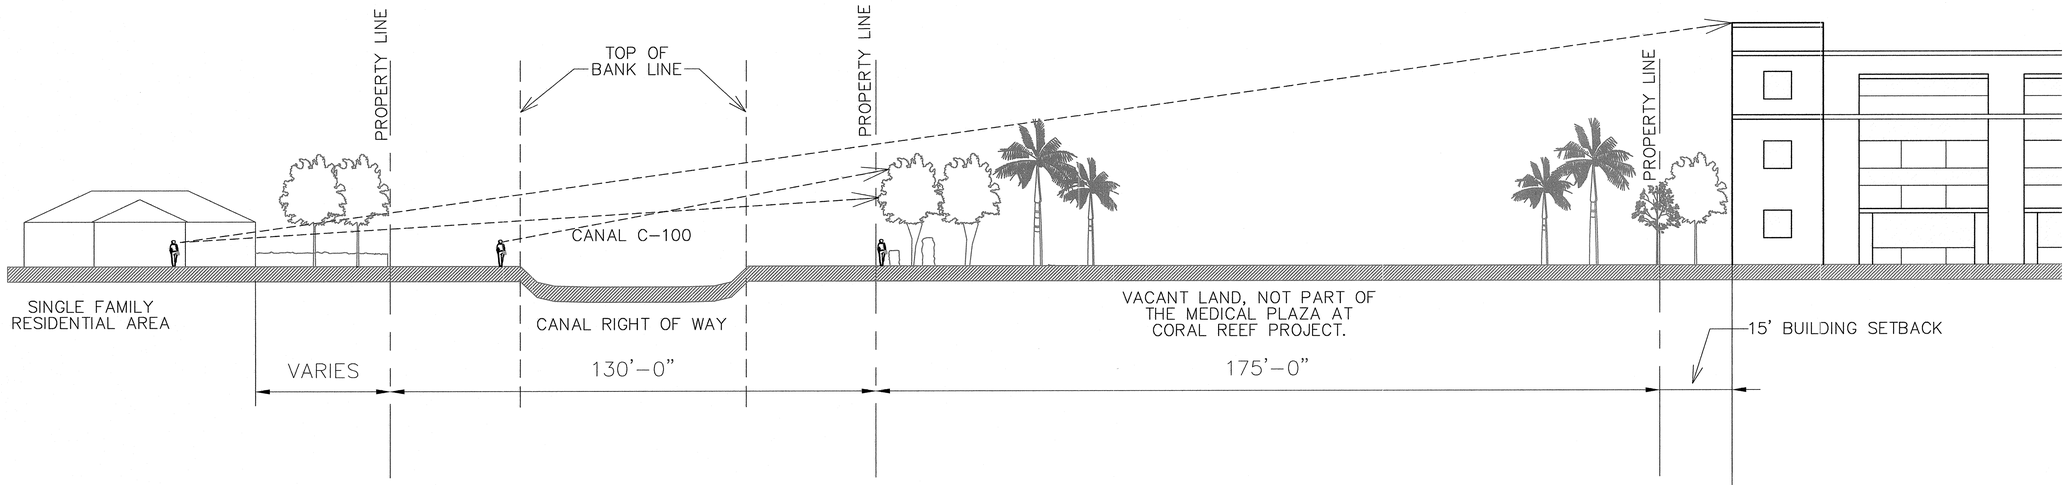

01 "LINE OF SIGHT" DRAWING
SITE SECTION LOOKING EAST

0 4 8 16 32

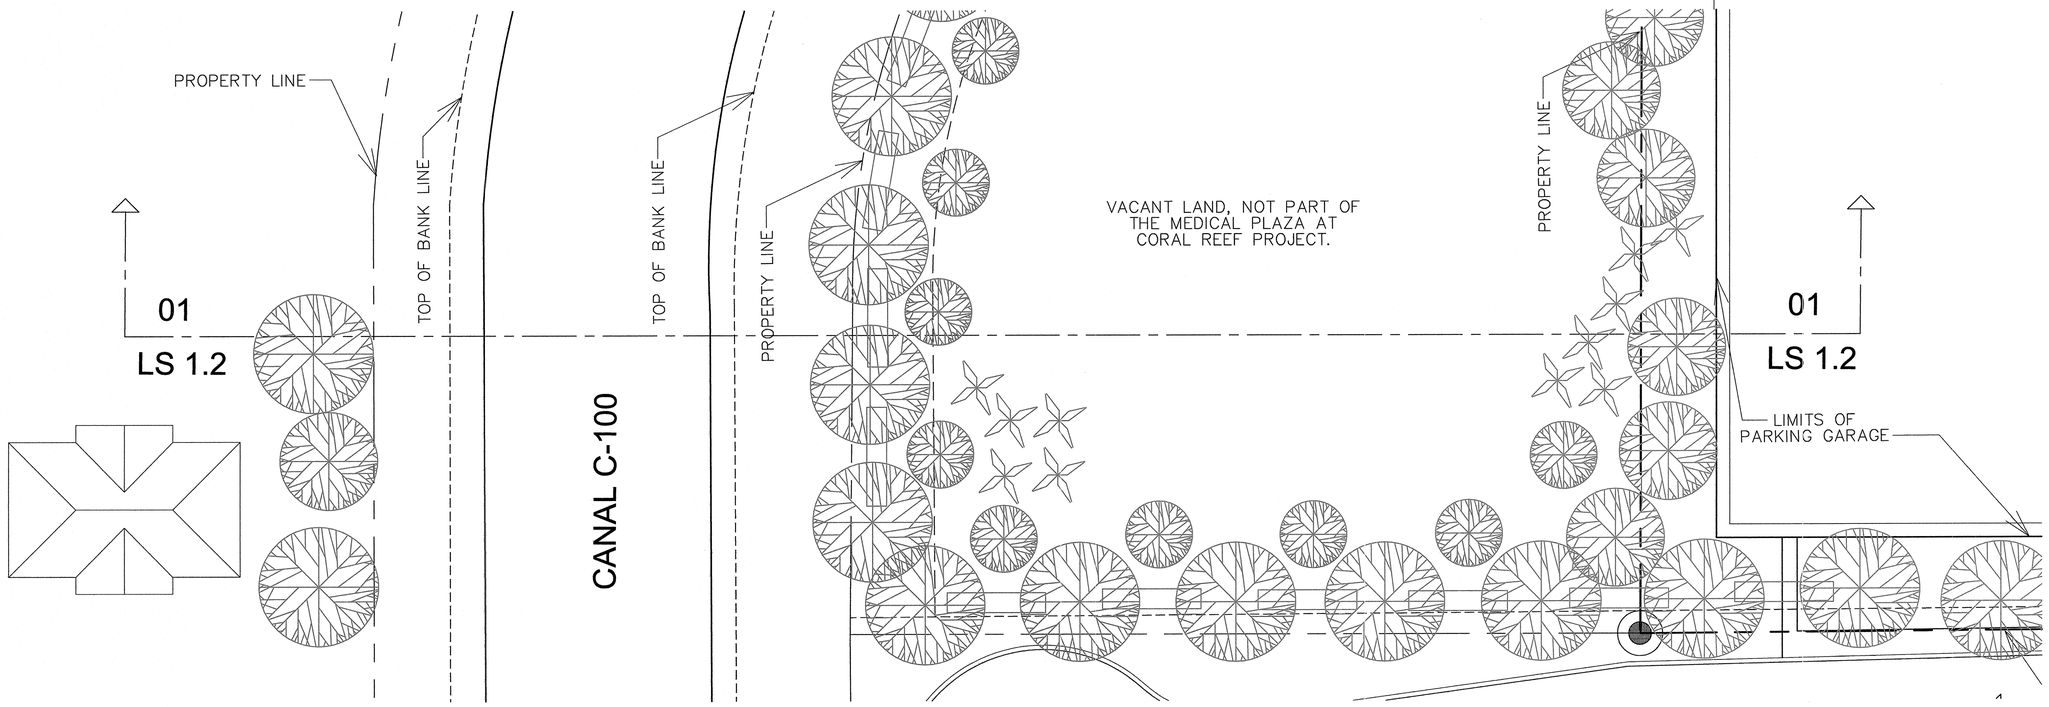

02 PARTIAL LANDSCAPE PLAN

0 4 8 16 32

NORTH

G S & P

Design Services For The Built Environment

Nashville Fort Lauderdale
Louisville Tampa Charlotte
Jacksonville Indianapolis
Dallas Columbus Atlanta
Richmond Birmingham

GRESHAM SMITH AND PARTNERS
6030 Hollywood Blvd.
Suite 210
Hollywood, Florida 33024
Phone: 954-981-9100
Fax: 954-981-9164
WWW.GSPNET.COM

Firm Certification Numbers
AAP000034/EB0003806

CONSULTANTS:

THE MEDICAL PLAZA AT CORAL REEF

SEAL:

NO.	REVISION	DR.	DATE

LANDSCAPE
SITE SECTION AND SITE PLAN

LS 1.2

PROJECT: 24898.00
DATE: 09/08/2006