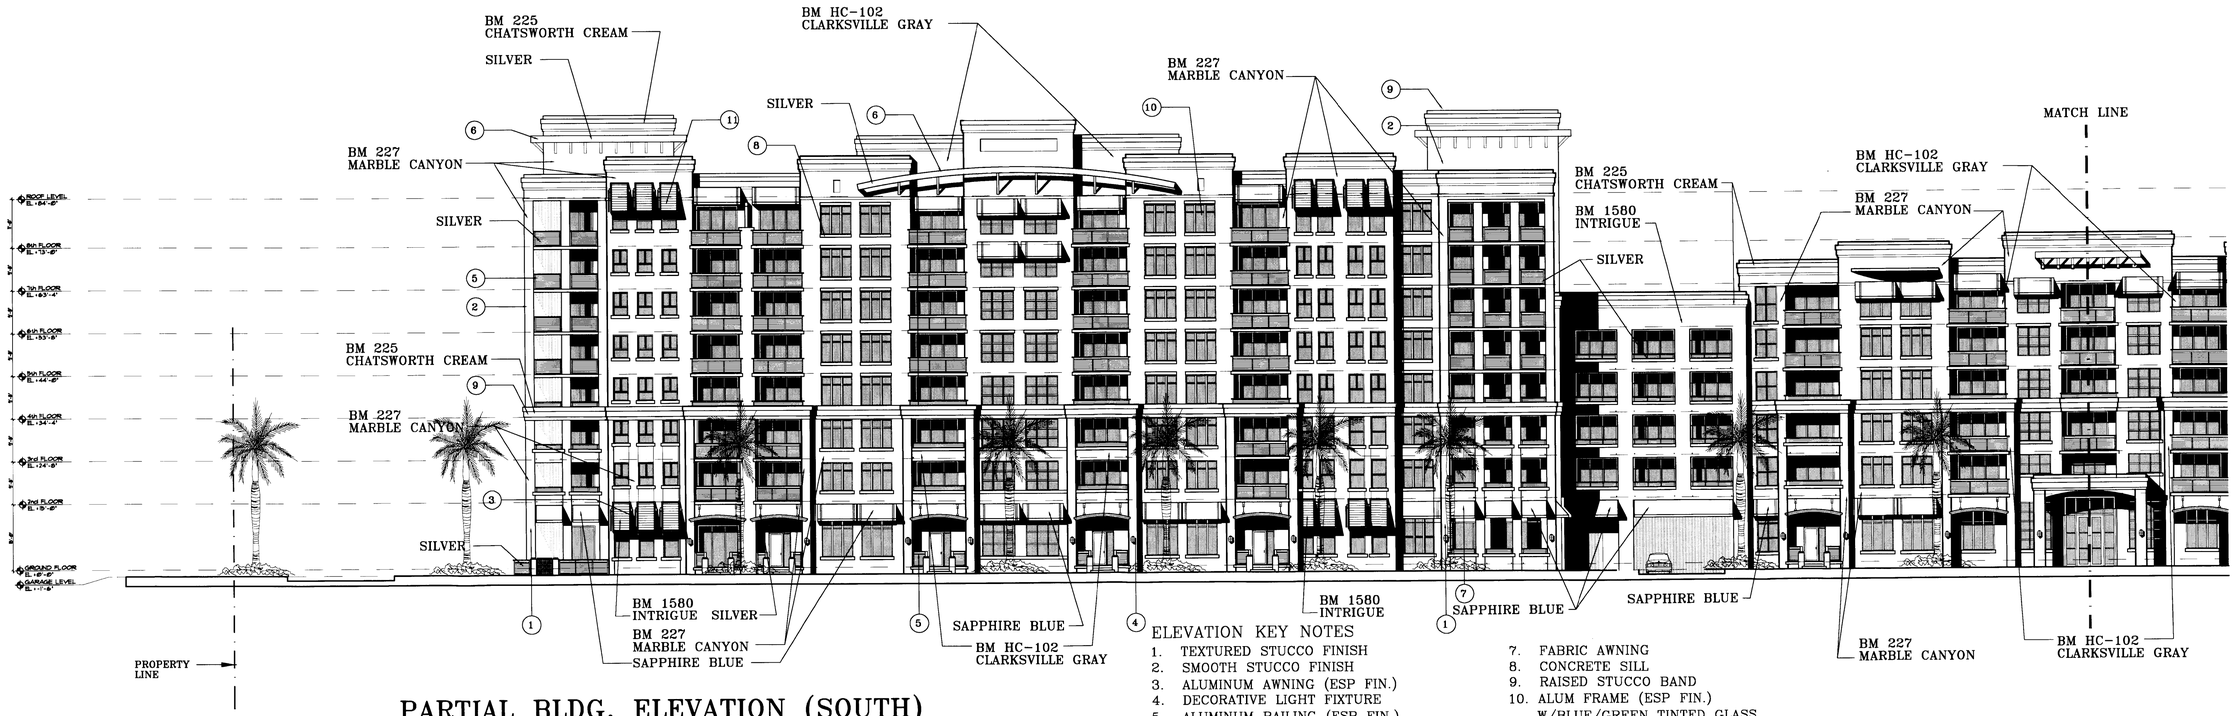

PARTIAL BLDG. ELEVATION (SOUTH)

FACING KENDALL DRIVE 1/16" SCALE

ELEVATION KEY NOTES

1. TEXTURED STUCCO FINISH
2. SMOOTH STUCCO FINISH
3. ALUMINUM AWNING (ESP FIN.)
4. DECORATIVE LIGHT FIXTURE
5. ALUMINUM RAILING (ESP FIN.)
6. ALUMINUM TRELLIS (ESP FIN.)
7. FABRIC AWNING
8. CONCRETE SILL
9. RAISED STUCCO BAND
10. ALUM FRAME (ESP FIN.) W/BLUE/GREEN TINTED GLASS
11. ALUMINUM SHUTTER (ESP FIN.)

PARTIAL BLDG. ELEVATION (SOUTH)

FACING KENDALL DRIVE 1/16" SCALE

COHEN · FREEDMAN · ENCINOSA & ASSOC.
Architects, PA
8085 N.W. 155th Street Miami Lakes, Florida 33016 305·826·3999

PRELIMINARY DESIGN FOR:
CENTRAL PARC
DADE COUNTY, FLORIDA

revisions:
REV #1 - 12/23/04
REV #2 - DIC 04-329 12/27/04

drawn by:

date: 3/30/05

sheet no: A.12

project: 2419

\\Server\work\DWG\Pelier-Kendall\6-6Story\A12.dwg Wed Apr 06 17:02:31 2005 Be

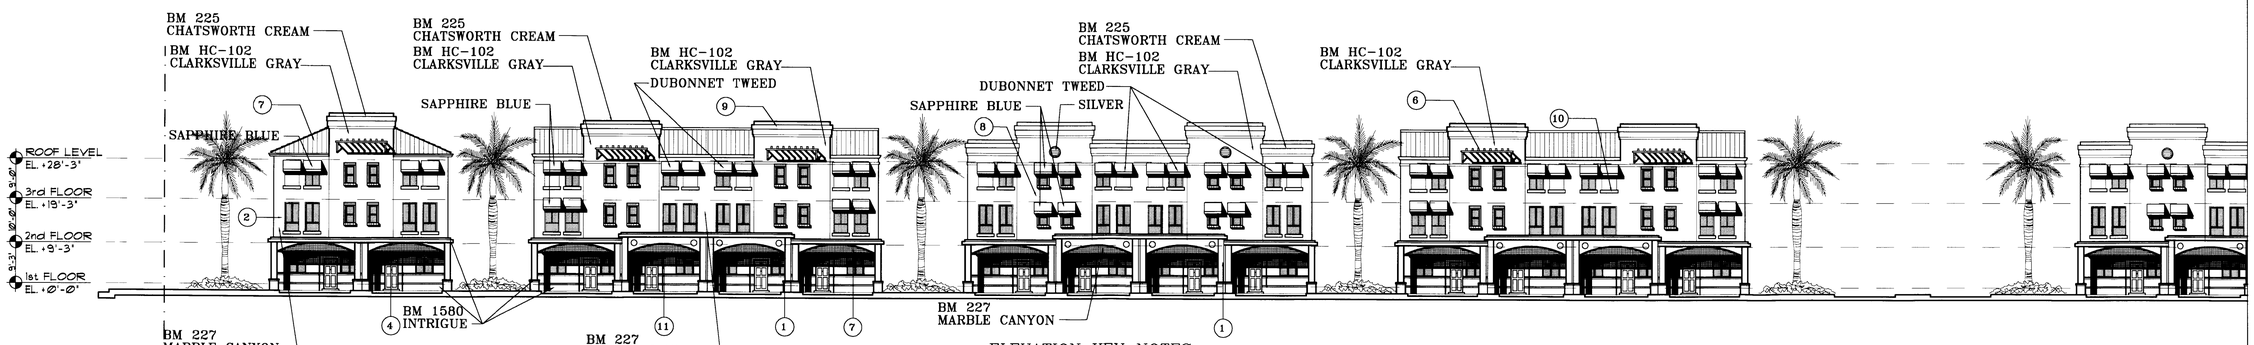

PARTIAL TOWNHOME ELEVATION

1/16" SCALE

ELEVATION KEY NOTES

1. TEXTURED STUCCO FINISH
2. SMOOTH STUCCO FINISH
3. ALUMINUM AWNING (ESP FIN.)
4. DECORATIVE LIGHT FIXTURE
5. ALUMINUM RAILING (ESP FIN.)
6. ALUMINUM TRELLIS (ESP FIN.)
7. STANDING SEAM MTL. ROOF
8. CONCRETE SILL
9. RAISED STUCCO BAND
10. ALUM FRAME (ESP FIN.) W/BLUE/GREEN TINTED GLASS
11. ALUMINUM SHUTTER (ESP FIN.)

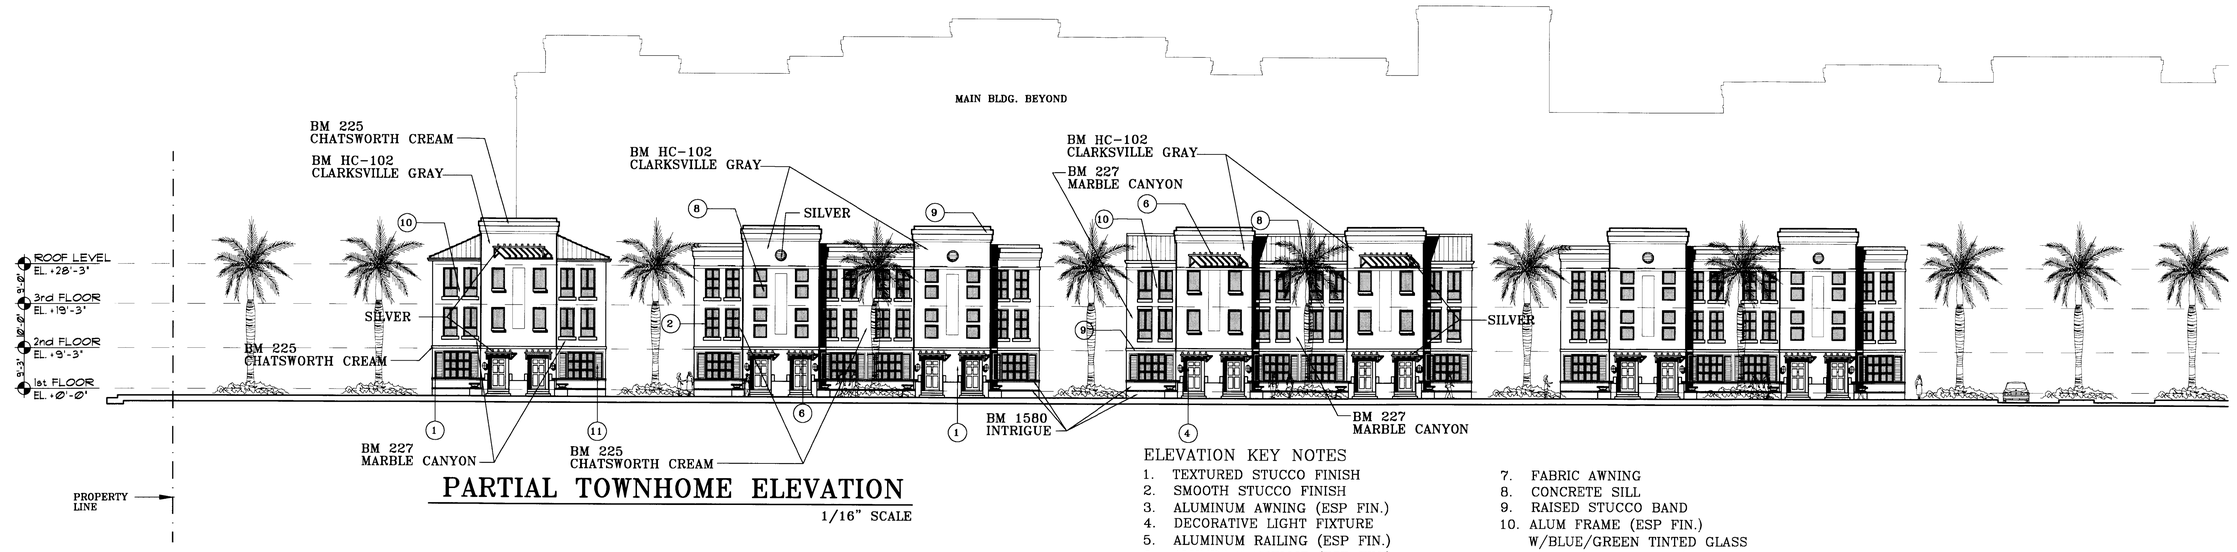

PARTIAL TOWNHOME ELEVATION

1/16" SCALE

ELEVATION KEY NOTES

1. TEXTURED STUCCO FINISH
2. SMOOTH STUCCO FINISH
3. ALUMINUM AWNING (ESP FIN.)
4. DECORATIVE LIGHT FIXTURE
5. ALUMINUM RAILING (ESP FIN.)
6. ALUMINUM TRELLIS (ESP FIN.)
7. FABRIC AWNING
8. CONCRETE SILL
9. RAISED STUCCO BAND
10. ALUM FRAME (ESP FIN.) W/BLUE/GREEN TINTED GLASS
11. ALUMINUM SHUTTER (ESP FIN.)

COHEN · FREEDMAN · ENCINOSA & ASSOC.
Architects, PA
8085 N.W. 155th Street Miami Lakes, Florida 33016 305-826-3999

PRELIMINARY DESIGN FOR:
CENTRAL PARC
DADE COUNTY, FLORIDA

revisions:
REV #1 - 12/23/04
REV #2 - DIC 04-329 12/27/04

drawn by:

date: 3/30/05

sheet no: A.13

project: 2419

\\Server\work\DWG\Peller-Kendall\8-65\dry\A13.dwg Wed Apr 06 17:03:40 2005 Be

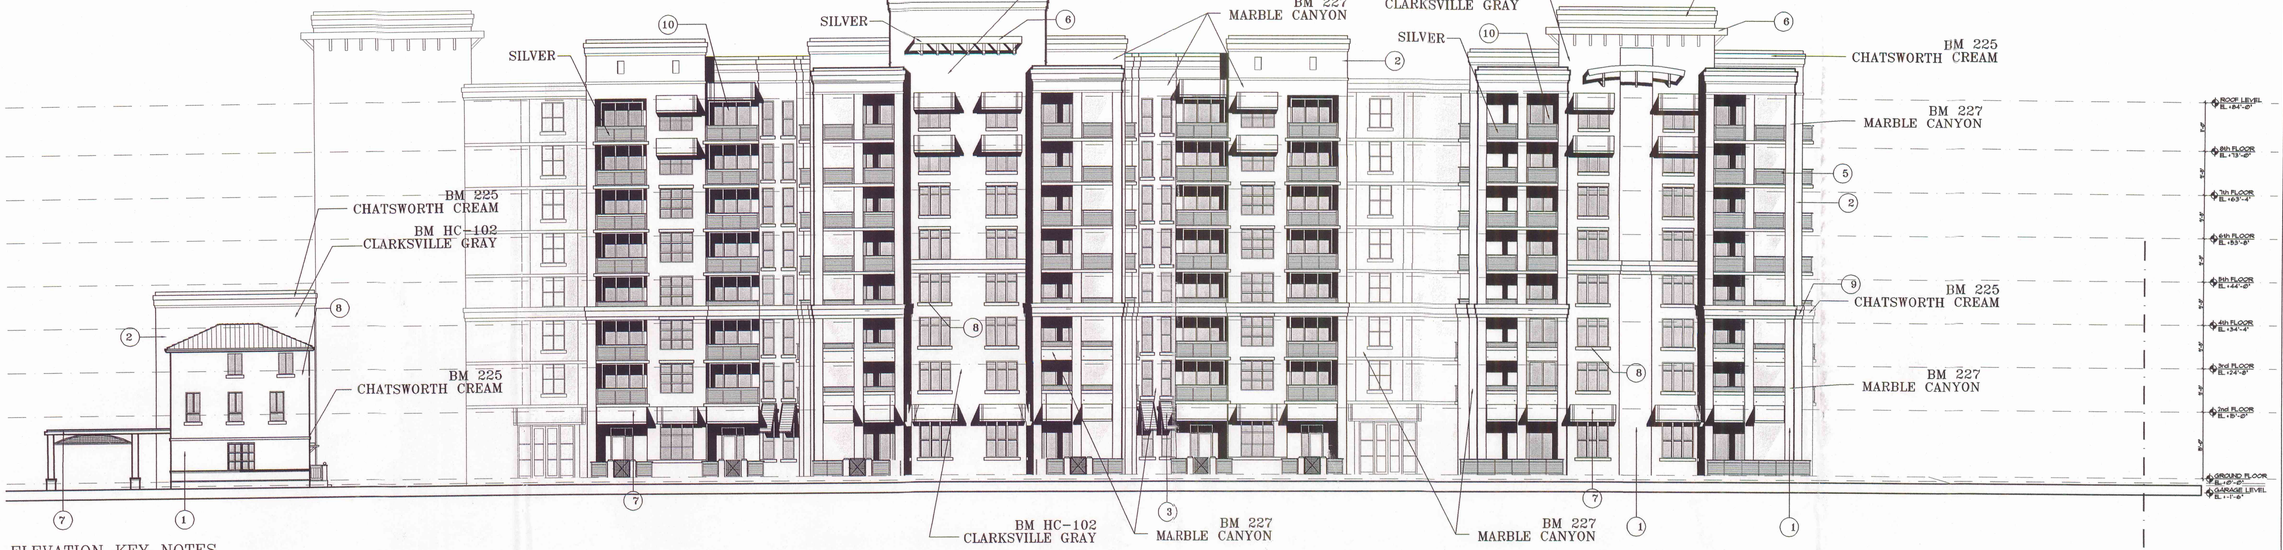

BUILDING ELEVATION (WEST)

1/16" SCALE

ELEVATION KEY NOTES

1. TEXTURED STUCCO FINISH
2. SMOOTH STUCCO FINISH
3. ALUMINUM AWNING (ESP FIN.)
4. DECORATIVE LIGHT FIXTURE
5. ALUMINUM RAILING (ESP FIN.)
6. ALUMINUM TRELLIS (ESP FIN.)
7. FABRIC AWNING
8. CONCRETE SILL
9. RAISED STUCCO BAND
10. ALUM FRAME (ESP FIN.) W/BLUE/GREEN TINTED GLASS
11. ALUMINUM SHUTTER (ESP FIN.)

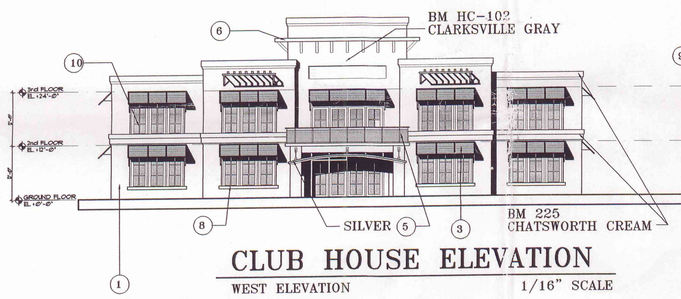

CLUB HOUSE ELEVATION

WEST ELEVATION 1/16" SCALE

CLUB HOUSE ELEVATION

EAST ELEVATION 1/16" SCALE

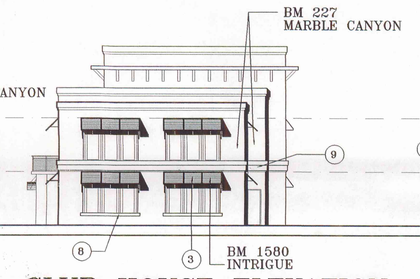

CLUB HOUSE ELEVATION

SOUTH ELEVATION 1/16" SCALE

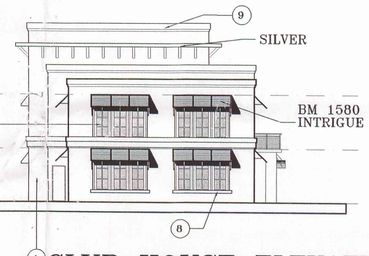

CLUB HOUSE ELEVATION

NORTH ELEVATION 1/16" SCALE

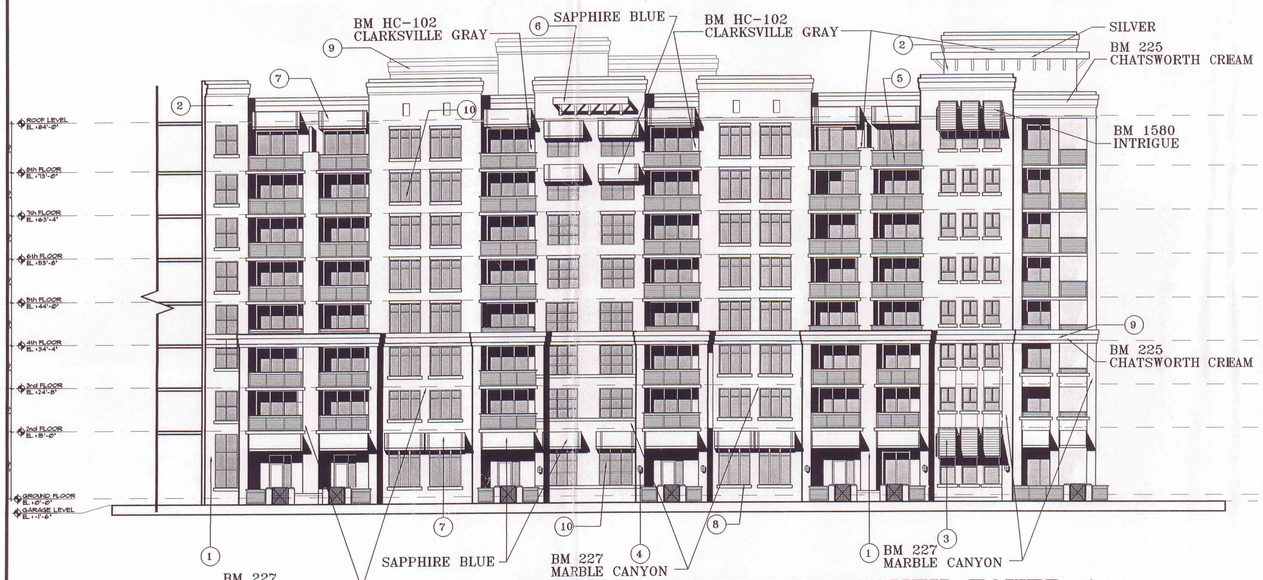

INTERIOR ELEVATION SOUTH TOWER 1

1/16" SCALE

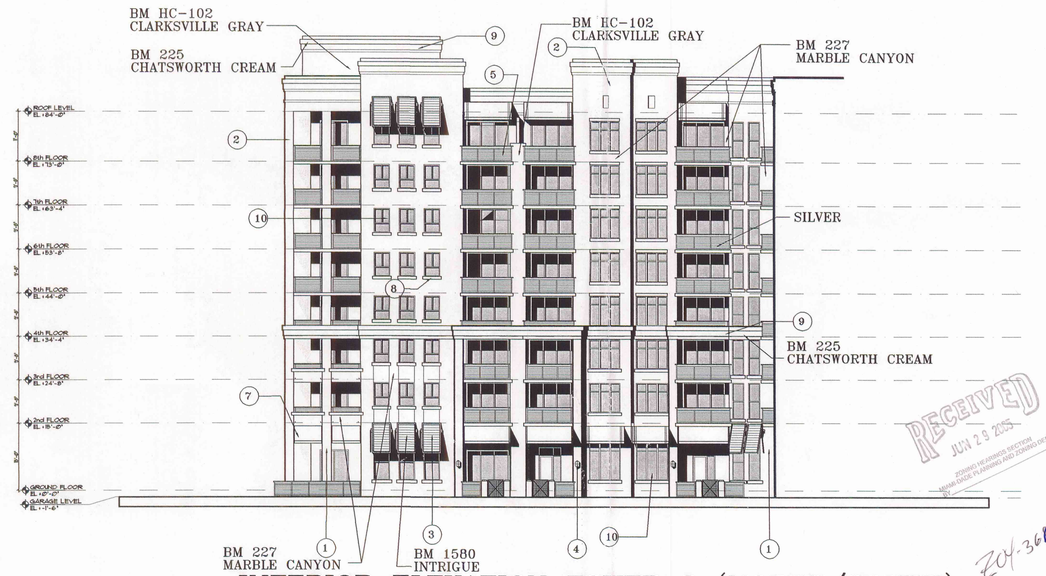

INTERIOR ELEVATION TOWER 2 (NORTH/SOUTH)

1/16" SCALE

RECEIVED JUN 29 2005 ZONING HEARINGS SECTION MIAMI-DADE PLANNING AND ZONING DEPT. BY

Z04-366

COHEN · FREEDMAN · ENCINOSA & ASSOC.
Architects, PA
8085 N.W. 155th Street Miami Lakes, Florida 33016 305·826·3999

PRELIMINARY DESIGN FOR:
CENTRAL PARC
DADE COUNTY, FLORIDA

revisions:
REV #1 - 12/23/04
REV #2 - DIC 04-329 12/27/04

drawn by:

date: 3/30/05

sheet no: A.14

project: 2419

\\Server\Work\DWG\Peller-Kendall\6-6Story\A14.dwg Tue Jun 21 10:11:47 2005 Be

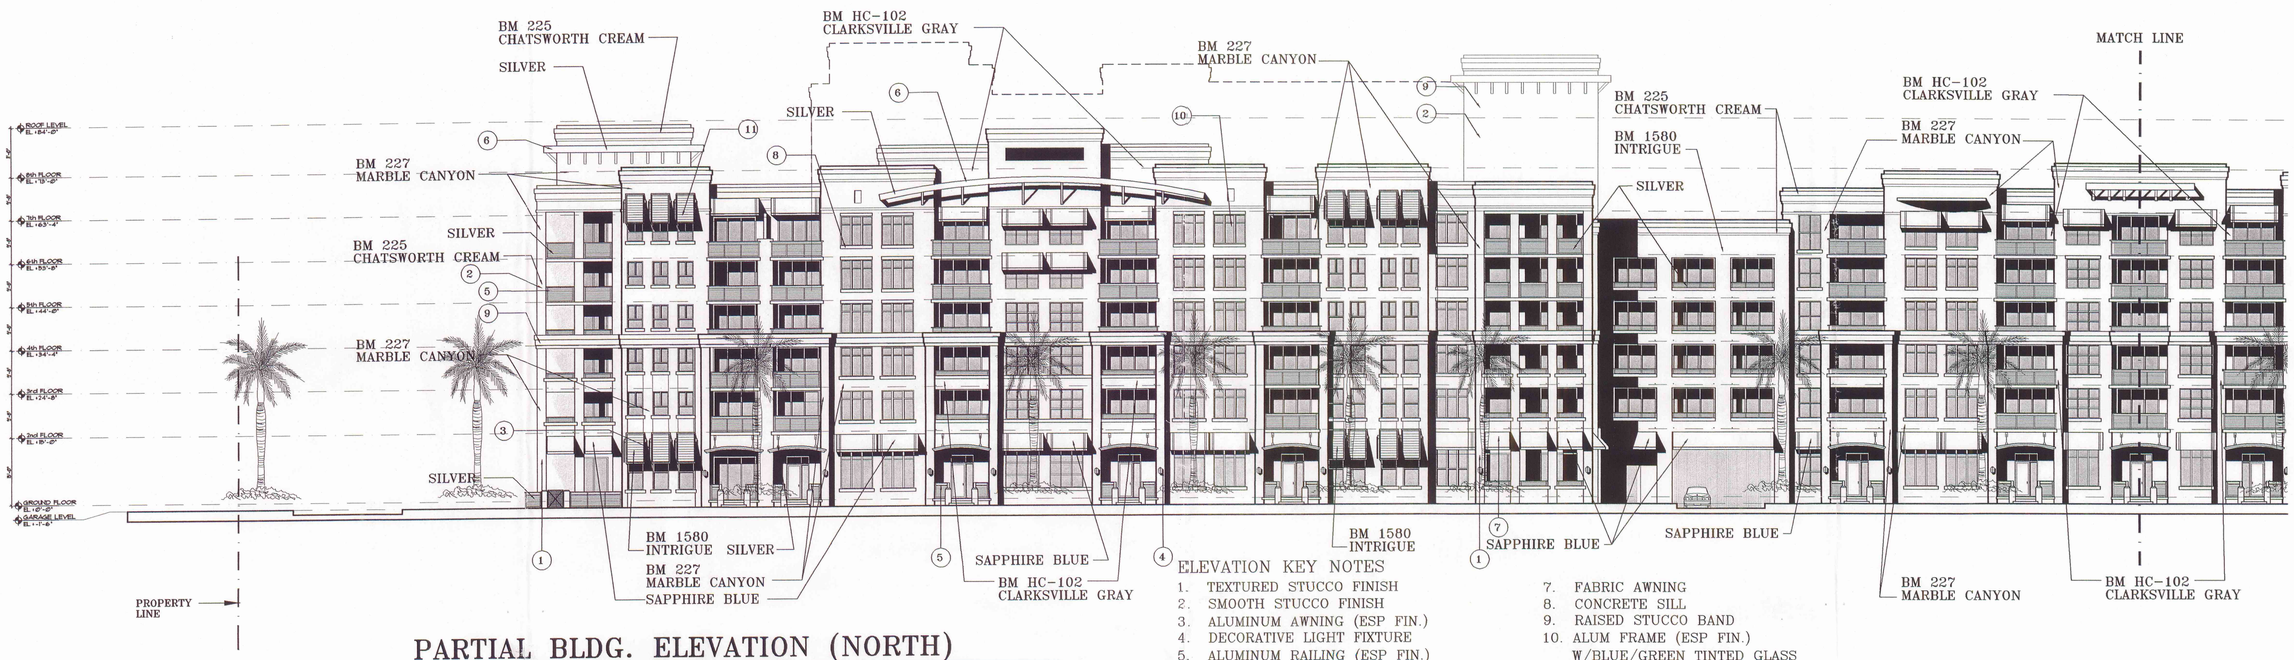

PARTIAL BLDG. ELEVATION (NORTH)

1/16" SCALE

ELEVATION KEY NOTES

1. TEXTURED STUCCO FINISH
2. SMOOTH STUCCO FINISH
3. ALUMINUM AWNING (ESP FIN.)
4. DECORATIVE LIGHT FIXTURE
5. ALUMINUM RAILING (ESP FIN.)
6. ALUMINUM TRELLIS (ESP FIN.)
7. FABRIC AWNING
8. CONCRETE SILL
9. RAISED STUCCO BAND
10. ALUM FRAME (ESP FIN.) W/BLUE/GREEN TINTED GLASS
11. ALUMINUM SHUTTER (ESP FIN.)

PARTIAL BLDG. ELEVATION (NORTH)

1/16" SCALE

RECEIVED
JUN 29 2005
ZONING HEARINGS SECTION
MIAMI-DADE PLANNING AND ZONING DEPT.

204.366

COHEN · FREEDMAN · ENCINOSA & ASSOC.
Architects, PA
8085 N.W. 155th Street Miami Lakes, Florida 33016 305·826·3999

PRELIMINARY DESIGN FOR:
CENTRAL PARC
DADE COUNTY, FLORIDA

revisions:
REV #1 - 12/23/04
REV #2 - DIC 04-329 12/27/04

drawn by:

date: 3/30/05

sheet no: A.14a

project: 2419

\\Server\work\DWG\Peller-Kendall\8-6Story\A14a.dwg Tue Jun 21 10:14:58 2005 Be

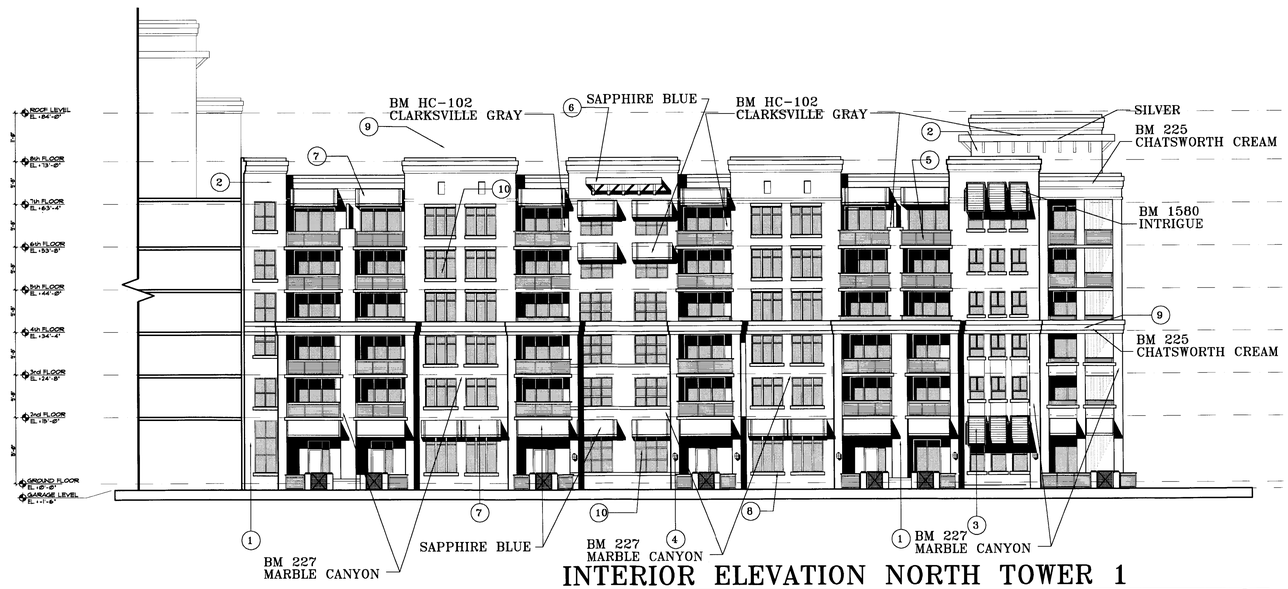

INTERIOR ELEVATION NORTH TOWER 1

1/16" SCALE

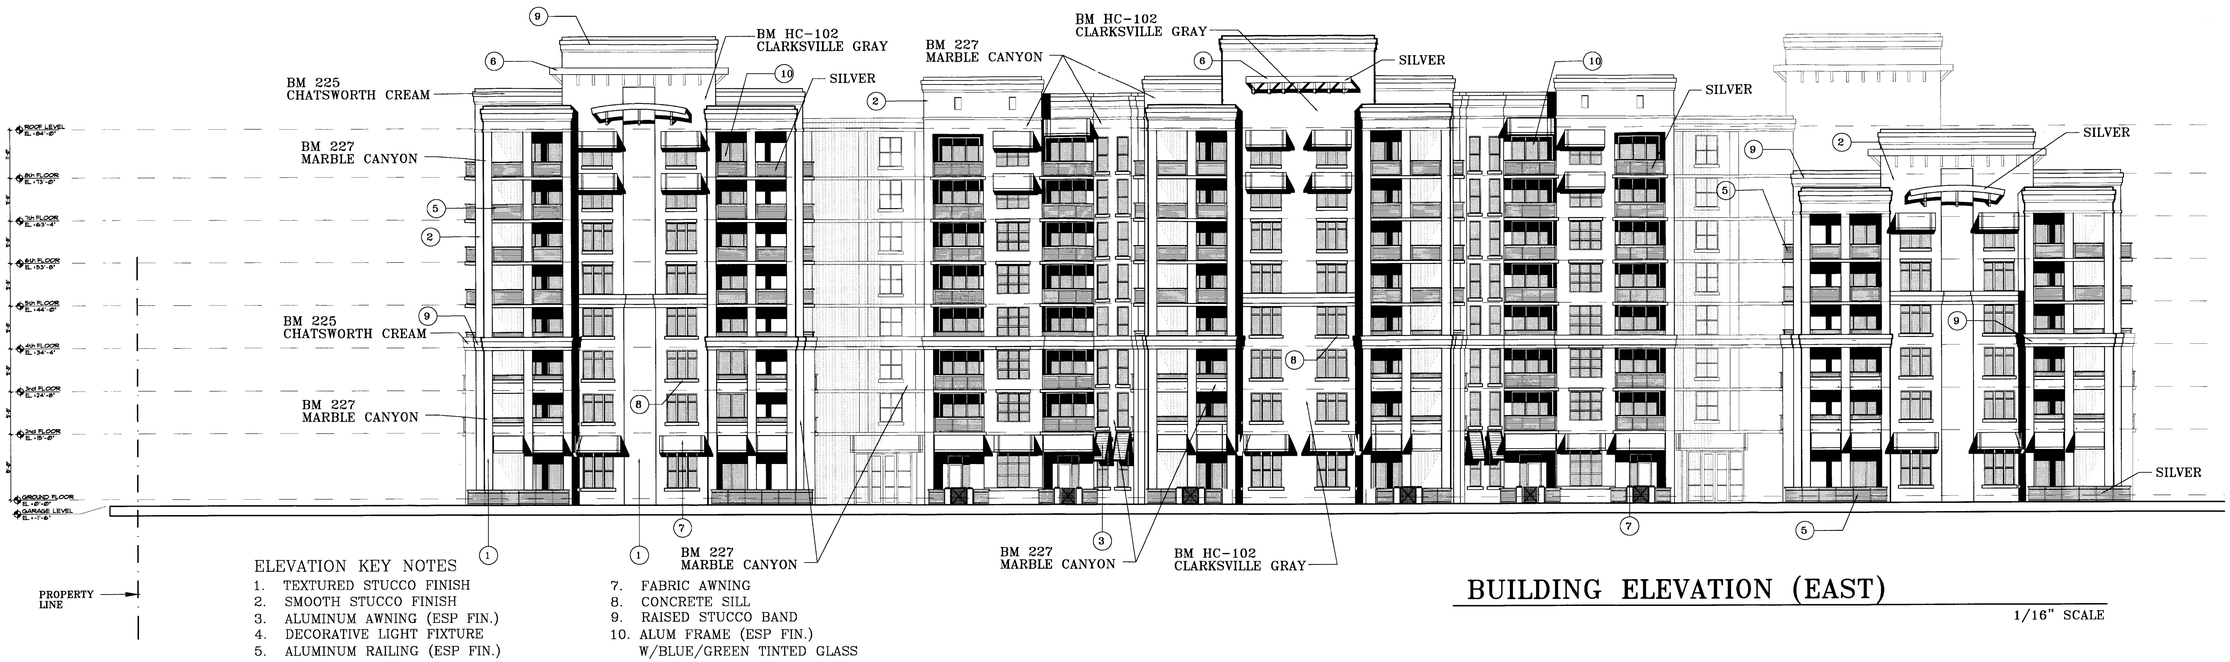

ELEVATION KEY NOTES

1. TEXTURED STUCCO FINISH
2. SMOOTH STUCCO FINISH
3. ALUMINUM AWNING (ESP FIN.)
4. DECORATIVE LIGHT FIXTURE
5. ALUMINUM RAILING (ESP FIN.)
6. ALUMINUM TRELLIS (ESP FIN.)
7. FABRIC AWNING
8. CONCRETE SILL
9. RAISED STUCCO BAND
10. ALUM FRAME (ESP FIN.) W/BLUE/GREEN TINTED GLASS
11. ALUMINUM SHUTTER (ESP FIN.)

BUILDING ELEVATION (EAST)

1/16" SCALE

COHEN · FREEDMAN · ENCINOSA & ASSOC.
Architects, PA
8085 N.W. 155th Street Miami Lakes, Florida 33016 305·826·3999

PRELIMINARY DESIGN FOR:
CENTRAL PARC
DADE COUNTY, FLORIDA

revisions:
REV #1 - 12/23/04
REV #2 - DIC 04-329 12/27/04

drawn by:

date: 3/30/05

sheet no: A.14b

project: 2419

\\Serverwork\DWG\Peller-Kendall\6-6Story\A14b.dwg wed Apr 06 12:12:24 2005 Be