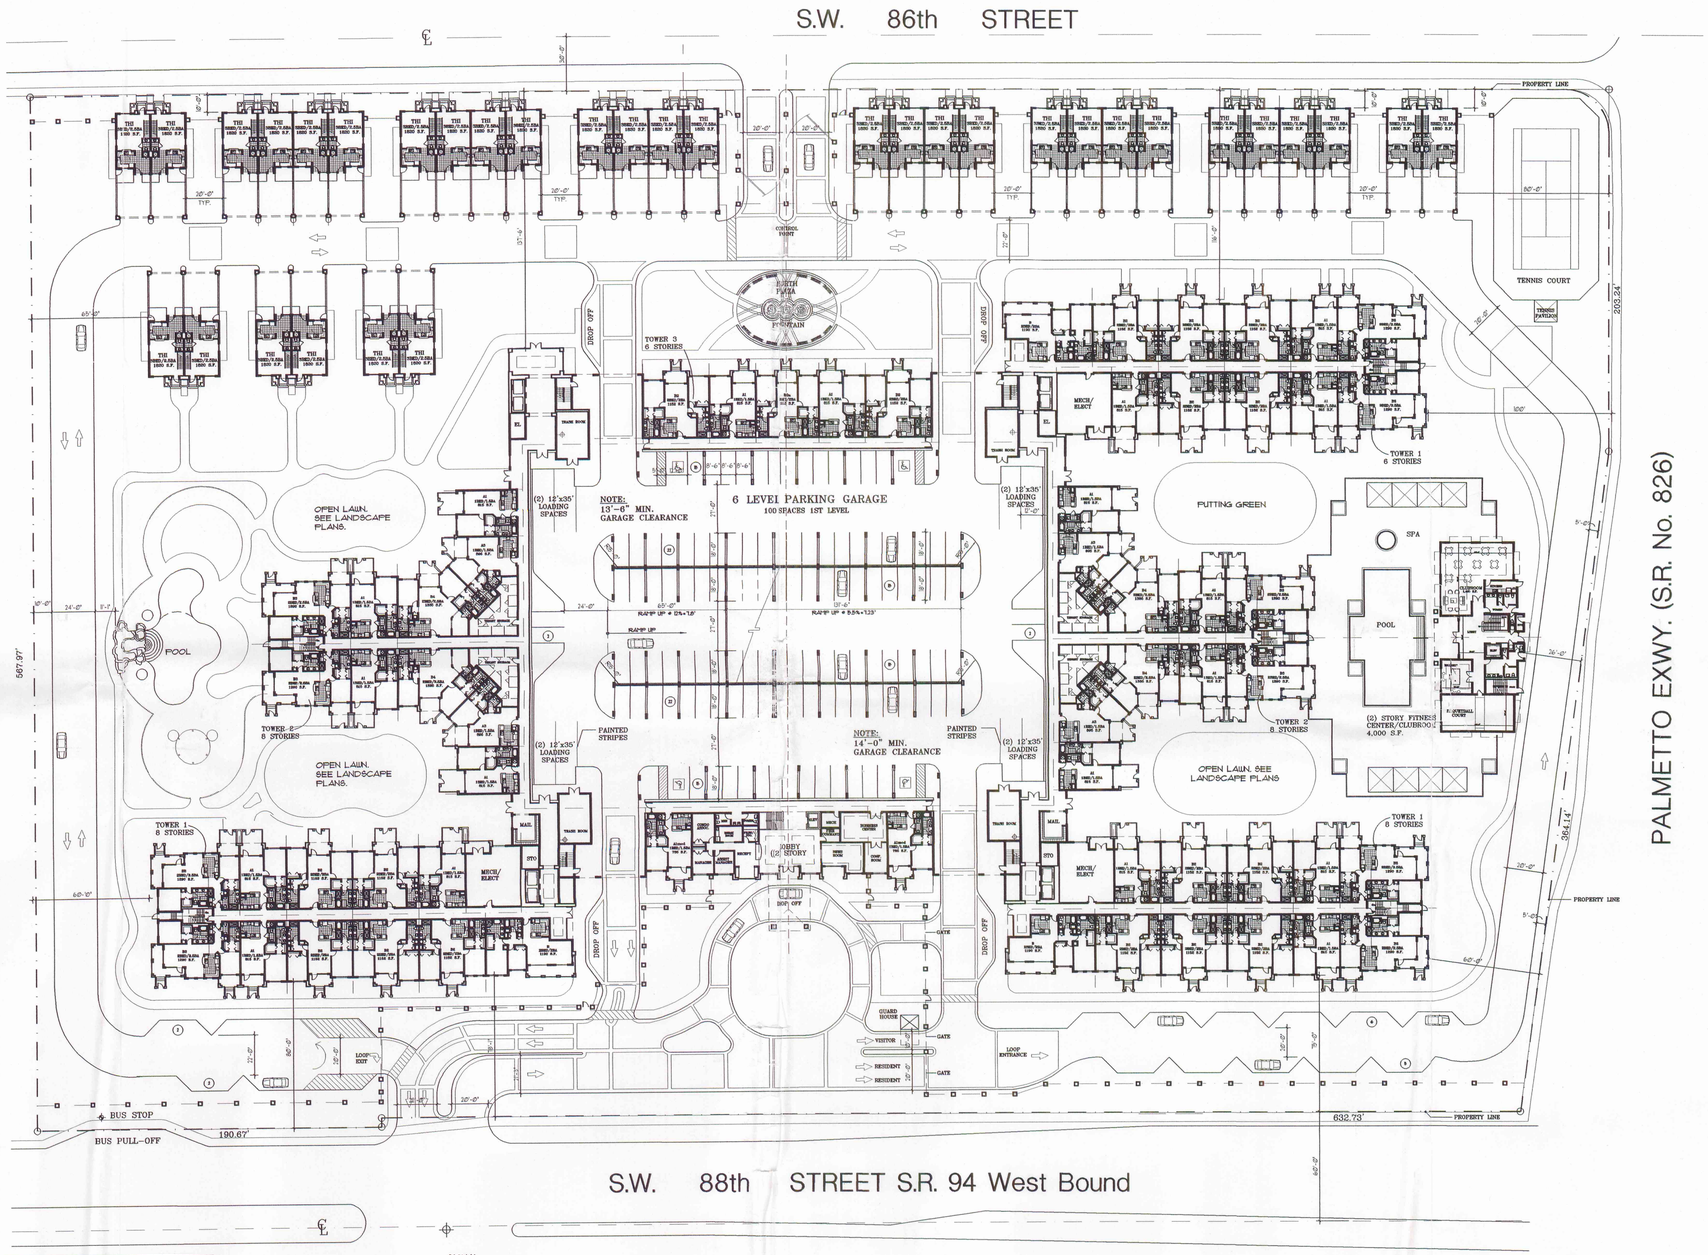

NOTES:

1. PAVEMENT MARKINGS AND TRAFFIC SIGNS TO BE INCLUDED AS PART OF A TRAFFIC STUDY. STUDY TO BE SUBMITTED TO PUBLIC WORKS DEPT. FOR APPROVAL.
2. ENTRANCE FEATURES ON S.W. 88TH STREET & 86TH STREET WILL BE UNDER SEPARATE APPLICATION

1ST LEVEL PLAN

1:40' SCALE

PALMETTO EXWY. (S.R. No. 826)

COHEN · FREEDMAN · ENCINOSA & ASSOC.
Architects, PA
8085 N.W. 155th Street Miami Lakes, Florida 33016 305·826·3999

PRELIMINARY DESIGN FOR:
CENTRAL PARC
DADE COUNTY, FLORIDA

revisions:
REV #1 - 12/23/04
REV #2 - DIC 04-329 12/27/04

drawn by:

date: 3/30/05

sheet no: A.1

project: 2419

RECEIVED
JUN 29 2005
ZONING HEARINGS SECTION
MIAMI-DADE PLANNING AND ZONING DEPT.

Z04-366

\\server\work\DWG\Peller-Kendall\study.dwg Fri Jun 17 13:16:49 2005 Sp

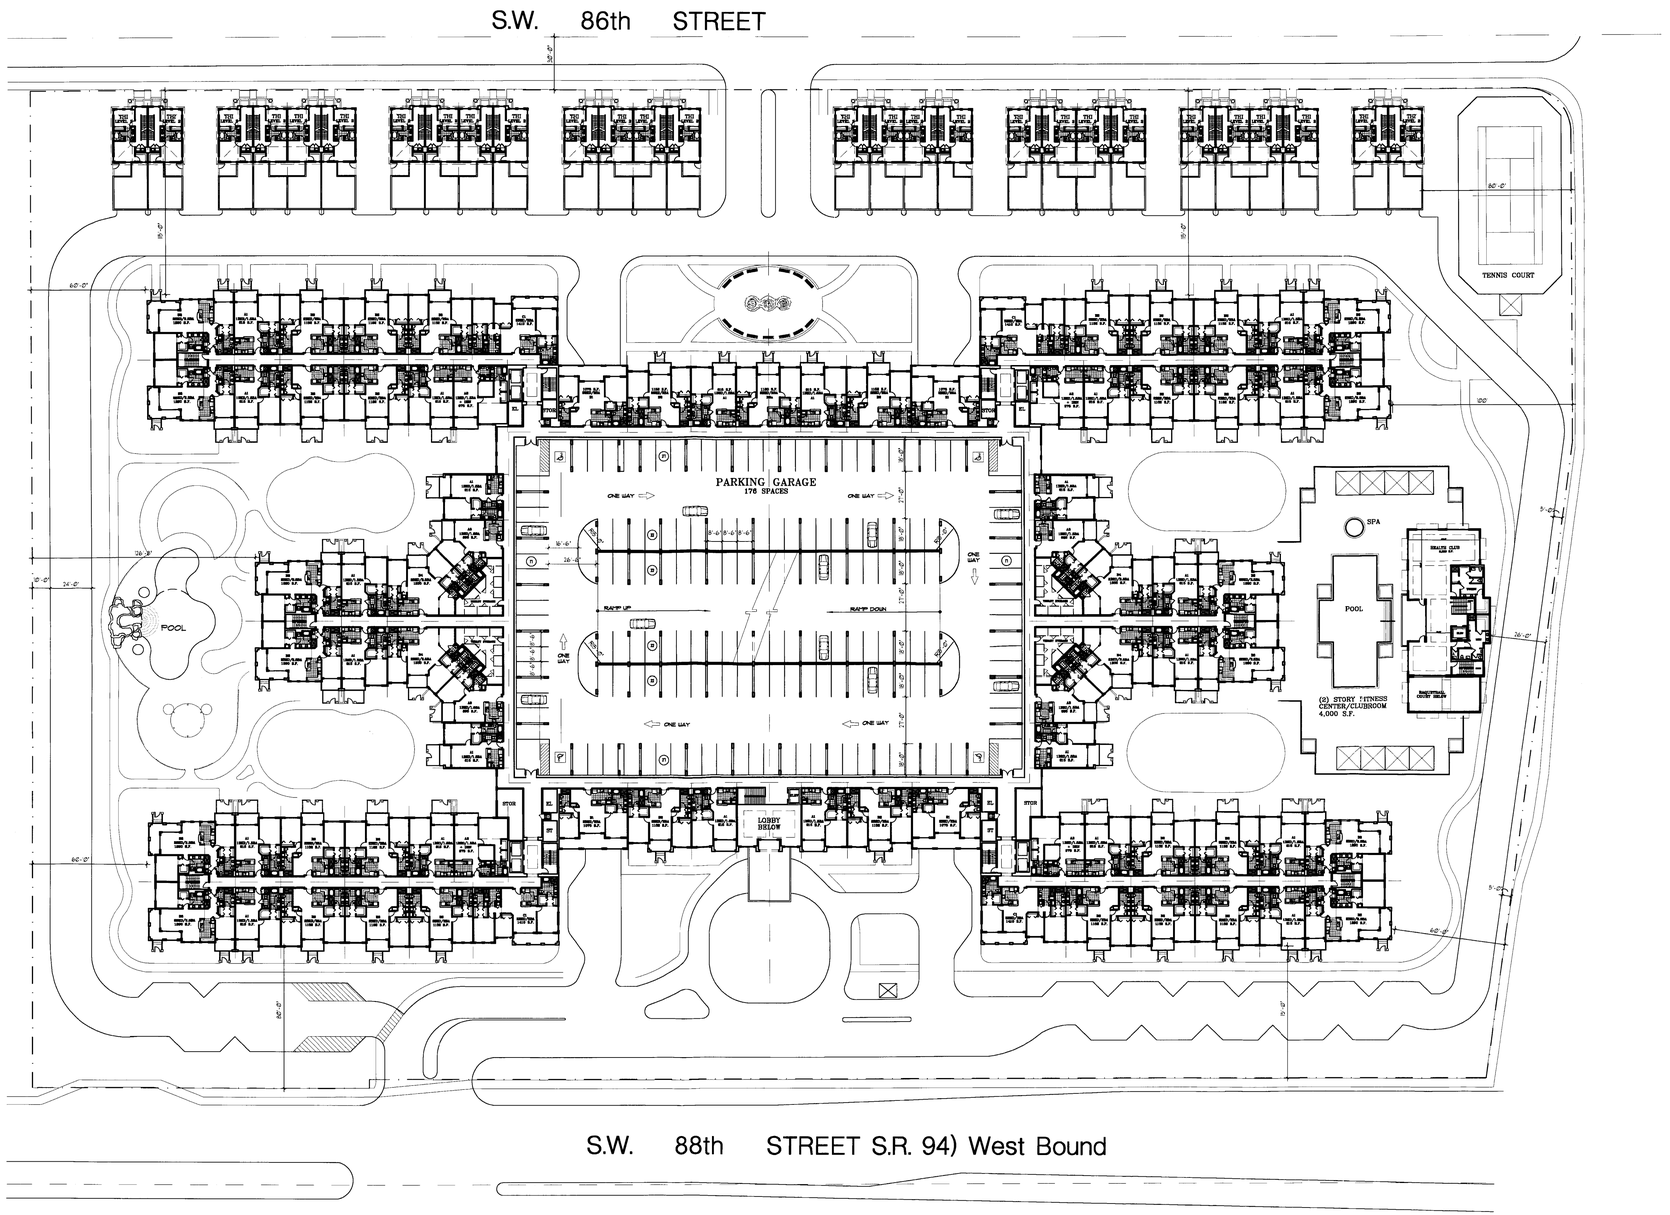

2nd LEVEL PLAN

1:40' SCALE

COHEN · FREEDMAN · ENCINOSA & ASSOC.
Architects, PA
8085 N.W. 155th Street Miami Lakes, Florida 33016 305·826·3999

PRELIMINARY DESIGN FOR:
CENTRAL PARC
DADE COUNTY, FLORIDA

revisions:
REV #1 - 12/23/04
REV #2 - DIC 04-329 12/27/04

drawn by:

date: 3/30/05

sheet no: A.2

project: 2419

\\Server\work\DWG\Pallin-Kendall\1-6Story\A2.dwg Wed Apr 06 16:55:26 2005 Be

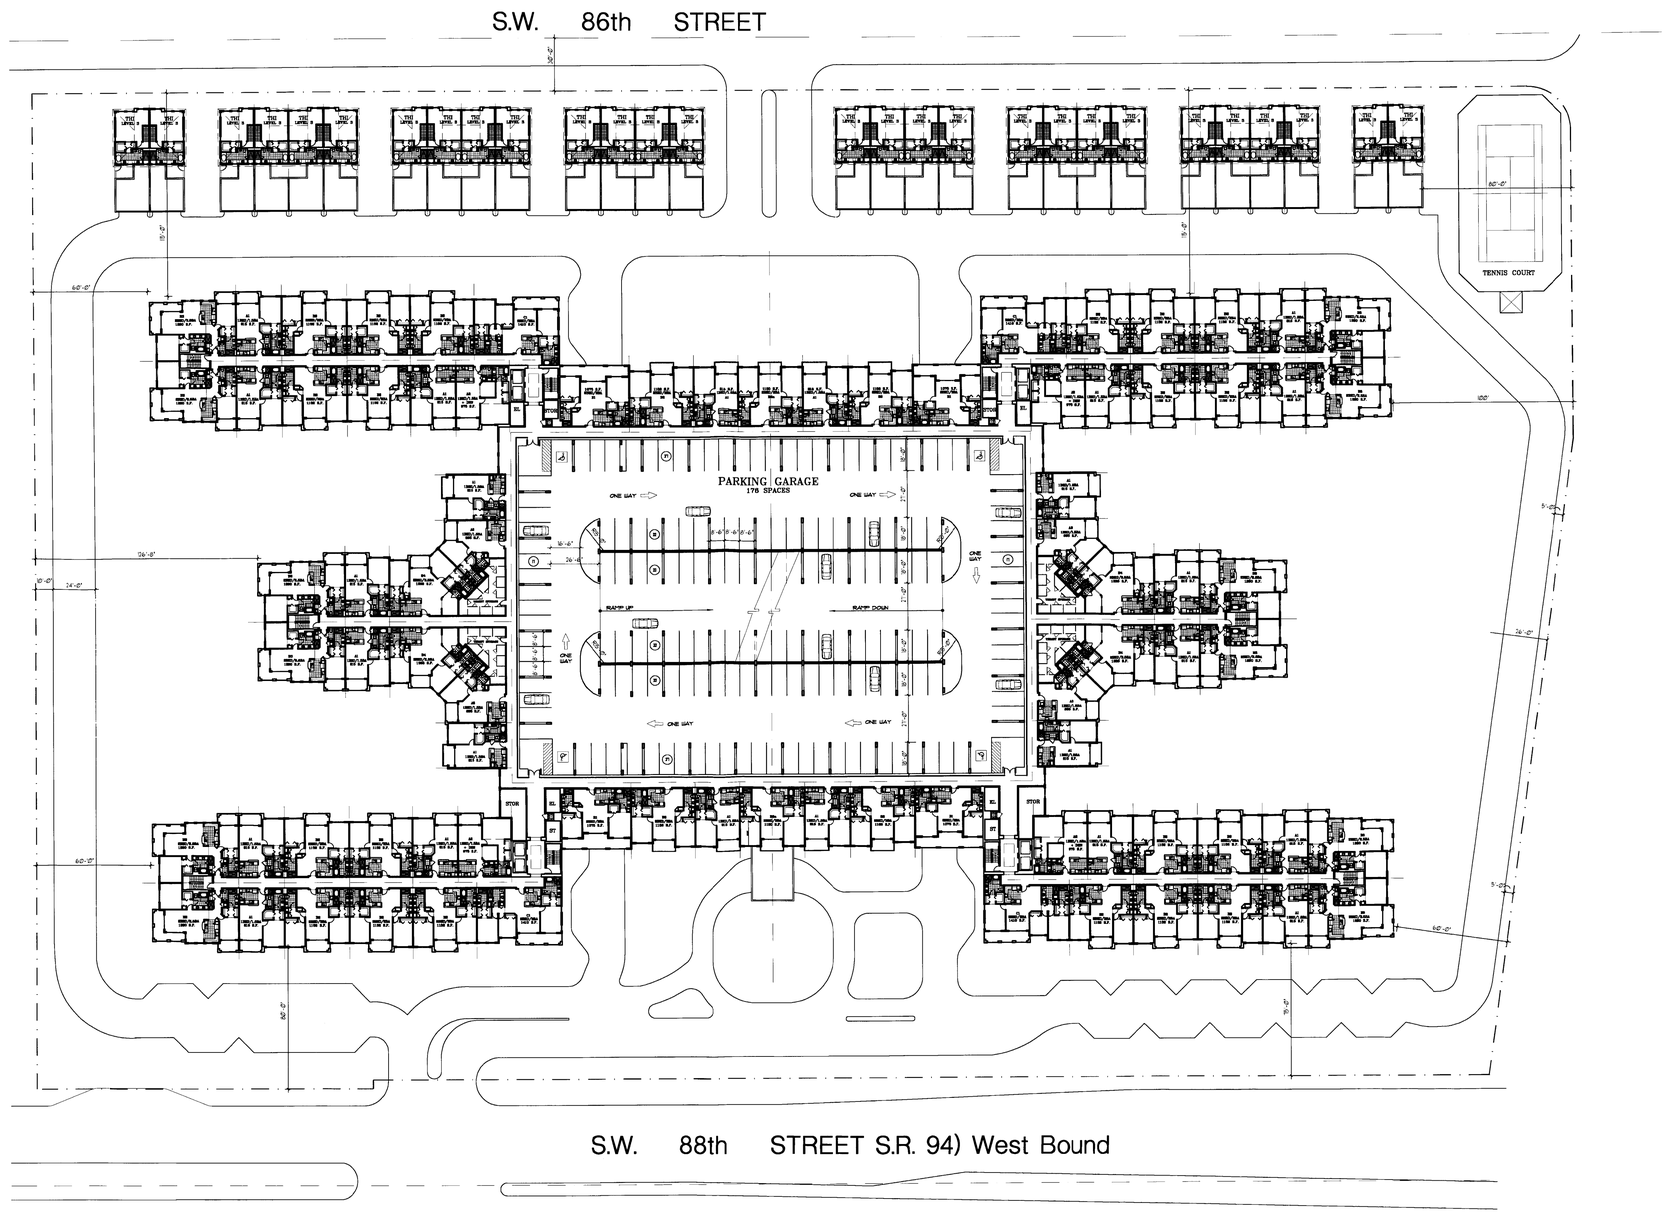

3rd LEVEL PLAN

1:40' SCALE

COHEN · FREEDMAN · ENCINOSA & ASSOC.
Architects, PA
8085 N.W. 155th Street Miami Lakes, Florida 33016 305·826·3999

PRELIMINARY DESIGN FOR:
CENTRAL PARC
DADE COUNTY, FLORIDA

revisions:
REV #1 - 12/23/04
REV #2 - DIC 04-329 12/27/04

drawn by:

date: 3/30/05

sheet no: A.3

project: 2419

\\Server\work\DWG\Pelier-Kendall\6-6Story\A3.dwg Wed Apr 06 16:56:19 2005 Be

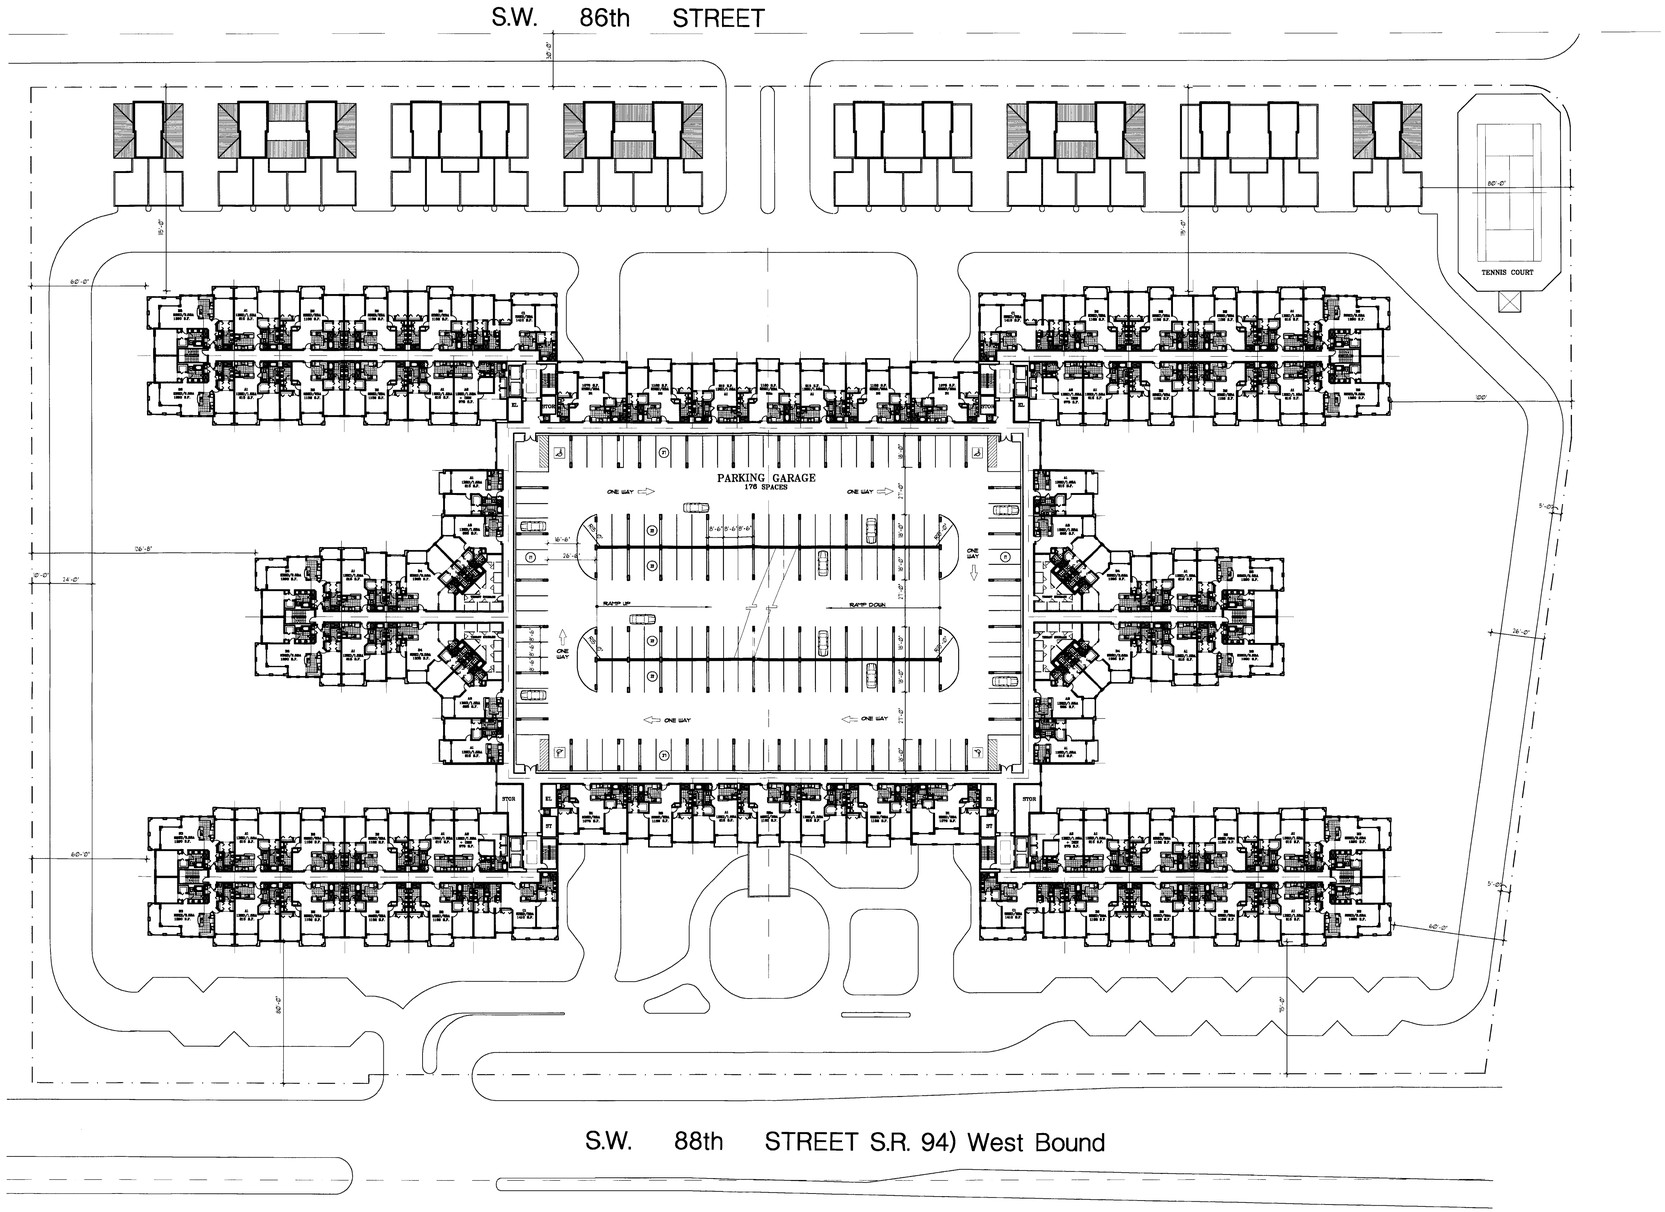

4th LEVEL PLAN

1:40' SCALE

COHEN · FREEDMAN · ENCINOSA & ASSOC.
Architects, PA
8085 N.W. 155th Street Miami Lakes, Florida 33016 305·826·3999

PRELIMINARY DESIGN FOR:
CENTRAL PARC
DADE COUNTY, FLORIDA

revisions:
REV #1 - 12/23/04
REV #2 - DIC 04-329 12/27/04

drawn by:

date: 3/30/05

sheet no: A.4

project: 2419

\\Server\work\DWG\Peller-Kendall\8-6Story\A4.dwg Wed Apr 06 16:56:56 2005 Be

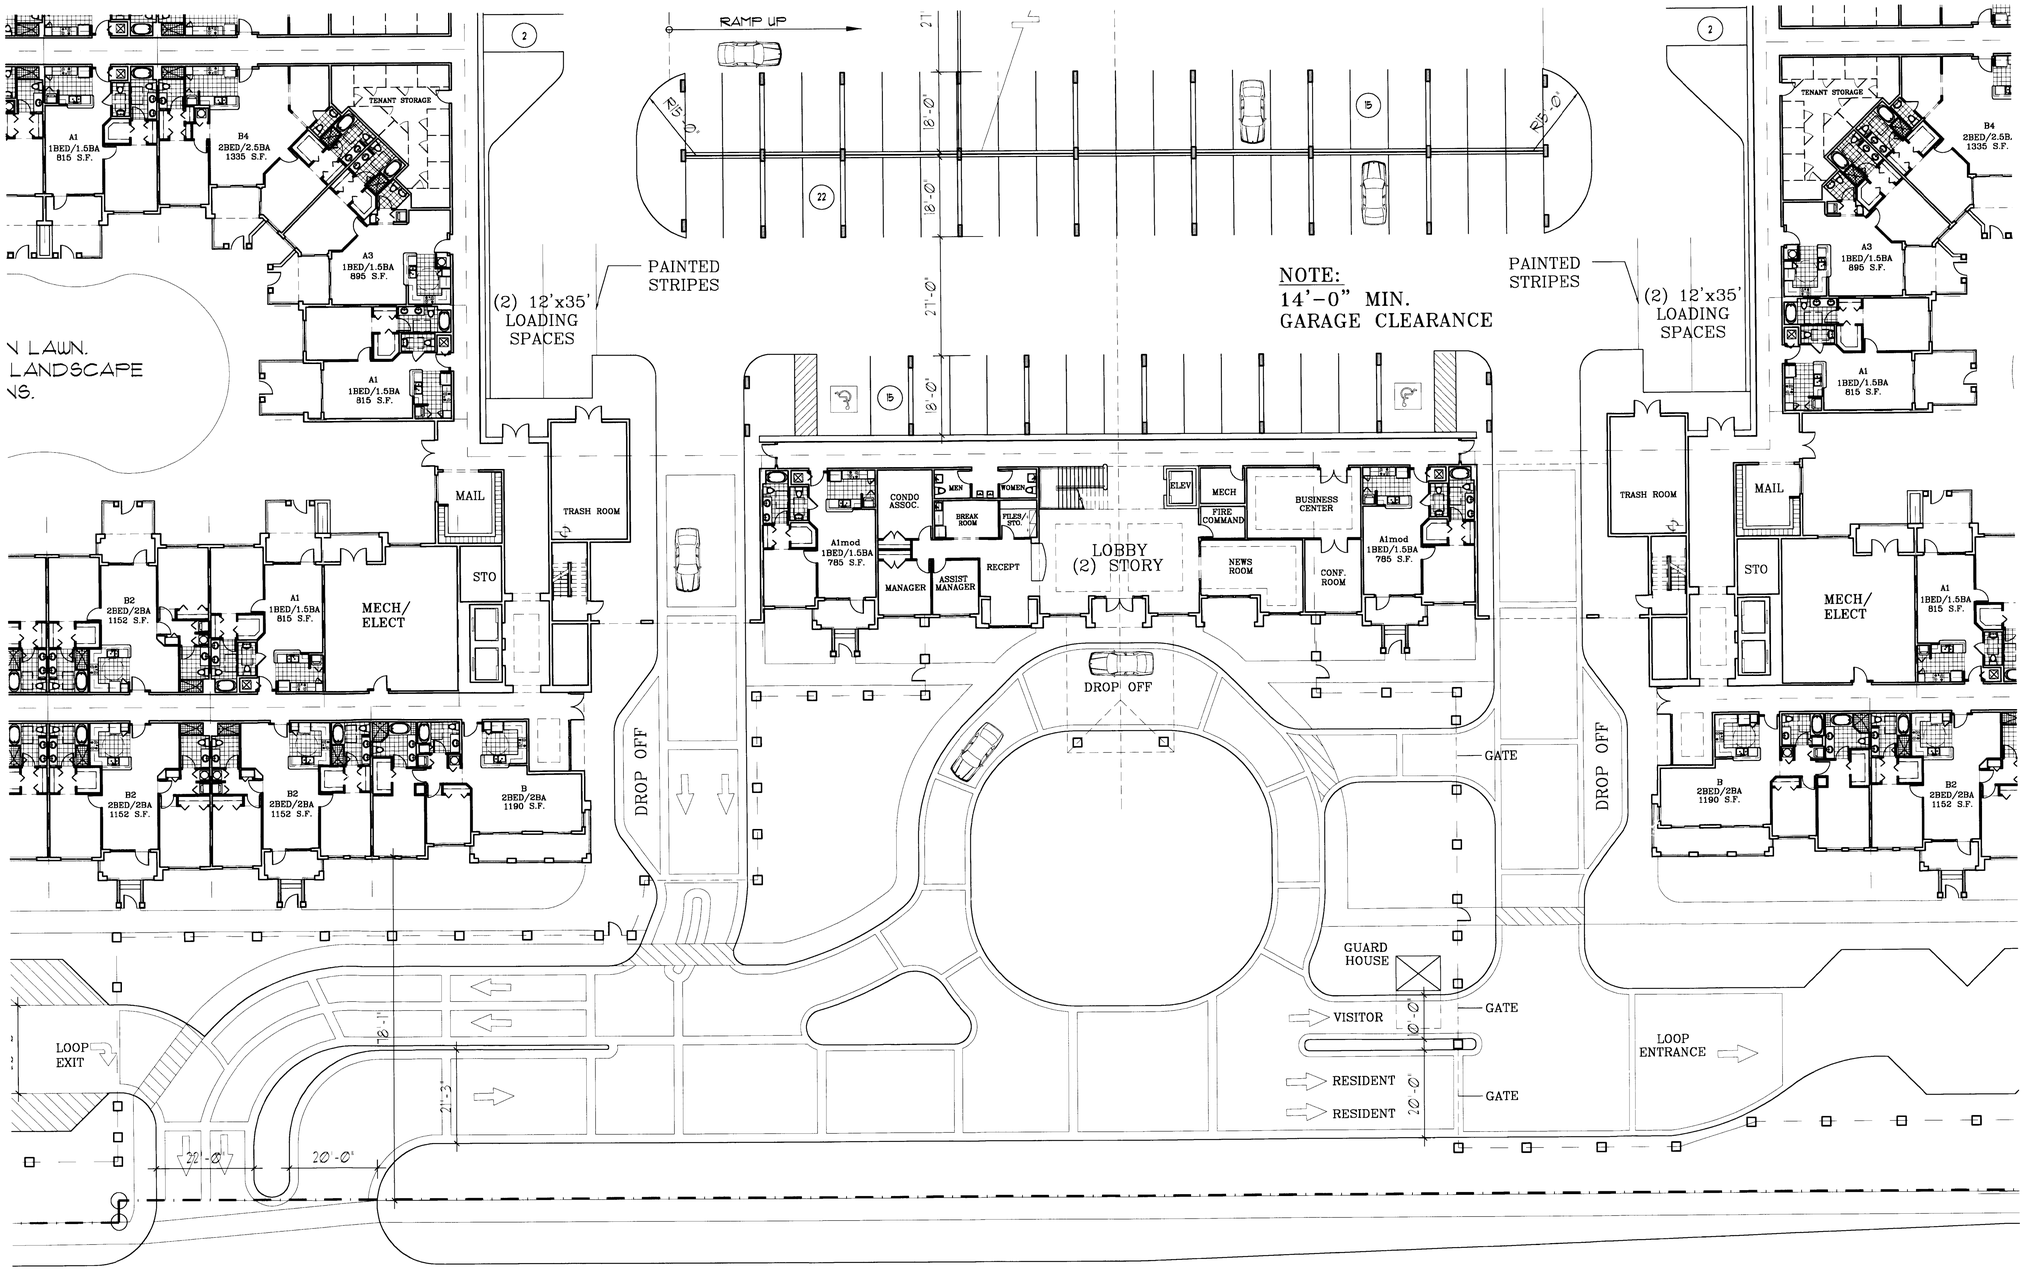

N

LOBBY PLAN

1/16" SCALE

COHEN · FREEDMAN · ENCINOSA & ASSOC.
Architects, PA
8085 N.W. 155th Street Miami Lakes, Florida 33016 305·826·3999

PRELIMINARY DESIGN FOR:
CENTRAL PARC
DADE COUNTY, FLORIDA

revisions:
REV #1 - 12/23/04
REV #2 - DIC 04-329 12/27/04

drawn by:

date: 3/30/05

sheet no: A.10

project: 2419

\\Server\work\DWG\Peller-Kendall\B-6Story\A10.dwg Wed Apr 06 17:00:52 2005 Be