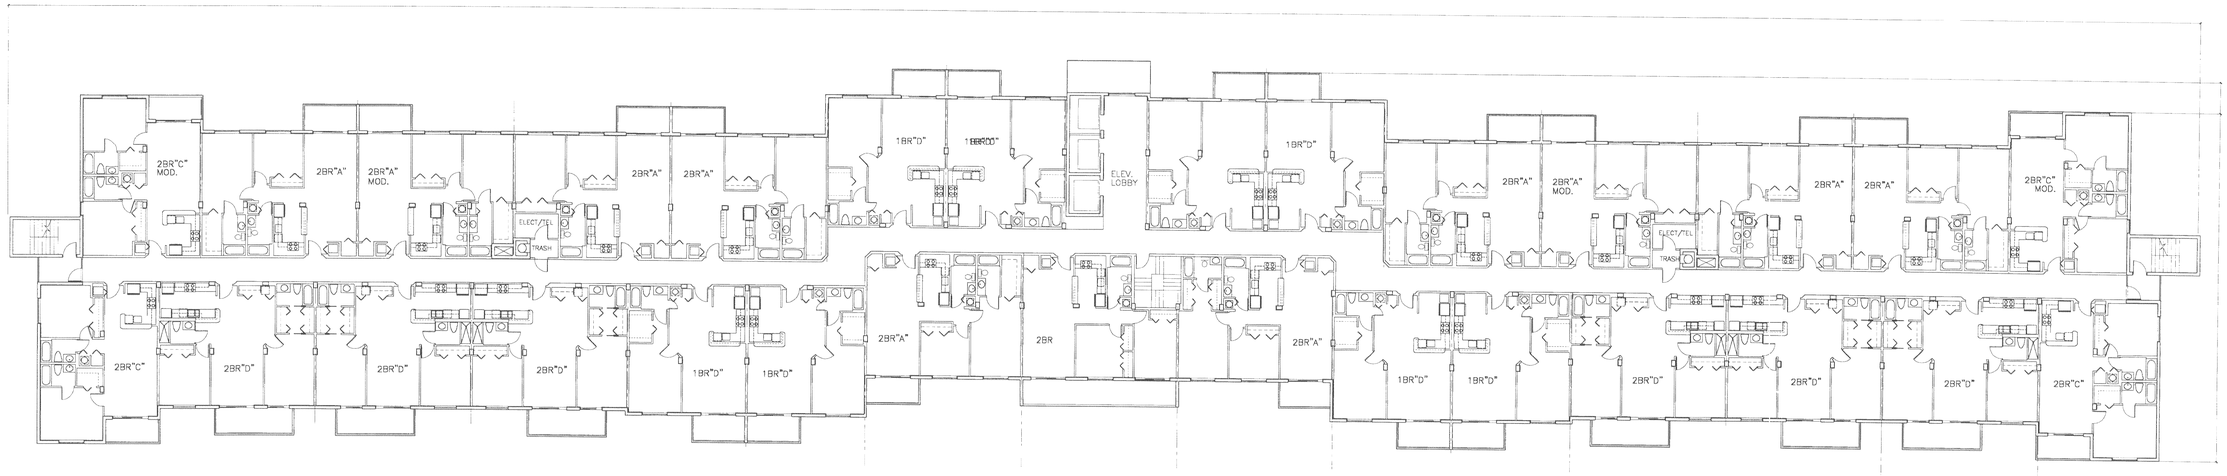

TYPICAL FLOOR PLAN - PROPOSED BUILDING " A "

SCALE: 1/16" = 1'-0"

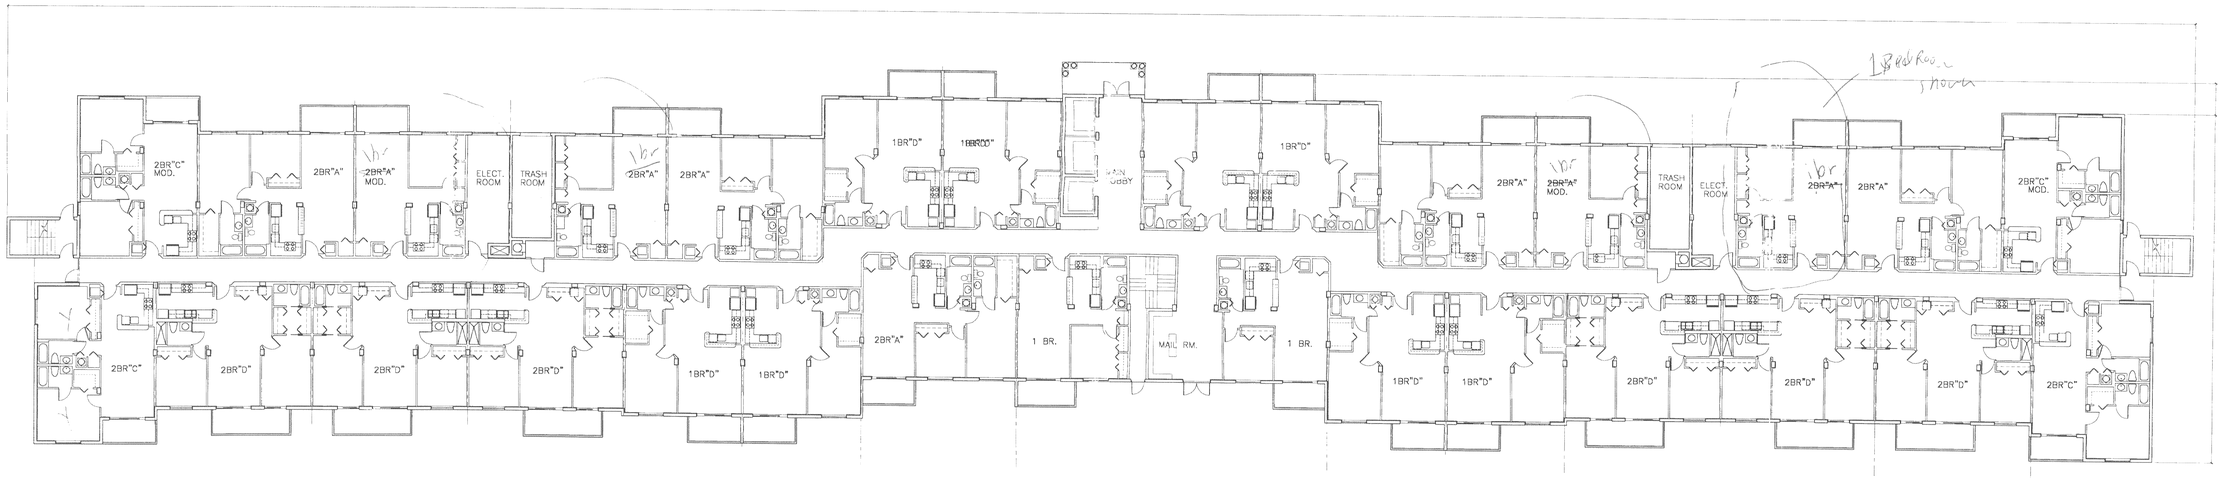

GROUND FLOOR PLAN - PROPOSED BUILDING " A "

SCALE: 1/16" = 1'-0"

RECEIVED
FEB 04 2005
ZONING HEARINGS SECTION
MIAMI-DADE PLANNING AND ZONING DEPT.
BY

JAN

SALVADOR M. CRUXENT ARCHITECT
3211 PONCE DE LEON BLVD.
SUITE 304
CORAL GABLES, FLORIDA 33134
(305) 569-9936

COUNTRY CLUB TOWERS SECOND PHASE II

18255 N.W. 68 th AVENUE

MIAMI, FLORIDA

REVISIONS
03-16-04
10-14-04

PROJECT: COUNTRY CLUB TOWERS
FILE NO: A2.1
SCALE: 1/16" 1'-0"
DATE: 10-29-03
SHEET NO.
A2.1
OF 11

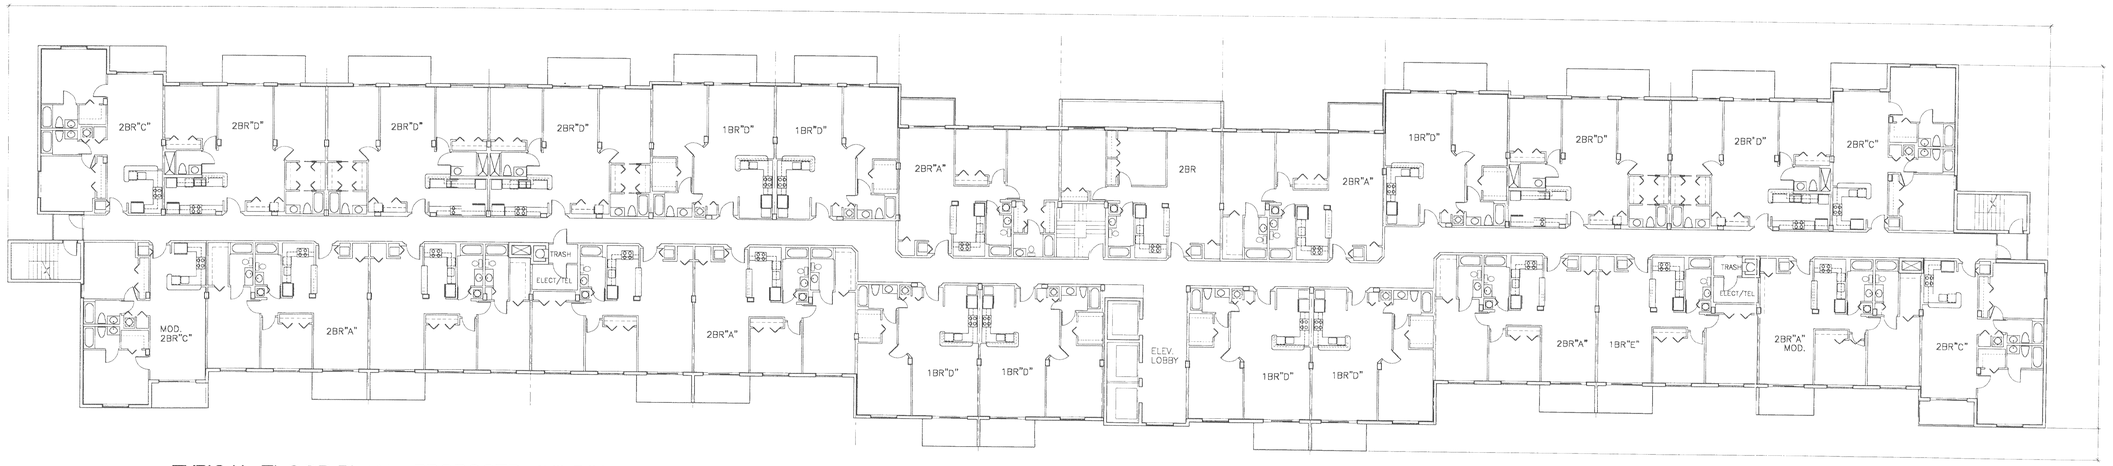

TYPICAL FLOOR PLAN - PROPOSED BUILDING " B "

SCALE: 1/16" = 1'-0"

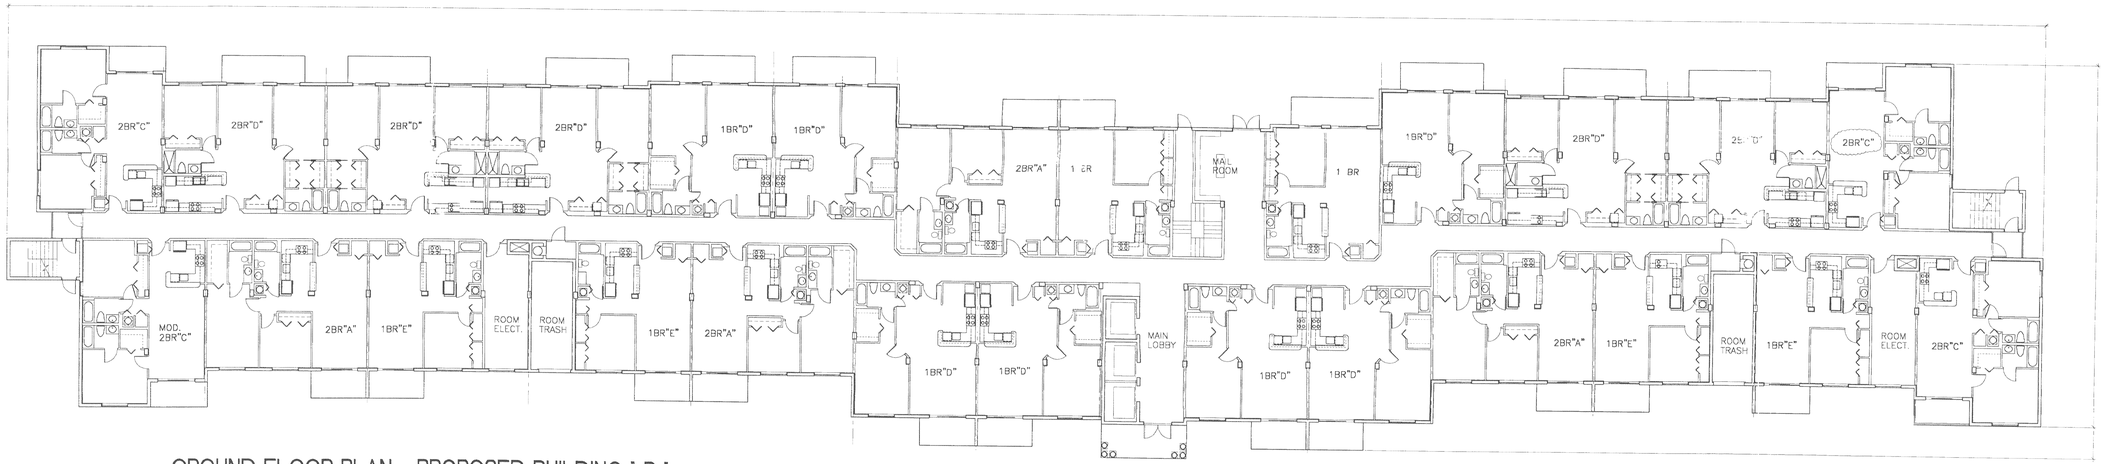

GROUND FLOOR PLAN - PROPOSED BUILDING " B "

SCALE: 1/16" = 1'-0"

RECEIVED
FEB 04 2005
ZONING HEARINGS SECTION
MIAMI-DADE PLANNING AND ZONING DEPT.

JAN 31 2005

SALVADOR M. CRUXENT ARCHITECT

3211 PONCE DE LEON BLVD.
SUITE 304
CORAL GABLES, FLORIDA 33134
(305) 569-9936

COUNTRY CLUB TOWERS SECOND PHASE II

18255 N.W. 68 th AVENUE

MIAMI, FLORIDA

REVISIONS
03 16 04
10 14 04

PROJECT: COUNTRY CLUB TOWERS

FILE NO: A2-2

SCALE: 1/16"=1'-0"

DATE: 10-29-03

SHEET NO.

A2.2

OF 11

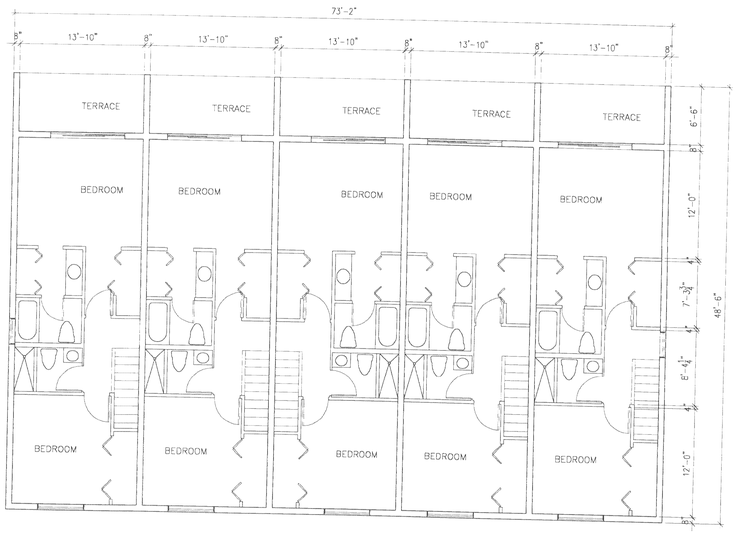

SECOND FLOOR PLAN - PROPOSED BUILDING " C "

SCALE: 1/16" = 1'-0"

11-24-04

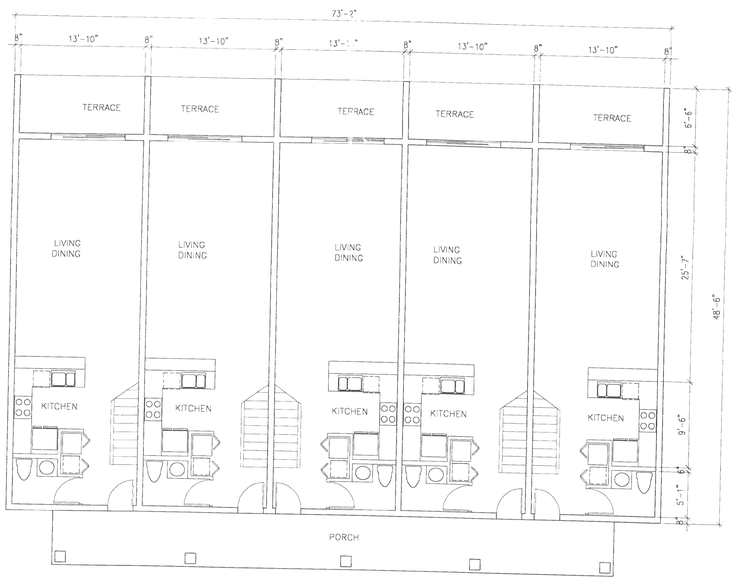

GROUND FLOOR PLAN - PROPOSED BUILDING " C "

SCALE: 1/16" = 1'-0"

11-24-04

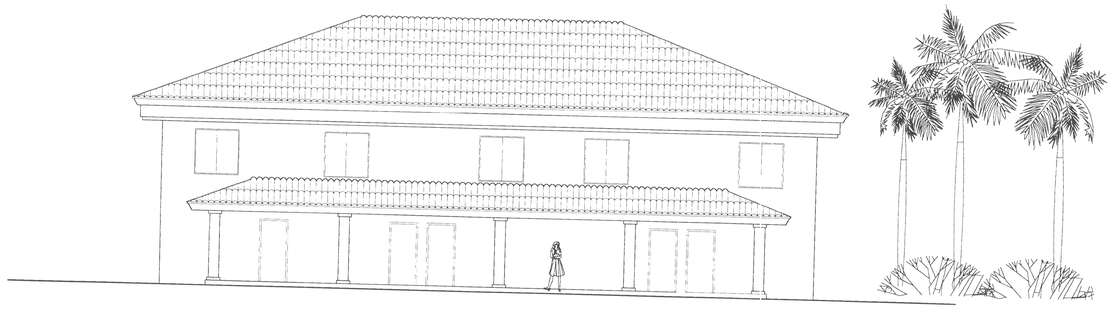

EAST ELEVATION

SCALE: 1/16" = 1'-0"

WEST ELEVATION

SCALE: 1/16" = 1'-0"

Rec'd #1
RECEIVED
12-4-44
FEB 04 2005
ZONING HEARINGS SECTION
MIAMI-DADE PLANNING AND ZONING DEPT.
BY

JAN 31 2005

SALVADOR M. CRUXENT ARCHITECT
321 PONCE DE LEON BLVD
SUITE 304
CORAL GABLES, FLORIDA 33134
(305) 569-9936

COUNTRY CLUB TOWERS SECOND PHASE II

18255 NW. 68 th AVENUE

MIAMI, FLORIDA

REVISIONS

10-14-04

11-24-04

PROJECT: COUNTRY CLUB TOWERS

FILE NO. A2.3

SCALE 1/4"=1'-0"

DATE 12 07 03

SHEET NO.

A2.3

OF 11

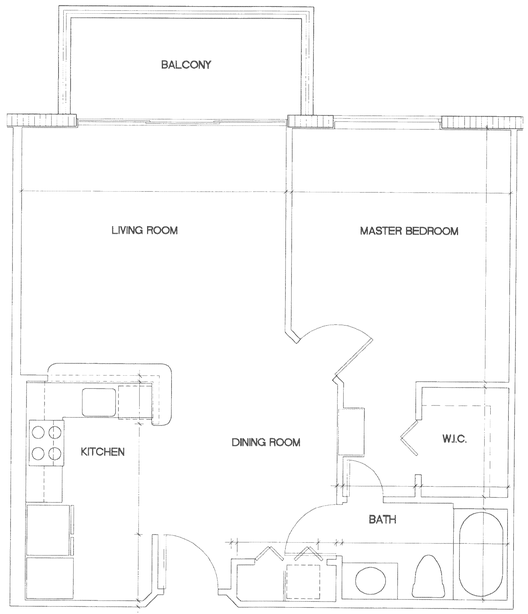

TYPICAL FLOOR PLAN MODEL "A"

SCALE : 1/4" = 1'-0" ONE BEDROOM 745 S.F.

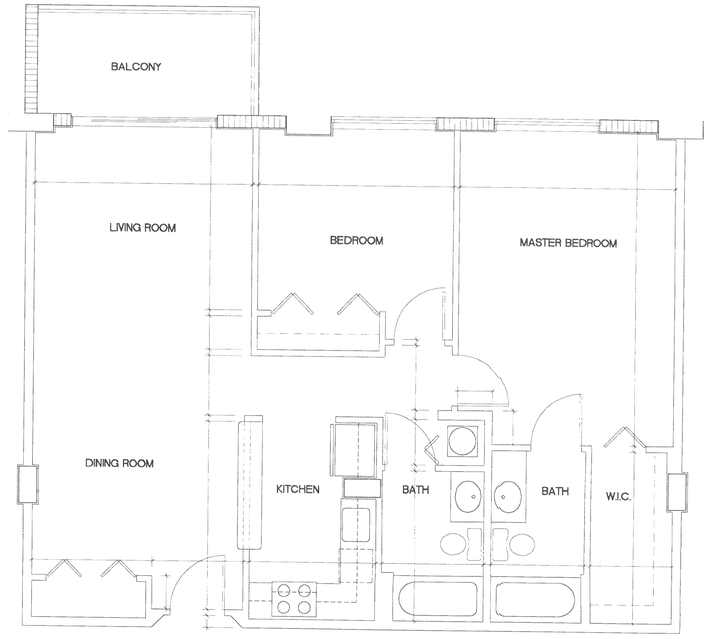

TYPICAL FLOOR PLAN MODEL "B"

SCALE : 1/4" = 1'-0" TWO BEDROOM 999 S.F.

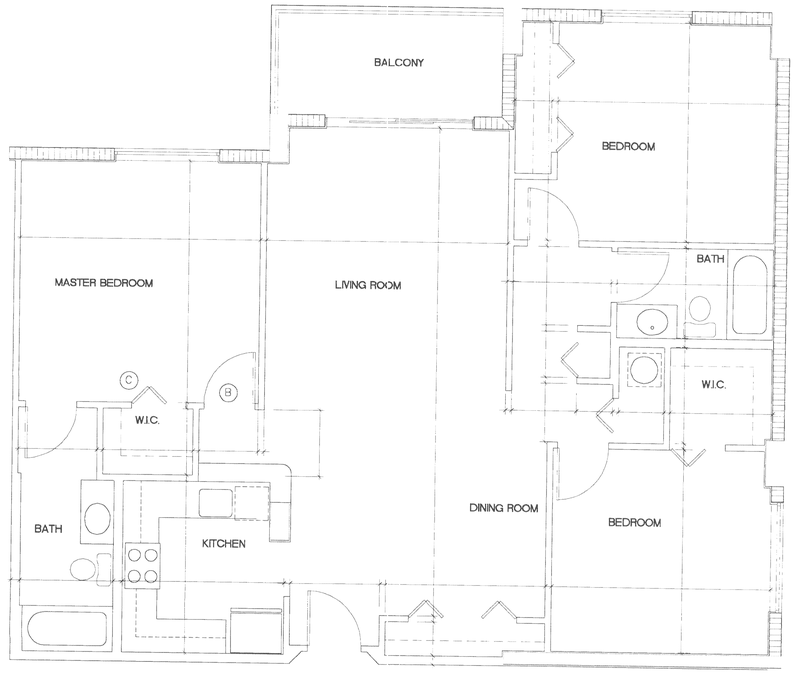

TYPICAL FLOOR PLAN MODEL "C"

SCALE : 1/4" = 1'-0" THREE BEDROOM 1,347 S.F.

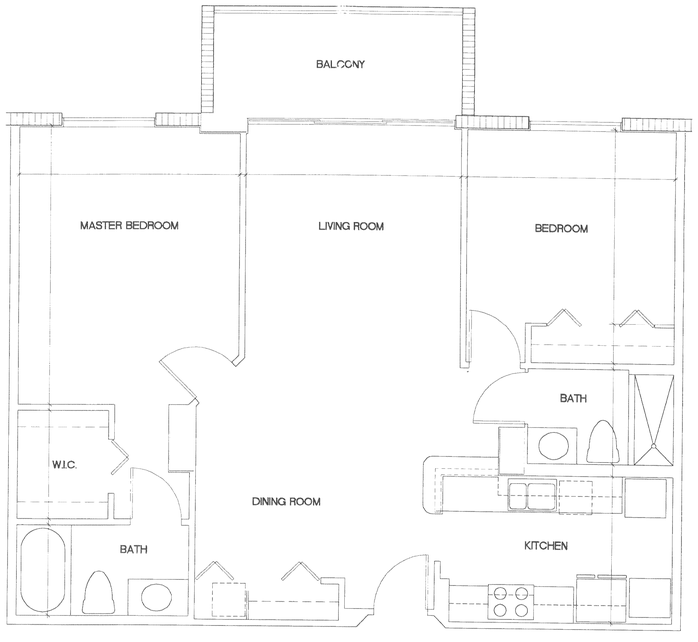

No 2 bedroom models shown on 4th floor plan. S

TYPICAL FLOOR PLAN MODEL "D"

SCALE : 1/4" = 1'-0" TWO BEDROOM 1,025 S.F.

RECEIVED
FEB 04 2005
ZONING HEARINGS SECTION
MIAMI-DADE PLANNING AND ZONING DEPT.
BY

JAN 31 2005

SALVADOR M. CRUXENT ARCHITECT
3211 PONCE DE LEON BLVD
SUITE 304
CORAL GABLES, FLORIDA 33134
(305) 569-9936

COUNTRY CLUB TOWERS SECOND PHASE II

18255 N.W. 68 th AVENUE

MIAMI, FLORIDA

REVISIONS
03 16 04
10-14-04

PROJECT: COUNTRY CLUB TOWERS
FILE NO: UNITS
SCALE: 1/4"=1'-0"
DATE: 08 12 03

SHEET NO.
A3.1
OF 11

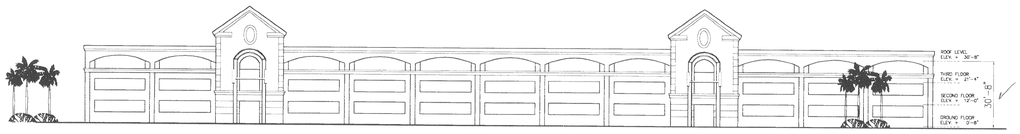

WEST ELEVATION

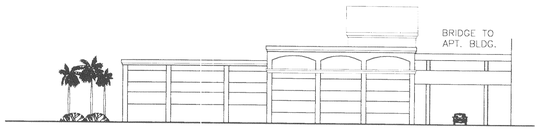

NORTH ELEVATION

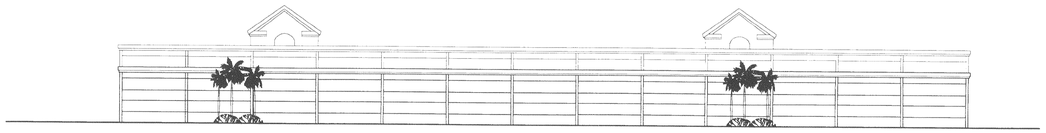

EAST ELEVATION

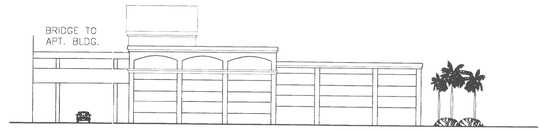

SOUTH ELEVATION

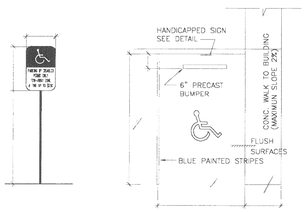

ACCESSIBLE PARKING

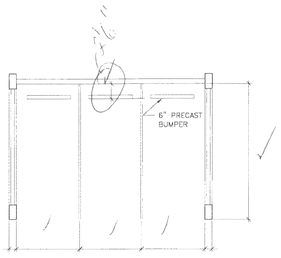

STANDARD PARKING

TYPICAL PARKING STALL DETAILS

SCALE: 1" = 10'-0"

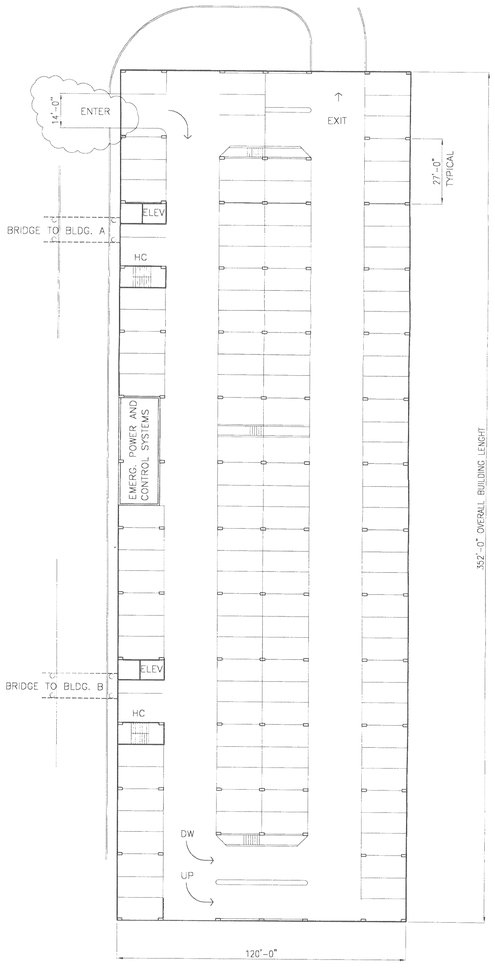

GROUND FLOOR PLAN

128 SPACES

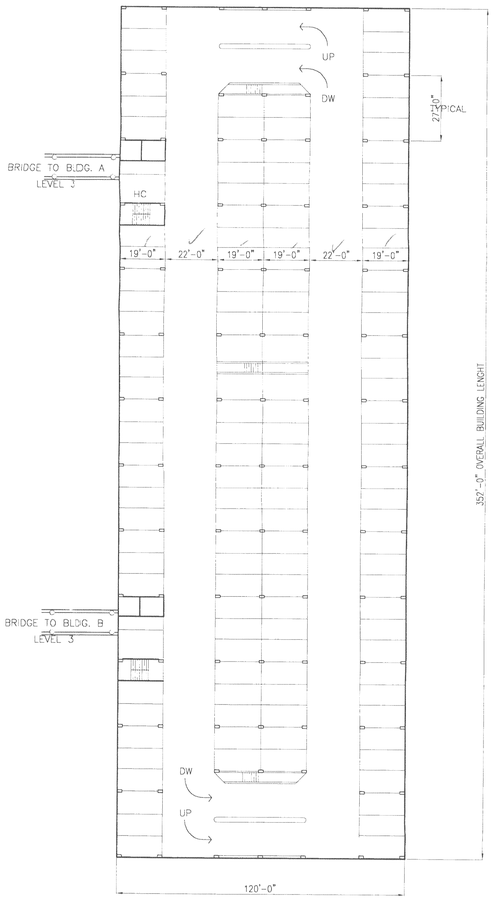

TYPICAL FLOOR PLAN - LEVELS 2 & 3

134 SPACES PER LEVEL (268 SPACES TOTAL)

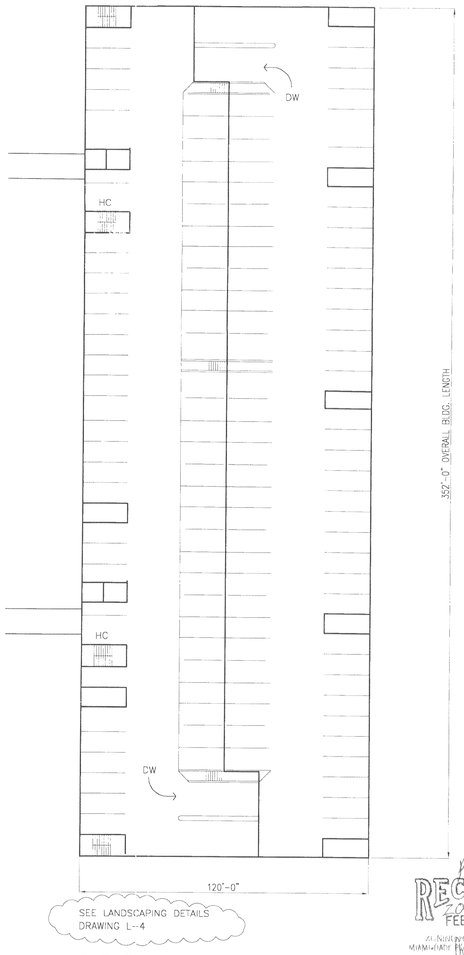

ROOF PLAN - LEVEL 4

63 SPACES

GARAGE PLANS AND ELEVATIONS

SCALE: 1" = 30'-0"

RECEIVED
FEB 04 2005
PLANNING/PLANNING SECTION
MIAMI-DADE BUILDING AND ZONING DEPT.

JAN 31 2005

SALVADOR M.
CRUXENT
ARCHITECT

321 PONCE DE LEON BLVD.
SUITE 304
CORAL GABLES, FLORIDA 33134
(305) 569-9936

COUNTRY CLUB TOWERS SECOND PHASE II

18255 N.W. 68 th AVENUE

MIAMI, FLORIDA

A5.1