CAGE "B"

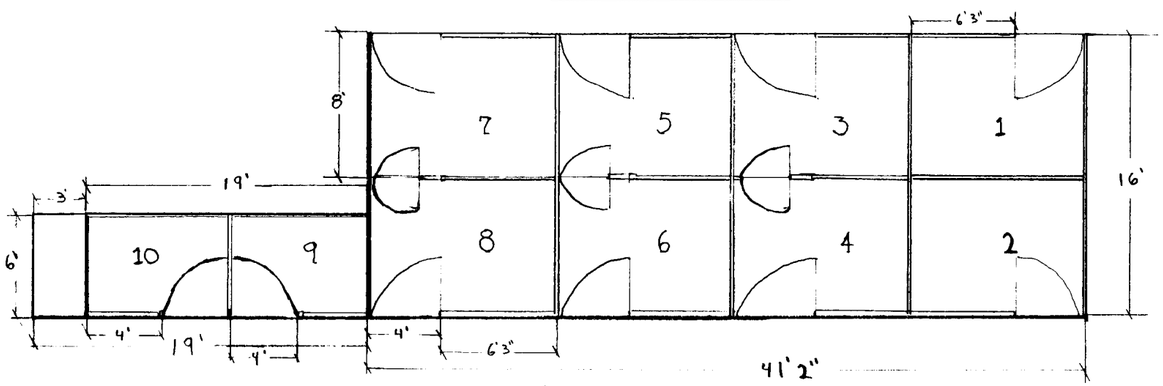

Roof to be completed

CAGE "C"

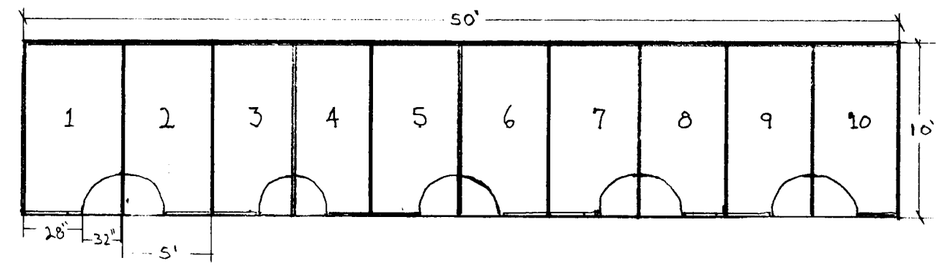

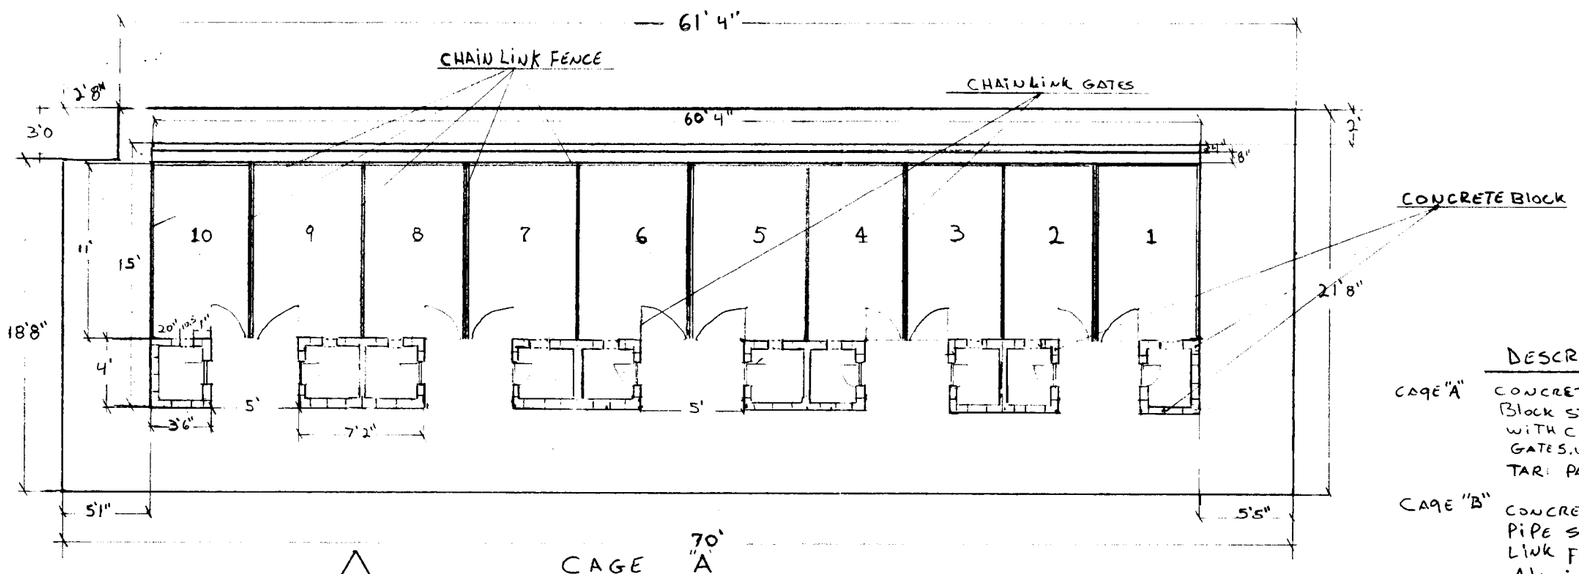

ELEVATION A

CAGE "A"

DESCRIPTION:

CAGE "A" CONCRETE SLAB WITH 6 BLOCK STRUCTURES COMBINE WITH CHAIN LINK FENCE AND GATES. UNDER STEEL FRAME WITH TAR PAPER, SHINGLES ROOFING.

CAGE "B" CONCRETE SLAB WITH GALVANIZED PIPE STRUCTURE SUPORTING CHAIN LINK FENCING AND CORRUGATED ALUMINUM ROOFING PANELS.

CAGE "C" 50'X10' CONCRETE SLAB WITH GALVANIZED PIPE STRUCTURE SUPORTING CHAIN LINK FENCING AND CORRUGATED ALUMINUM PANELS.

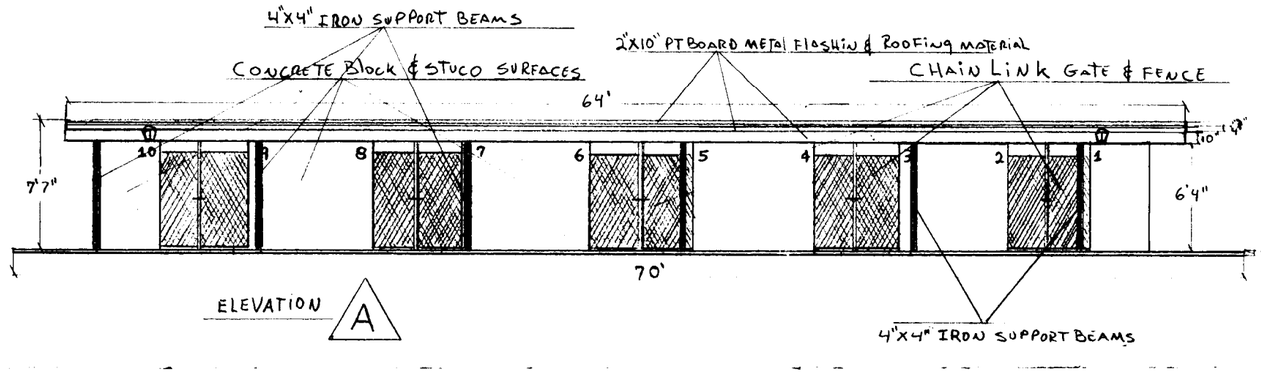

ELEVATION A

Z2005-63
MAY 16 2005
ZONING HEARINGS SECTION
MIAMI-DADE PLANNING AND ZONING DEPT.

CAGE DETAIL

SCALE: 1/8" = 1'

DATE: 5-3-05