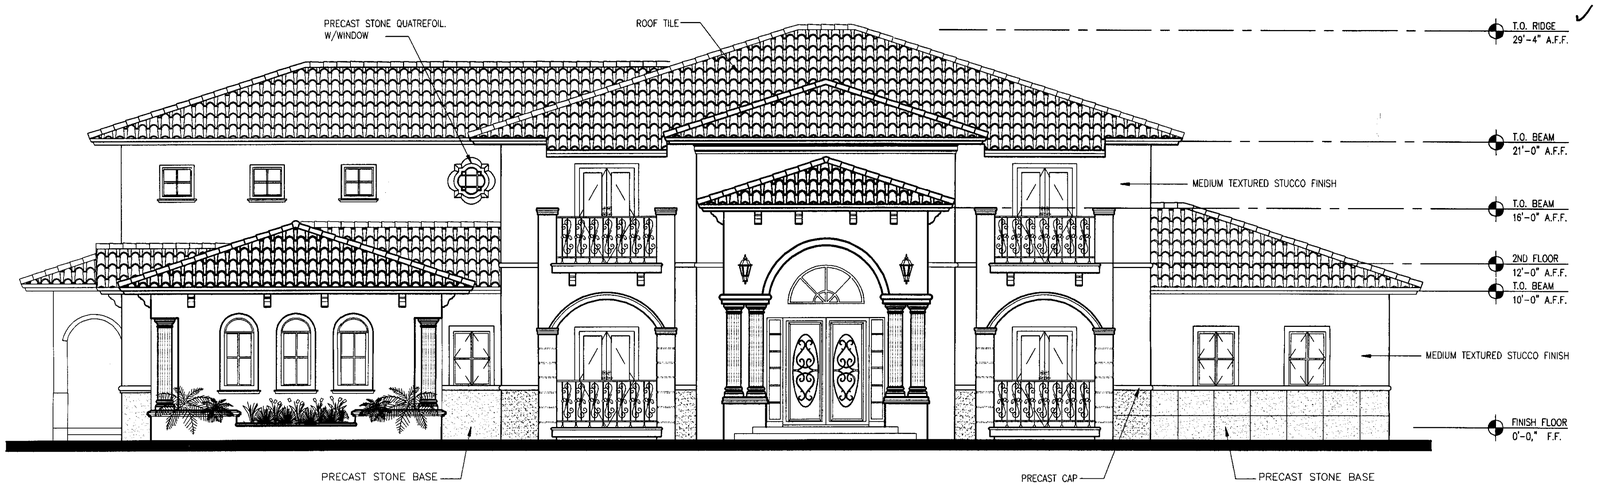

PARCEL-1 RESIDENCE FRONT ELEVATION

SCALE: 3/16" =1'-0"

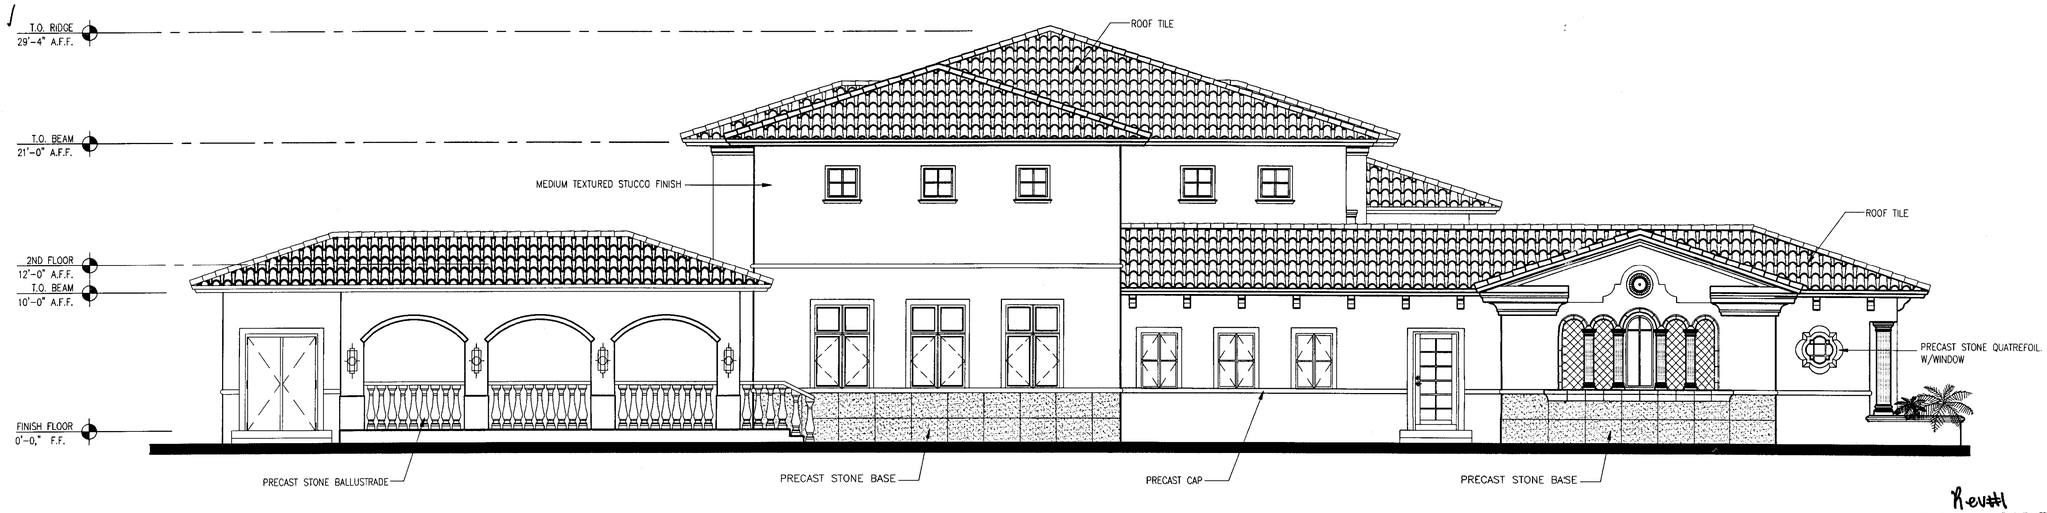

PARCEL-1 RESIDENCE LEFT SIDE ELEVATION

SCALE: 3/16" =1'-0"

Revisit

RECEIVED 205-119 JUL 24 2006

J&A

DTI Design Tech International

Architects • Interior Designers • Planners
8181 N.W. 154th Street, Suite #110
Miami Lakes, Florida 33016
Ph: (305) 512-5512 / Fax: (305) 512-5520
E-Mail: dti@dtiarchitects.com
AA 0002504

JUL 20 2006
CARLOS PIZARRO, R.A.
AR- 0013079

Revisions:

Propose Custom Homes

KILLIAN GROUP LLC.

8390 SW 112 STREET
MIAMI, FLORIDA

Developer:
KILLIAN GROUP LLC.
MIAMI FLORIDA

Job Number:	06039
File name:	
Issued Date:	07.17.06
Drawn by:	V.A -L.M
Checked by:	C.P.

SHEET NAME

ELEVATIONS
PARCEL 1

SHEET NUMBER

A-3

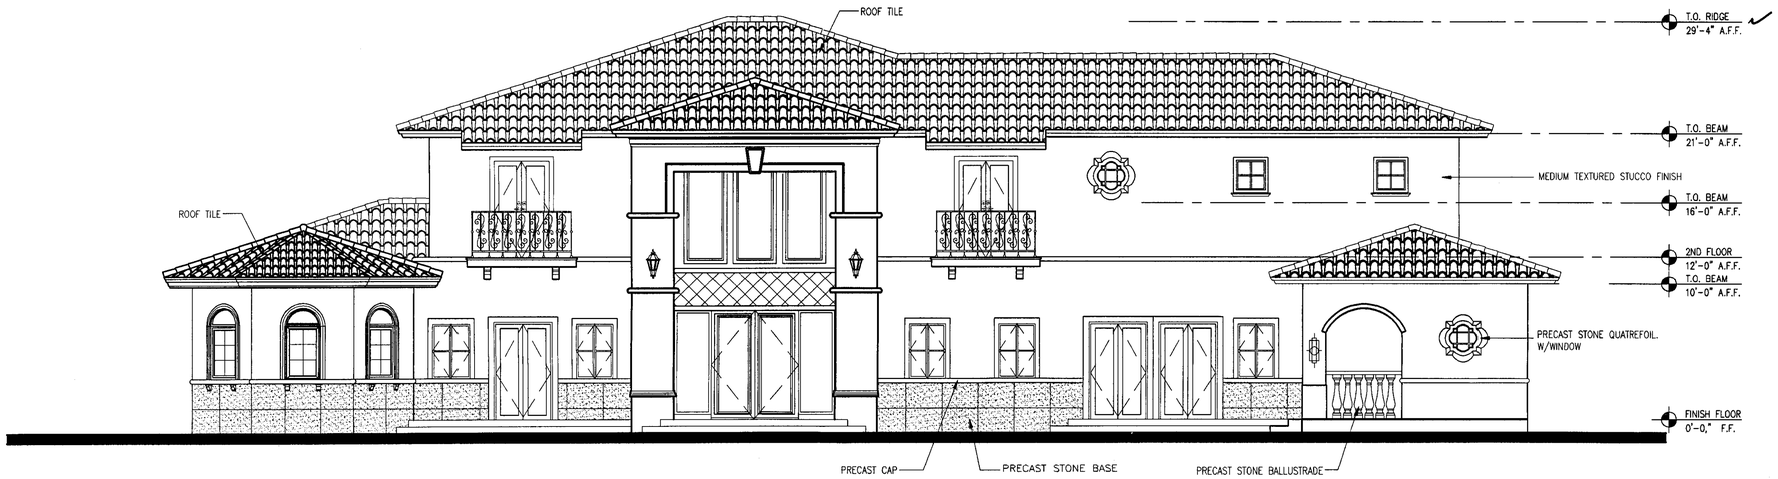

PARCEL-1 RESIDENCE REAR ELEVATION

SCALE: 3/16" =1'-0"

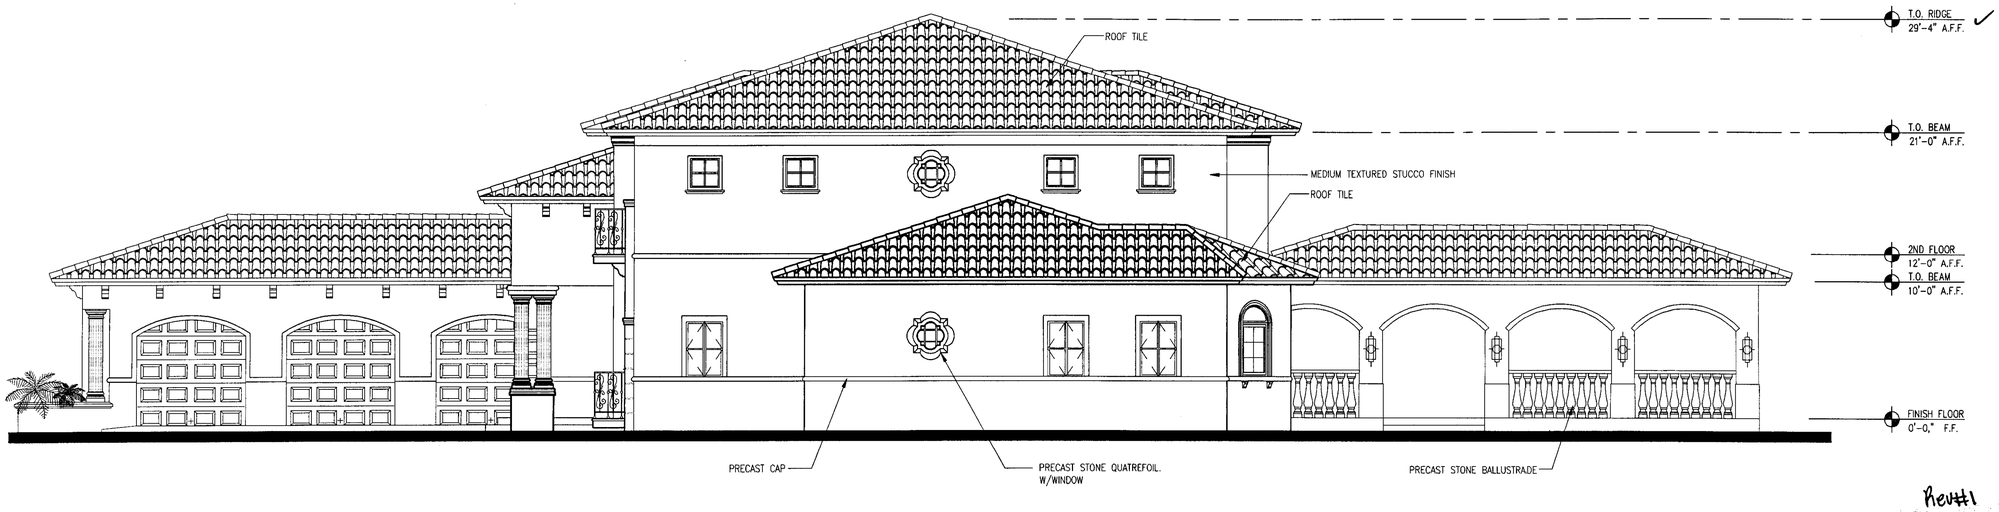

PARCEL-1 RESIDENCE RIGHT SIDE ELEVATION

SCALE: 3/16" =1'-0"

Rev#1
205-119
JUL 24 2006
BY JSK

Design Tech International
Architects • Interior Designers • Planners
8181 N.W. 154th Street, Suite #110
Miami Lakes, Florida 33016
Ph: (305) 512-5512 / Fax: (305) 512-5520
E-Mail: dti@dtiarchitects.com
AA 0002504

JUL 20 2006
CARLOS PIZARRO, R.A.
AR- 0013079

Revisions:

Propose Custom Homes

KILLIAN GROUP LLC.

8390 SW 112 STREET
MIAMI, FLORIDA

Developer:
KILLIAN GROUP LLC.
MIAMI FLORIDA

Job Number:	06039
File name:	
Issued Date:	07.17.06
Drawn by:	V.A -L.M
Checked by:	C.P.

SHEET NAME

ELEVATIONS
PARCEL 1

SHEET NUMBER

A-4

FRONT ELEVATION

SCALE: 3/16" =1'-0"

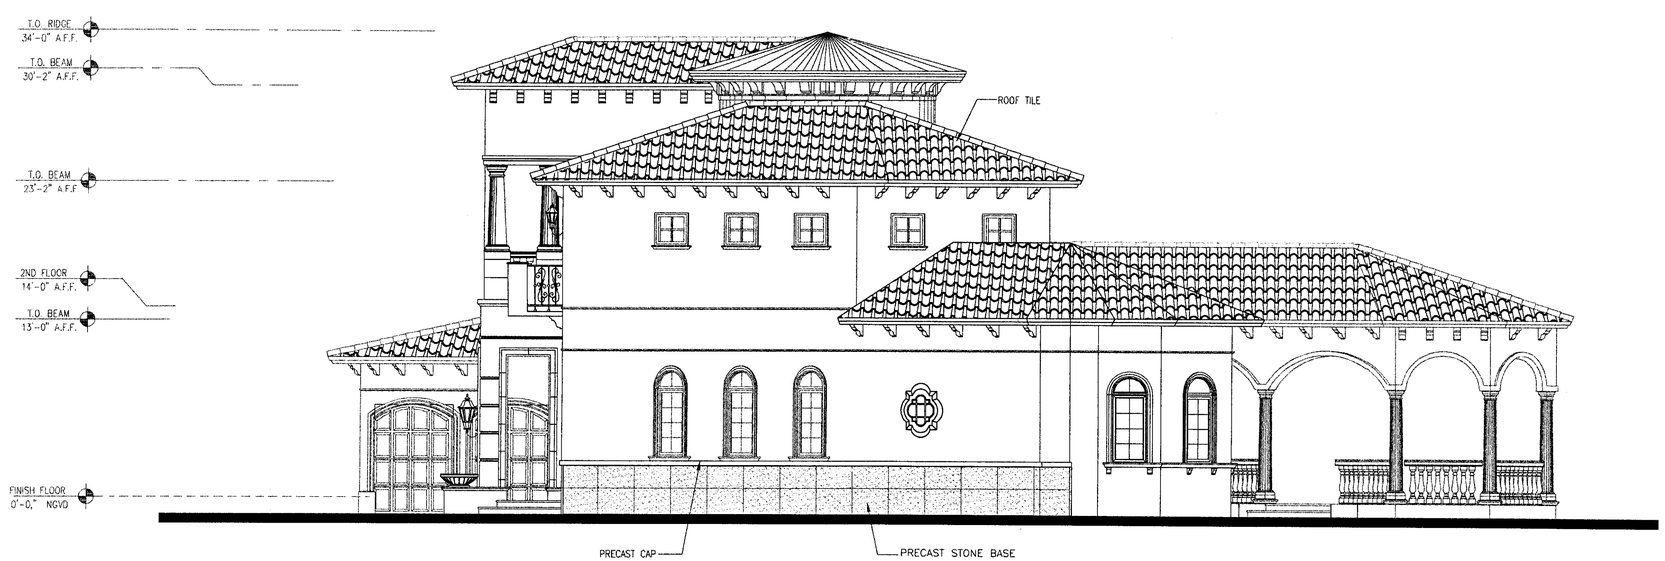

Rev#1
Z05-119
JUL 24 2006
BY JSA

RIGHT SIDE ELEVATION

SCALE: 3/16" =1'-0"

Design Tech International
Architects • Interior Designers • P
8181 N.W. 154th Street, Suite
Miami Lakes, Florida 330
Ph: (305) 512-5512 / Fax: (305) 51
E-Mail: dti@dtiarchitects.co
AA 0002504

JUL 20 2006
CARLOS PIZARRO, R.A.
AR- 0013079

Revisions:

Propose Custom Homes

KILLIAN GROUP LLC.

8390 SW 112 STREET
MIAMI, FLORIDA

Developer:
KILLIAN GROUP LLC

Job Number:	06039
File name:	
Issued Date:	07.17.0
Drawn by:	V.A -L.
Checked by:	C.P.

SHEET NAME
ELEVATIONS
PARCEL 2

SHEET NUMBER
A-7

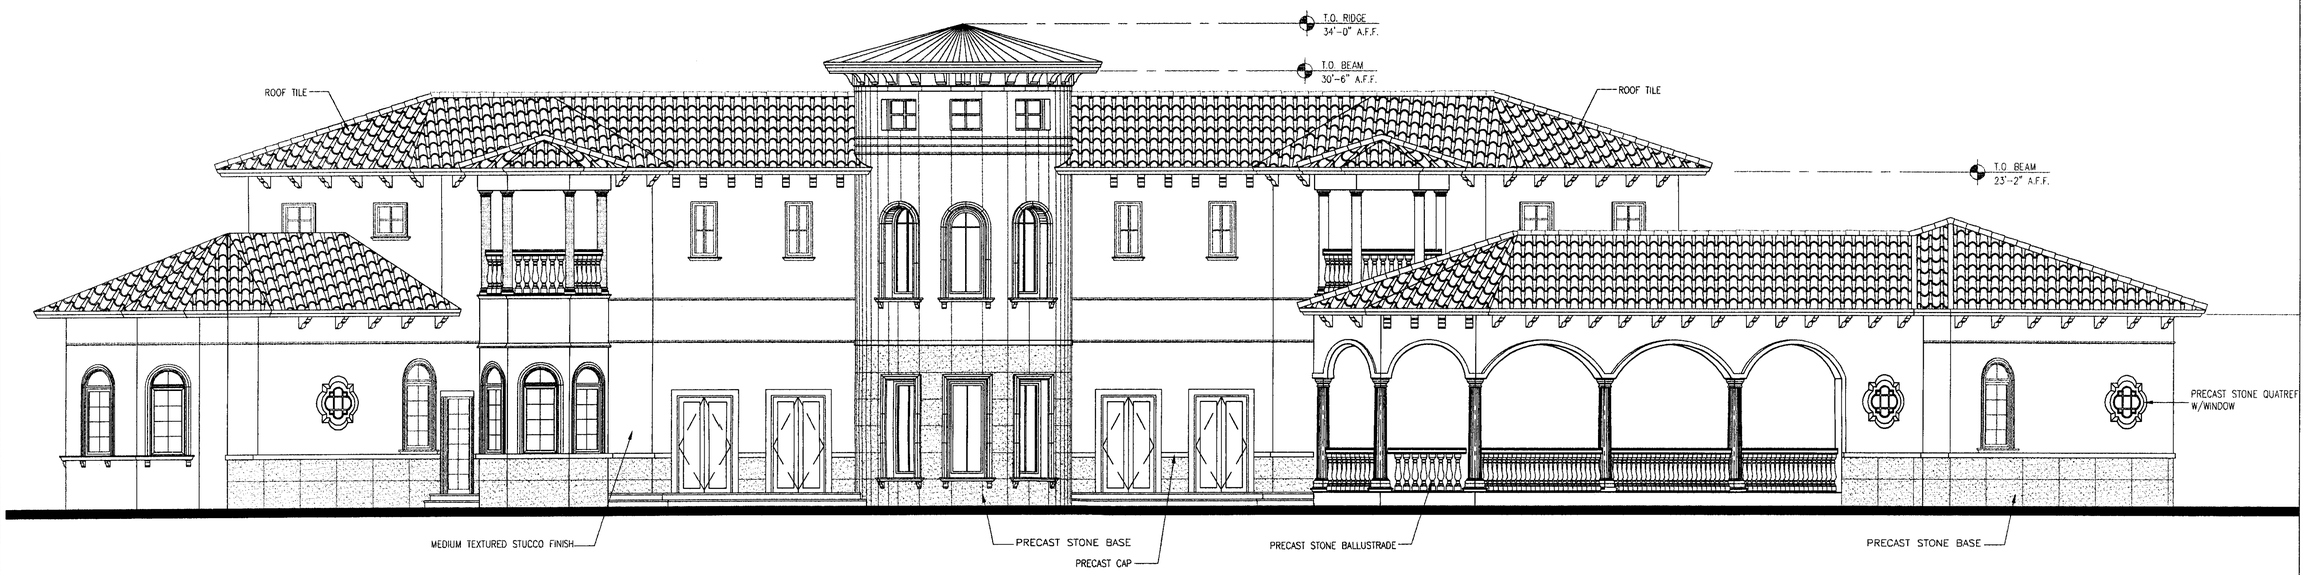

PARCEL-2 RESIDENCE REAR ELEVATION

SCALE: 3/16" =1'-0"

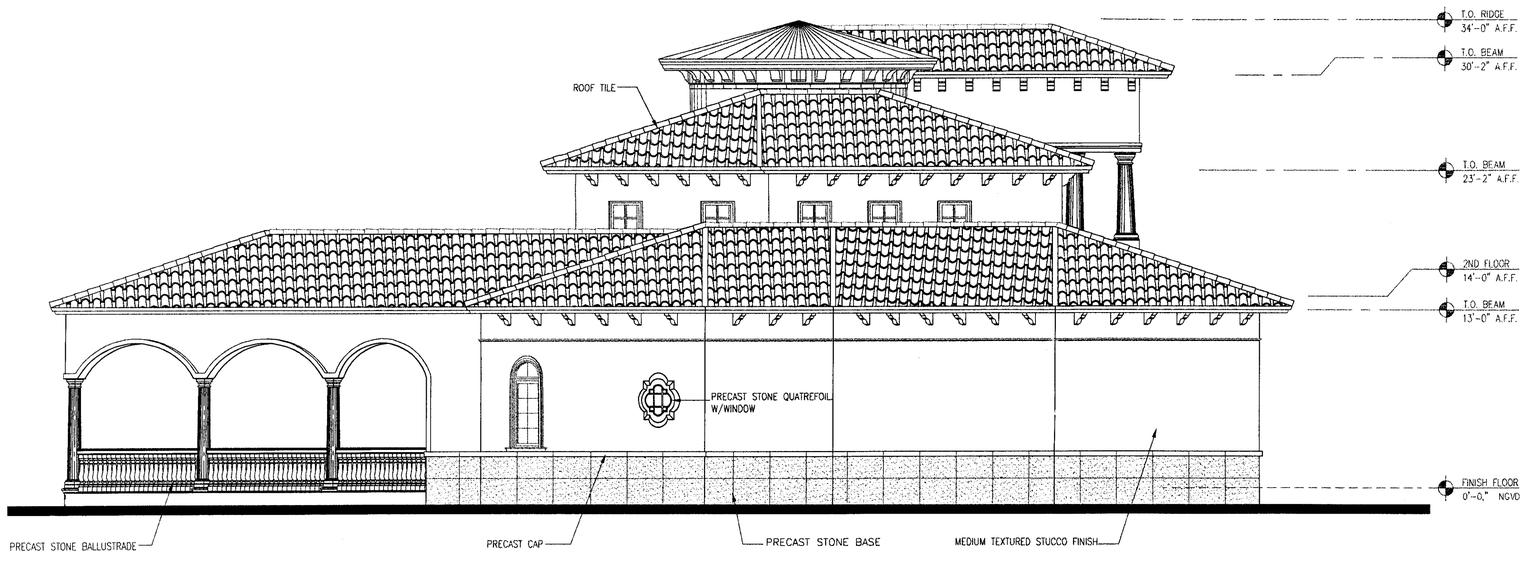

PARCEL-2 RESIDENCE LEFT SIDE ELEVATION

SCALE: 3/16" =1'-0"

Rev#1
205-119
JUL 24 2006
BY JSH

Design Tech International
Architects • Interior Designers • P
8181 N.W. 154th Street, Suite
Miami Lakes, Florida 330
Ph: (305) 512-5512 / Fax: (305) 51
E-Mail: dti@dtiarchitects.co
AA 0002504

JUL 20 2006
CARLOS PIZARRO, R.A.
AR- 0013079

Revisions:

Propose Custom Homes
KILLIAN GROUP LLC.
8390 SW 112 STREET
MIAMI, FLORIDA
Developer:
KILLIAN GROUP LLC

Job Number:	06039
File name:	
Issued Date:	07.17.0
Drawn by:	V.A -L.
Checked by:	C.P.

SHEET NAME
ELEVATION:
PARCEL 2

SHEET NUMBER
A-8