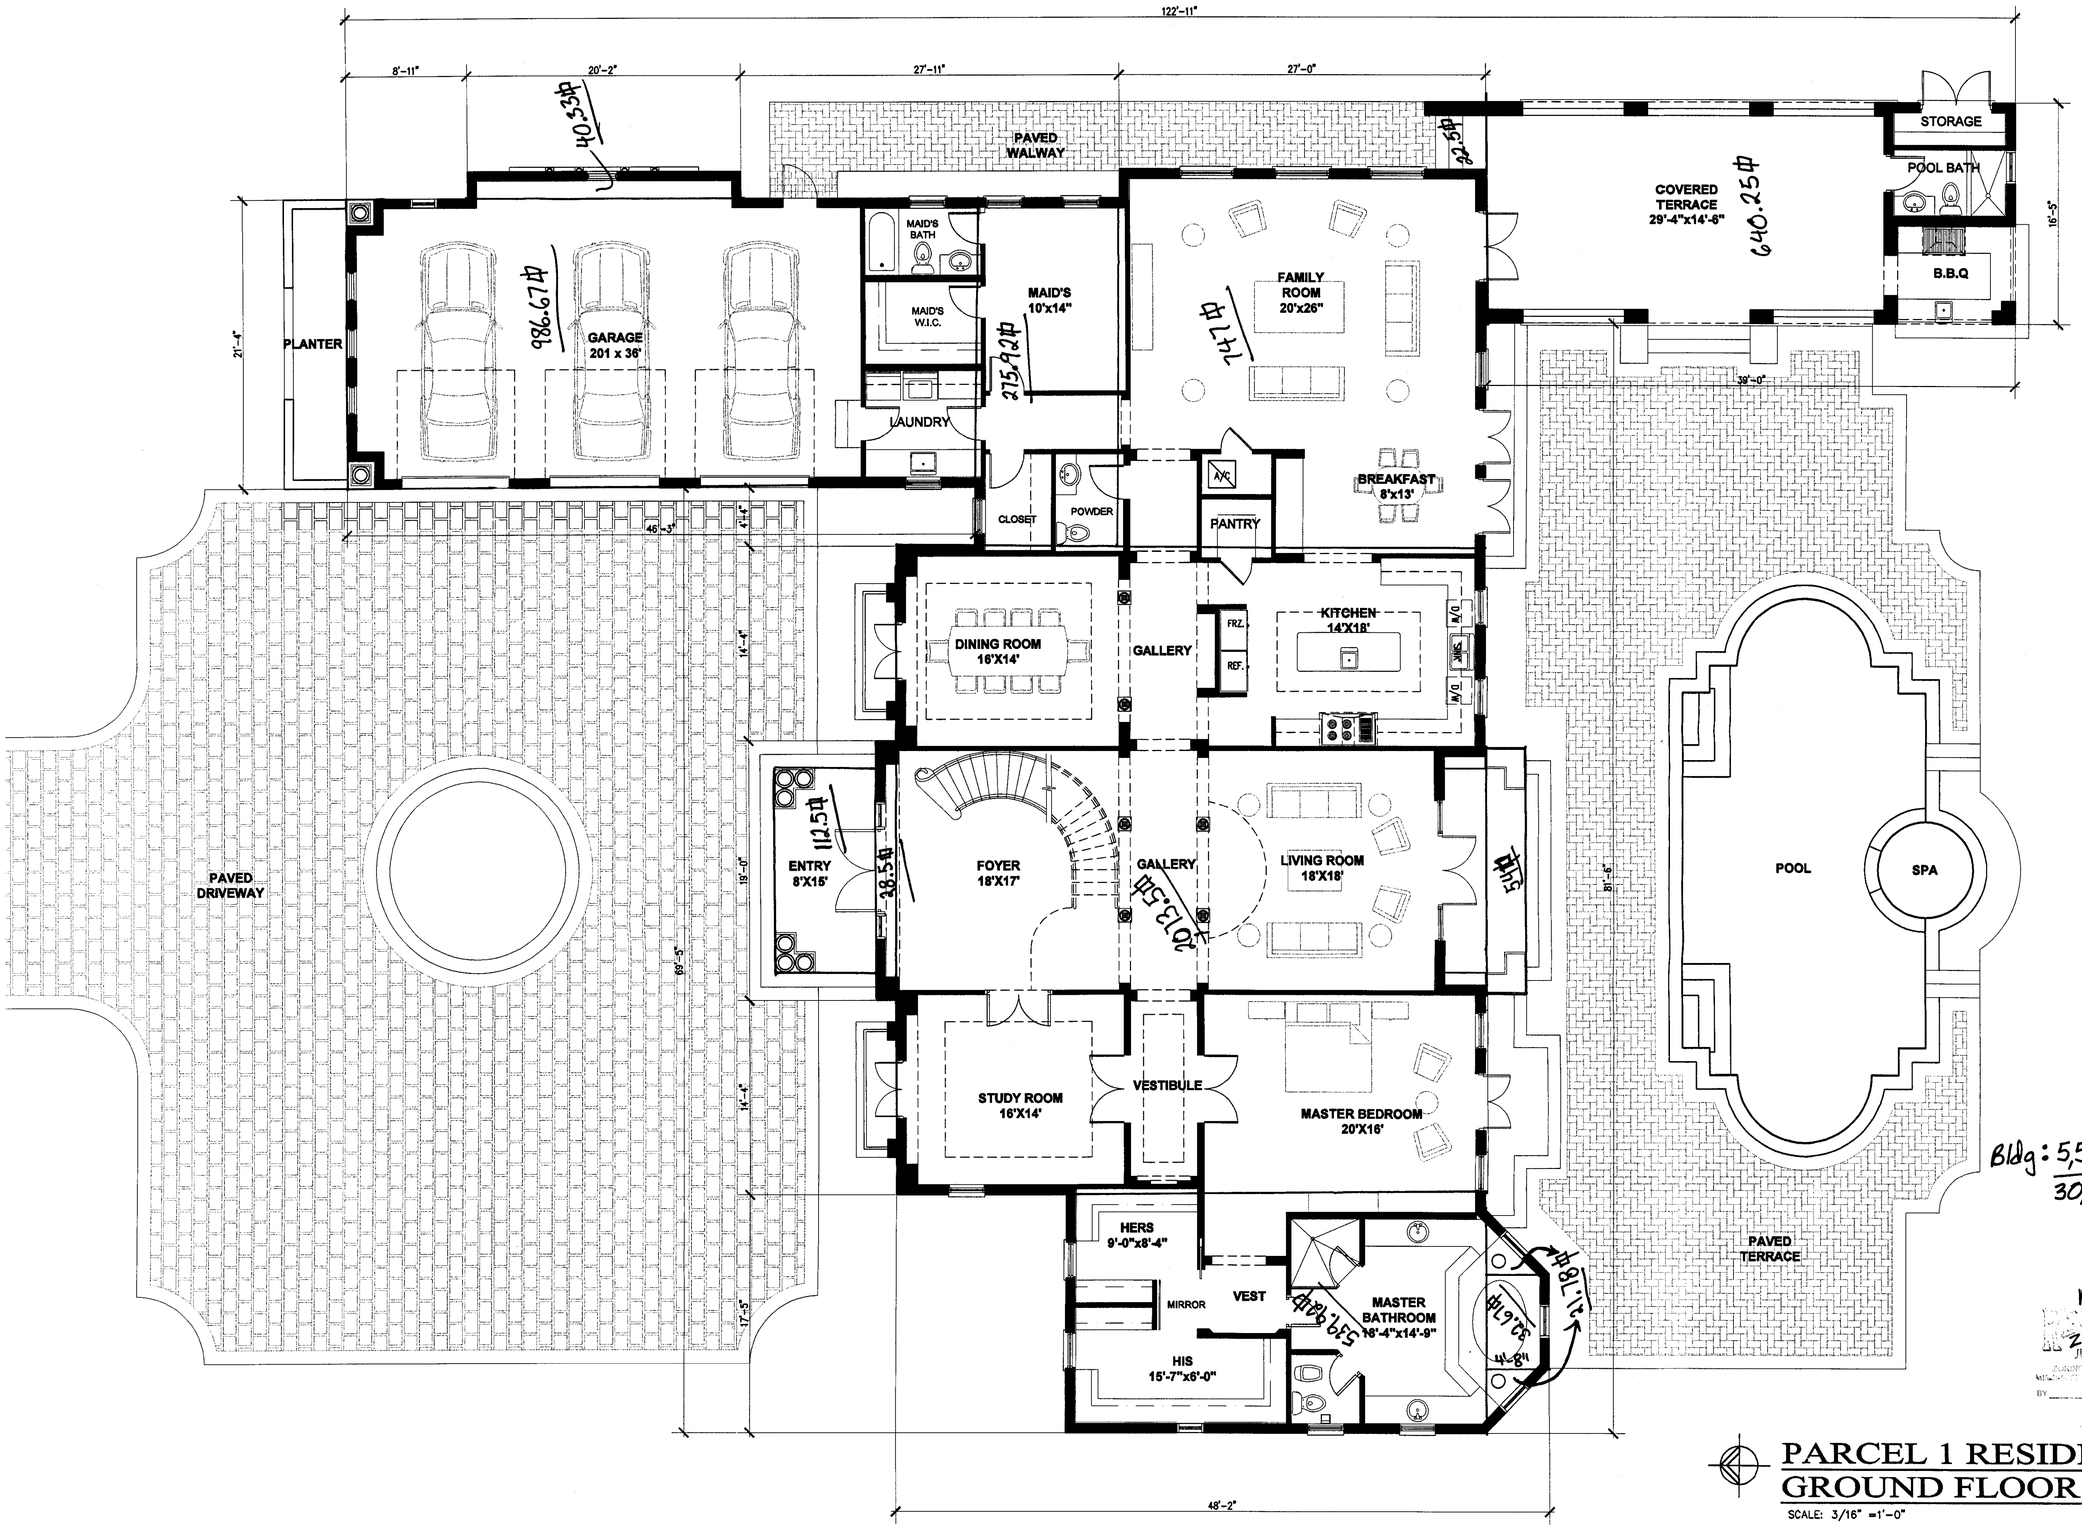

Bldg: 5,575.54 / 30,678.15 = 18.2%

PARCEL 1 RESIDENCE
GROUND FLOOR PLAN

SCALE: 3/16" =1'-0"

Rev#1
205-119
JUL 24 2006
BY JSA

DTI
Design Tech International
Architects • Interior Designers • Planners
8181 N.W. 154th Street, Suite #110
Miami Lakes, Florida 33016
Ph: (305) 512-5512 / Fax: (305) 512-5520
E-Mail: dti@dtiarchitects.com
AA 0002504

JUL 20 2006
CARLOS PIZARRO, R.A.
AR- 0013079

Revisions:

Propose Custom Homes
KILLIAN GROUP LLC.
8390 SW 112 STREET
MIAMI, FLORIDA
Developer:
KILLIAN GROUP LLC.
MIAMI FLORIDA

Job Number:	06039
File name:	
Issued Date:	07.17.06
Drawn by:	V.A -L.M
Checked by:	C.P.

SHEET NAME
GROUND FLOOR PLAN

SHEET NUMBER
A-1

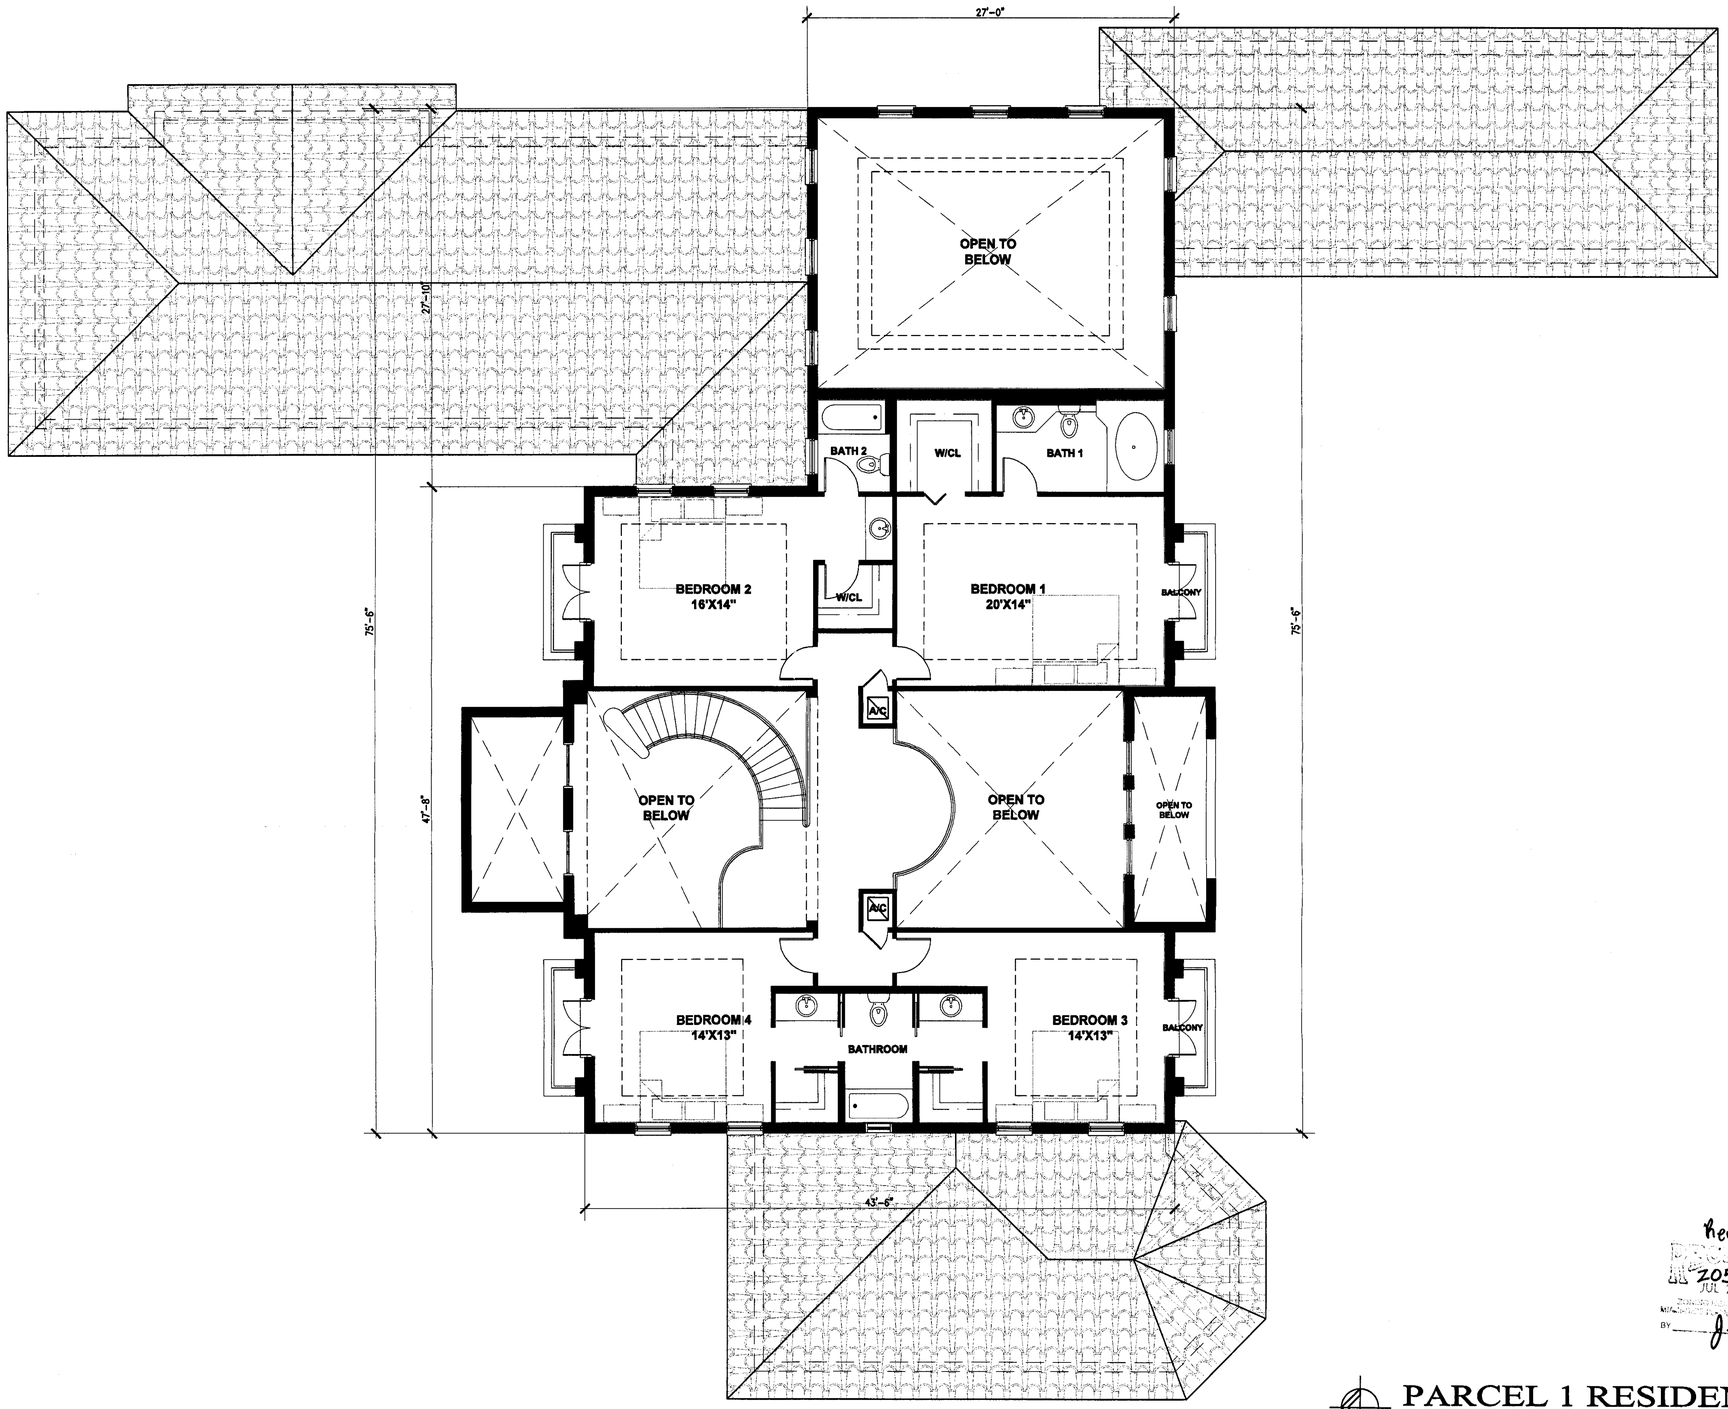

Rev#1
RECEIVED
205-119
JUL 24 2006
ZONING HEARINGS SECTION
MIAMI-DADE COUNTY PLANNING DEPT.
BY JFA

PARCEL 1 RESIDENCE
SECOND FLOOR PLAN

SCALE: 3/16" =1'-0"

DTI
Design Tech International
Architects • Interior Designers • Planners
8181 N.W. 154th Street, Suite #110
Miami Lakes, Florida 33016
Ph: (305) 512-5512 / Fax: (305) 512-5520
E-Mail: dti@dtiarchitects.com
AA 0002504

JUL 20 2006
CARLOS PIZARRO, R.A.
AR- 0013079

Revisions:

Propose Custom Homes
KILLIAN GROUP LLC.
8390 SW 112 STREET
MIAMI, FLORIDA
Developer:
KILLIAN GROUP LLC.
MIAMI FLORIDA

Job Number:	06039
File name:	
Issued Date:	07.17.06
Drawn by:	V.A -L.M
Checked by:	C.P.

SHEET NAME
SECOND FLOOR PLAN

SHEET NUMBER
A-2

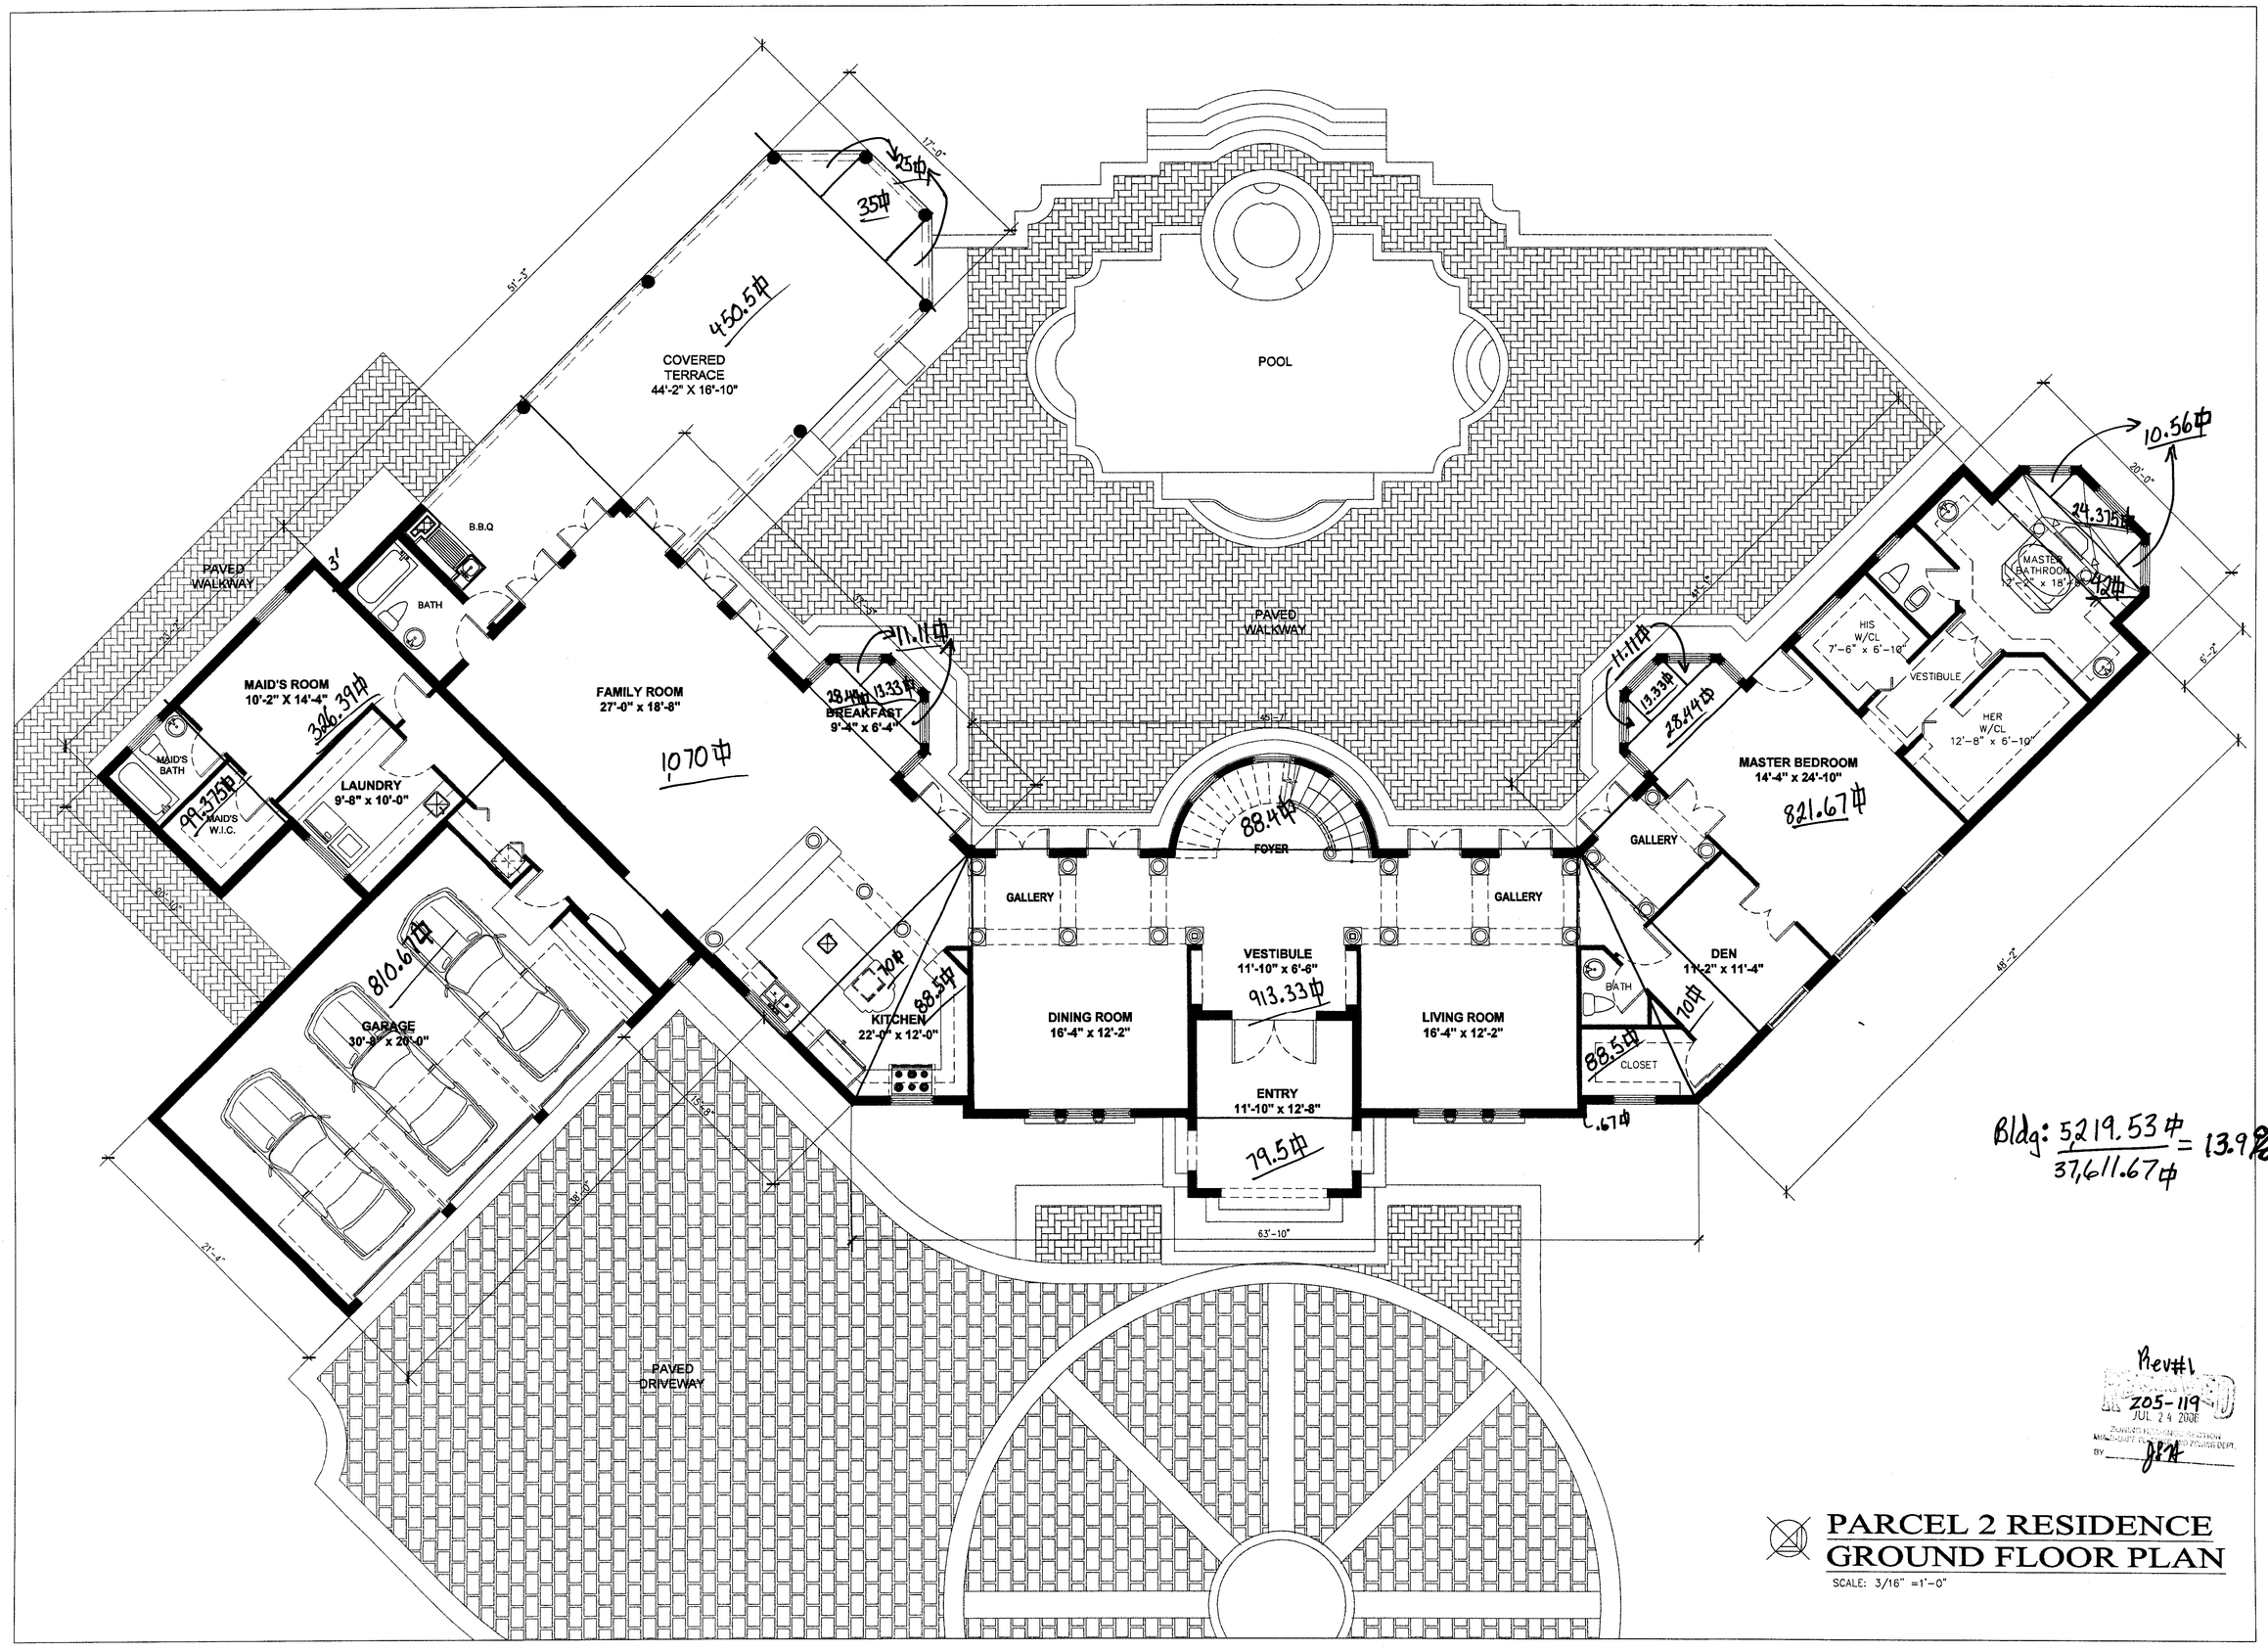

Bldg: 5,219.53 / 37,611.67 = 13.9%

Rev#1
205-119
JUL 24 2006
ZONING RESIDENCE SECTION
MIAMI-DADE PLANNING AND ZONING DEPT.
BY

PARCEL 2 RESIDENCE GROUND FLOOR PLAN

SCALE: 3/16" =1'-0"

Design Tech International
Architects • Interior Designers • P
8181 N.W. 154th Street, Suite
Miami Lakes, Florida 330
Ph: (305) 512-5512 / Fax: (305) 51
E-Mail: dti@dtiarchitects.co
AA 0002504

JUL 20 2006
CARLOS PIZARRO, R.A.
AR-0013079

Revisions:

Propose Custom Homes
KILLIAN GROUP LLC.
8390 SW 112 STREET
MIAMI, FLORIDA
Developer:
KILLIAN GROUP LLC

Job Number:	06039
File name:	
Issued Date:	07.17.0
Drawn by:	V.A -L.
Checked by:	C.P.

SHEET NAME

GROUND FLOOR PLAN

SHEET NUMBER

A-5

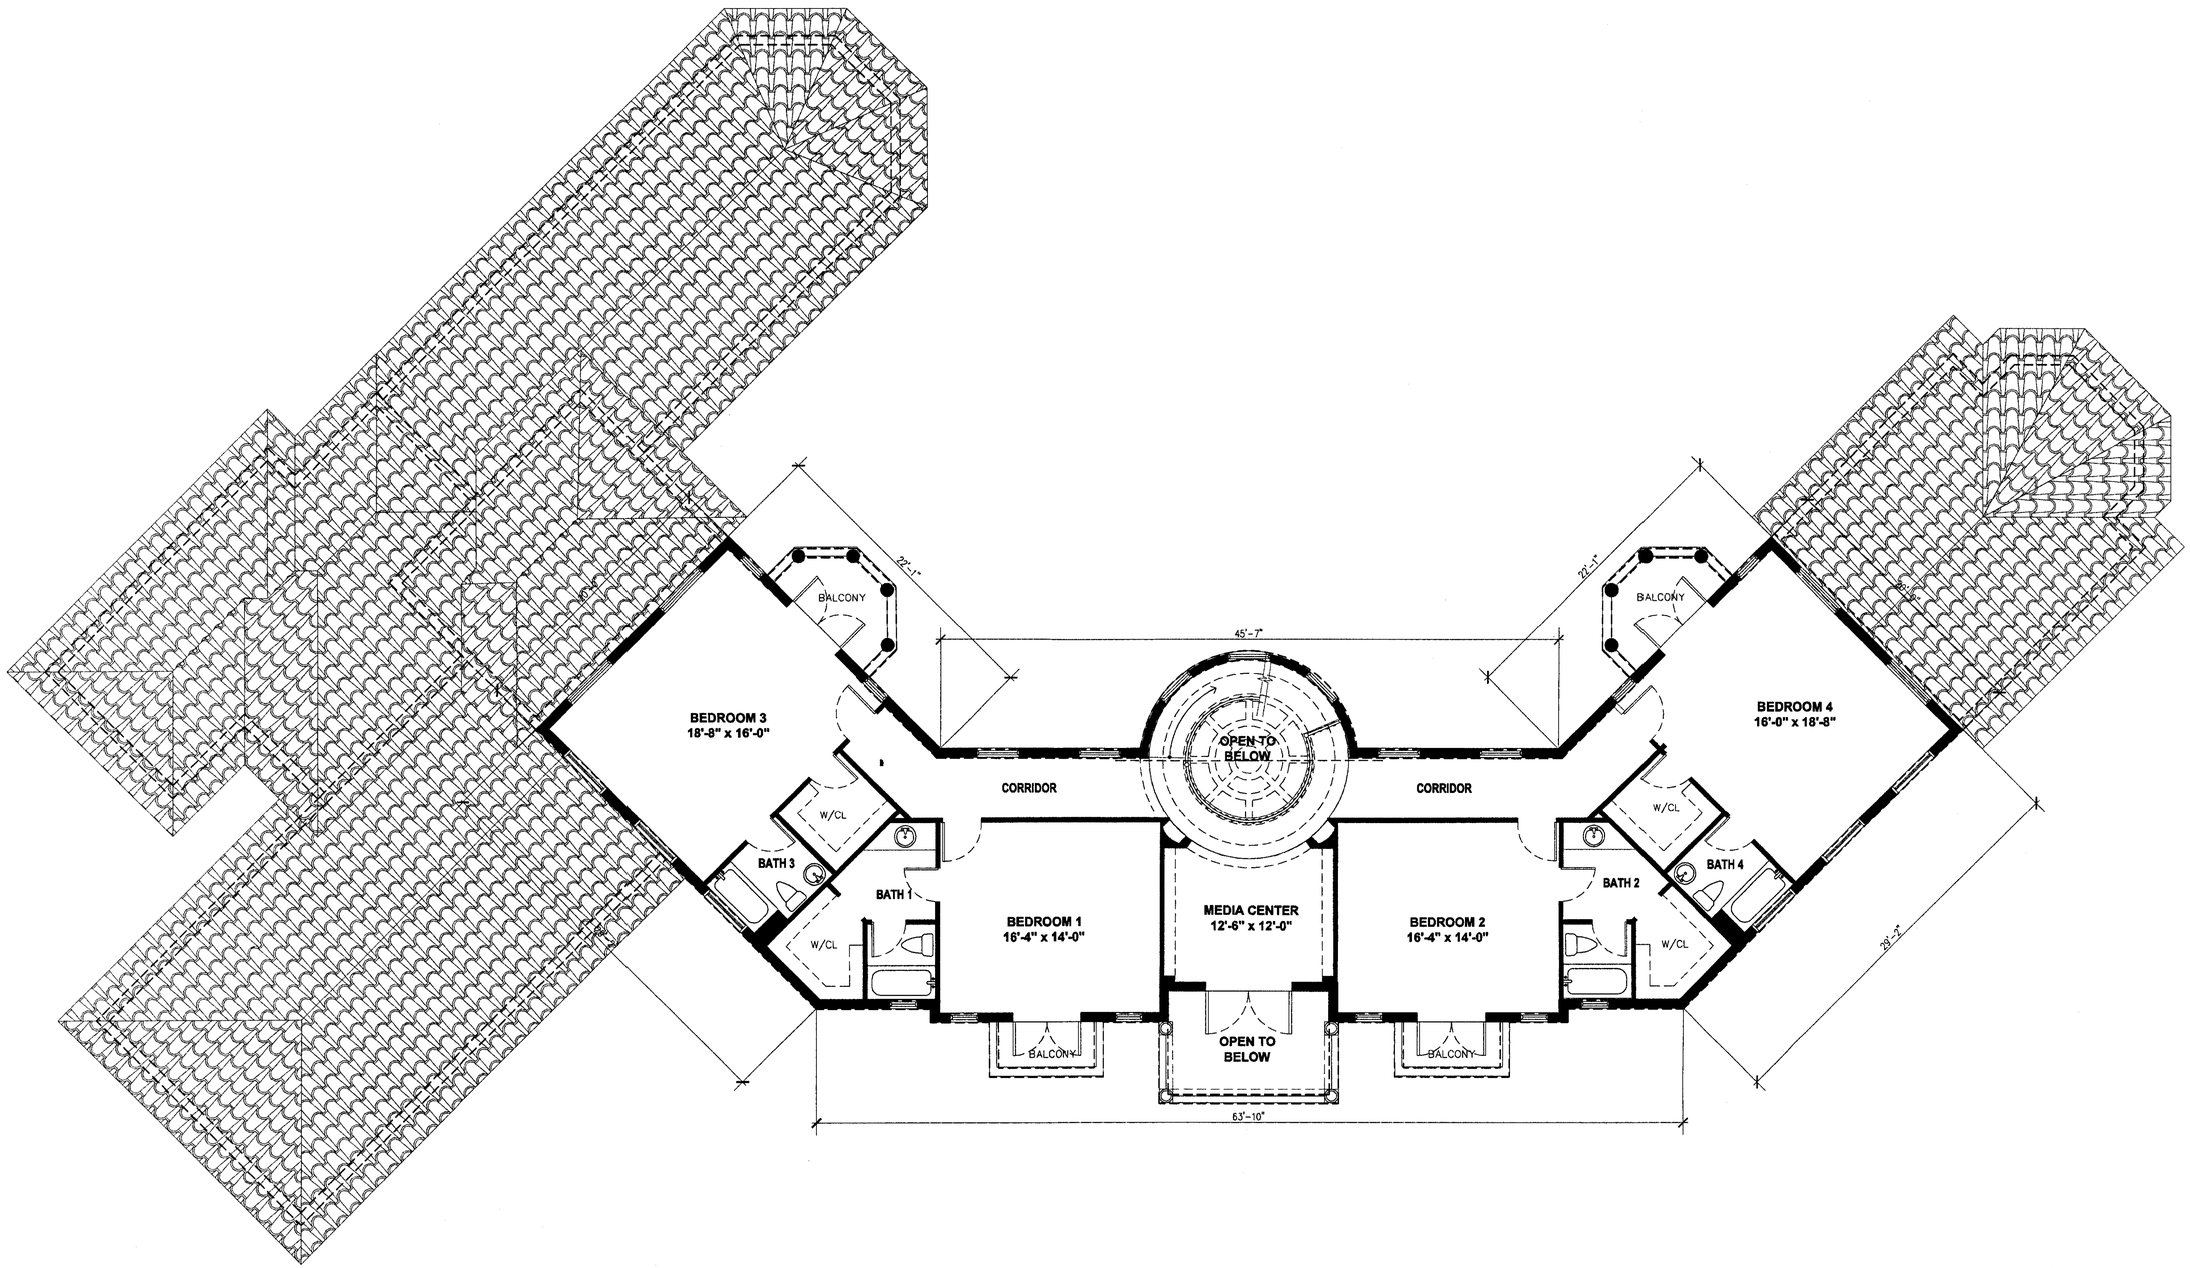

Rev#1

205-119
JUL 24 2006

PARCEL 2 RESIDENCE
SECOND FLOOR PLAN

SCALE: 3/16" =1'-0"

Design Tech International
Architects • Interior Designers • P
8181 N.W. 154th Street, Suite
Miami Lakes, Florida 330
Ph: (305) 512-5512 / Fax: (305) 51
E-Mail: dti@dtiarchitects.co
AA 0002504

JUL 20 2006
CARLOS PIZARRO, R.A.
AR- 0013079

Revisions:

Propose Custom Homes

KILLIAN GROUP LLC.

8390 SW 112 STREET
MIAMI, FLORIDA

Developer:
KILLIAN GROUP LLC

Job Number:	06039
File name:	
Issued Date:	07.17.0
Drawn by:	V.A -L.
Checked by:	C.P.

SHEET NAME
SECOND FLOOR PLAN

SHEET NUMBER
A-6