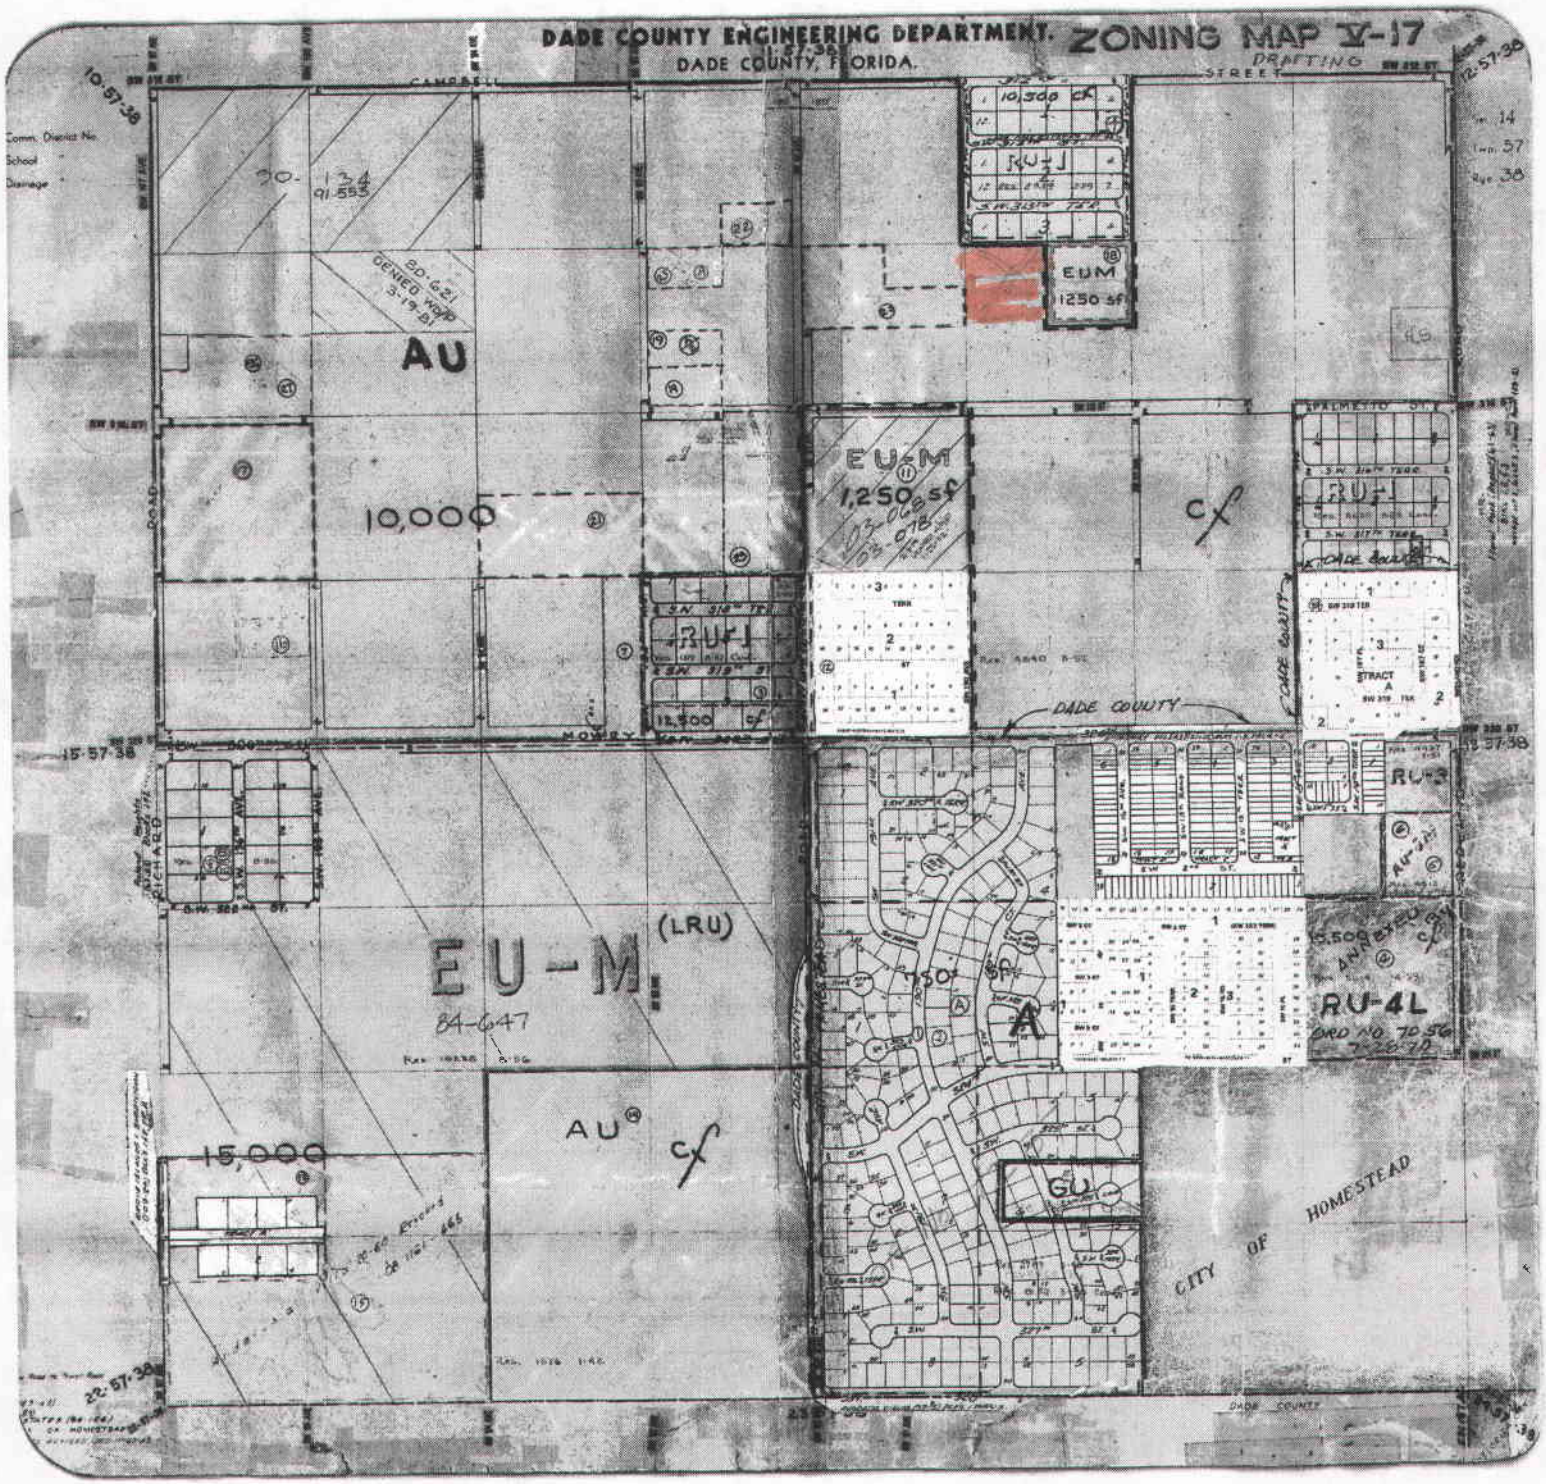
DADE COUNTY ENGINEERING DEPARTMENT.
DADE COUNTY, FLORIDA.
ZONING MAP V-17
DRAFTING
CAMPBELL
STREET
Comm. District No.
School
Drainage
AU
10,000
EU-M
1,250 sf
EUM
1250 sf
RU-1
12,500
DADE COUNTY
MOWRY
RICHARD
EU-M
(LRU)
84-647
15,000
AU
GU
RU-3
RU-4L
CITY OF HOMESTEAD
DADE COUNTY