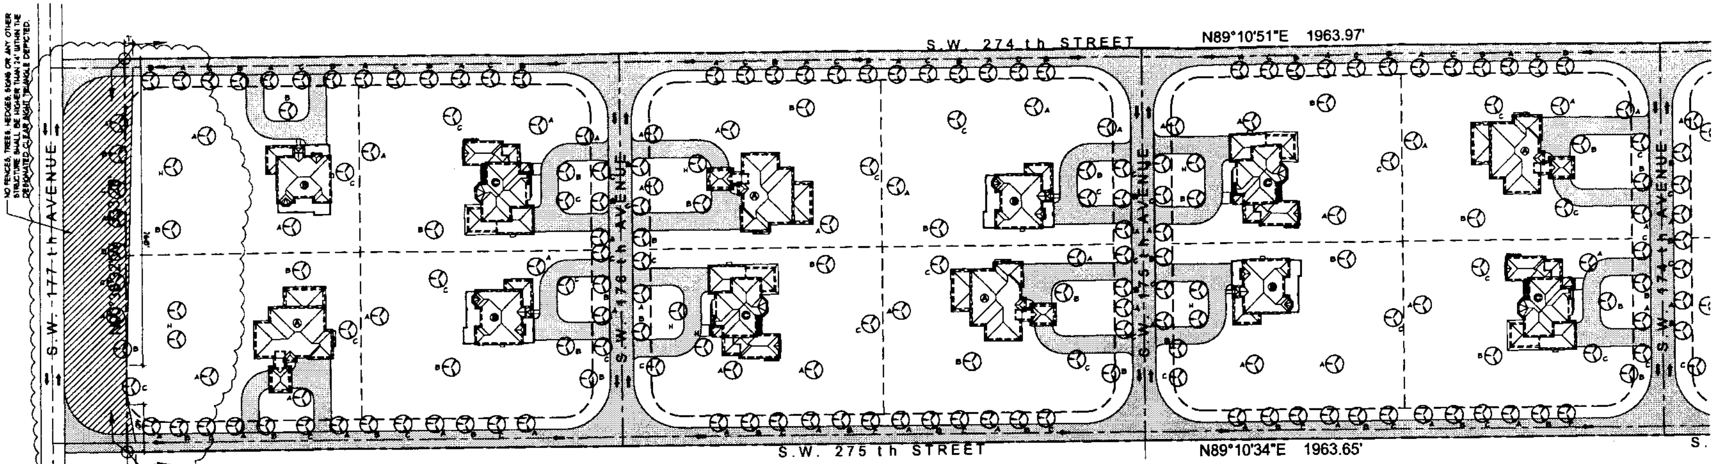

LANDSCAPING PLAN - WEST OF 174th AVENUE

SCALE: 1" = 50'

GENERAL NOTES:

1. EACH LOT SHALL BE PROVIDED WITH A MINIMUM OF NINE (9) SHADE TREES PER NET ACRE. TREE TYPES A, B, C, & D MAY BE USED BY MIXING DIFFERENT TREE TYPES.

2. STREET TREES AS INDICATED ON SITE PLAN.

EU-1 with SURs LANDSCAPING LEGEND

CHAPTER 18A-ORDINANCE 95-222

ZONE DISTRICT: EU-1 with SURs

		REQUIRED	PROVIDED
NET LAND AREA:	11.47 ACRES (499,550) S.F.)		
STREET TREES (1/35' MAX)		176	187
(6,174' TOTAL STREET PERIMETER / 35' = 176 TREES)			
LOT TREES (MIN. 9 PER ACRE) *		110	110
TOTAL NUMBER OF TREES		286	297
SHRUBS (10/TREE REQUIRED)		2,970	2,970

* THE MINIMUM TREE DENSITY REQUIRED IS 9 TREES / NET ACRE. THUS, (16) LOTS REQUIRE AT LEAST (6) TREES EACH, WHILE THE TWO (2) LOTS EXCEEDING 29,041 S.F. REQUIRE 7 TREES EACH.

KEY	PLANT NAME	CALP	HEIGHT	SPREAD	QUANT.
A	LIVE OAK (QUERCUS VIRGINIANA)	3' - 4'	12'	6' - 8'	100
B	WEST INDIES MAHOGANY (SWIETENIA MAHAGONI)	3' - 4'	12'	6' - 8'	96
C	BURSERA SIMARUBA (GUMBO LIMBO)	3' - 4'	12'	6' - 8'	90
D	CABBAGE PALM (SABAL PALMETTO)	8'	12' - 16'	8' - 10'	-
E	ROYAL PALM (ROYSTONEA ELATA)	8'	12' - 24'	-	-
F	QUEEN PALM	8' - 12'	12' - 24'	-	-
G	WASHINGTON PALM (CLUSIA ROSEA)	12'	14' - 24'	-	-
H	ROYAL POINCIANA	6' - 8'	12' - 24'	-	11

	SHRUBS & GROUNDCOVERS	DIMENSIONS	QUANT.
2	ARECA PALM (CHRYSALIDOCARPUS LUTESCENS)	TWO ROWS 5' H @ 24" O.C.	990
3	WAX MIRTLE DWARF (MIRKA PUMILLA)	12" x 12" @ 24" O.C.	990
4	COCOPLUM (CHYSOBALANUS ICACO)	24" x 24" @ 30" O.C.	990

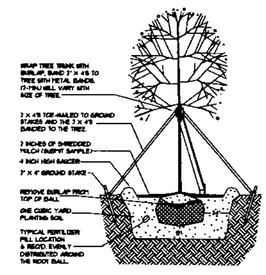

TREE PLANTING DETAIL

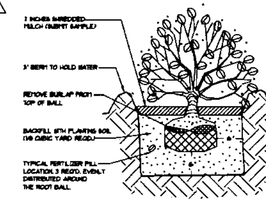

SHRUB PLANTING DETAIL

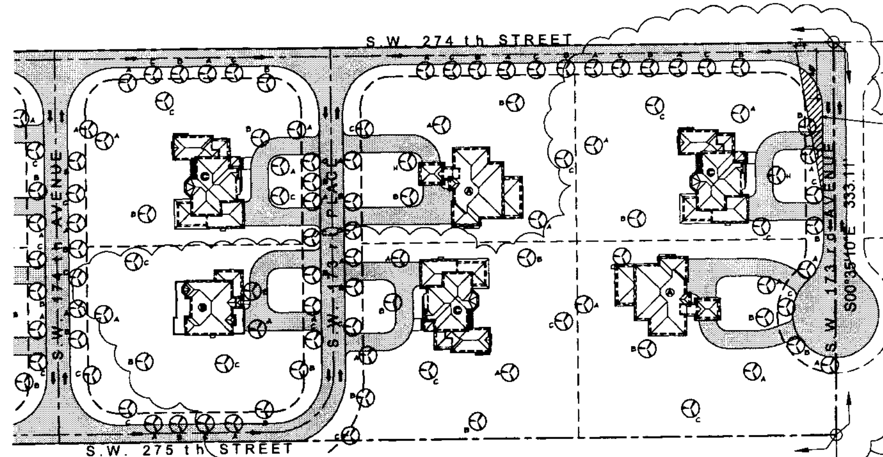

LANDSCAPING PLAN - EAST OF 174th AVENUE

SCALE: 1" = 50'

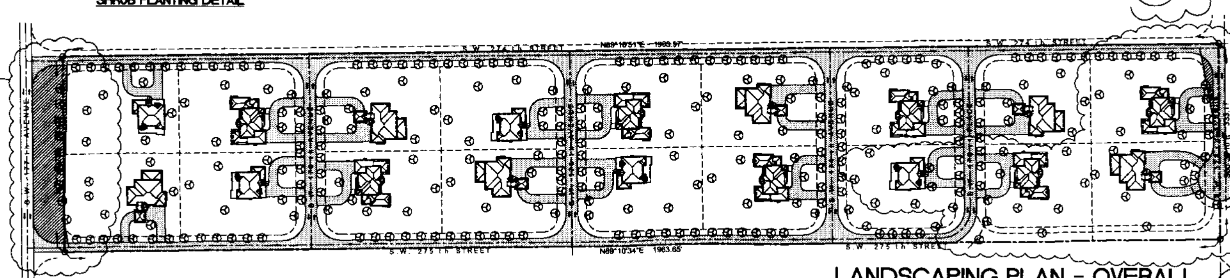

LANDSCAPING PLAN - OVERALL

SCALE: 1" = 100'

RECEIVED
205-249
JUL 19 2006
ZONING HEARINGS SECTION
MIAMI-DADE PLANNING AND ZONING DEPT.
BY ____

Bellón Milanés

12901 S.W. 132 AVENUE
MIAMI, FLORIDA 33186

T. (305) 278-7776
F. (305) 278-7473
WWW.BELLONMILANES.COM

AA-0003505

ARCHITECTURE
LAND PLANNING
INTERIORS
CONSTRUCTION MANAGEMENT

GENESIS PARCEL
S.W. 177 AVENUE AND 274 STREET
MIAMI-DADE, FLORIDA

DATE:	08-15-2005
DRAWN:	Jorge RF
CHECKED:	AM.
PROJ. NO:	2005BM465
1.	10-07-2005
2.	05-01-2006
3.	06-23-2006

LEOPOLDO BELLON, AIA
AR-008737

ANGEL MILANES, AIA
AR-0015845

LANDSCAPING PLAN

L-1
- OF -

7-14-6

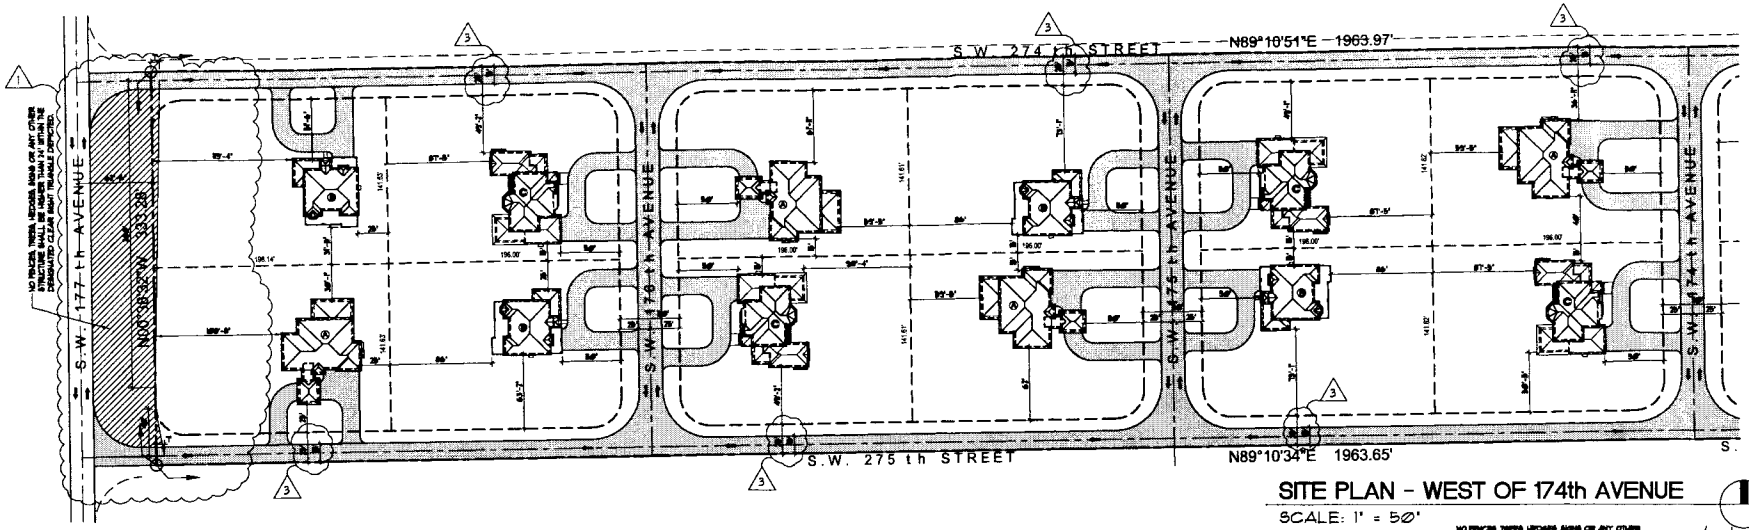

SITE PLAN - WEST OF 174th AVENUE

SCALE: 1" = 50'

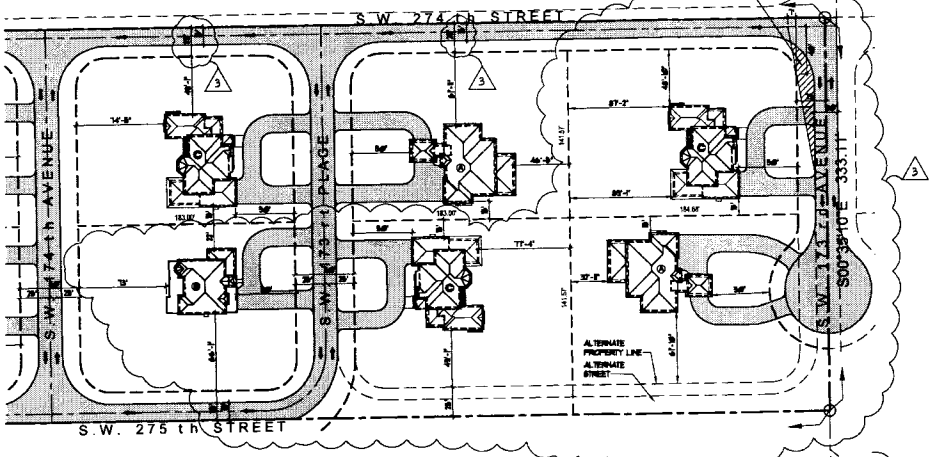

SITE PLAN - EAST OF 174th AVENUE

SCALE: 1" = 50'

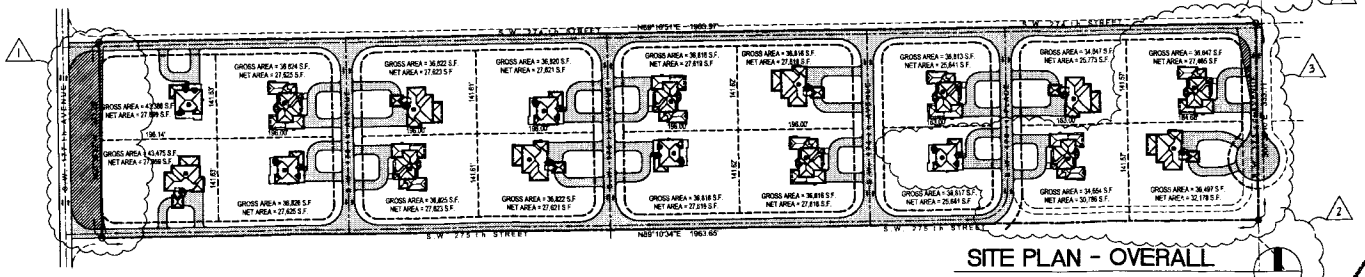

SITE PLAN - OVERALL

SCALE: 1" = 100'

ZONING INFORMATION

ZONING DISTRICT	EU-1 with SURs
GROSS SITE AREA	675,168 S.F. (15.50 ACRES)
LESS R.O.W.	175,618 S.F. (4.03 ACRES)
LESS LAKES	0 S.F.
LESS OTHER	0 S.F.
NET LAND AREA	499,550 S.F. (11.47 ACRES)
TOTAL NUMBER OF DWELLING UNITS	18 UNITS
GROSS DENSITY	1.16 UNITS / ACRE
NET DENSITY	1.57 UNITS / ACRE

LOT SIZES

	PROVIDED	MIN. REQUIRED
MINIMUM GROSS AREA	34,647 Sq. Ft.	32,500 Sq. Ft.
MAXIMUM GROSS AREA	43,475 Sq. Ft.	
AVERAGE GROSS AREA	37,509 Sq. Ft.	

	PROVIDED	MAX. ALLOWED
MAXIMUM LOT COVERAGE *	13.86 %	15 %
NUMBER OF STORIES	2	2
MAXIMUM HEIGHT	29'-0"	35'

* NOTE:

- MAXIMUM LOT COVERAGE SHOWN IS CALCULATED ON THE WORST-CASE SCENARIO, WHICH IS THE ONE OF MODEL "C" ON THE SMALLEST LOT (3,553 S.F. / 25,641 S.F. = 13.86 %)

DWELLING UNIT BREAKDOWN

UNIT MODEL	QUANTITY	UNIT FOOTPRINT	UNIT CONST. AREA	BEDROOM / BATHS
A	6	3,395	5,149	5 / 3-1/2
B	5	2,805	4,848	4 / 4
C	7	3,553	4,742	3 / 3

TOTAL NUMBER OF UNITS — 18

SETBACKS

	PROVIDED	MIN. REQUIRED
FRONT	50 FEET	50 FEET
REAR	90.33 FEET	25 FEET
INTERIOR SIDE	15 FEET	15 FEET
SIDE STREET	73.06 FEET	25 FEET

STREET PERIMETER (FOR TREE CALC.) — 6,641 FEET

RECEIVED
205-249
JUL 19 2006
ZONING HEARINGS SECTION
MIAMI-DADE PLANNING AND ZONING DEPT.
BY

Bellon Milanés

12901 S.W. 132 AVENUE
MIAMI, FLORIDA 33186

T. (305) 278-7776
F. (305) 278-7473
WWW.BELLONMILANES.COM

AA-0003505

ARCHITECTURE
LAND PLANNING
INTERIORS
CONSTRUCTION MANAGEMENT

GENESIS PARCEL

S.W. 177 AVENUE AND 274 STREET
MIAMI-DADE, FLORIDA

DATE: 06-15-2005
DRAWN: Jorge RP
CHECKED: AM
PROJ. NO: 2005B*165

1. 10-07-2005
2. 03-06-2006
3. 06-23-2006

LEOPOLDO BELLON, AIA
AR-008737

ANGEL MILANES, AIA
AR-0015845

SP-1
- OF -

714.6

COPYRIGHT 2006 BELLON MILANES, ARCHITECTS, P.A. ALL RIGHTS RESERVED. ALL DRAWINGS, SPECIFICATIONS AND OTHER DOCUMENTS, INCLUDING ELECTRONIC MEDIA, PREPARED BY BELLON MILANES, ARCHITECTS, P.A. (BMA) ARE AND SHALL REMAIN THE PROPERTY OF BELLON MILANES, ARCHITECTS, P.A. (BMA). THE REPRODUCTION, ALTERATION OR REPUBLICATION OF THESE DOCUMENTS WITHOUT THE WRITTEN CONSENT OF BELLON MILANES, ARCHITECTS, P.A. (BMA) IS PROHIBITED. THESE DOCUMENTS ARE NOT TO BE USED FOR ANY PURPOSES OTHER THAN THOSE AUTHORIZED BY BELLON MILANES, ARCHITECTS, P.A. (BMA). ANY USE OF THESE DOCUMENTS FOR ANY PURPOSE OTHER THAN THOSE AUTHORIZED BY BELLON MILANES, ARCHITECTS, P.A. (BMA) IS PROHIBITED. THESE DRAWINGS, SPECIFICATIONS AND OTHER DOCUMENTS ARE NOT TO BE USED FOR CONSTRUCTION UNLESS SPECIFICALLY AUTHORIZED BY BELLON MILANES, ARCHITECTS, P.A. (BMA) IN WRITING. THESE DRAWINGS, SPECIFICATIONS AND OTHER DOCUMENTS ARE NOT TO BE USED FOR ANY OTHER PROJECT OR ON ANY OTHER SITE EXCEPT BY AGREEMENT IN WRITING AND APPROPRIATE COMPENSATION TO BELLON MILANES, ARCHITECTS, P.A. (BMA). THESE DRAWINGS, SPECIFICATIONS AND OTHER DOCUMENTS ARE NOT TO BE USED FOR ANY PURPOSES OTHER THAN THOSE AUTHORIZED BY BELLON MILANES, ARCHITECTS, P.A. (BMA). ANY USE OF THESE DOCUMENTS FOR ANY PURPOSE OTHER THAN THOSE AUTHORIZED BY BELLON MILANES, ARCHITECTS, P.A. (BMA) IS PROHIBITED. THESE DRAWINGS, SPECIFICATIONS AND OTHER DOCUMENTS ARE NOT TO BE USED FOR CONSTRUCTION UNLESS SPECIFICALLY AUTHORIZED BY BELLON MILANES, ARCHITECTS, P.A. (BMA) IN WRITING. THESE DRAWINGS, SPECIFICATIONS AND OTHER DOCUMENTS ARE NOT TO BE USED FOR ANY OTHER PROJECT OR ON ANY OTHER SITE EXCEPT BY AGREEMENT IN WRITING AND APPROPRIATE COMPENSATION TO BELLON MILANES, ARCHITECTS, P.A. (BMA).

headquarter

FRONT ELEVATION
SCALE: 3/16" = 1'-0"

MODEL "A"	
AREA BREAKDOWN	
GROUND FLOOR A/C AREA	1,729 S.F.
SECOND FLOOR A/C AREA	1,754 S.F.
TOTAL A/C AREA	3,483 S.F.
PORTE-COCHERE	333 S.F.
ENTRY	111 S.F.
GARAGE	688 S.F.
COVERED TERRACE	535 S.F.
MODEL FOOTPRINT	3,396 S.F.
MODEL CONSTRUCTION AREA	5,150 S.F.

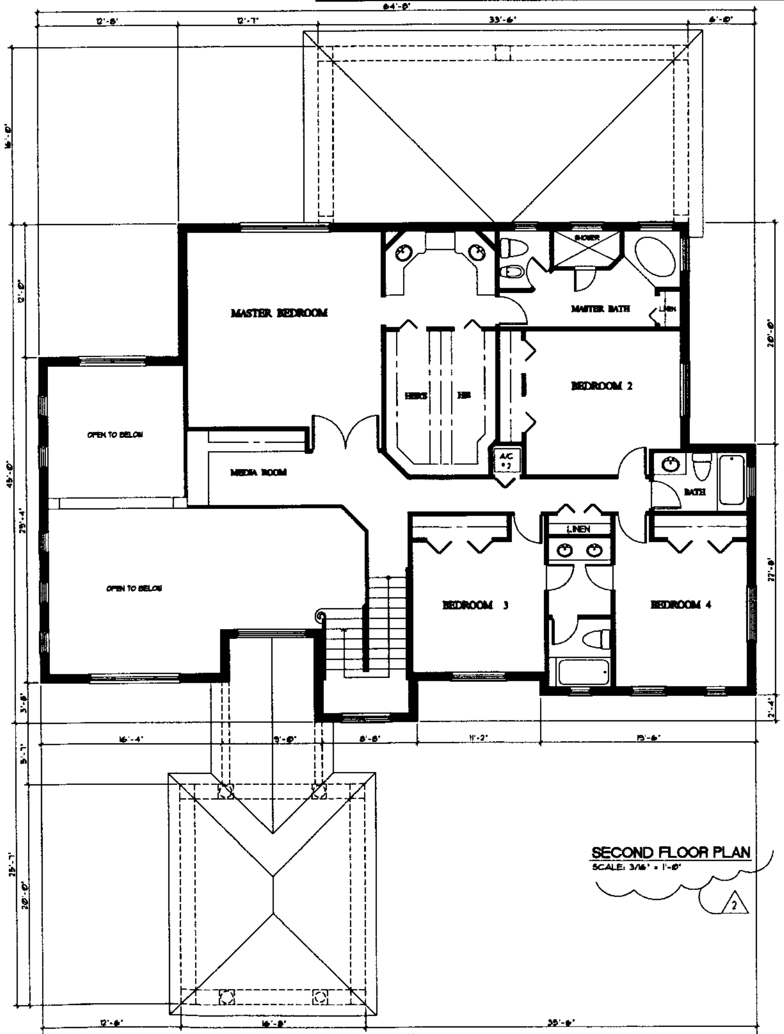

SECOND FLOOR PLAN
SCALE: 3/16" = 1'-0"

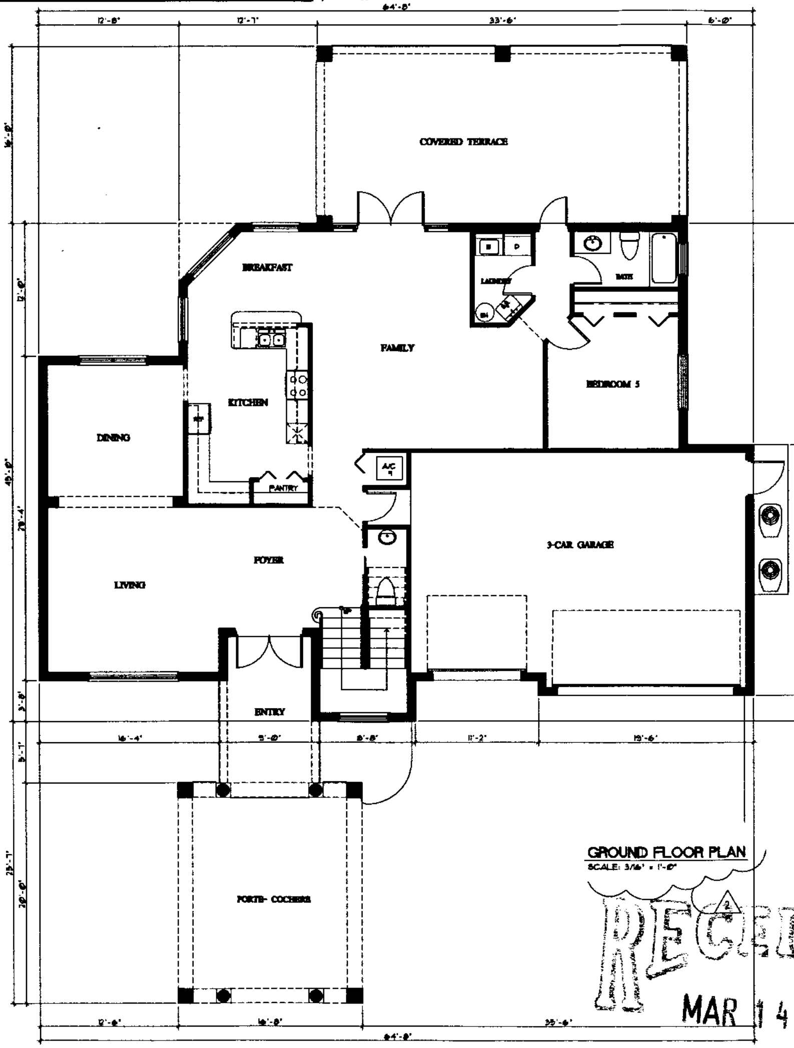

GROUND FLOOR PLAN
SCALE: 3/16" = 1'-0"

Bellón Milanés

12901 S.W. 132 AVENUE
MIAMI, FLORIDA 33186

T. (305) 278-7776
F. (305) 278-7473
WWW.BELLONMILANES.COM

AA-0003505

ARCHITECTURE
LAND PLANNING
INTERIORS
CONSTRUCTION MANAGEMENT

GENESIS PARCEL
S.W. 177 AVENUE AND 274 STREET
MIAMI-DADE, FLORIDA

MODEL "A" FLOOR PLANS AND FRONT ELEVATION

DATE: 08-8-2005
DRAWN: Jorge RF
CHECKED: AM.
PROJ. NO: 2005BM465
1.
2. 03-01-2006
3.

LEOPOLDO BELLON, AIA
AR-008737

ANGEL MILANES, AIA
AR-0015845

A-1
OF

RECEIVED
MAR 14 2006
ZONING HEARINGS SECTION
MIAMI-DADE PLANNING AND ZONING DEPT.
BY

Bellón Milanés
12901 S.W. 132 AVENUE
MIAMI, FLORIDA 33186
T. (305) 278-7776
F. (305) 278-7473
WWW.BELLONMILANES.COM
AA-0003505
ARCHITECTURE
LAND PLANNING
INTERIORS
CONSTRUCTION MANAGEMENT

GENESIS PARCEL
S.W. 177 AVENUE AND 274 STREET
MIAMI-DADE, FLORIDA

FRONT ELEVATION
SCALE: 3/16" = 1'-0"

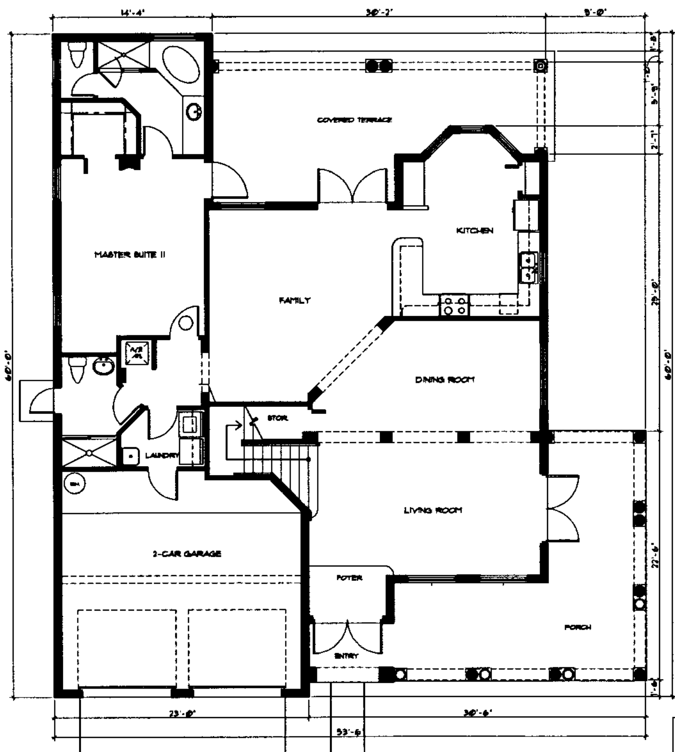

SECOND FLOOR PLAN
SCALE: 3/16" = 1'-0"

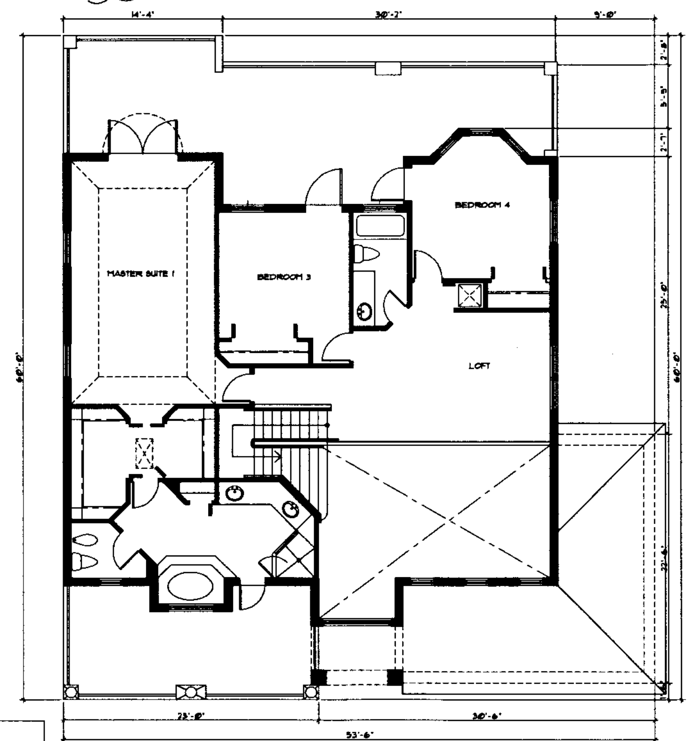

GROUND FLOOR PLAN
SCALE: 3/16" = 1'-0"

MODEL "B"	
AREA BREAKDOWN	
GROUND FLOOR A/C AREA	1,645 S.F.
SECOND FLOOR A/C AREA	1,355 S.F.
TOTAL A/C AREA	3,000 S.F.
ENTRY / PORCH	364 S.F.
GARAGE	451 S.F.
COVERED TERRACE	345 S.F.
FRONT TERRACE AT 2nd FLOOR	220 S.F.
REAR TERRACE AT 2nd FLOOR	466 S.F.
MODEL FOOTPRINT	2,805 S.F.
MODEL CONSTRUCTION AREA	4,846 S.F.

RECEIVED
MAR 14 2006
ZONING HEARINGS SECTION
MIAMI-DADE PLANNING AND ZONING DEPT.

MODEL "B" - FLOOR PLANS AND FRONT ELEVATION

DATE:	[illegible]
DRAWN:	Jorge NF
CHECKED:	AM
PROJ. NO:	[illegible]
1.	
2.	05-01-2006
3.	

LEOPOLDO BELLON, AIA
AR-008737

ANGEL MILANES, AIA
AR-0015845

A-2
OF

FRONT ELEVATION
SCALE: 3/16" = 1'-0"

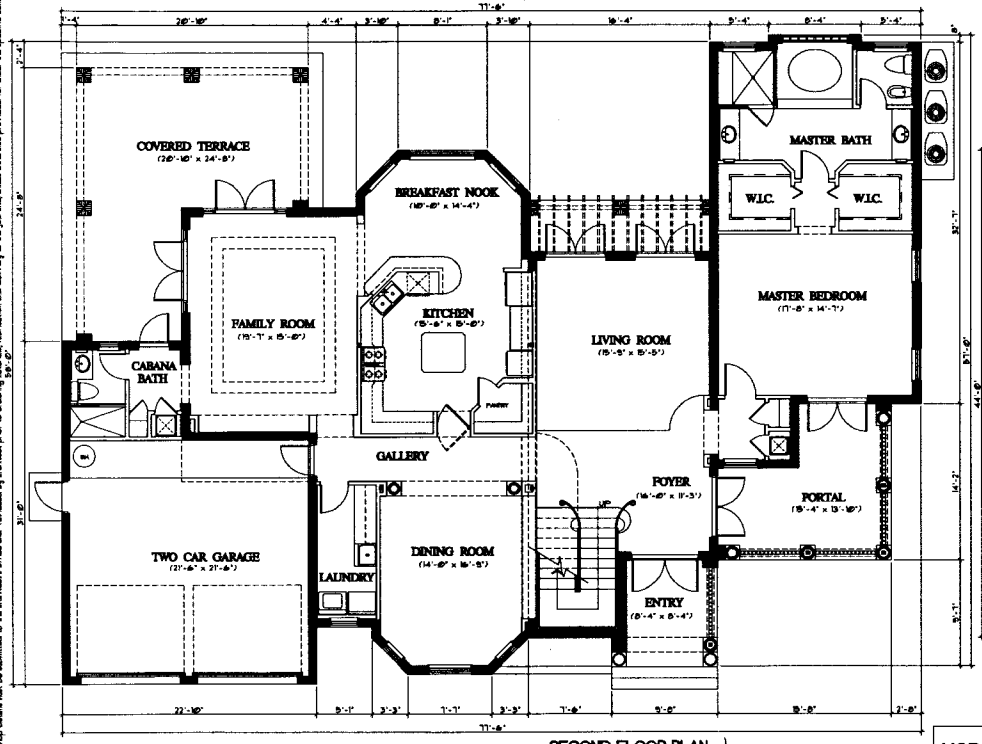

SECOND FLOOR PLAN
SCALE: 3/16" = 1'-0"

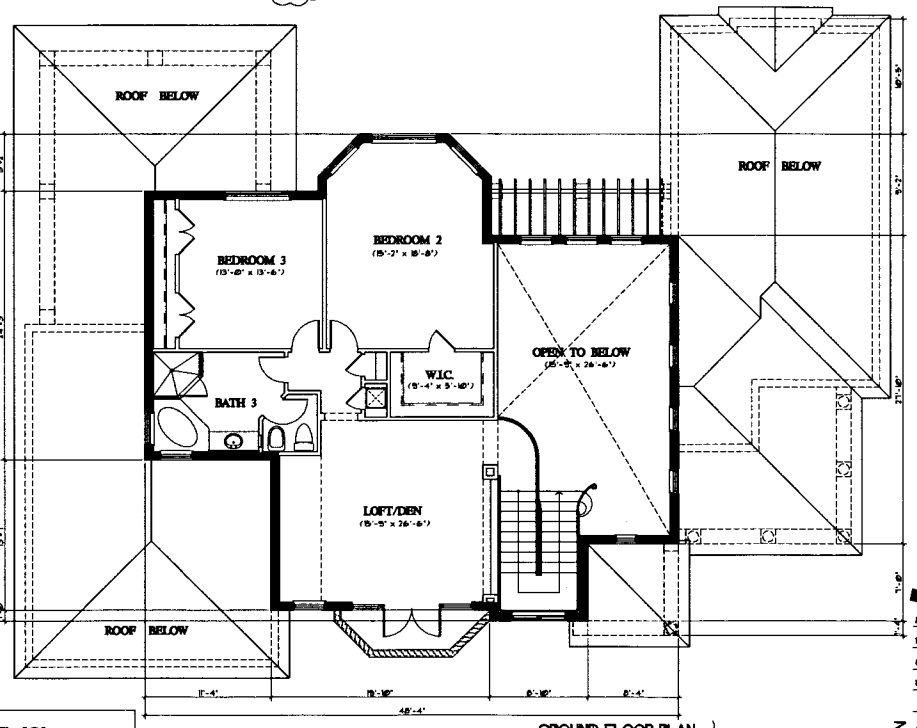

GROUND FLOOR PLAN
SCALE: 3/16" = 1'-0"

MODEL "C"	
AREA BREAKDOWN	
GROUND FLOOR A/C AREA	2,398 S.F.
SECOND FLOOR A/C AREA	1,539 S.F.
TOTAL A/C AREA	3,937 S.F.
ENTRY	103 S.F.
PORTAL	179 S.F.
GARAGE	485 S.F.
COVERED TERRACE	378 S.F.
BALCONY	60 S.F.
MODEL FOOTPRINT	5,603 S.F.
MODEL CONSTRUCTION AREA	4,742 S.F.

RECEIVED
MAR 14 2006
ZONING HEARING SECTION
MIAMI-DADE PLANNING AND ZONING DEPT.

Bellon Milanés

12901 S.W. 132 AVENUE
MIAMI, FLORIDA 33186

T. (305) 278-7776
F. (305) 278-7473
WWW.BELLONMILANES.COM

AA-0003505

ARCHITECTURE
LAND PLANNING
INTERIORS
CONSTRUCTION MANAGEMENT

GENESIS PARCEL
S.W. 177 AVENUE AND 274 STREET
MIAMI-DADE, FLORIDA

DATE: 03-13-2006
DRAWN: Jorge RF
CHECKED: AM
PROJ. NO: 2005EP1460
1.
2. 03-01-2006
3.

LEOPOLDO BELLON, AIA
AR-008737

ANGEL MILANES, AIA
AR-0015845

MODEL "C"
FLOOR PLANS AND FRONT ELEVATION

A-3
OF

COPYRIGHT 1996 BELLON-MILANES ARCHITECTS, PLANNERS, INC. All ideas, designs, arrangements and plans indicated or represented by this drawing are owned by and are the property of BELLON-MILANES ARCHITECTS, PLANNERS, INC. and were created, evolved and developed for use on and in connection with this specified project. These ideas, designs, arrangements and plans may not be used by or disclosed to any person or entity without the express written permission of BELLON-MILANES ARCHITECTS, PLANNERS, INC. which permission is granted only to the owner of this specified project for the purpose of completing the project. Written dimensions shall have precedence over scale dimensions. Do not scale drawings. Verify all dimensions prior to ordering materials, fabrication and delivery to the job site, unless otherwise provided for under the specific contractual agreement between the architect and the client. Report any errors, omissions or conflicts to the architect's office and resolved by architect prior to ordering materials, fabrication and delivery to the job site, unless otherwise provided for under the specific contractual agreement between the architect and the client. Do not scale drawings. Verify all dimensions prior to ordering materials and fabrication and field conditions prior to ordering materials and fabrication. Report any errors, omissions or conflicts to the architect's office and resolved by architect prior to ordering materials, fabrication and delivery to the job site, unless otherwise provided for under the specific contractual agreement between the architect and the client.