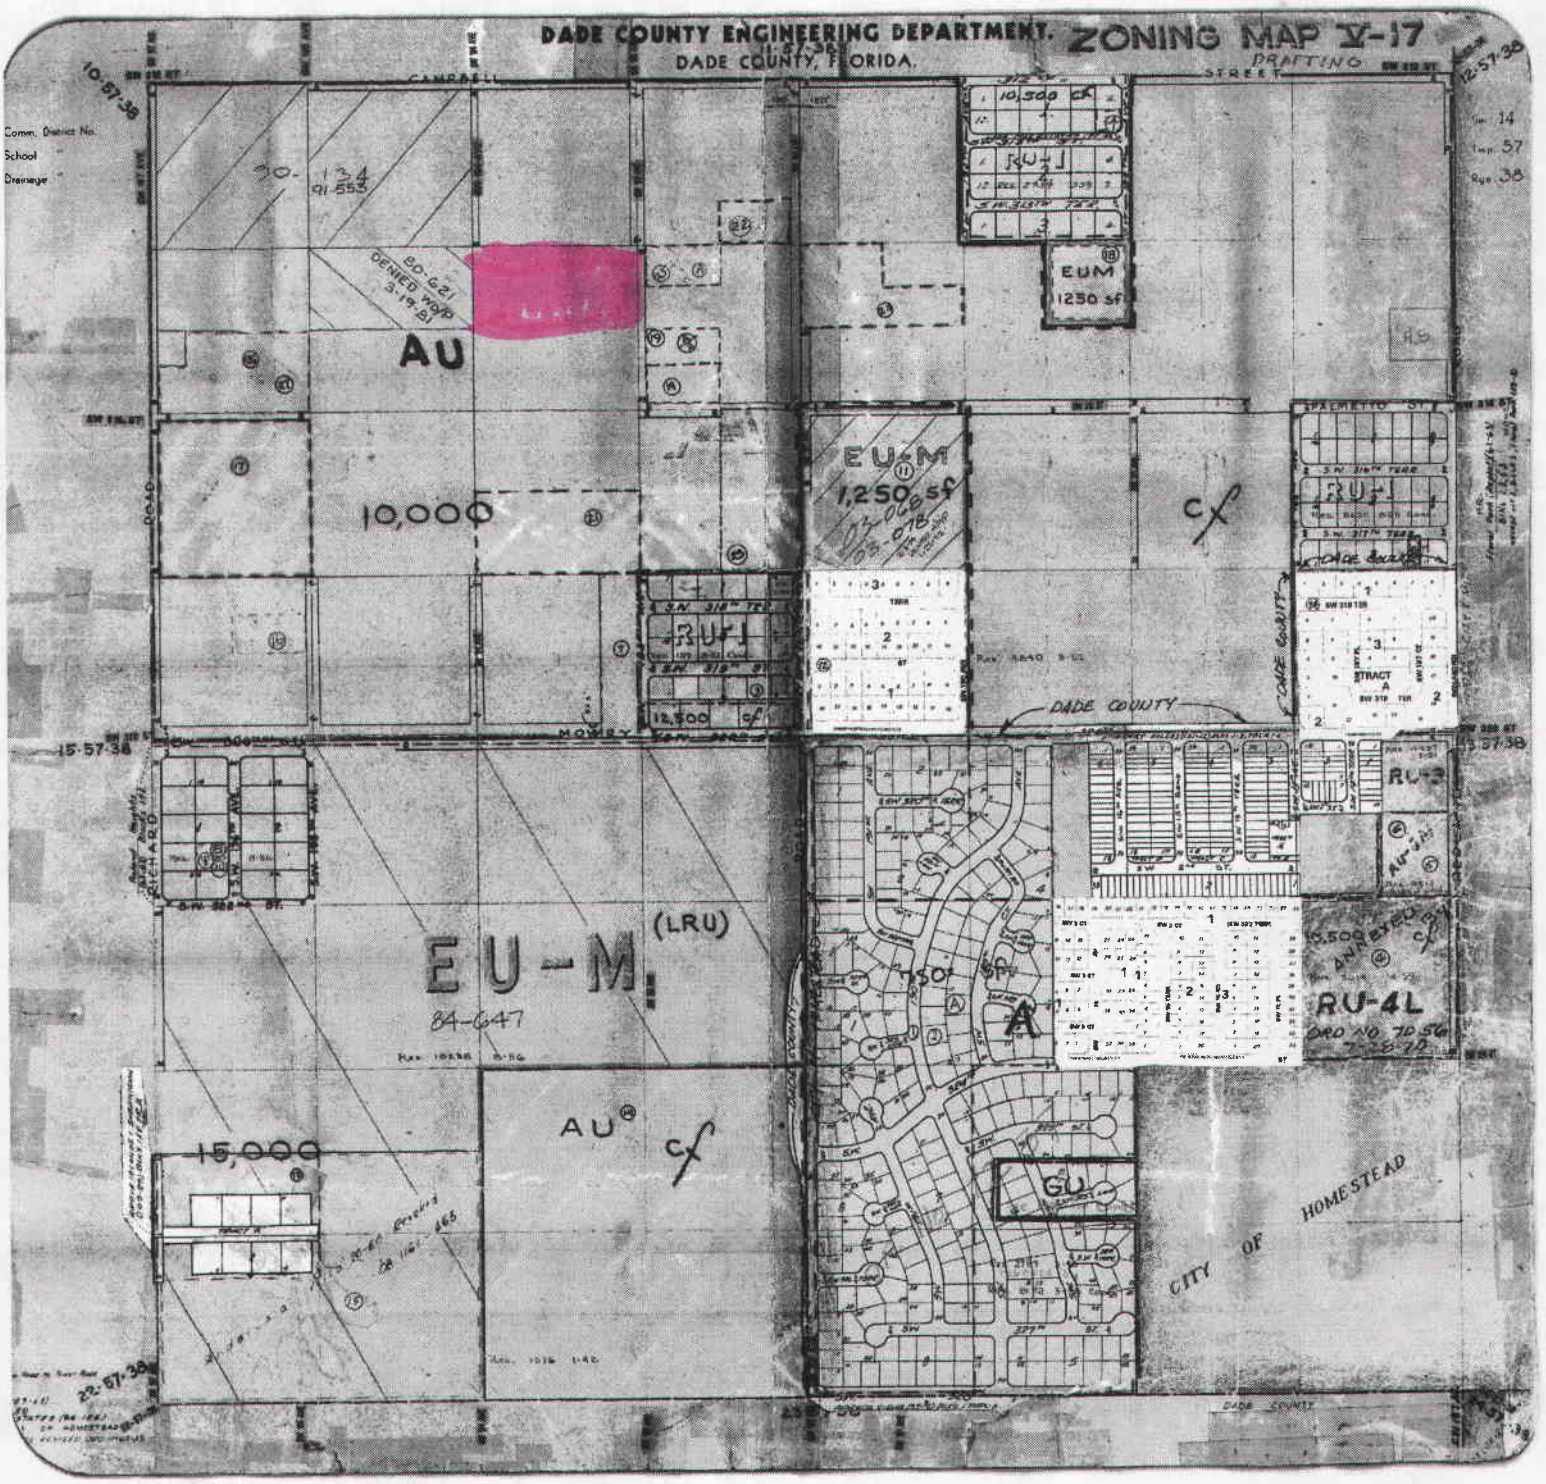
DADE COUNTY ENGINEERING DEPARTMENT.
DADE COUNTY, FLORIDA.
ZONING MAP V-17
DRAFTING
Comm. District No.
School
Drainage
CAMPBELL
STREET
10-57-38
12-57-38
15-57-38
22-57-38
AU
10,000
EU-M
1,250 sf
EUM
1250 sf
RU-1
RU-3
RU-4L
EU-M
(LRU)
84-647
15,000
AU
GU
CITY OF HOMESTEAD
DADE COUNTY
MOWRY
RICHARD
STRACT A