22' TOWNHOMES - RIGHT ELEVATION
SCALE: 1/8" = 1'-0"

UNIT "A"

22' TOWNHOMES - LEFT ELEVATION
SCALE: 1/8" = 1'-0"

UNIT "A" (REVERSE)

UNIT "A" (REVERSE) UNIT "C" UNIT "D" UNIT "B" UNIT "A"

22' TOWNHOMES - REAR ELEVATION
SCALE: 1/8" = 1'-0"

UNIT "A" UNIT "B" UNIT "D" UNIT "C" UNIT "A" (REVERSE)

22' TOWNHOMES - FRONT ELEVATION
SCALE: 1/8" = 1'-0"

PASCUAL PEREZ KILIDDJIAN & ASSOCIATES
ARCHITECTS · PLANNERS

REGISTRATION NO. : AR 0015394

VILLAGE AT BEACON CENTER
8323 NORTHWEST 12 STREET
SUITE NO. : 104
MIAMI, FLORIDA 33126
TELEPHONE : (305) 592-1363
FACSIMILE : (305) 592-6865

REVISIONS:
11.09.2005
2- 04.27.2006

CENTURY GARDENS
CENTURY BUSINESS PARK, LLC.
MIAMI - DADE COUNTY, FLORIDA

22' TOWNHOMES
BUILDING TYPE I
(TYP. BLDG)

ELEVATIONS

DATE :	09.06.2005
SCALE :	AS SHOWN
DRAWN :	JMM
JOB NO. :	NA

A-7

SHEET NO. :

22' TOWNHOMES - RIGHT ELEVATION
SCALE: 1/8" = 1'-0"

UNIT "A"

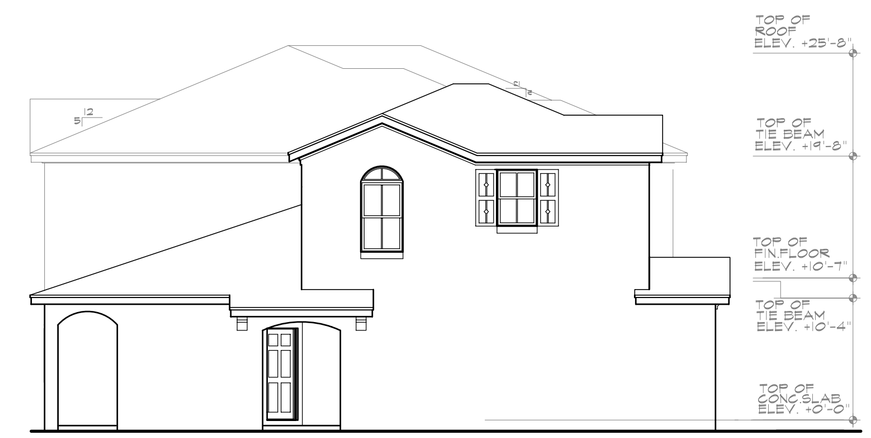

22' TOWNHOMES - LEFT ELEVATION
SCALE: 1/8" = 1'-0"

UNIT "A" (REVERSE)

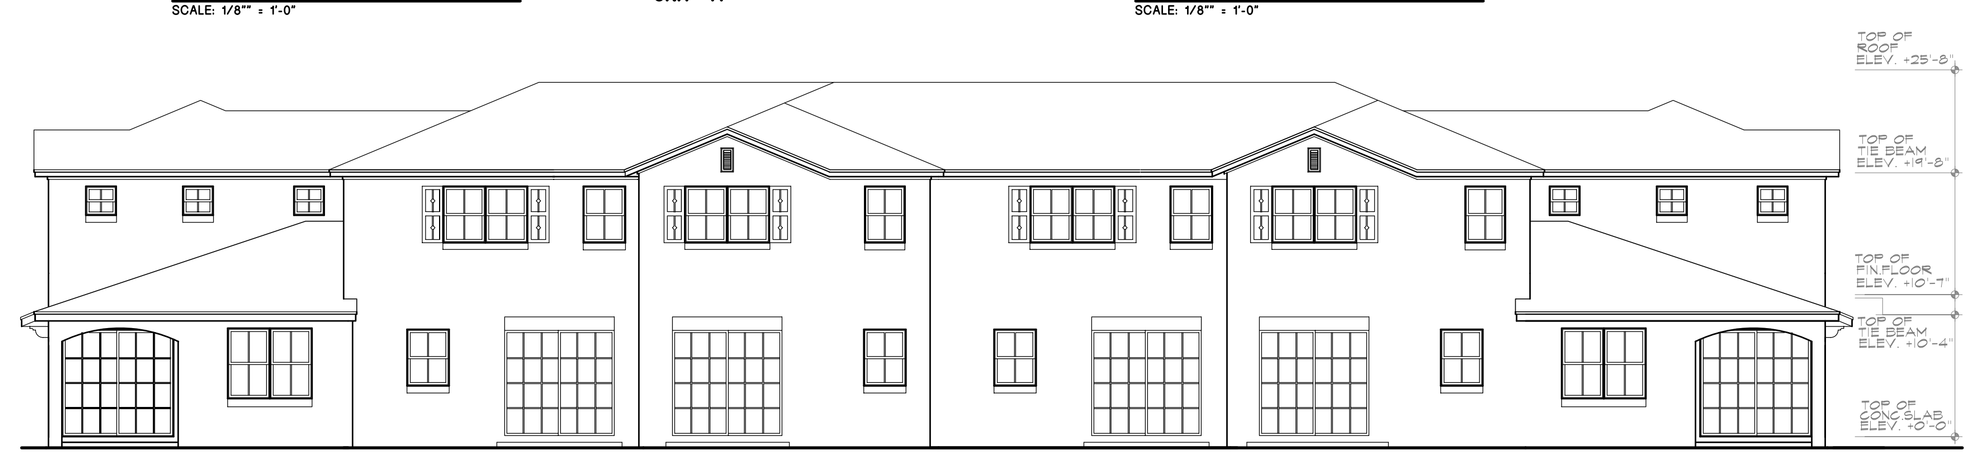

UNIT "B" UNIT "C" UNIT "B" UNIT "C" UNIT "A" (REVERSE)

22' TOWNHOMES - REAR ELEVATION
SCALE: 1/8" = 1'-0"

UNIT "A" (REVERSE) UNIT "C" UNIT "B" UNIT "C" UNIT "B" UNIT "A" (REVERSE)

22' TOWNHOMES - FRONT ELEVATION
SCALE: 1/8" = 1'-0"

PASCUAL
PEREZ
KILIDDJIAN
& ASSOCIATES
ARCHITECTS · PLANNERS

REGISTRATION NO. : AR 0015394

VILLAGE AT BEACON CENTER
8323 NORTHWEST 12 STREET
SUITE NO. : 104
MIAMI, FLORIDA 33126
TELEPHONE : (305) 592-1363
FACSIMILE : (305) 592-6865

REVISIONS:
11.09.2005
2- 04.27.2006

CENTURY GARDENS
CENTURY BUSINESS PARK, LLC.
MIAMI - DADE COUNTY, FLORIDA

22' TOWNHOMES
BUILDING TYPE II
(TYP. BLDG)

ELEVATIONS

DATE :	09.06.2005
SCALE :	AS SHOWN
DRAWN :	JMM
JOB NO. :	NA

A-10

SHEET NO. :

22' TOWNHOMES - RIGHT ELEVATION
SCALE: 1/8"" = 1'-0"

UNIT "A"

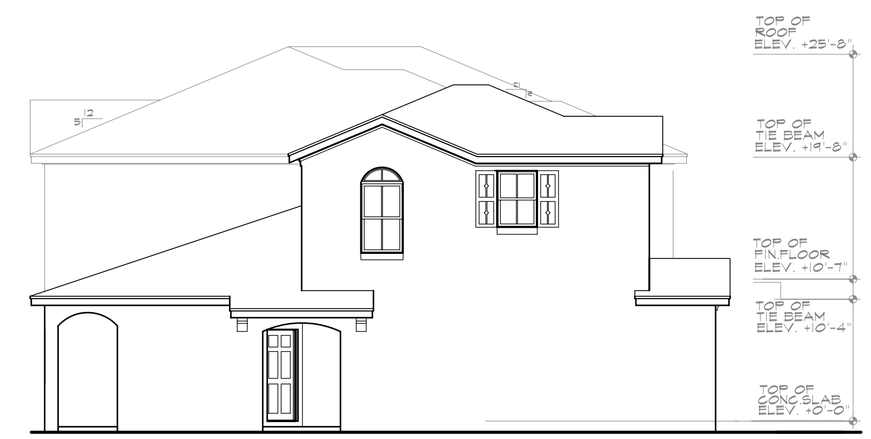

22' TOWNHOMES - LEFT ELEVATION
SCALE: 1/8"" = 1'-0"

UNIT "A" (REVERSE)

UNIT "A" UNIT "B" UNIT "C" UNIT "D" UNIT "B" UNIT "C" UNIT "A" (REVERSE)

22' TOWNHOMES - REAR ELEVATION
SCALE: 1/8" = 1'-0"

UNIT "A" (REVERSE) UNIT "C" UNIT "B" UNIT "D" UNIT "C" UNIT "B" UNIT "A" (REVERSE)

22' TOWNHOMES - FRONT ELEVATION
SCALE: 1/8" = 1'-0"

PASCUAL
PEREZ
KILIDDJIAN
& ASSOCIATES
ARCHITECTS · PLANNERS

REGISTRATION NO. : AR 0015394

VILLAGE AT BEACON CENTER
8323 NORTHWEST 12 STREET
SUITE NO. : 104
MIAMI, FLORIDA 33126
TELEPHONE : (305) 592-1363
FACSIMILE : (305) 592-6865

REVISIONS:
11.09.2005
2- 04.27.2006

CENTURY GARDENS
CENTURY BUSINESS PARK, LLC.
MIAMI - DADE COUNTY, FLORIDA

22' TOWNHOMES
BUILDING TYPE III
(TYP. BLDG)

ELEVATIONS

DATE :	09.06.2005
SCALE :	AS SHOWN
DRAWN :	JMM
JOB NO. :	NA

A-13

SHEET NO. :

22' TOWNHOMES - RIGHT ELEVATION
SCALE: 1/8" = 1'-0"

UNIT "A"

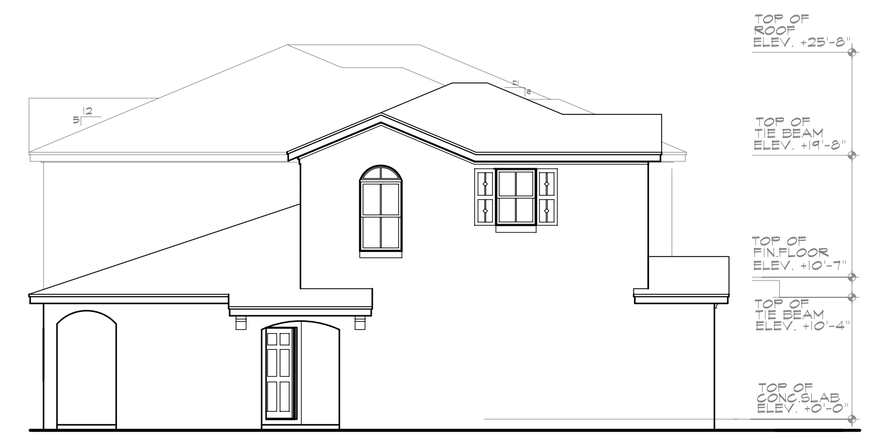

22' TOWNHOMES - LEFT ELEVATION
SCALE: 1/8" = 1'-0"

UNIT "A" (REVERSE)

UNIT "A" UNIT "B" UNIT "C" UNIT "B" UNIT "C" UNIT "B" UNIT "C" UNIT "A" (REVERSE)

22' TOWNHOMES - REAR ELEVATION
SCALE: 1/8" = 1'-0"

UNIT "A" (REVERSE) UNIT "C" UNIT "B" UNIT "C" UNIT "B" UNIT "C" UNIT "B" UNIT "A" (REVERSE)

22' TOWNHOMES - FRONT ELEVATION
SCALE: 1/8" = 1'-0"

PASCUAL PEREZ KILIDDJIAN & ASSOCIATES
ARCHITECTS · PLANNERS

REGISTRATION NO. : AR 0015394

VILLAGE AT BEACON CENTER
8323 NORTHWEST 12 STREET
SUITE NO. : 104
MIAMI, FLORIDA 33126
TELEPHONE : (305) 592-1363
FACSIMILE : (305) 592-6865

REVISIONS:
11.09.2005
2- 04.27.2006

CENTURY GARDENS
CENTURY BUSINESS PARK, LLC.
MIAMI - DADE COUNTY, FLORIDA

22' TOWNHOMES
BUILDING TYPE IV
(TYP. BLDG)

ELEVATIONS

DATE :	09.06.2005
SCALE :	AS SHOWN
DRAWN :	JMM
JOB NO. :	NA

A-16

SHEET NO. :

22' TOWNHOMES - RIGHT ELEVATION — **UNIT "A"**

SCALE: 1/8" = 1'-0"

22' TOWNHOMES - LEFT ELEVATION — **UNIT "A" (REVERSE)**

SCALE: 1/8" = 1'-0"

UNIT "A" UNIT "B" UNIT "C" UNIT "D" UNIT "C" UNIT "D" UNIT "B" UNIT "C" UNIT "A" (REVERSE)

22' TOWNHOMES - REAR ELEVATION

SCALE: 1/8" = 1'-0"

UNIT "A" (REVERSE) UNIT "C" UNIT "B" UNIT "D" UNIT "C" UNIT "D" UNIT "C" UNIT "B" UNIT "A" (REVERSE)

22' TOWNHOMES - FRONT ELEVATION

SCALE: 1/8" = 1'-0"

PASCUAL
PEREZ
KILIDDJIAN
& ASSOCIATES
ARCHITECTS · PLANNERS

REGISTRATION NO. : AR 0015394

VILLAGE AT BEACON CENTER
8323 NORTHWEST 12 STREET
SUITE NO. : 104
MIAMI, FLORIDA 33126
TELEPHONE : (305) 592-1363
FACSIMILE : (305) 592-6865

REVISIONS:
11.09.2005
2- 04.27.2006

CENTURY GARDENS
CENTURY BUSINESS PARK, LLC.
MIAMI - DADE COUNTY, FLORIDA

22' TOWNHOMES
BUILDING TYPE V
(TYP. BLDG)

ELEVATIONS

DATE :	09.06.2005
SCALE :	AS SHOWN
DRAWN :	JMM
JOB NO. :	NA

A-19

SHEET NO. :