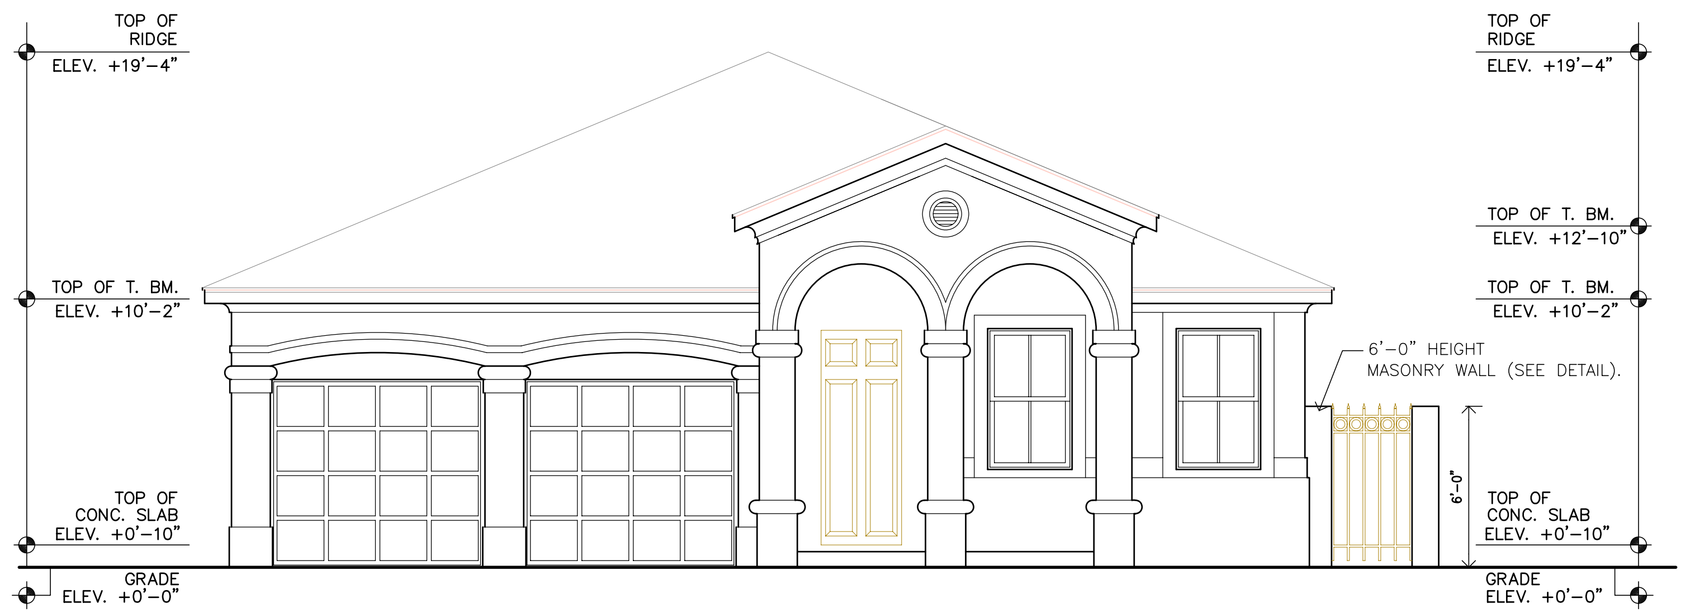

FRONT ELEVATION

SCALE : 1/4" = 1'

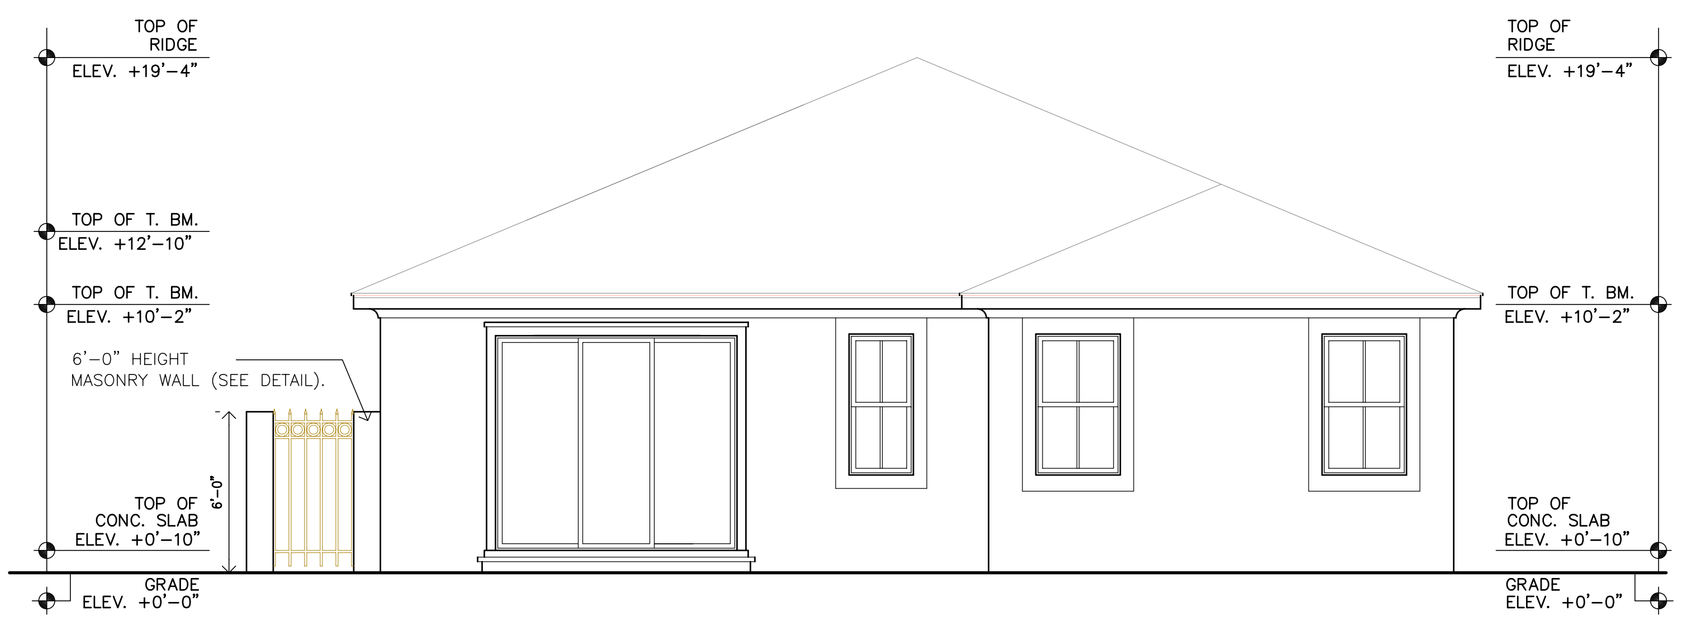

REAR ELEVATION

SCALE : 1/4" = 1'

PASCUAL PEREZ KILIDDJIAN & ASSOCIATES
ARCHITECTS · PLANNERS

EDGARDO PEREZ , AIA
LICENSE NO. : AR 0015394
MARIO P. PASCUAL , AIA
LICENSE NO. : AR 0008254

VILLAGE AT BEACON CENTER
8323 NORTHWEST 12 STREET
SUITE NO. : 104
MIAMI, FLORIDA 33126
TELEPHONE : (305) 592-1363
FACSIMILE : (305) 592-6865
www.pascualperezarchitects.com

REVISIONS:
T1.09.2005

CENTURY GARDENS
CENTURY BUSINESS PARK, LLC.
MIAMI - DADE COUNTY, FLORIDA

SINGLE FAMILY HOMES
UNIT A

FRONT & REAR ELEVATION

DATE : 09.06.2005
SCALE : 1/4"=1'
DRAWN : SP
JOB NO. :

A-38

SHEET NO. :

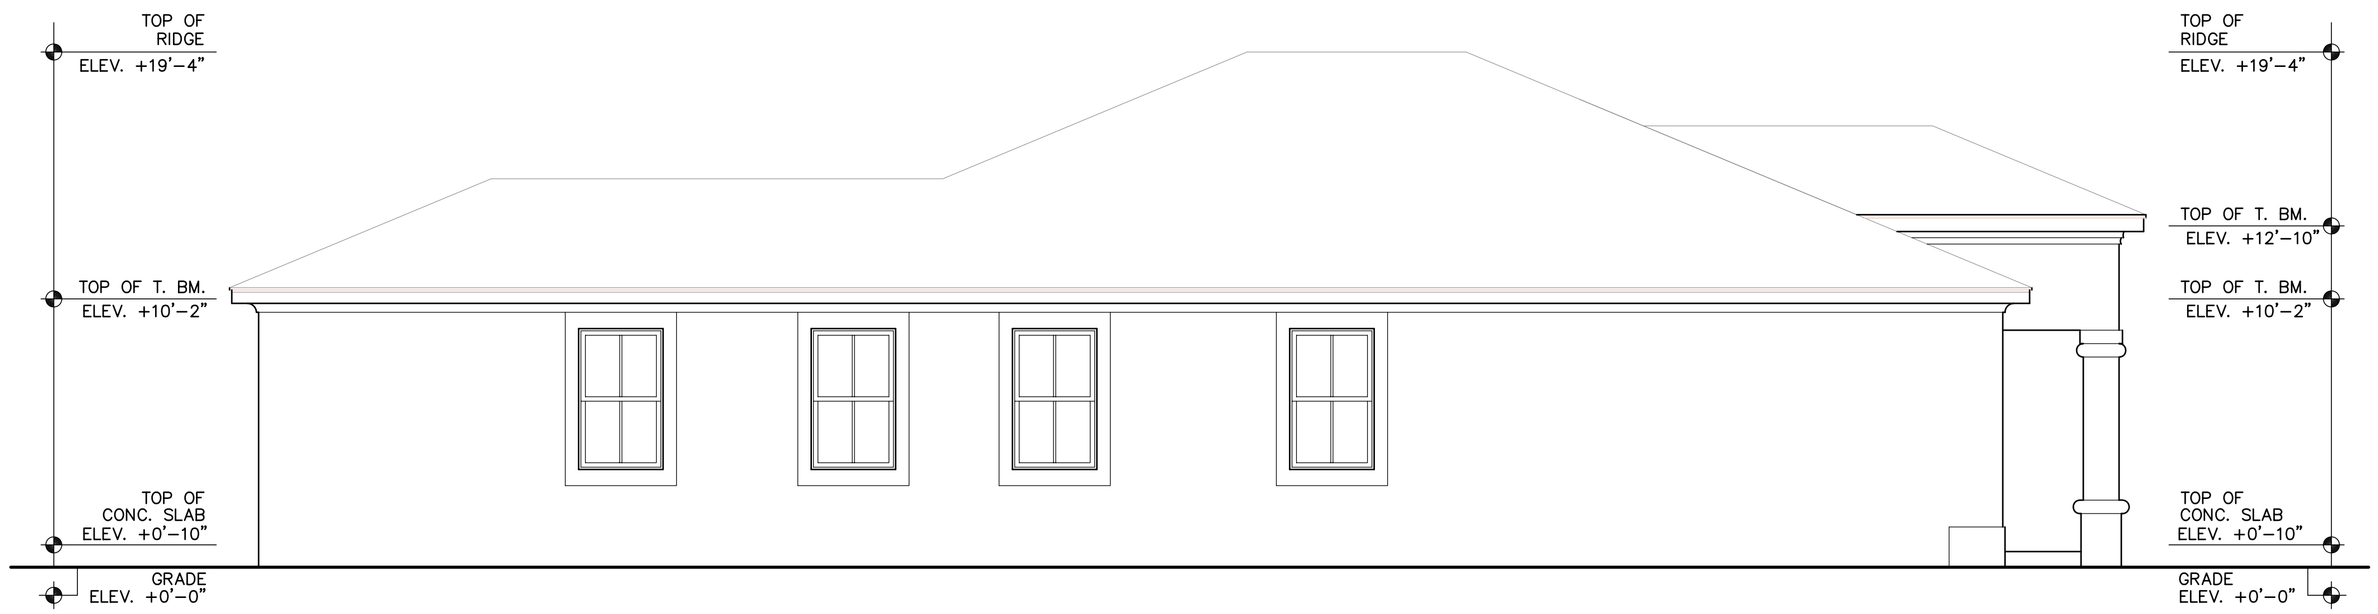

LEFT ELEVATION

SCALE : 1/4" = 1'

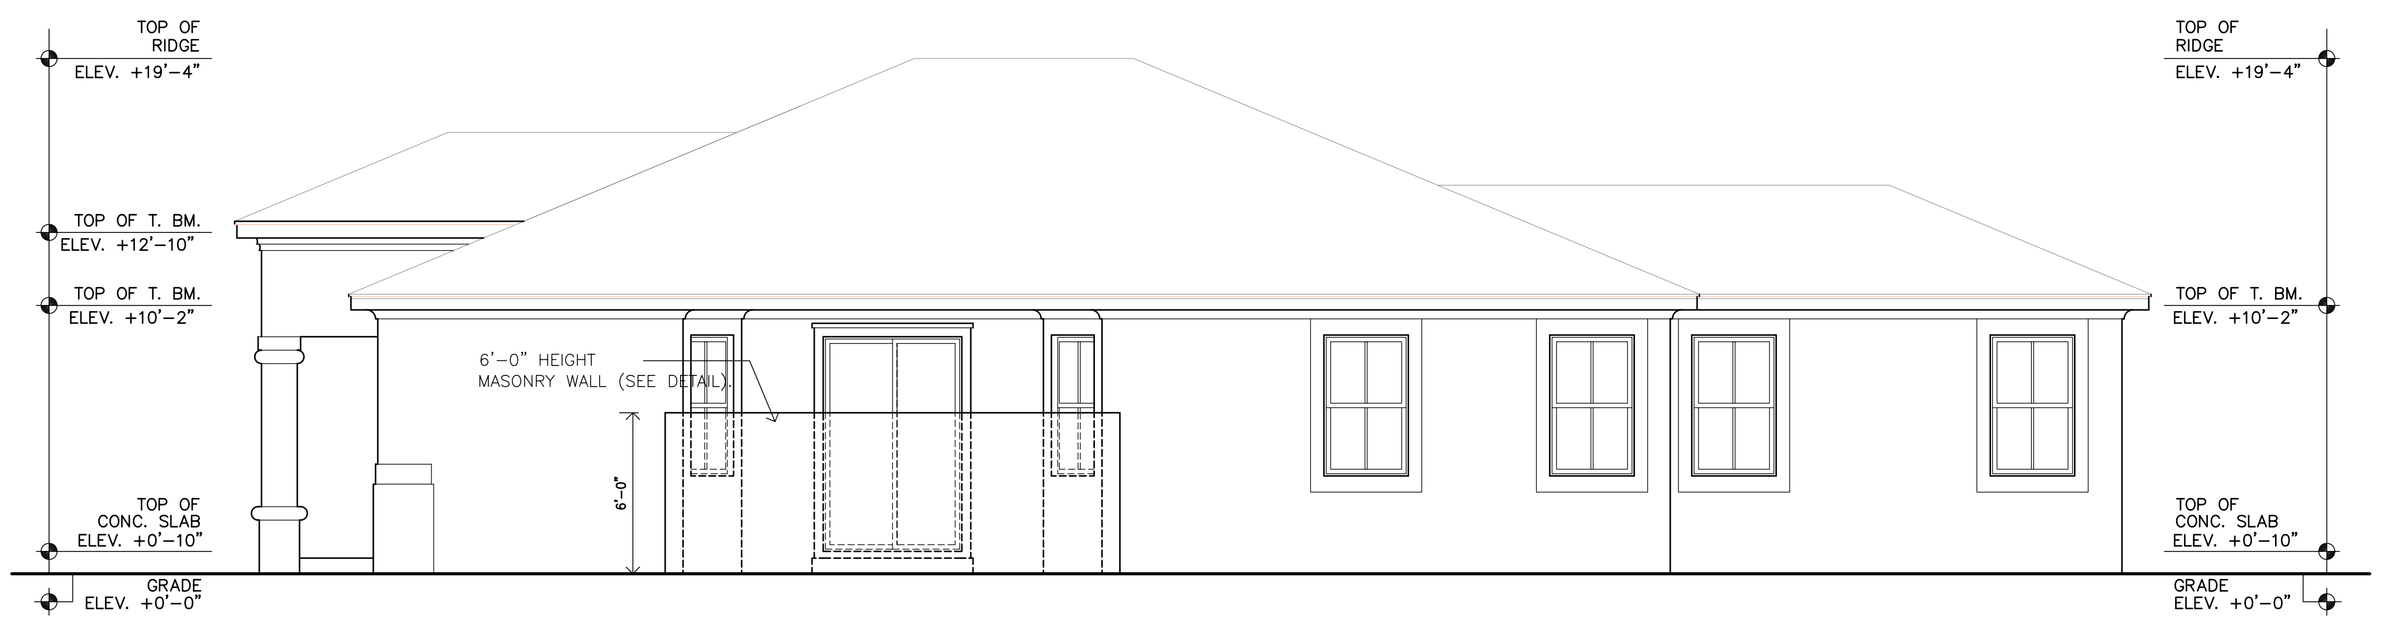

RIGHT ELEVATION

SCALE : 1/4" = 1'

PASCUAL PEREZ KILIDDJIAN & ASSOCIATES
ARCHITECTS · PLANNERS

EDGARDO PEREZ , AIA
LICENSE NO. : AR 0015394
MARIO P. PASCUAL , AIA
LICENSE NO. : AR 0008254

VILLAGE AT BEACON CENTER
8323 NORTHWEST 12 STREET
SUITE NO. : 104
MIAMI, FLORIDA 33126
TELEPHONE : (305) 592-1363
FACSIMILE : (305) 592-6865
www.pascualperezarchitects.com

REVISIONS:
11.09.2005

CENTURY GARDENS
CENTURY BUSINESS PARK, LLC.
MIAMI - DADE COUNTY, FLORIDA

SINGLE FAMILY HOMES
UNIT A

LEFT & RIGHT ELEVATION

DATE : 09.06.2005

SCALE : 1/4"=1'

DRAWN : SP

JOB NO. :

A-39

SHEET NO. :

FRONT ELEVATION

SCALE : 1/4" = 1'

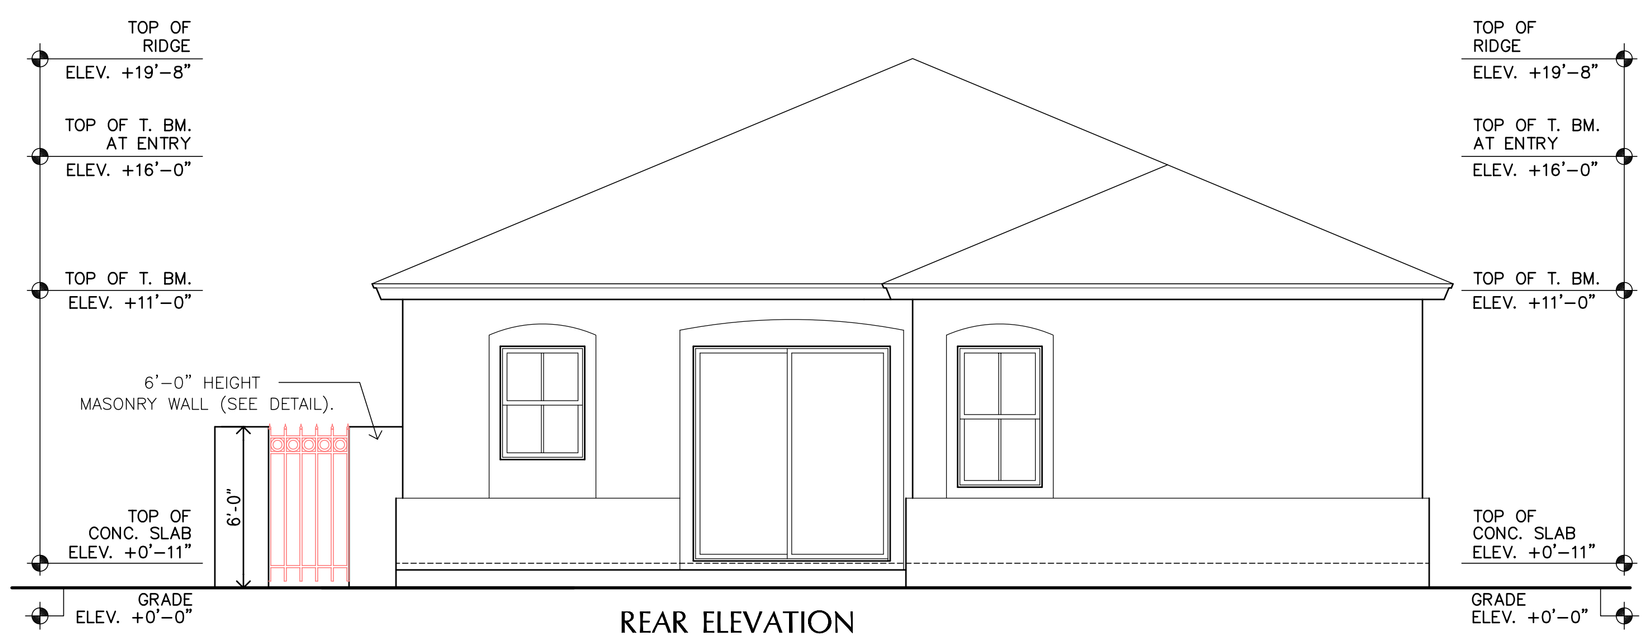

REAR ELEVATION

SCALE : 1/4" = 1'

PASCUAL PEREZ KILIDDJIAN & ASSOCIATES
ARCHITECTS · PLANNERS

EDGARDO PEREZ , AIA
LICENSE NO. : AR 0015394
MARIO P. PASCUAL , AIA
LICENSE NO. : AR 0008254

VILLAGE AT BEACON CENTER
8323 NORTHWEST 12 STREET
SUITE NO. : 104
MIAMI, FLORIDA 33126
TELEPHONE : (305) 592-1363
FACSIMILE : (305) 592-6865
www.pascualperezarchitects.com

REVISIONS:
11.09.2005

CENTURY GARDENS
CENTURY BUSINESS PARK, LLC.
MIAMI - DADE COUNTY, FLORIDA

SINGLE FAMILY HOMES
UNIT B

FRONT & REAR ELEVATION

DATE : 09.06.2005
SCALE : 1/4"=1'
DRAWN : SP
JOB NO. :

A-41

SHEET NO. :

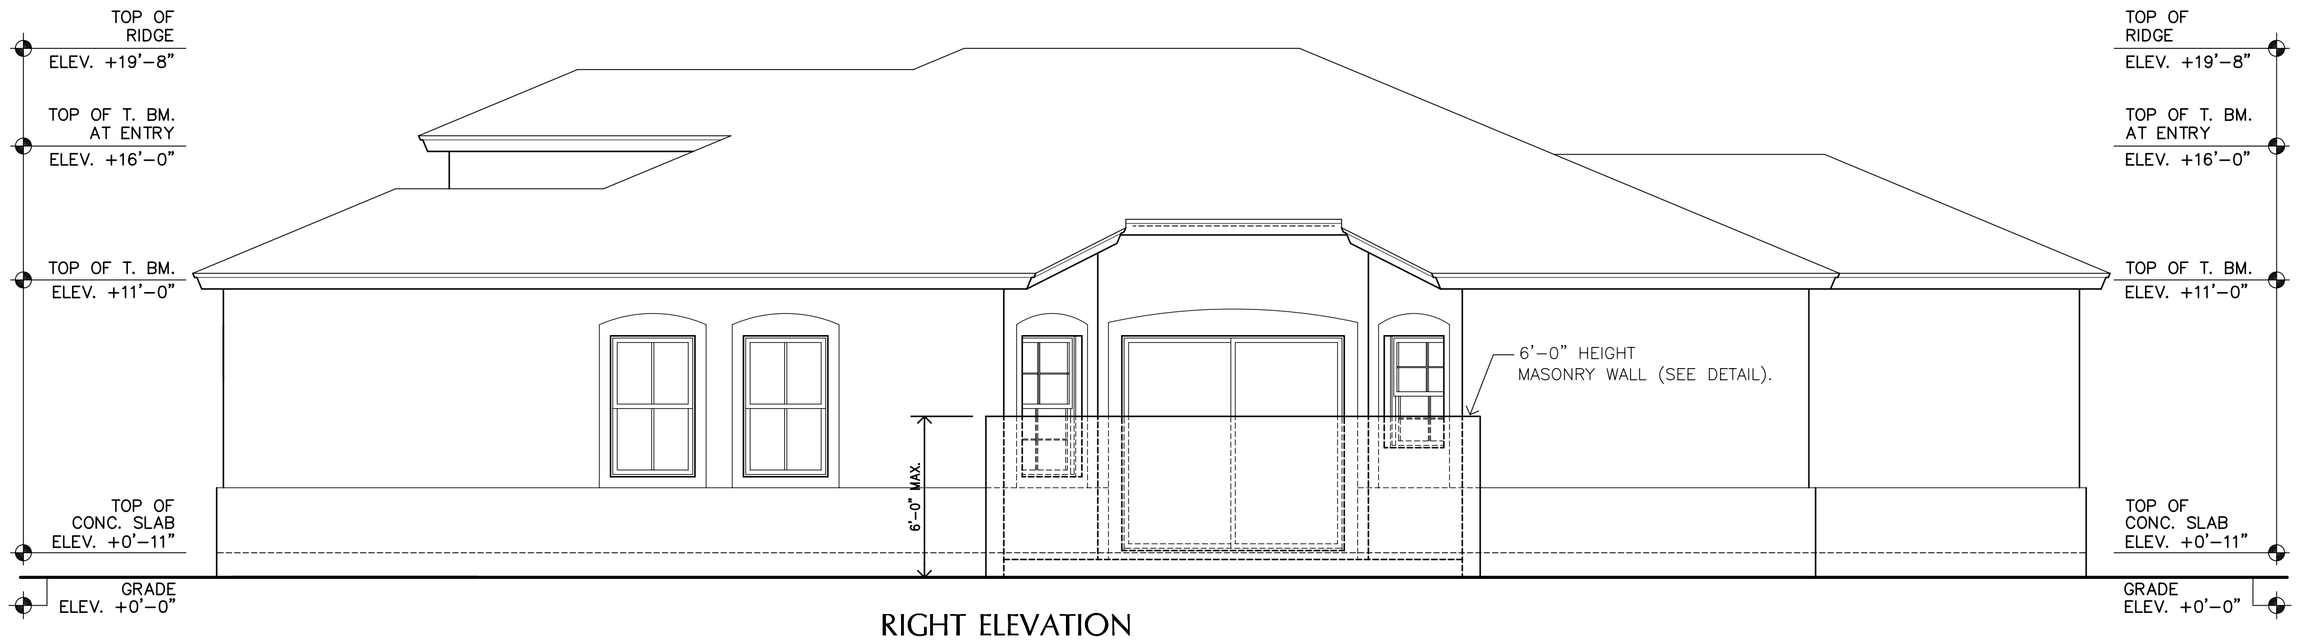

RIGHT ELEVATION

SCALE : 1/4" = 1'

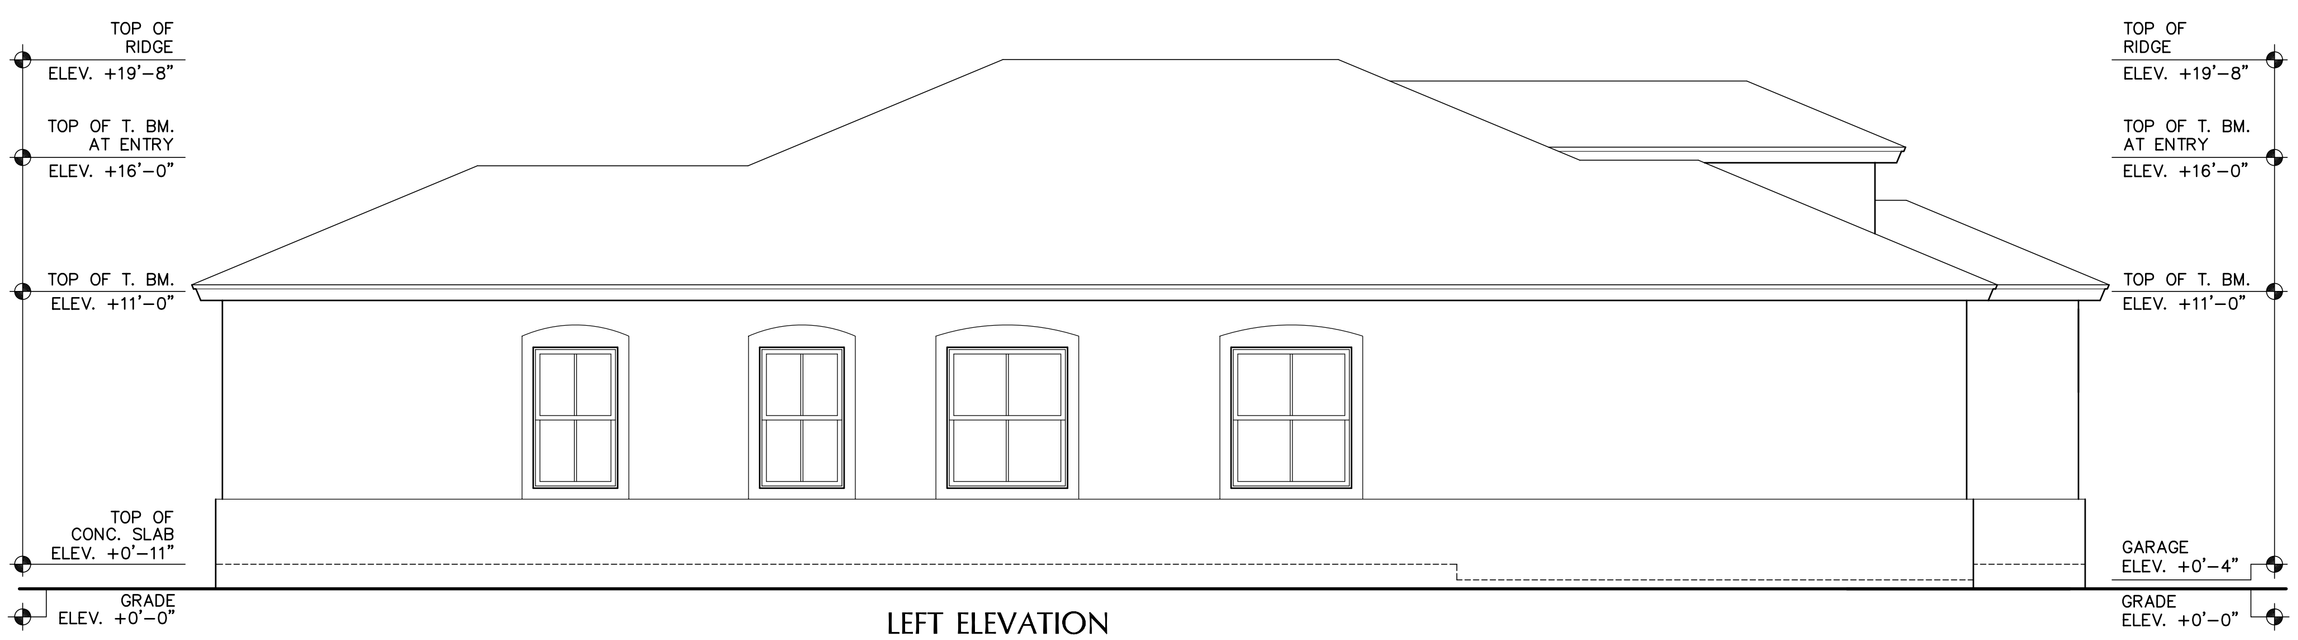

LEFT ELEVATION

SCALE : 1/4" = 1'

PASCUAL PEREZ KILIDDJIAN & ASSOCIATES
ARCHITECTS · PLANNERS

EDGARDO PEREZ , AIA
LICENSE NO. : AR 0015394
MARIO P. PASCUAL , AIA
LICENSE NO. : AR 0008254

VILLAGE AT BEACON CENTER
8323 NORTHWEST 12 STREET
SUITE NO. : 104
MIAMI, FLORIDA 33126
TELEPHONE : (305) 592-1363
FACSIMILE : (305) 592-6865
www.pascualperezarchitects.com

REVISIONS:
11.09.2005

CENTURY GARDENS
CENTURY BUSINESS PARK, LLC.
MIAMI - DADE COUNTY, FLORIDA

SINGLE FAMILY HOMES
UNIT B

LEFT & RIGHT ELEVATION

DATE : 09.06.2005
SCALE : 1/4"=1'
DRAWN : SP
JOB NO. :

A-42

SHEET NO. :

FRONT ELEVATION

SCALE : 1/4" = 1'

REAR ELEVATION

SCALE : 1/4" = 1'

PASCUAL PEREZ KILIDDJIAN & ASSOCIATES
ARCHITECTS · PLANNERS

EDGARDO PEREZ , AIA
LICENSE NO. : AR 0015394
MARIO P. PASCUAL , AIA
LICENSE NO. : AR 0008254

VILLAGE AT BEACON CENTER
8323 NORTHWEST 12 STREET
SUITE NO. : 104
MIAMI, FLORIDA 33126
TELEPHONE : (305) 592-1363
FACSIMILE : (305) 592-6865
www.pascualperezarchitects.com

REVISIONS:
11. 09. 05

CENTURY GARDENS
BY
CENTURY BUSINESS PARK
MIAMI, FLORIDA

SINGLE FAMILY HOMES
UNIT C

FRONT & REAR ELEVATIONS

DATE : 09. 06. 05
SCALE : 1/4"=1'
DRAWN : SP
JOB NO. :

A-45

SHEET NO. :