LEFT ELEVATION

SCALE : 1/4" = 1'

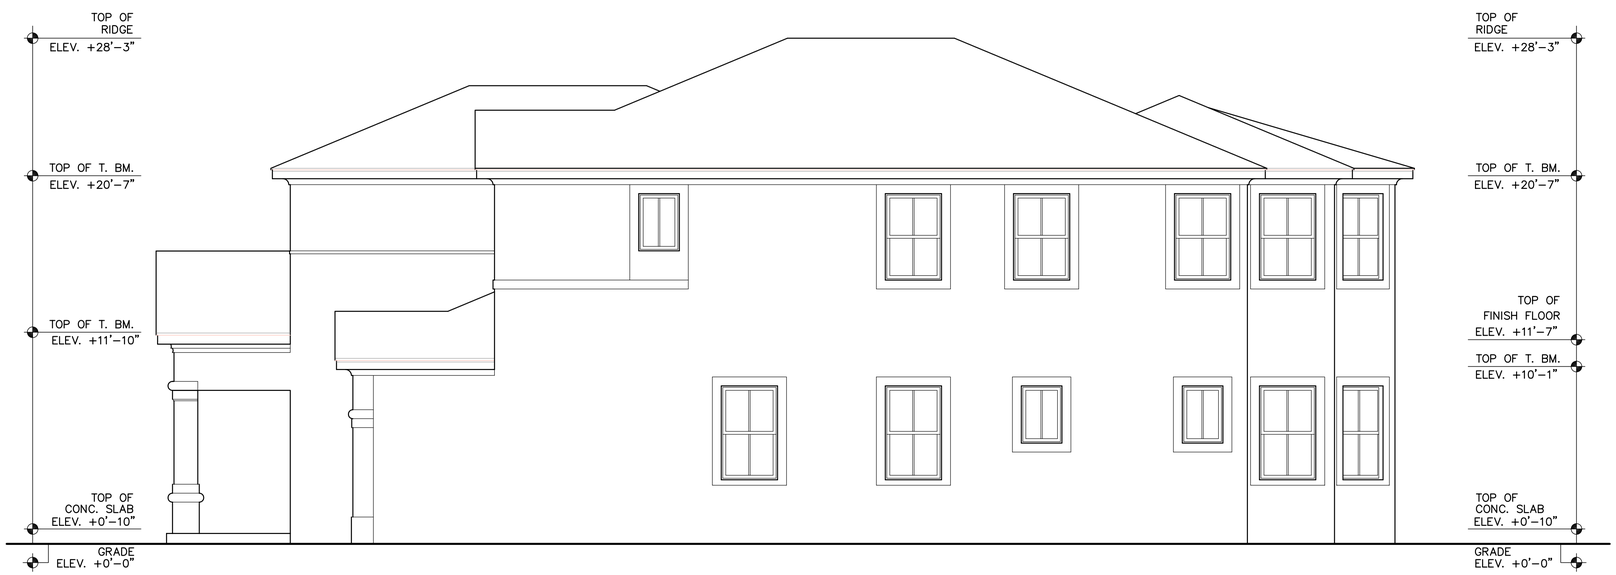

RIGHT ELEVATION

SCALE : 1/4" = 1'

PASCUAL PEREZ KILIDDJIAN & ASSOCIATES
ARCHITECTS · PLANNERS

EDGARDO PEREZ , AIA
LICENSE NO. : AR 0015394
MARIO P. PASCUAL , AIA
LICENSE NO. : AR 0008254

VILLAGE AT BEACON CENTER
8323 NORTHWEST 12 STREET
SUITE NO. : 104
MIAMI, FLORIDA 33126
TELEPHONE : (305) 592-1363
FACSIMILE : (305) 592-6865
www.pascualperezarchitects.com

REVISIONS:
T1. 09. 05

CENTURY GARDENS
BY
CENTURY BUSINESS PARK
MIAMI, FLORIDA

SINGLE FAMILY HOMES
UNIT C

LEFT & RIGHT ELEVATIONS

DATE : 09. 06. 05
SCALE : 1/4"=1'
DRAWN : SP
JOB NO. :

A-46

SHEET NO. :

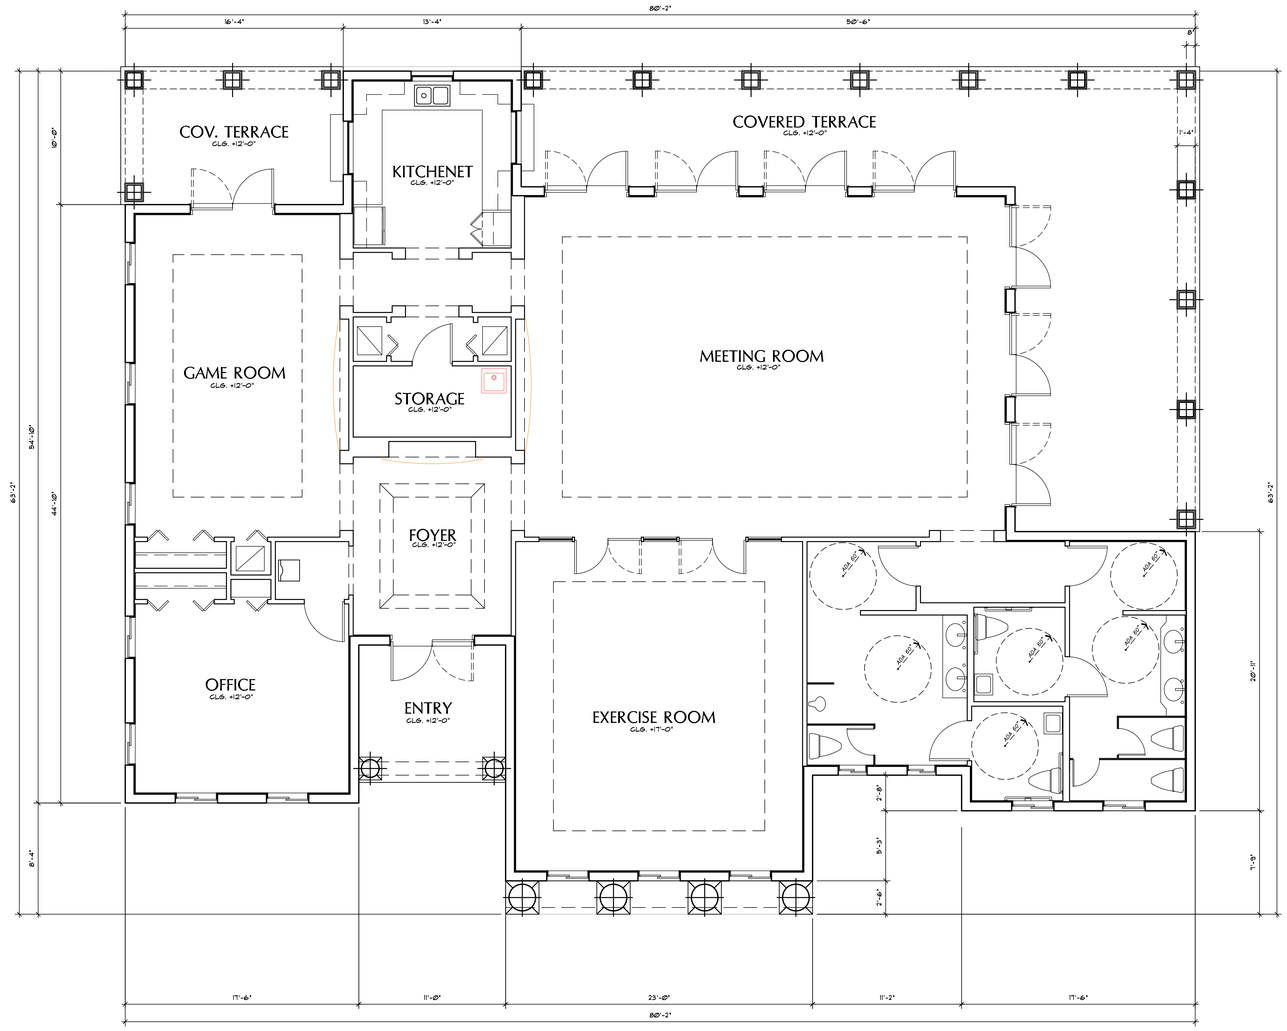

CLUBHOUSE - FLOOR PLAN

SCALE: 3/16" = 1'-0"

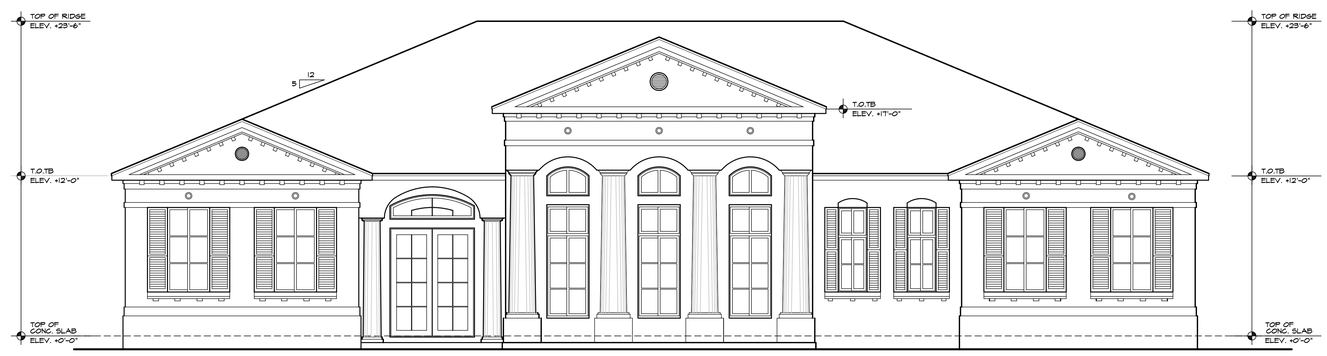

CLUBHOUSE - FRONT ELEVATION

SCALE: 3/16" = 1'-0"

PASCUAL
PEREZ
KILIDDJIAN
& ASSOCIATES
ARCHITECTS · PLANNERS

EDGARDO PEREZ , AIA
LICENSE NO. : AR 0015394
MARIO P. PASCUAL , AIA
LICENSE NO. : AR 0008254

VILLAGE AT BEACON CENTER
8323 NORTHWEST 12 STREET
SUITE NO. : 104
MIAMI, FLORIDA 33126
TELEPHONE : (305) 592-1363
FACSIMILE : (305) 592-6865
www.pascualperezarchitects.com

REVISIONS:

CENTURY GARDENS
BY
CENTURY BUSINESS PARK
MIAMI, FLORIDA

CLUBHOUSE

DATE : 09. 06. 05

SCALE : 1" = 50'

DRAWN : AR

JOB NO. :

SA-1

SHEET NO. :

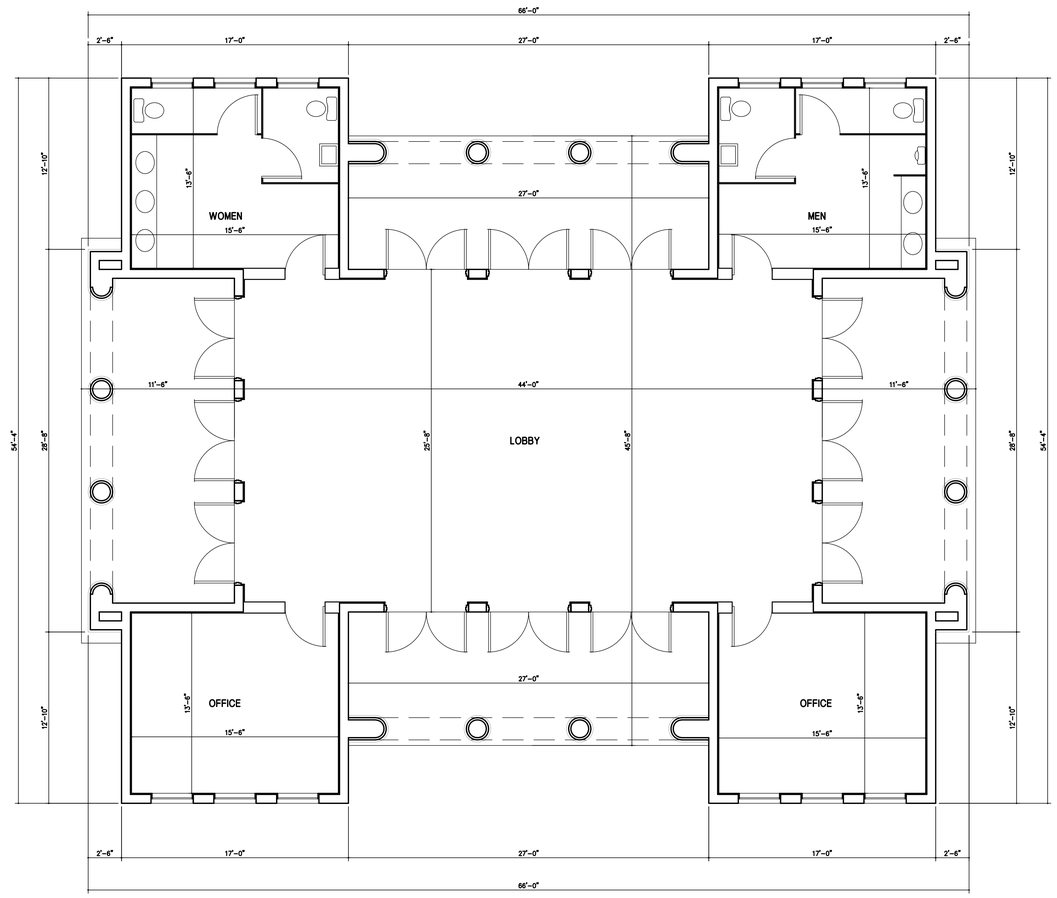

FLOOR PLAN

SCALE: 1/4" = 1'-0"

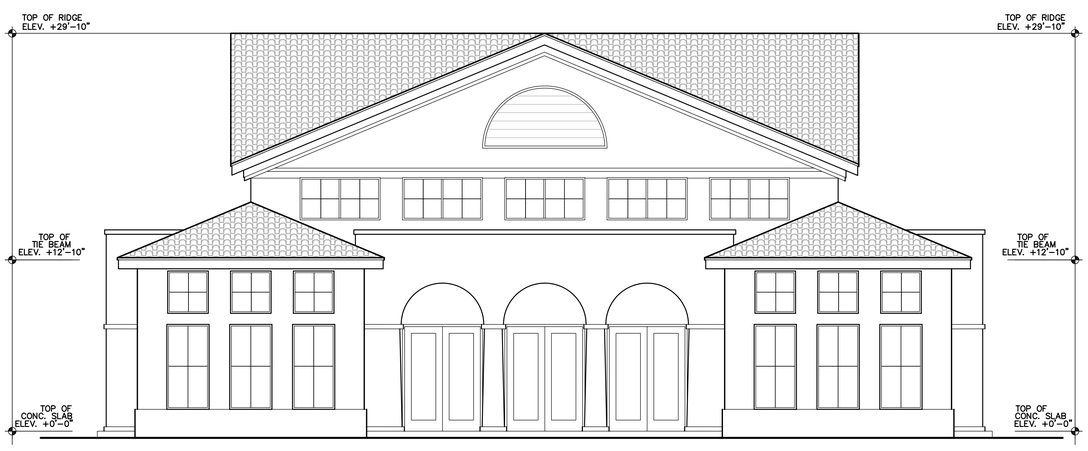

FRONT ELEVATION

SCALE: 3/16"=1'-0"

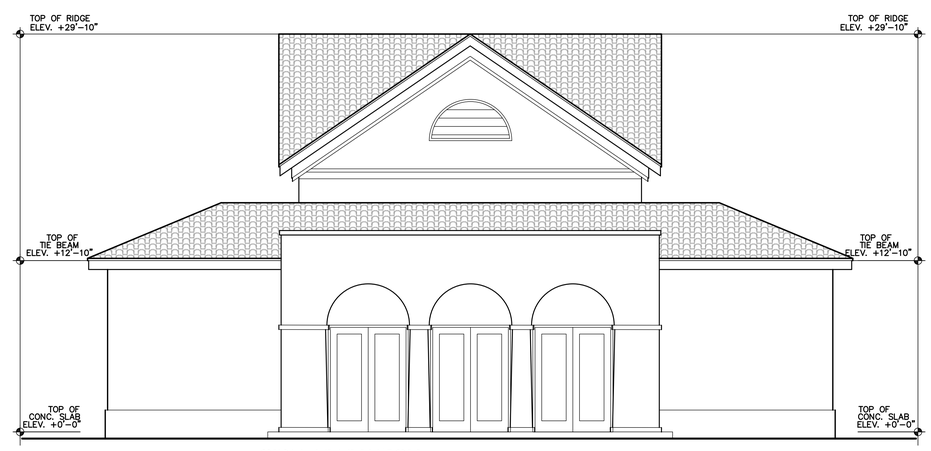

SIDE ELEVATION

SCALE: 3/16"=1'-0"

PASCUAL PEREZ KILIDDJIAN & ASSOCIATES, INC.
ARCHITECTS · PLANNERS

REGISTRATION NO. : AR 0015394

VILLAGE AT BEACON CENTER
8323 NORTHWEST 12 STREET
SUITE NO. : 104
MIAMI, FLORIDA 33126
TELEPHONE : (305) 592-1363
FACSIMILE : (305) 592-6865

REVISIONS :

CENTURY GARDENS
BY
CENTURY BUSINESS PARK
MIAMI, FLORIDA

POOL BUILDING NORTH

FLOOR PLAN
SITE PLAN
ELEVATIONS

DATE : 09. 06. 05

SCALE : AS SHOWN

DRAWN : ID

JOB NO. :

SA - 2

SHEET NO. :