LEFT ELEVATION

SCALE : 1/4" = 1'

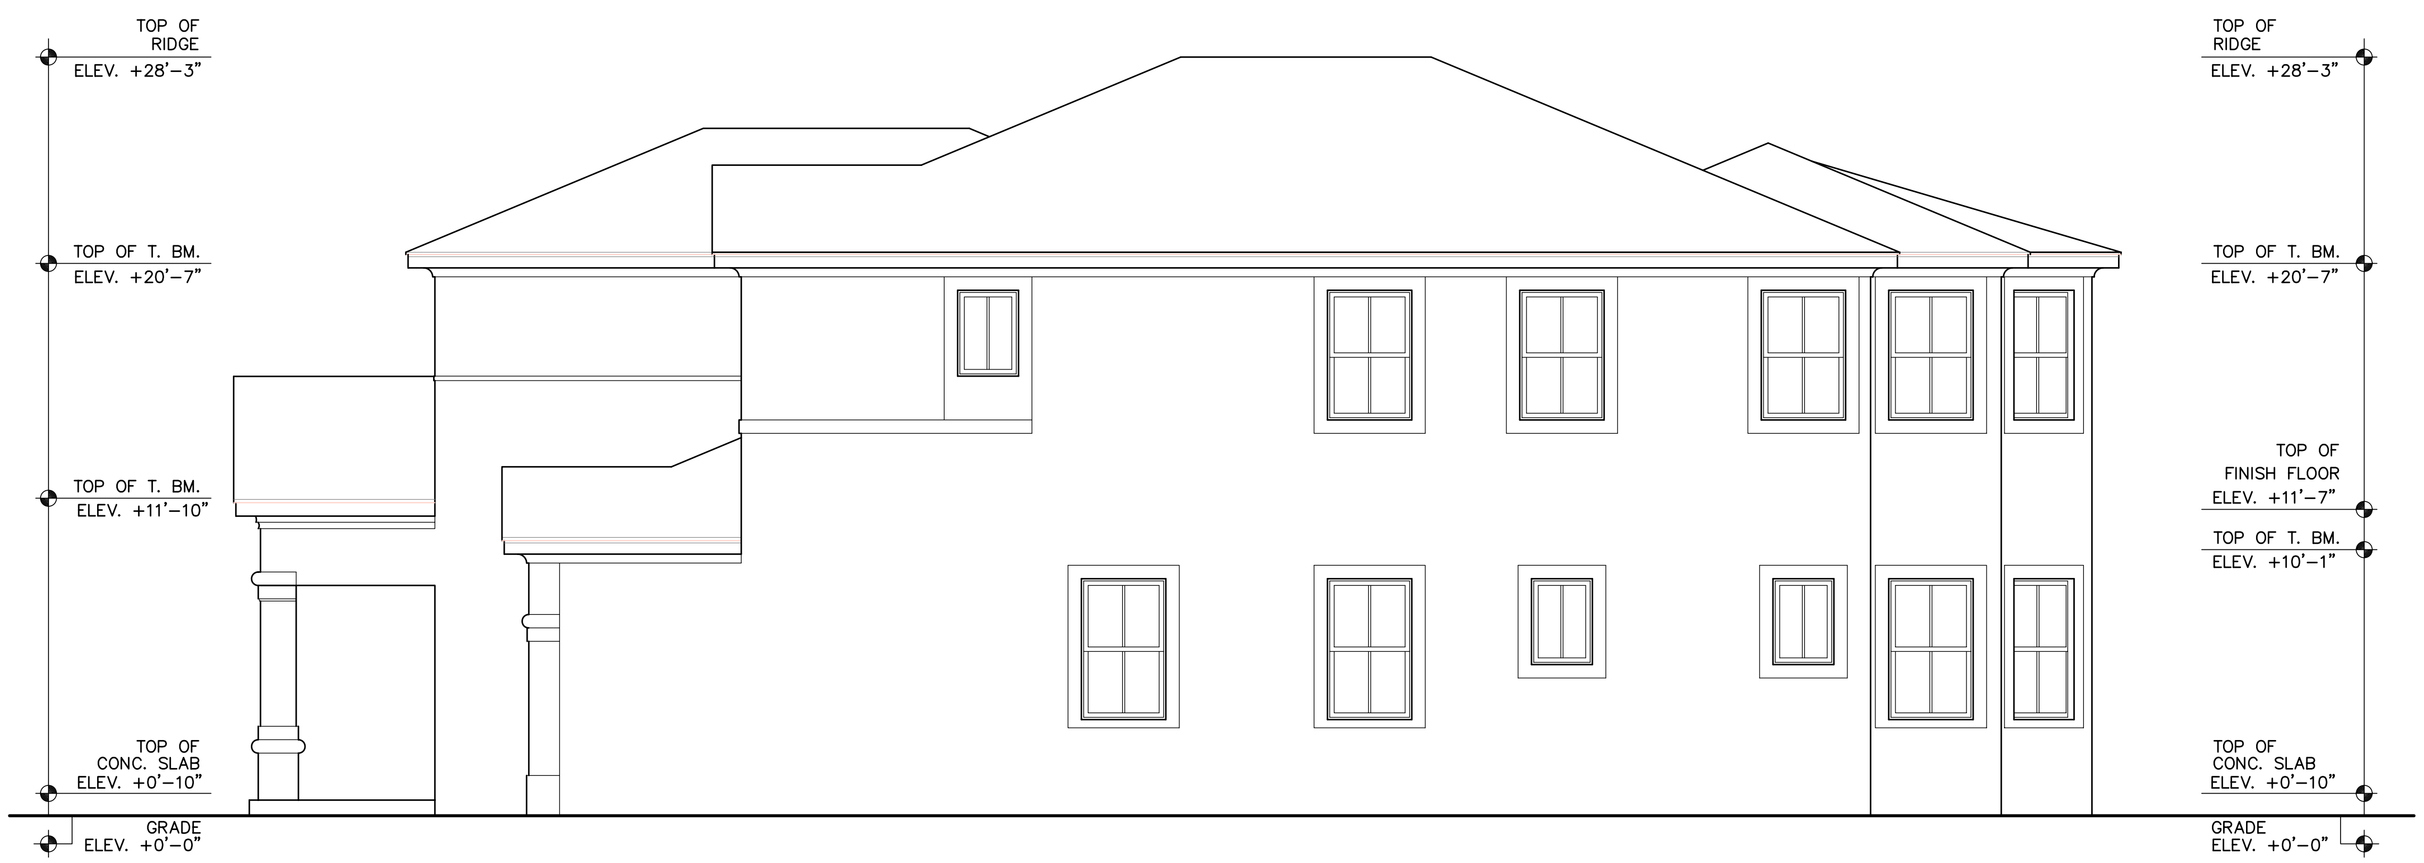

RIGHT ELEVATION

SCALE : 1/4" = 1'

PASCUAL PEREZ KILIDDJIAN & ASSOCIATES
ARCHITECTS · PLANNERS

EDGARDO PEREZ , AIA
LICENSE NO. : AR 0015394
MARIO P. PASCUAL , AIA
LICENSE NO. : AR 0008254

VILLAGE AT BEACON CENTER
8323 NORTHWEST 12 STREET
SUITE NO. : 104
MIAMI, FLORIDA 33126
TELEPHONE : (305) 592-1363
FACSIMILE : (305) 592-6865
www.pascualperezarchitects.com

REVISIONS:
11. 09. 05

CENTURY GARDENS
BY
CENTURY BUSINESS PARK
MIAMI, FLORIDA

SINGLE FAMILY HOMES
UNIT C

LEFT & RIGHT ELEVATIONS

DATE : 09. 06. 05
SCALE : 1/4"=1'
DRAWN : SP
JOB NO. :

A-46

SHEET NO. :