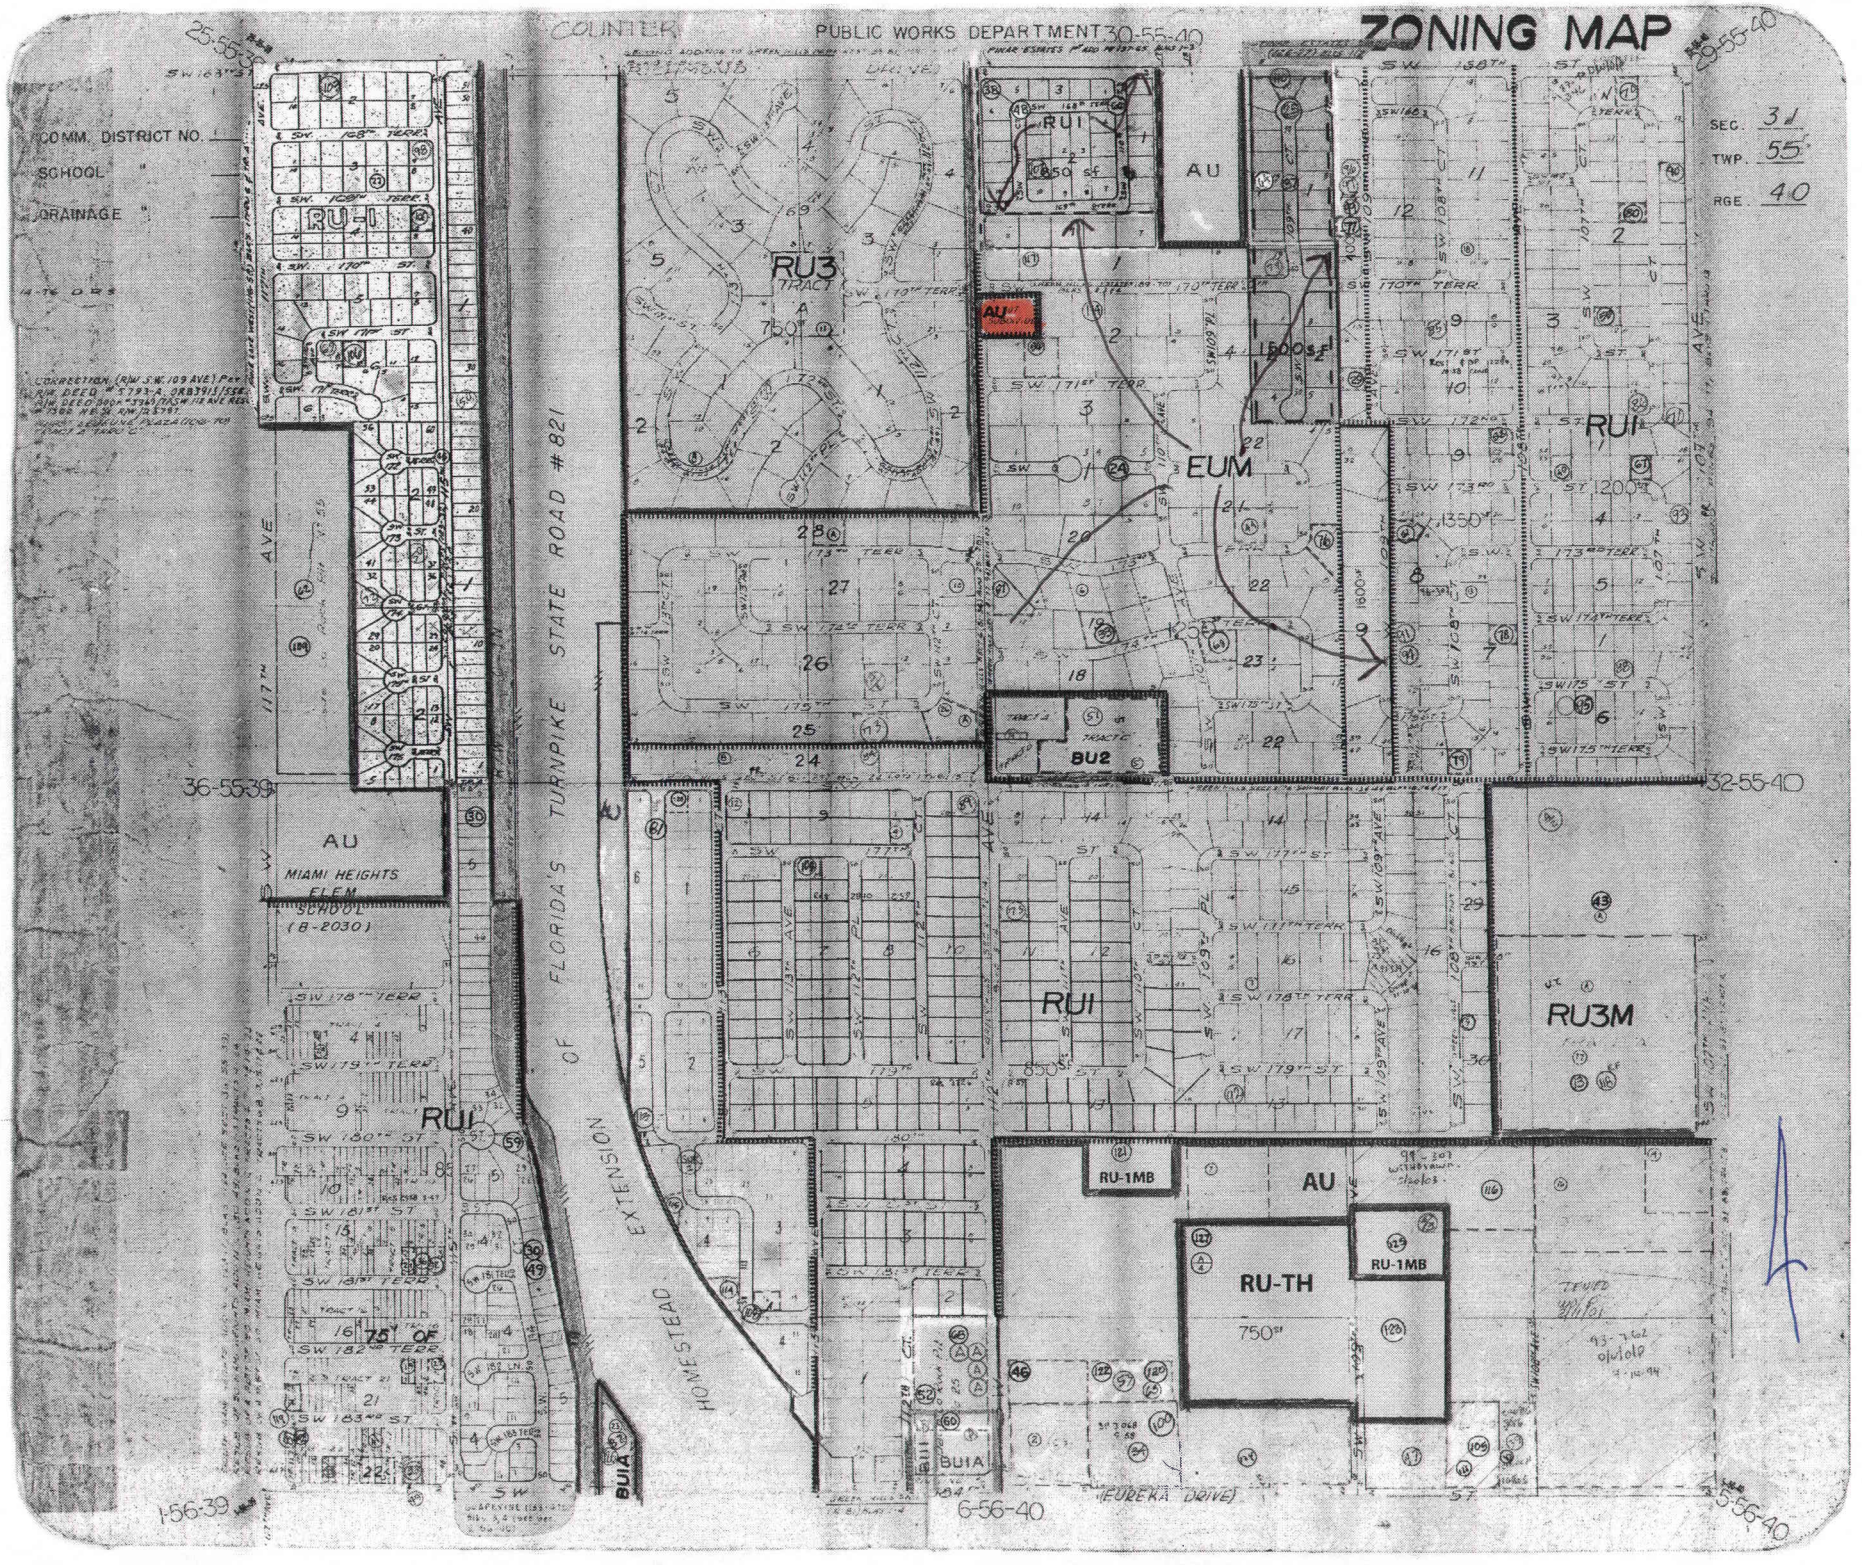

ZONING MAP
PUBLIC WORKS DEPARTMENT
COUNTER
COMM. DISTRICT NO.
SCHOOL
DRAINAGE
SEC. 31
TWP. 55
RGE. 40
RU-1
RU3
TRACT A
750
AU
EUM
1500 SF
BU2
RU1
RU3M
RU-1MB
RU-TH
750
MIAMI HEIGHTS ELEM SCHOOL (B-2030)
FLORIDA'S TURNPIKE STATE ROAD #821
HOMESTEAD EXTENSION OF
BU1A
(EUREKA DRIVE)
25-55-39
30-55-40
29-55-40
36-55-39
32-55-40
1-56-39
6-56-40
5-56-40