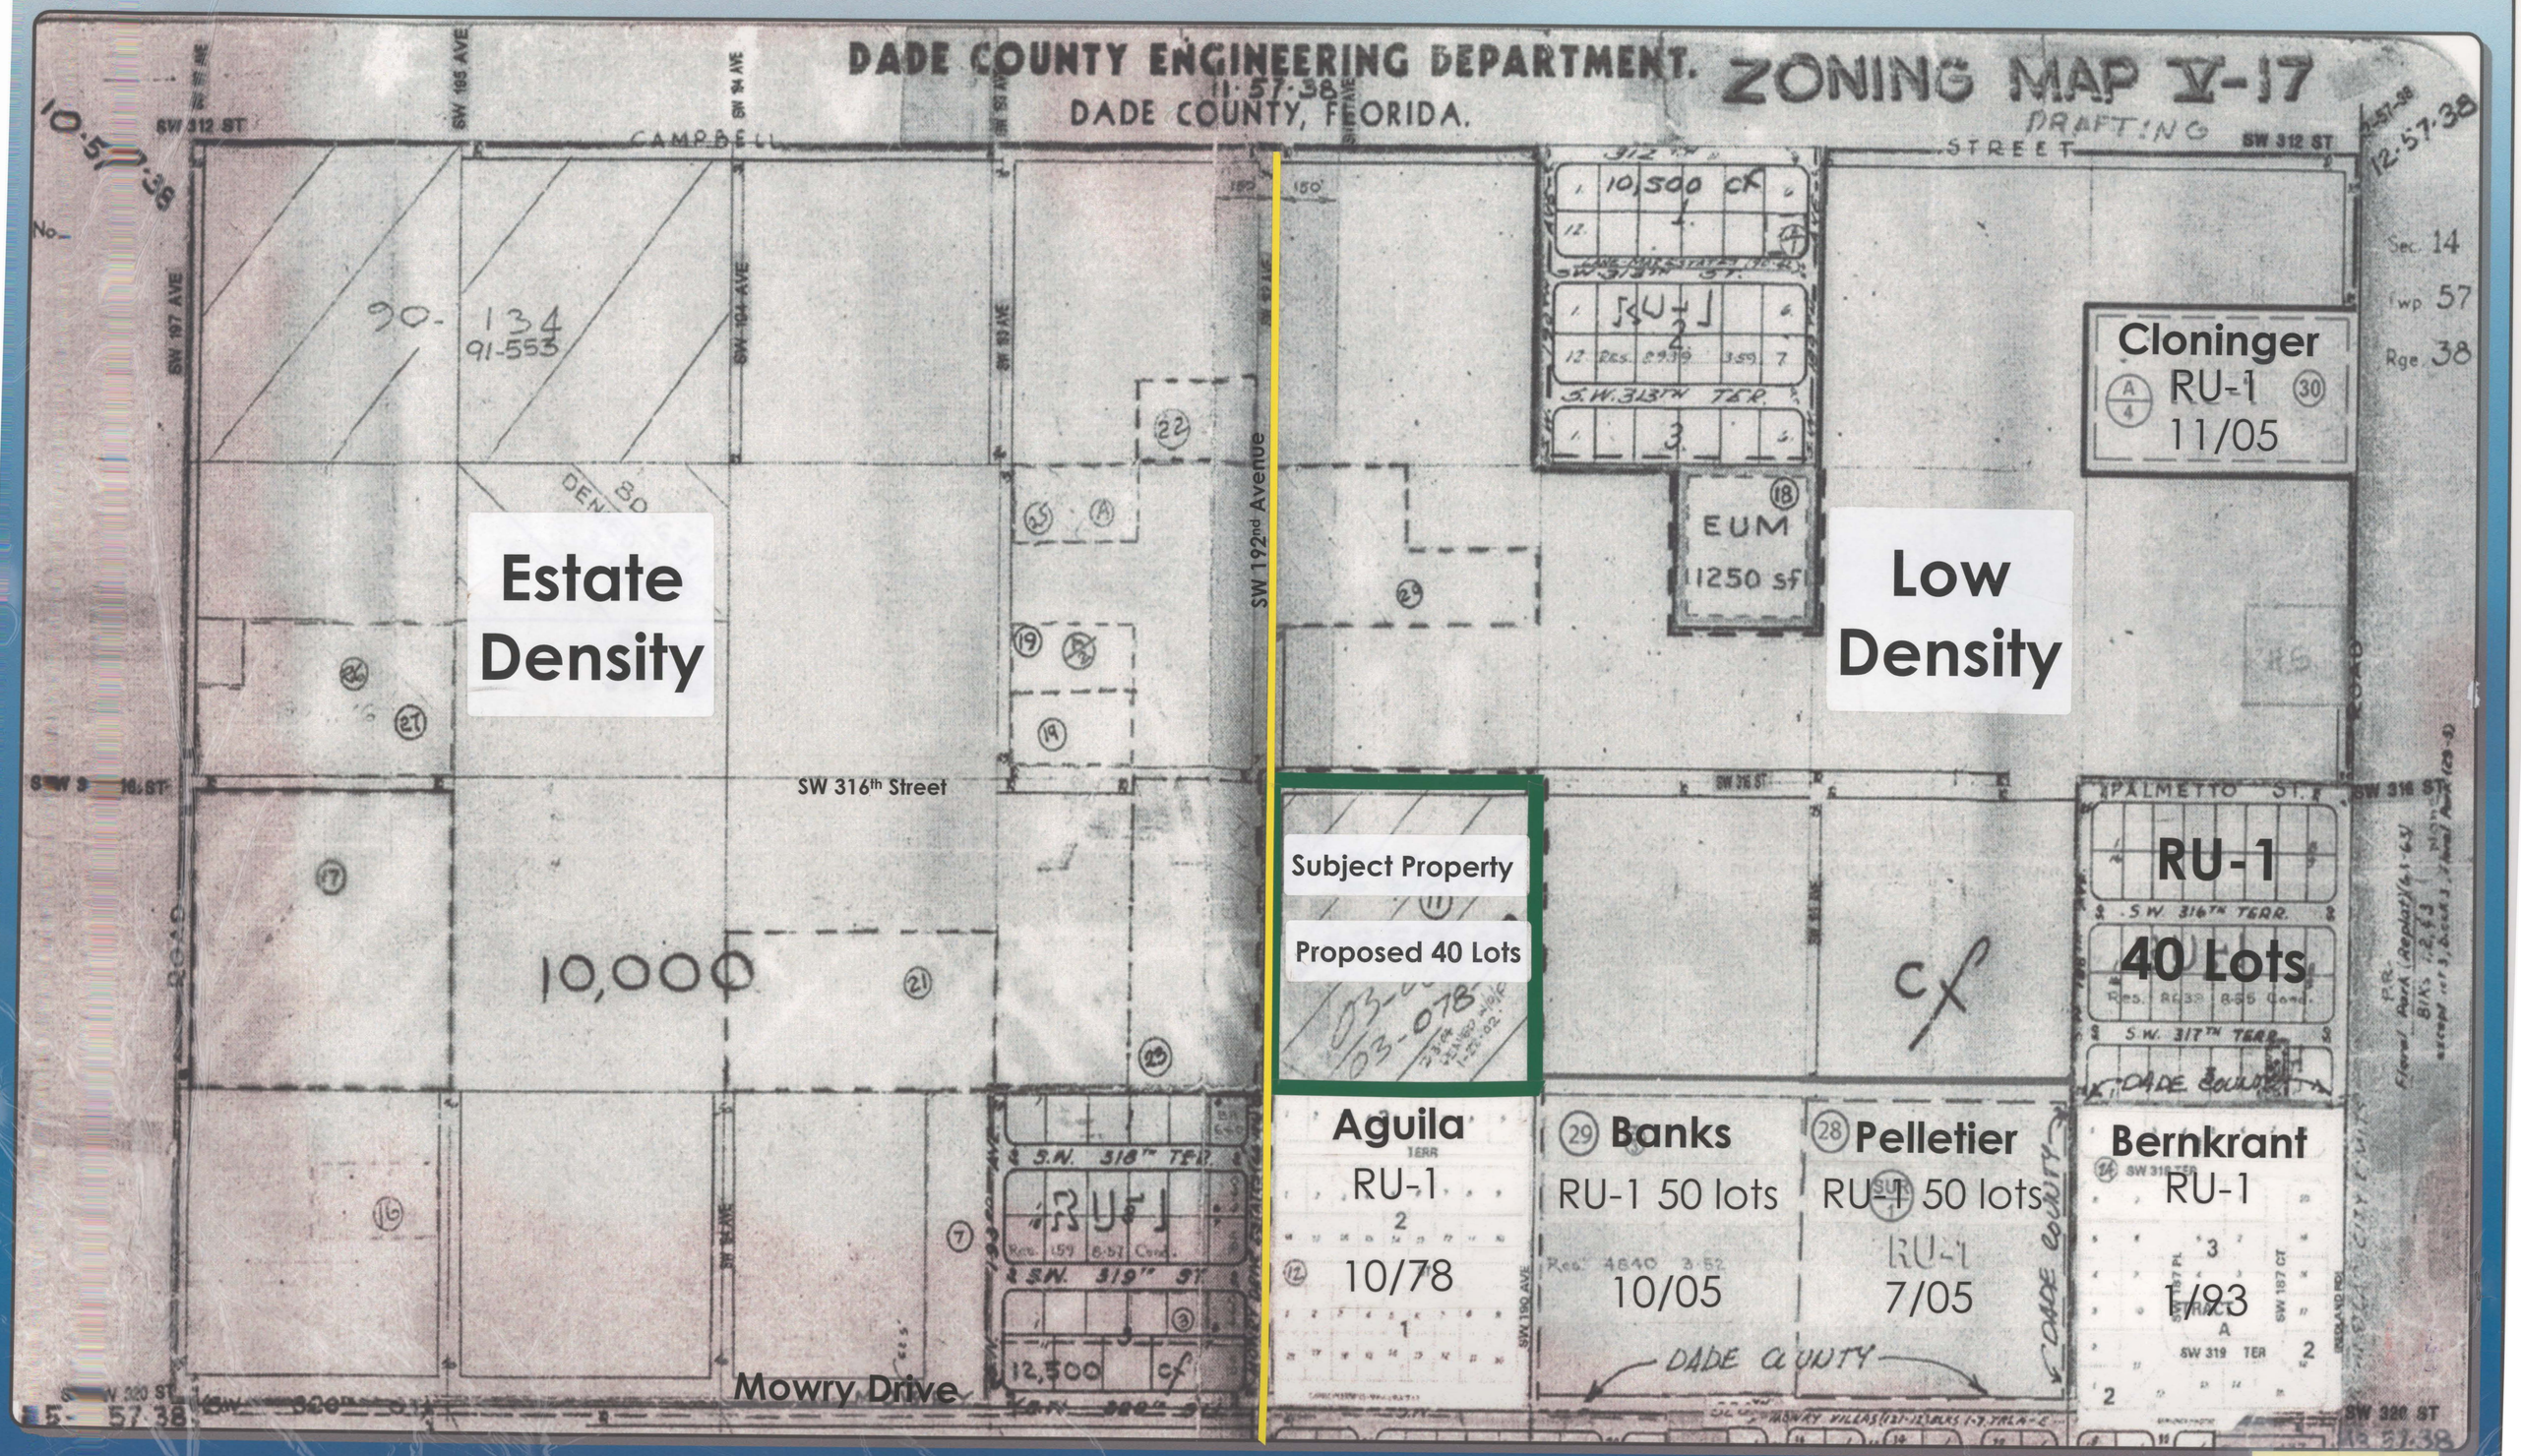
DADE COUNTY ENGINEERING DEPARTMENT.
DADE COUNTY, FLORIDA.
ZONING MAP V-17
DRAFTING
CAMPBELL
STREET
SW 312 ST
SW 197 AVE
SW 195 AVE
SW 194 AVE
SW 193 AVE
SW 192nd Avenue
SW 316th Street
SW 320 ST
Estate Density
Low Density
Cloninger
RU-1
11/05
EUM
11250 sf
10,500 cf
90-134
91-553
10,000
12,500 cf
Subject Property
Proposed 40 Lots
RU-1
40 Lots
Aguila
RU-1
10/78
Banks
RU-1 50 lots
10/05
Pelletier
RU-1 50 lots
7/05
Bernkrant
RU-1
1/93
Mowry Drive
DADE COUNTY
PALMETTO ST.
S.W. 316TH TERR.
S.W. 317TH TERR.
S.W. 318TH TER.
S.W. 319TH ST.
Sec. 14
Twp. 57
Rge. 38

Received by the Clerk
for the record.

OCT 12 2006
Item A
Exhibit A-7
Appl. A 05-317