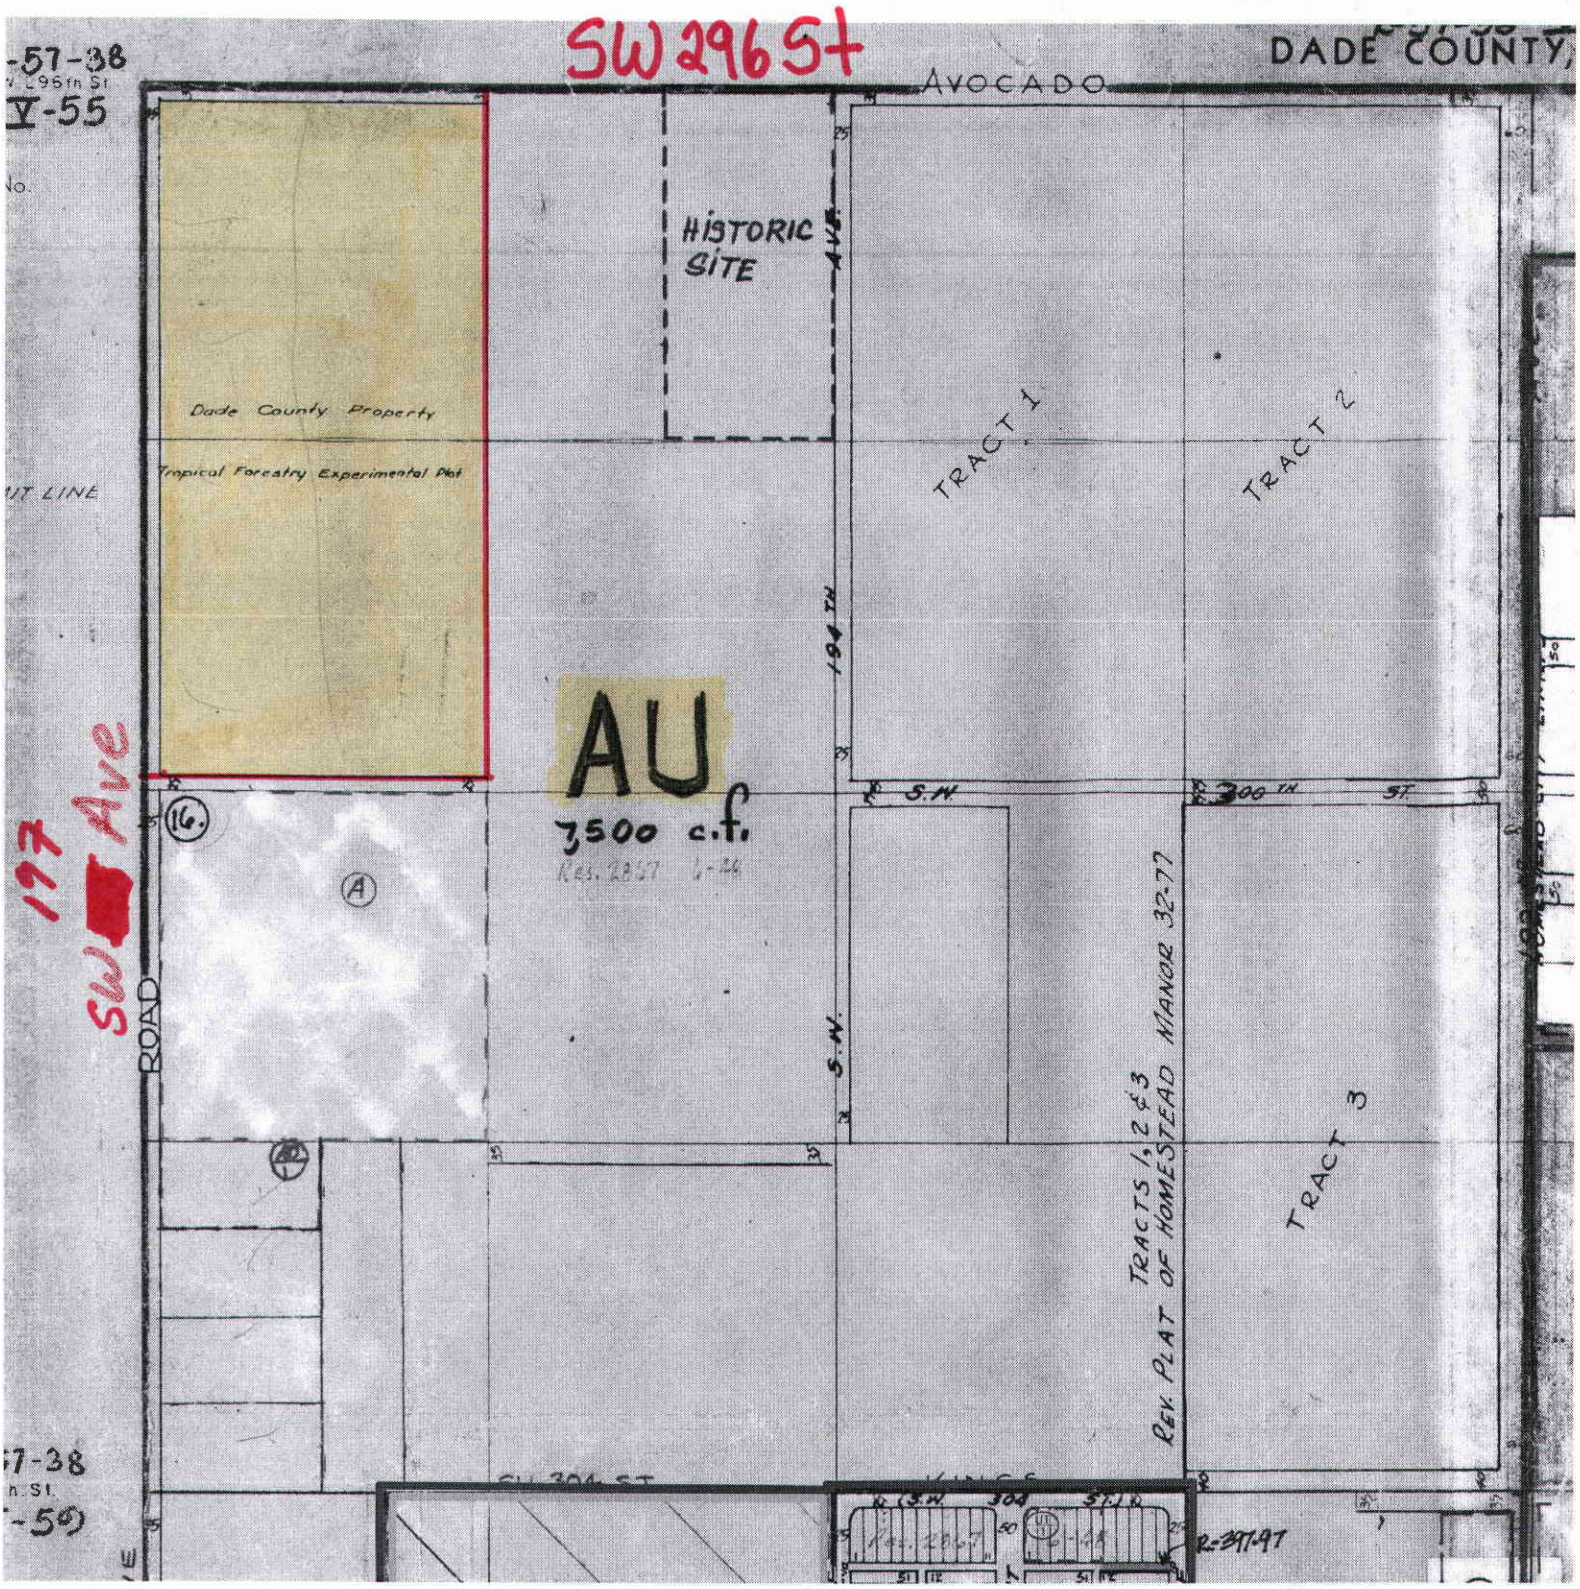
SW 296 St
DADE COUNTY
AVOCADO
HISTORIC SITE
Dade County Property
Tropical Forestry Experimental Plot
TRACT 1
TRACT 2
TRACT 3
AU
7,500 c.f.
S.W. 194 TH AVE.
S.W. 300 TH ST.
S.W. 197 Ave
ROAD
TRACTS 1, 2 & 3
REV. PLAT OF HOMESTEAD MANOR 32-77
R-397-97