RECEIVED
MIAMI-DADE COUNTY
PROCESS #: Z06-192
DATE: MAY 03 2007
BY: SDE

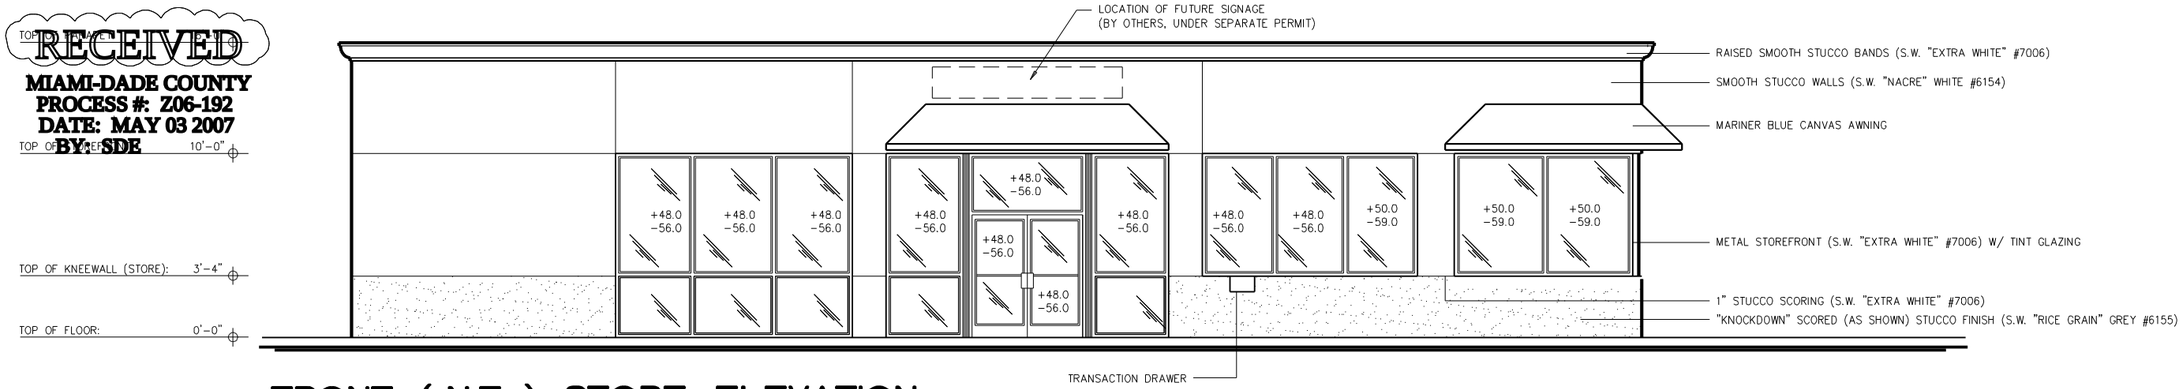


## FRONT ( N.E. ) STORE ELEVATION

SCALE: 1/4"=1'-0"

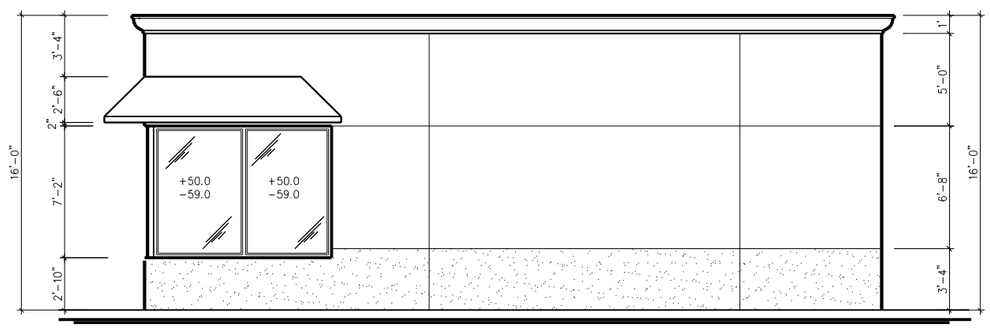


## SIDE ( N.W. ) STORE ELEVATION

SCALE: 1/4"=1'-0"

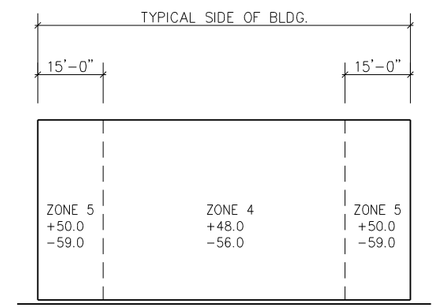


## WIND LOADS ON BLDG.

HURRICANE PROOF WINDOWS & DOORS SHOP DRAWINGS to be SUBMITTED BY MFG.

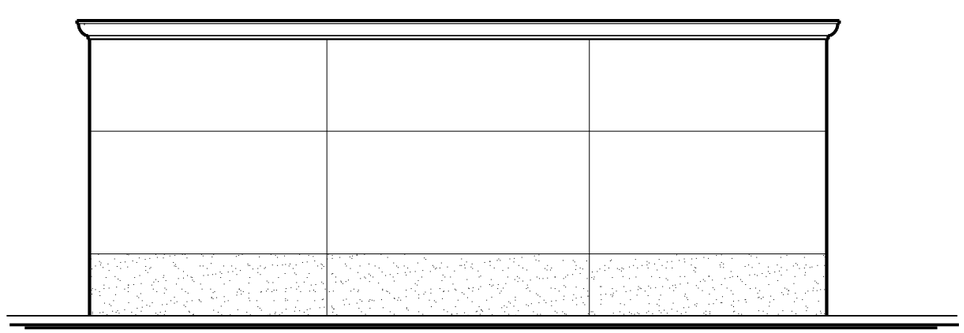

## SIDE ( S.E. ) STORE ELEVATION

SCALE: 1/4"=1'-0"


13990 SW 97th AVENUE
miami, florida 33176
telephone: 305 992-6928
beeper: 305 715-8007
fax: 305 235-7291
ICN, inc ENGINEERING
A.M. PASCUAL, P.E. Civil: 46747


Date: 06/15/06
By: JES
Chk:
Scale: 1/4"=1'-0"
Job No: 573

| Rev: | Date: |
|---|---|
| | 04/30/07 |

EXTERIOR ELEVATIONS

LIBERTY STATION

11933 W. DIXIE HIGHWAY, MIAMI-DADE COUNTY, FLORIDA

A-4a

RECEIVED
MIAMI-DADE COUNTY
PROCESS #: Z06-192
DATE: MAY 03 2007
BY: SDE

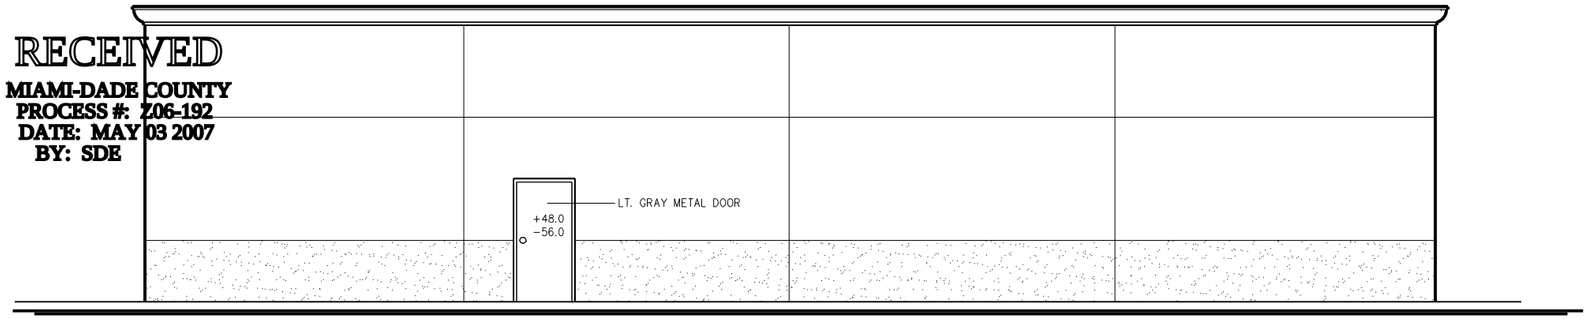


## REAR ( S.W. ) STORE ELEVATION

SCALE: 1/4"=1'-0"

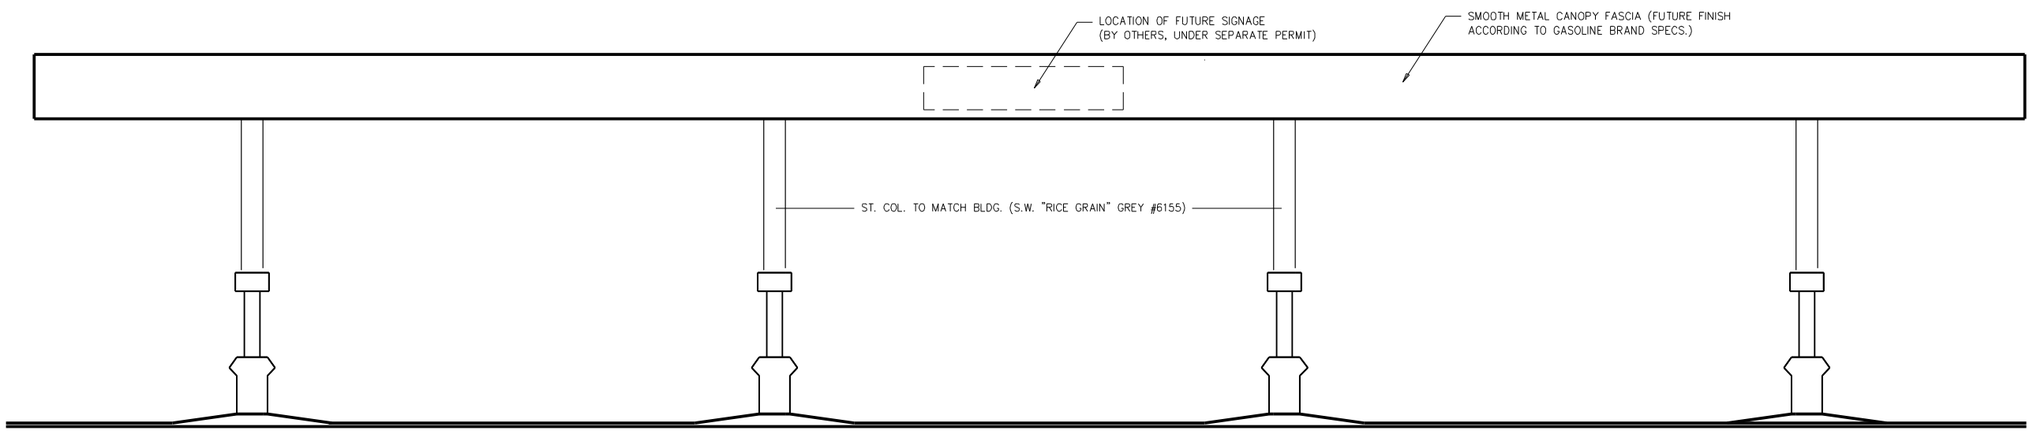


## FRONT ( N.W. ) CANOPY ELEVATION

SCALE: 1/4"=1'-0"

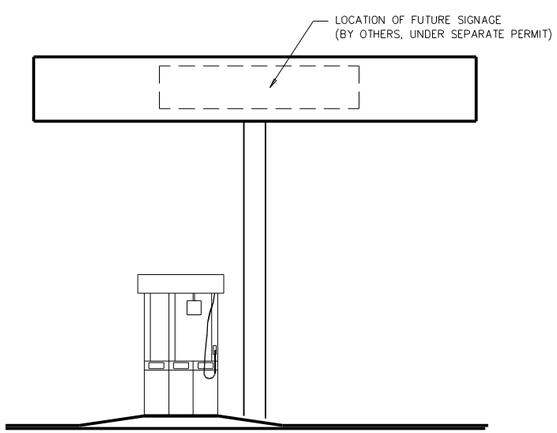


## SIDE CANOPY ELEVATION

SCALE: 1/4"=1'-0"


13990 SW 97th AVENUE
miami, florida 33176
telephone: 305 992-6928
beeper: 305 715-8007
fax: 305 235-7291
ENGINEERING
A.M. PASCUAL, P.E. Civil: 46747


Date: 06/15/06
By: JES
Chk:
Scale: 1/4"=1'-0"
Job No: 573

| Rev: | Date: |
|---|---|
| | 04/30/07 |

EXTERIOR ELEVATIONS

LIBERTY STATION

11933 W. DIXIE HIGHWAY,

MIAMI-DADE COUNTY, FLORIDA

A-4b