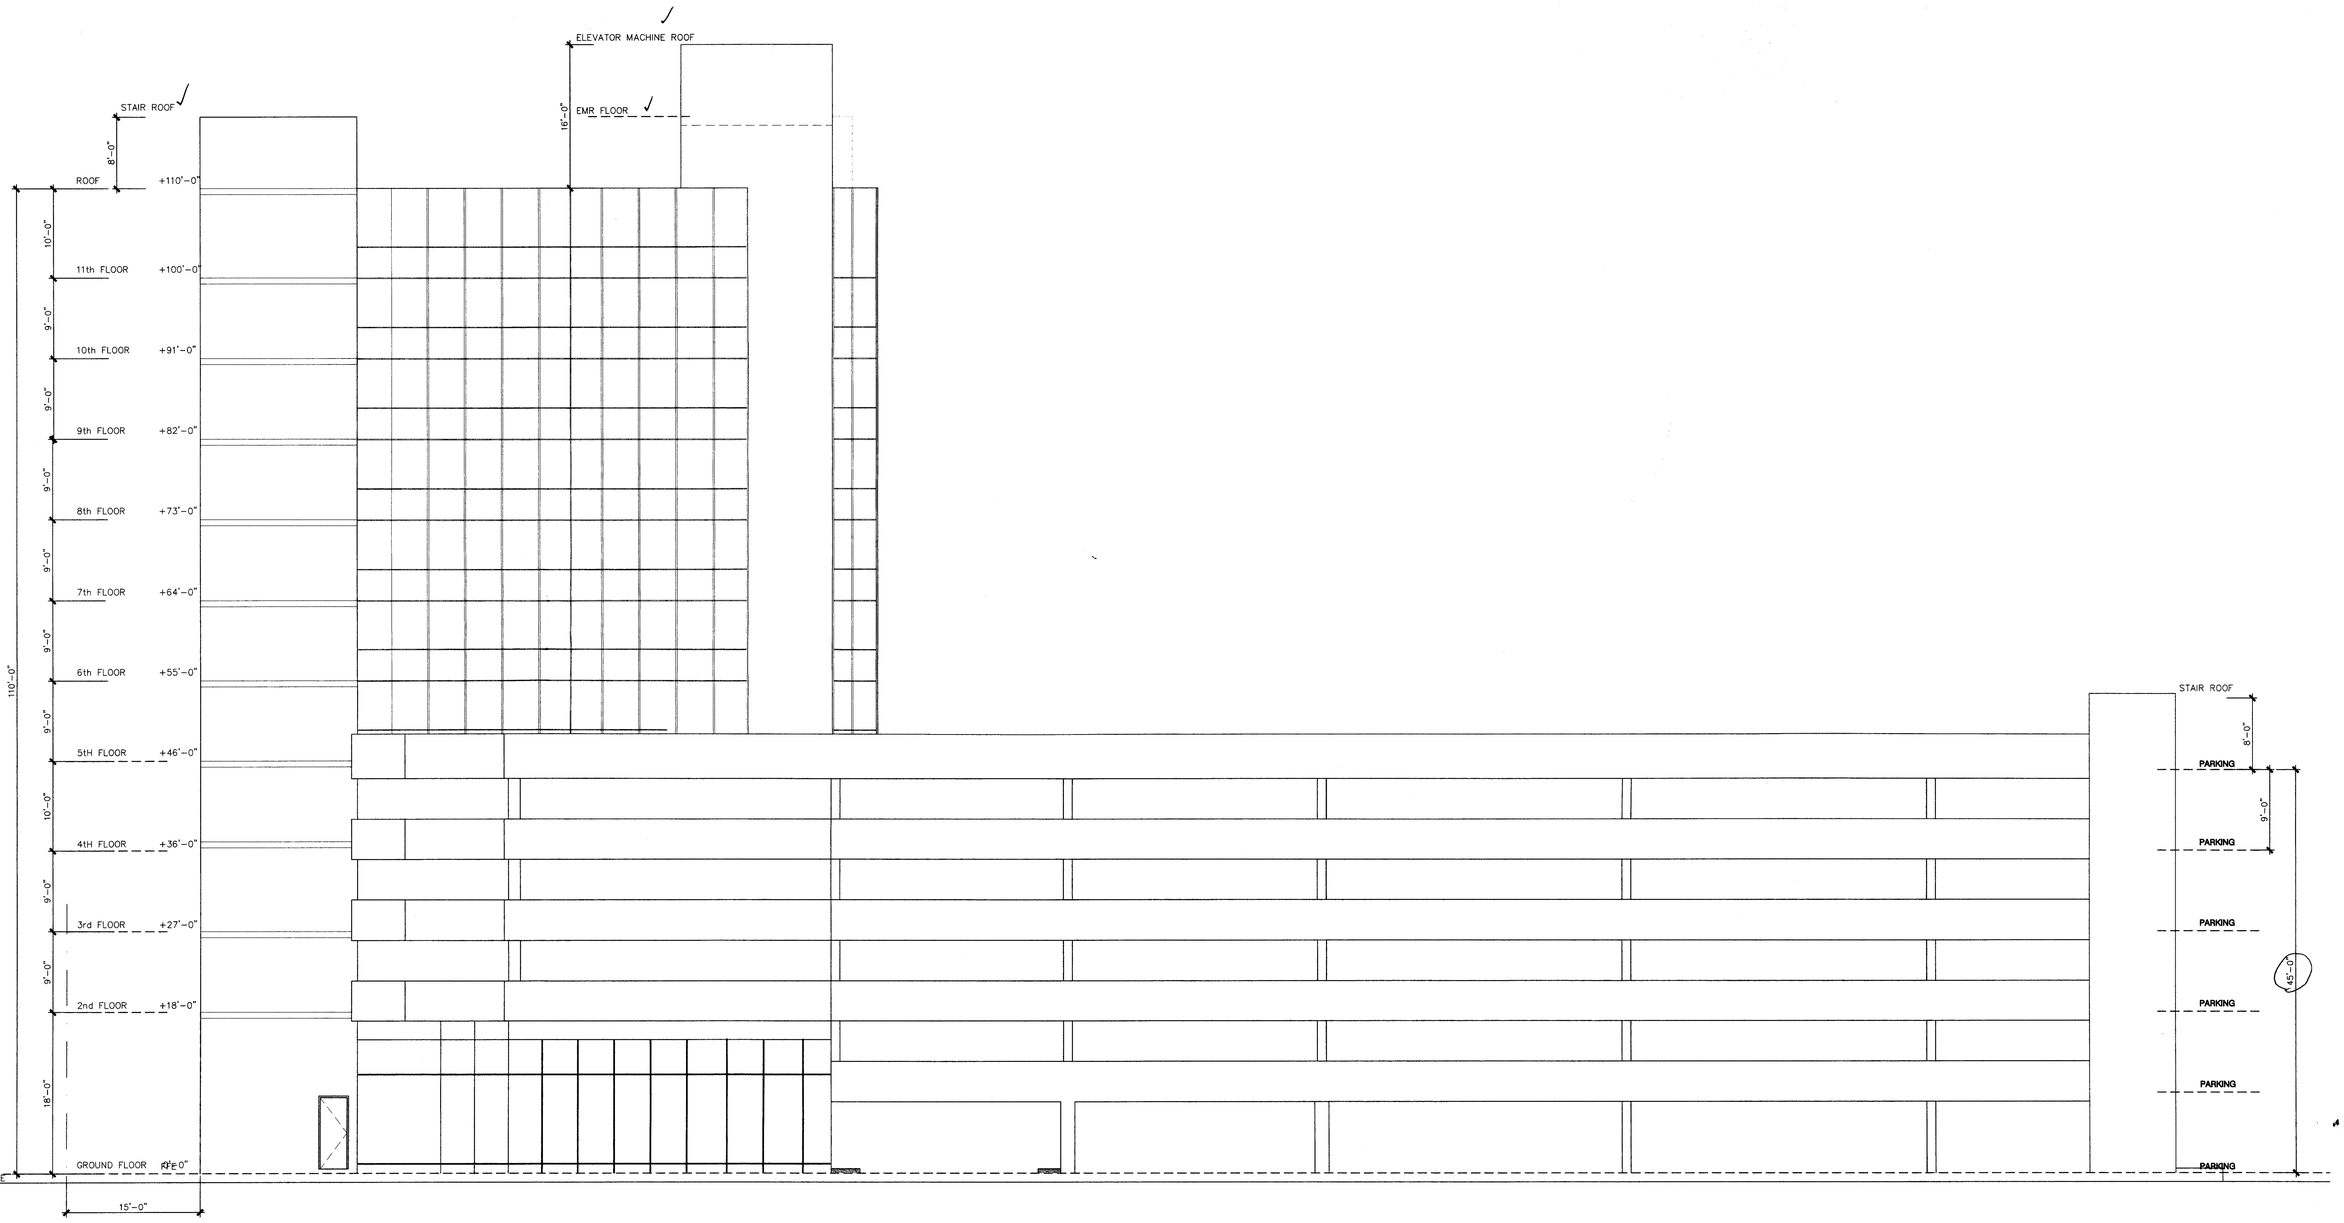

SOUTH ELEVATION

SCALE: 1/8" = 1'-0"

RECEIVED
206.323
JAN 22 2008
ZONING HEARINGS SECTION
MIAMI-DADE PLANNING AND ZONING DEPT.
BY

AA 0003205

Tapia-Ruano Architect Inc.
1753 SW 23rd TERRACE Miami, Florida, 33145 (305) 856-0192

SITE PLAN STUDY FOR MULTIUSE PROJECT AT:
B & F MARINE INC.
4001 SW 72nd AVENUE MIAMI, FLORIDA 33155

PLAN 'A'

Date:
1-16-08

Comm. No.
051007

A-8

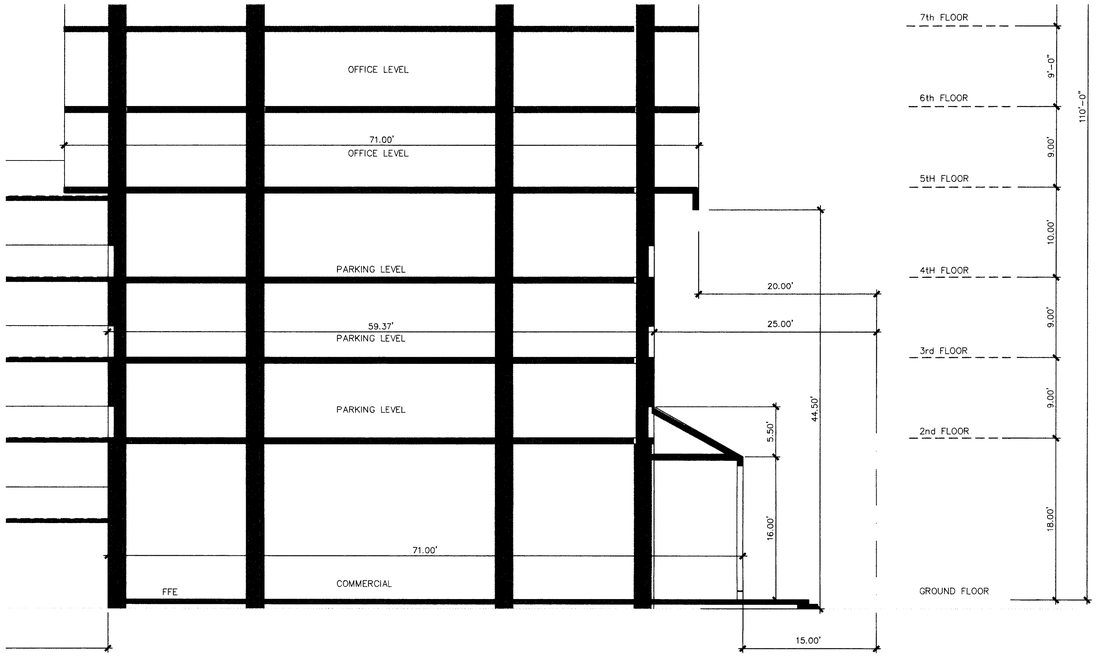

PARTIAL SECTION AT 72 AVE LOOKING SOUTH

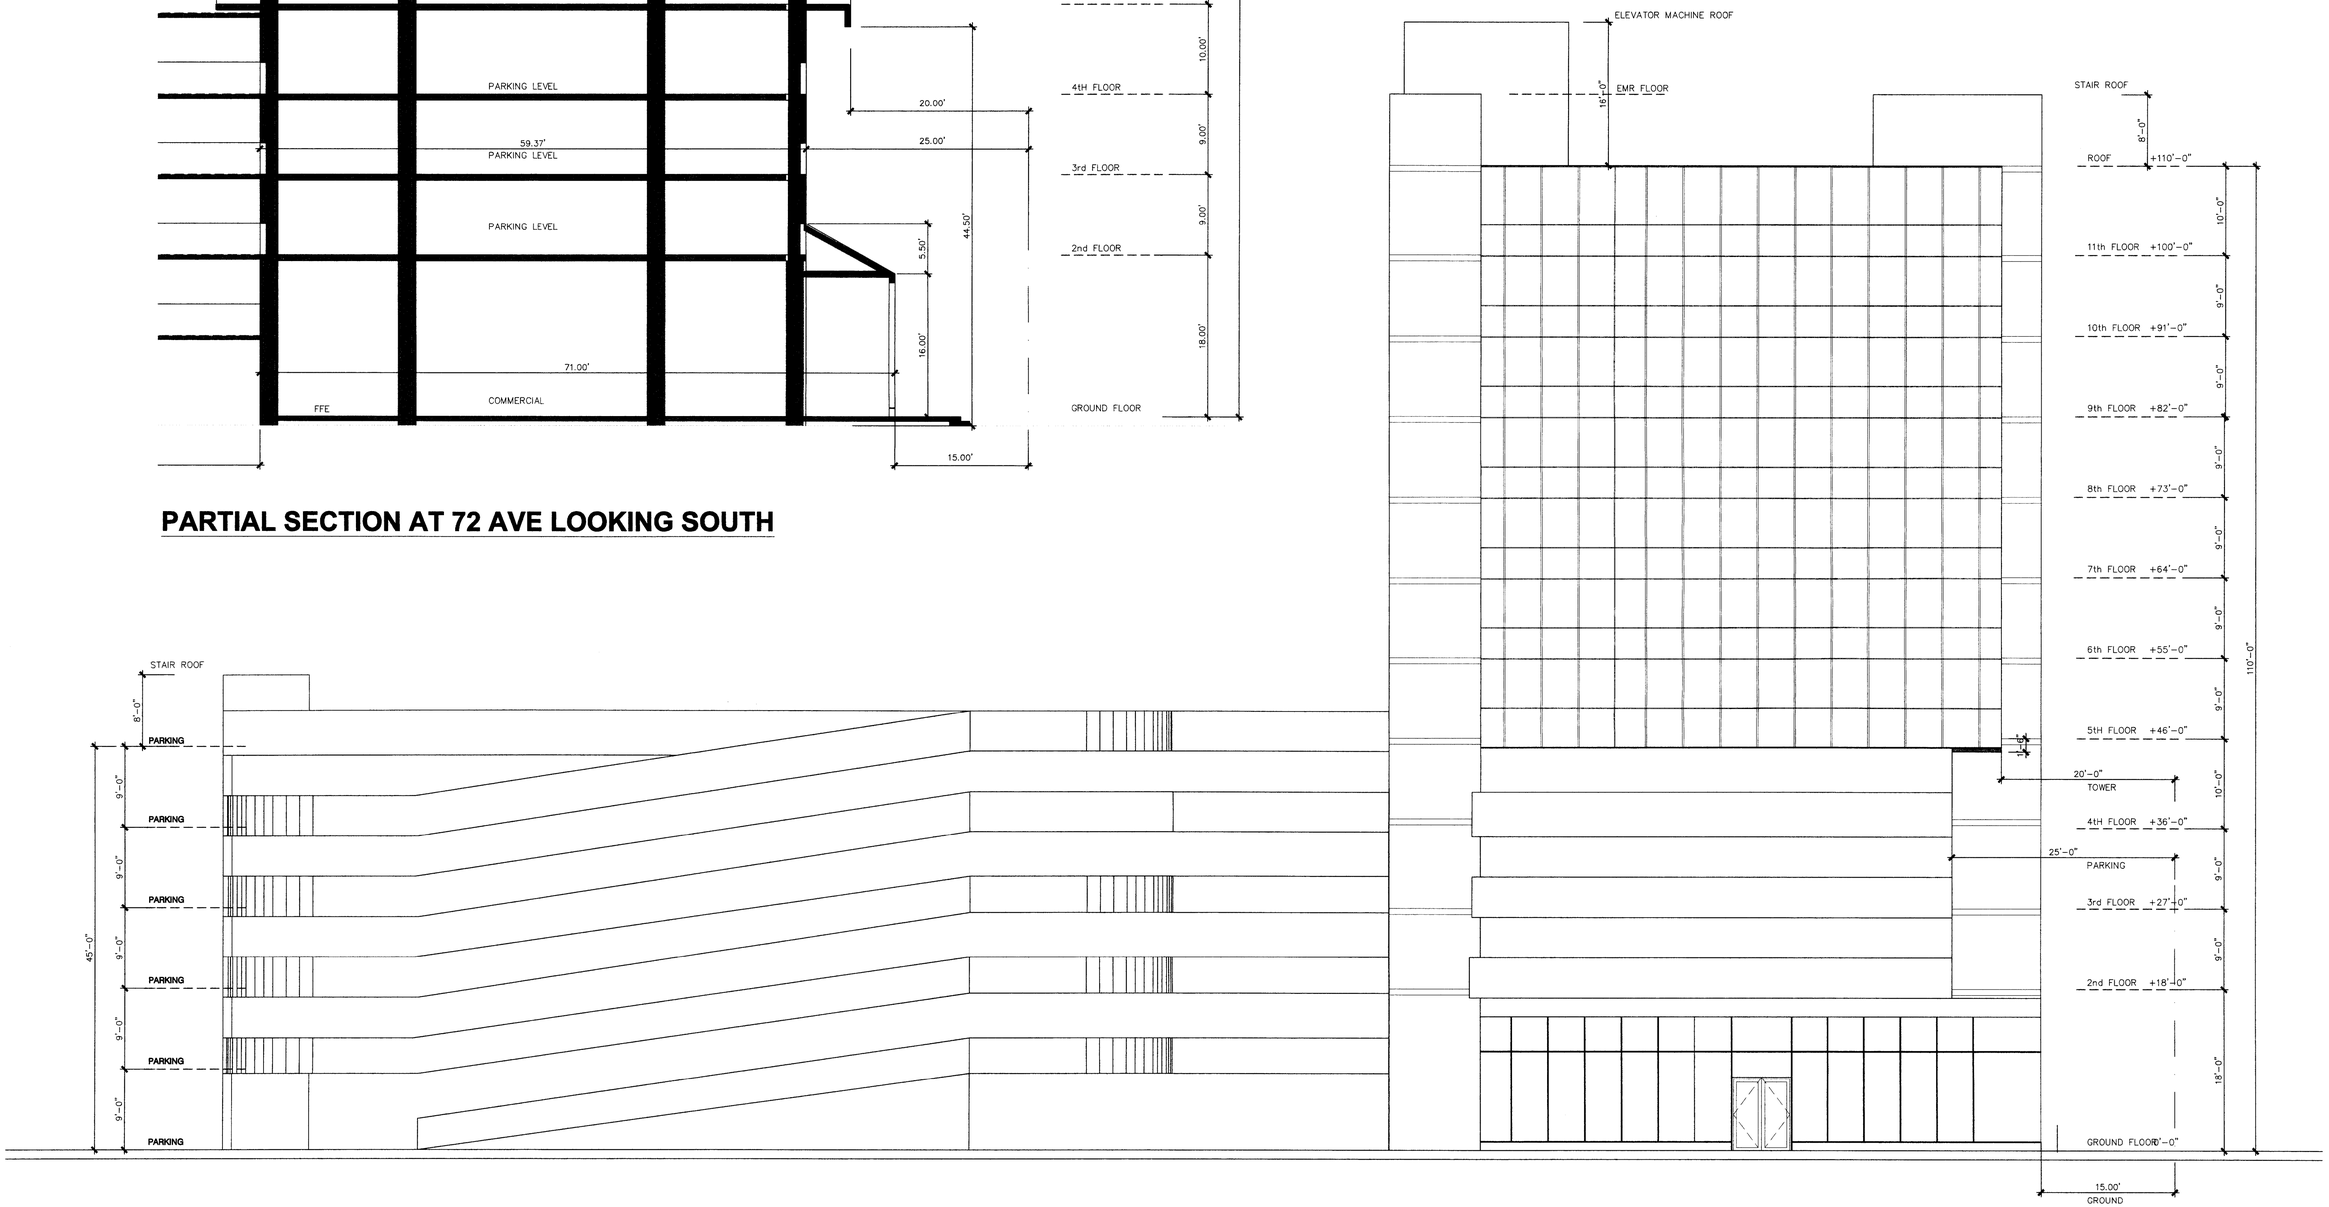

NORTH ELEVATION

SCALE: 1/8" = 1'-0"

RECEIVED
206-323
JAN 22 2008
ZONING HEARINGS SECTION
DADE COUNTY PLANNING AND ZONING DEPT.
2nd Rev.

Tapia-Ruano Architect Inc.
1753 SW 23rd TERRACE
Miami, Florida, 33145
(305) 856-0192

SITE PLAN STUDY FOR MULTIUSE PROJECT AT:
B & F MARINE INC.
4001 SW 72nd AVENUE
MIAMI, FLORIDA 33155

PLAN 'A'

Date:
1-16-08

Comm. No.
051007

Z:\ACDRAWINGS\DELUB & F MARINE\OFFICE BUILDING\PRELIMINARY\REV 11-1 BF ELEVATIONS.dwg, 1/16/2008 11:50:40 AM

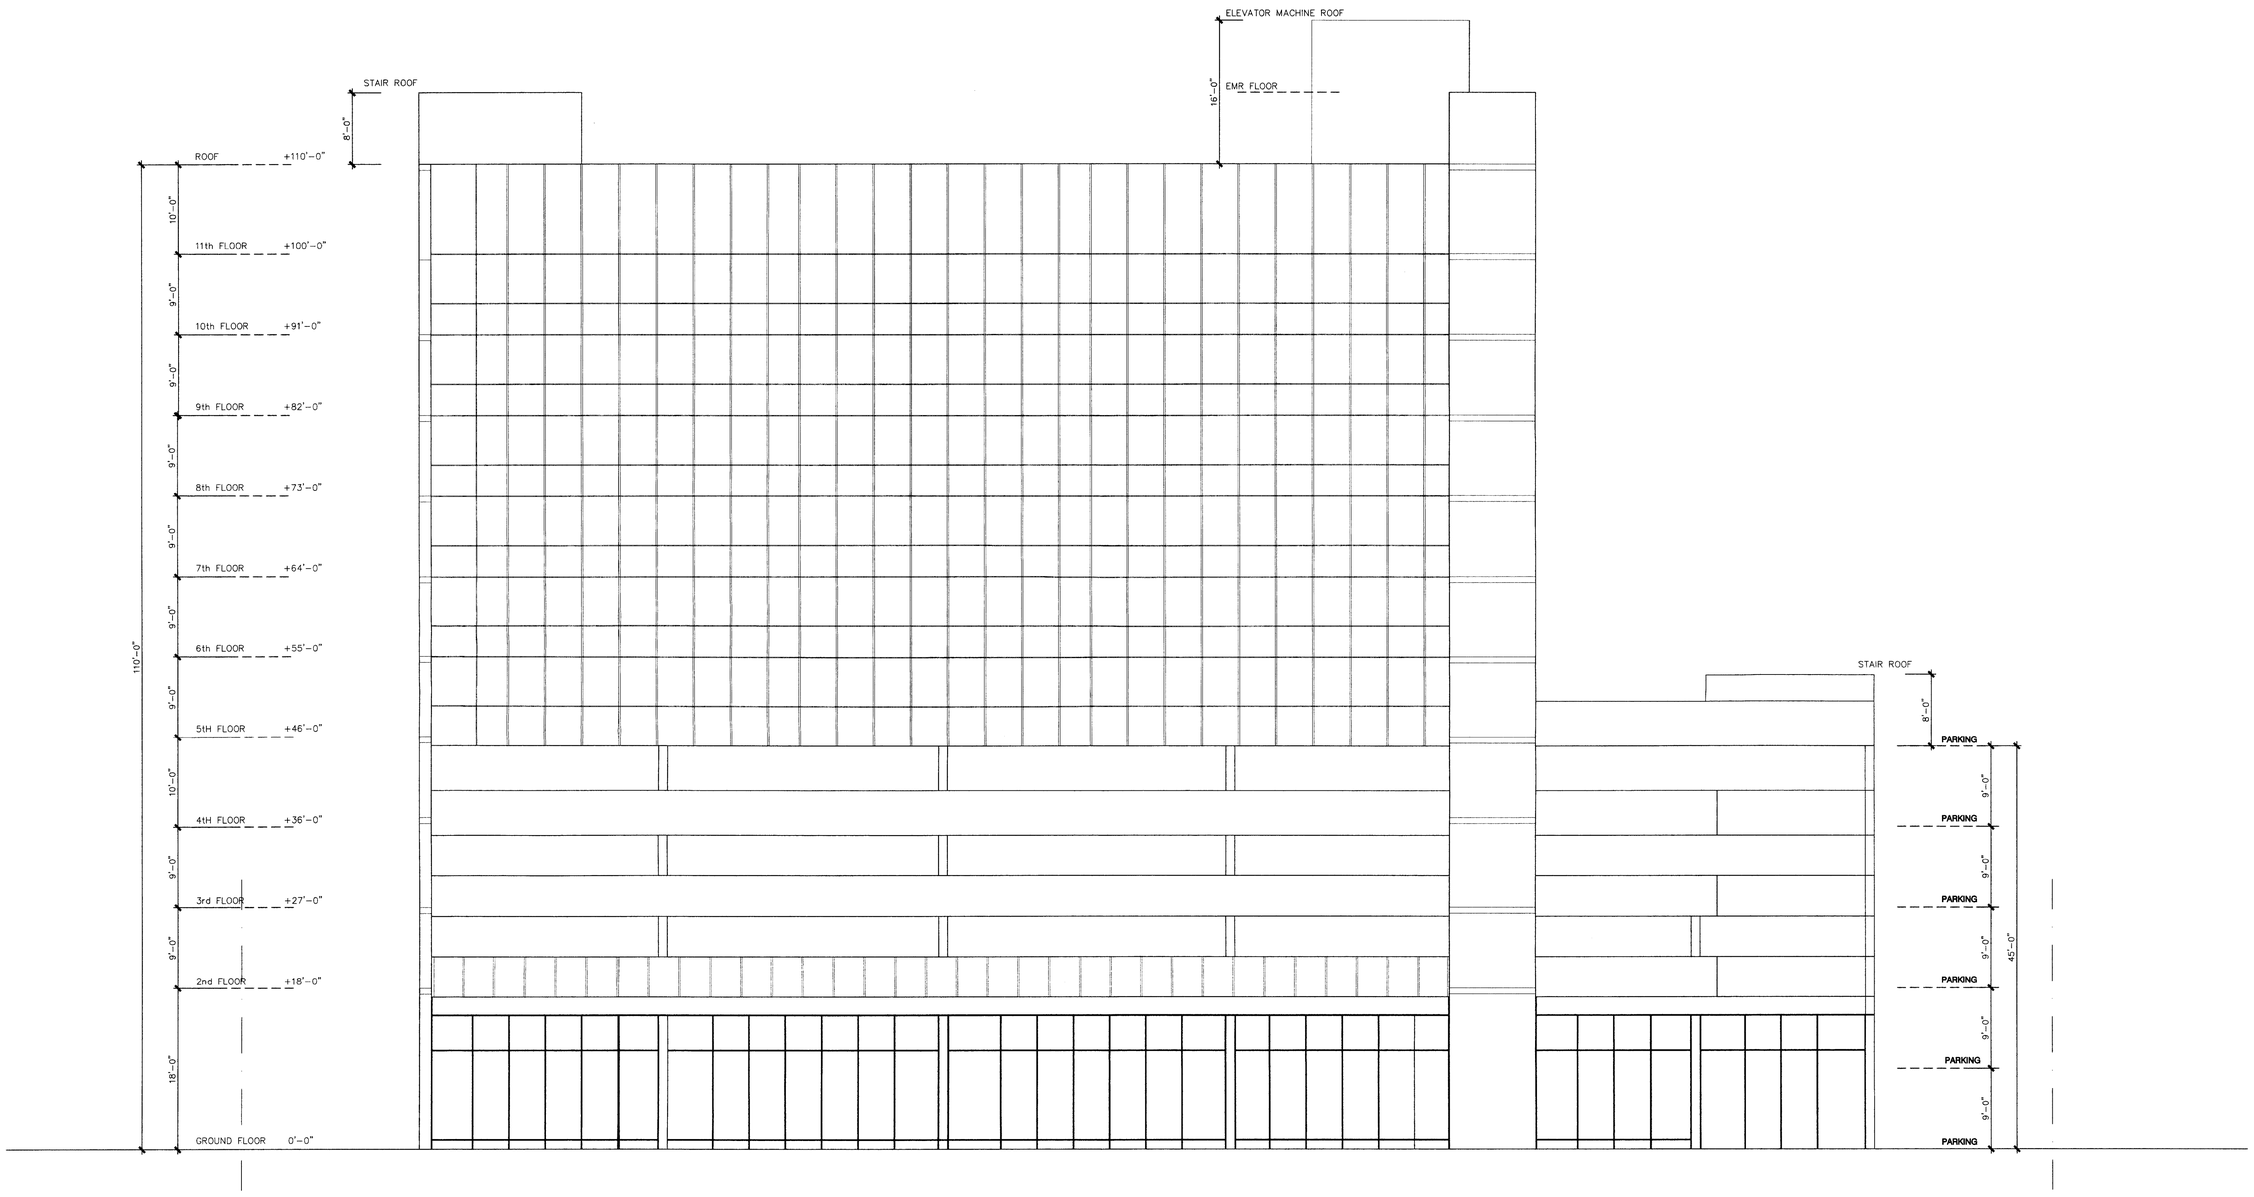

WEST ELEVATION

SCALE: 1/8" = 1'-0"

RECEIVED
206-323
JAN 22 2008
ZONING HEARINGS SECTION
MIAMI-DADE PLANNING AND ZONING DEPT.
BY AH
2nd Rev.

AA 0003205

Tapia-Ruano Architect Inc.
1753 SW 23rd TERRACE Miami, Florida, 33145 (305) 856-0192

SITE PLAN STUDY FOR MULTIUSE PROJECT AT:
B & F MARINE INC.
4001 SW 72nd AVENUE MIAMI, FLORIDA 33155

PLAN 'A'

Date: 1-16-08
Comm. No. 051007

A-10

Z:\AADRAWINGS\DELL\B & F MARINE\OFFICE BUILDING\PRELIMINARY\REV 11-1 BF ELEVATIONS.dwg, 1/16/2008 11:50:41 AM

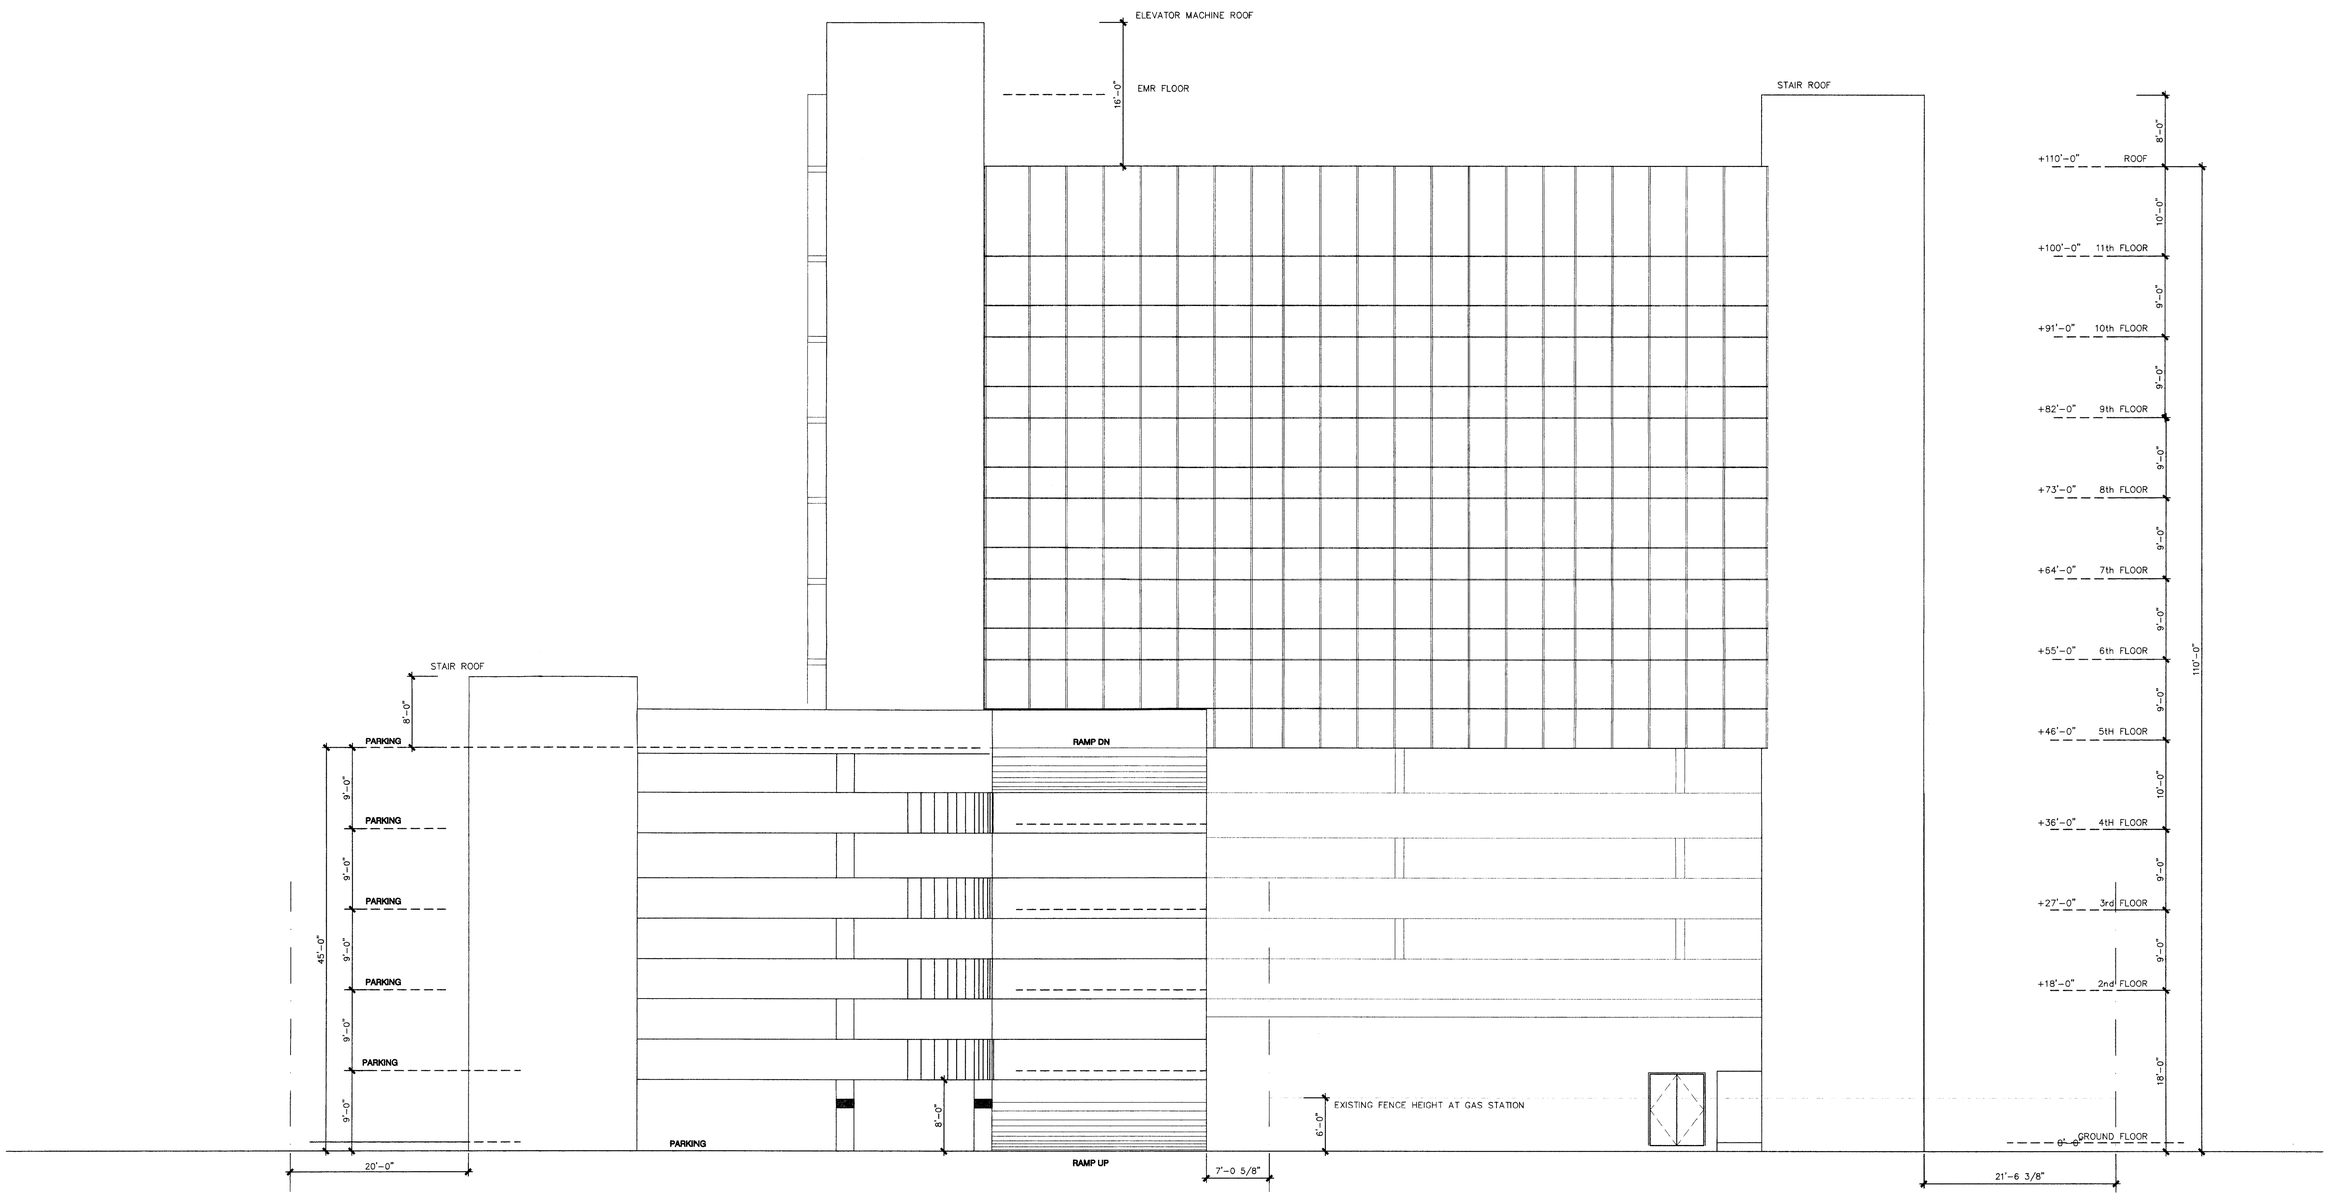

EAST ELEVATION

SCALE: 1/8" = 1'-0"

RECEIVED
206-323
JAN 22 2008
ZONING HEARINGS SECTION
MIAMI-DADE PLANNING AND ZONING DEPT.
BY
2nd RW.

AA 0003205

Tapia-Ruano Architect Inc.
1753 SW 23rd TERRACE Miami, Florida, 33145 (305) 856-0192

SITE PLAN STUDY FOR MULTIUSE PROJECT AT:
B & F MARINE INC.
4001 SW 72nd AVENUE MIAMI, FLORIDA 33155

PLAN 'A'

Date: 1-16-08
Comm. No. 051007

A-11

Tapia-Ruano Architect Inc.
1753 SW 23rd TERRACE Miami, Florida, 33145 (305) 856-0192

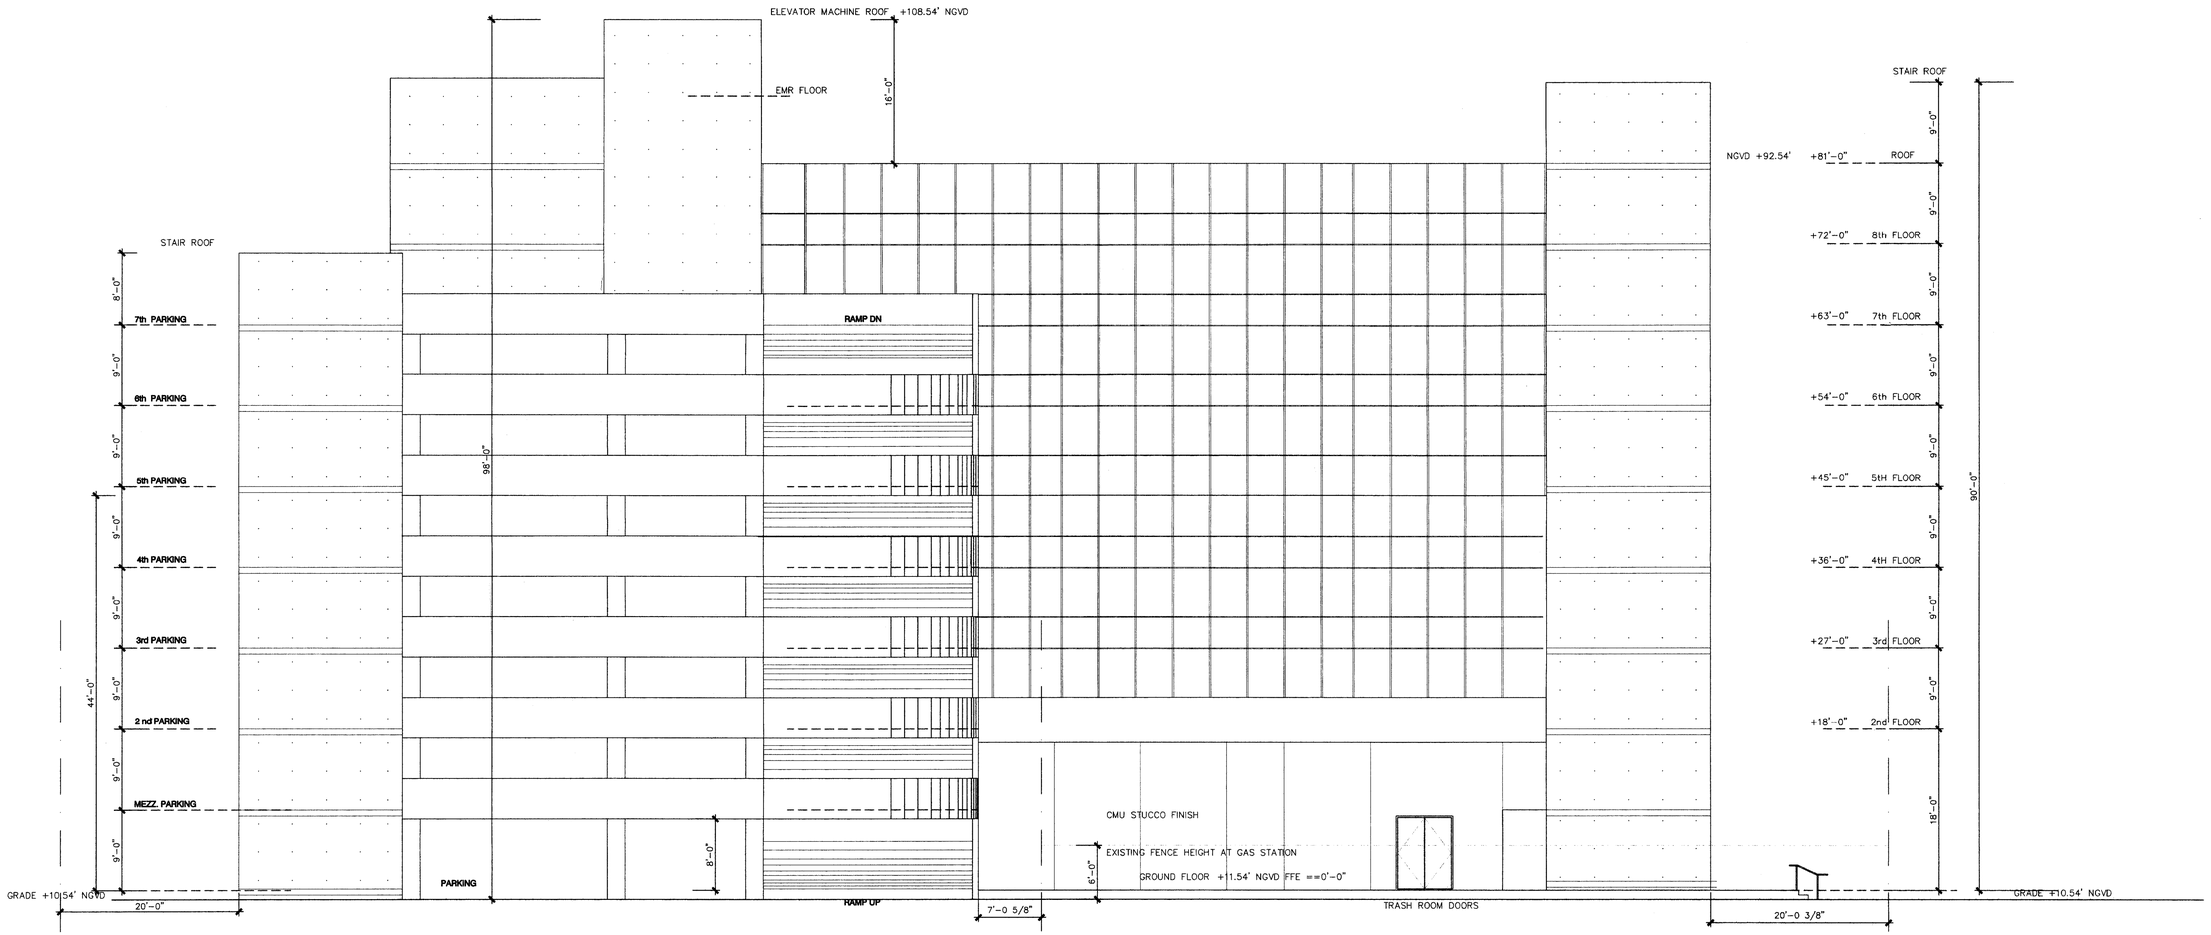

EAST ELEVATION

SCALE: 1/8" = 1'-0"

SITE PLAN STUDY FOR MULTIUSE PROJECT AT:
B & F MARINE INC.
4001 SW 72nd AVENUE MIAMI, FLORIDA 33155

PLAN 'B'

RECEIVED
2006-223
DEC 01 2008
ZONING HEARINGS SECTION
MIAMI-DADE PLANNING AND ZONING DEPT.
BY

Date:
11-24-08

Comm. No.
051007