AA 0003205

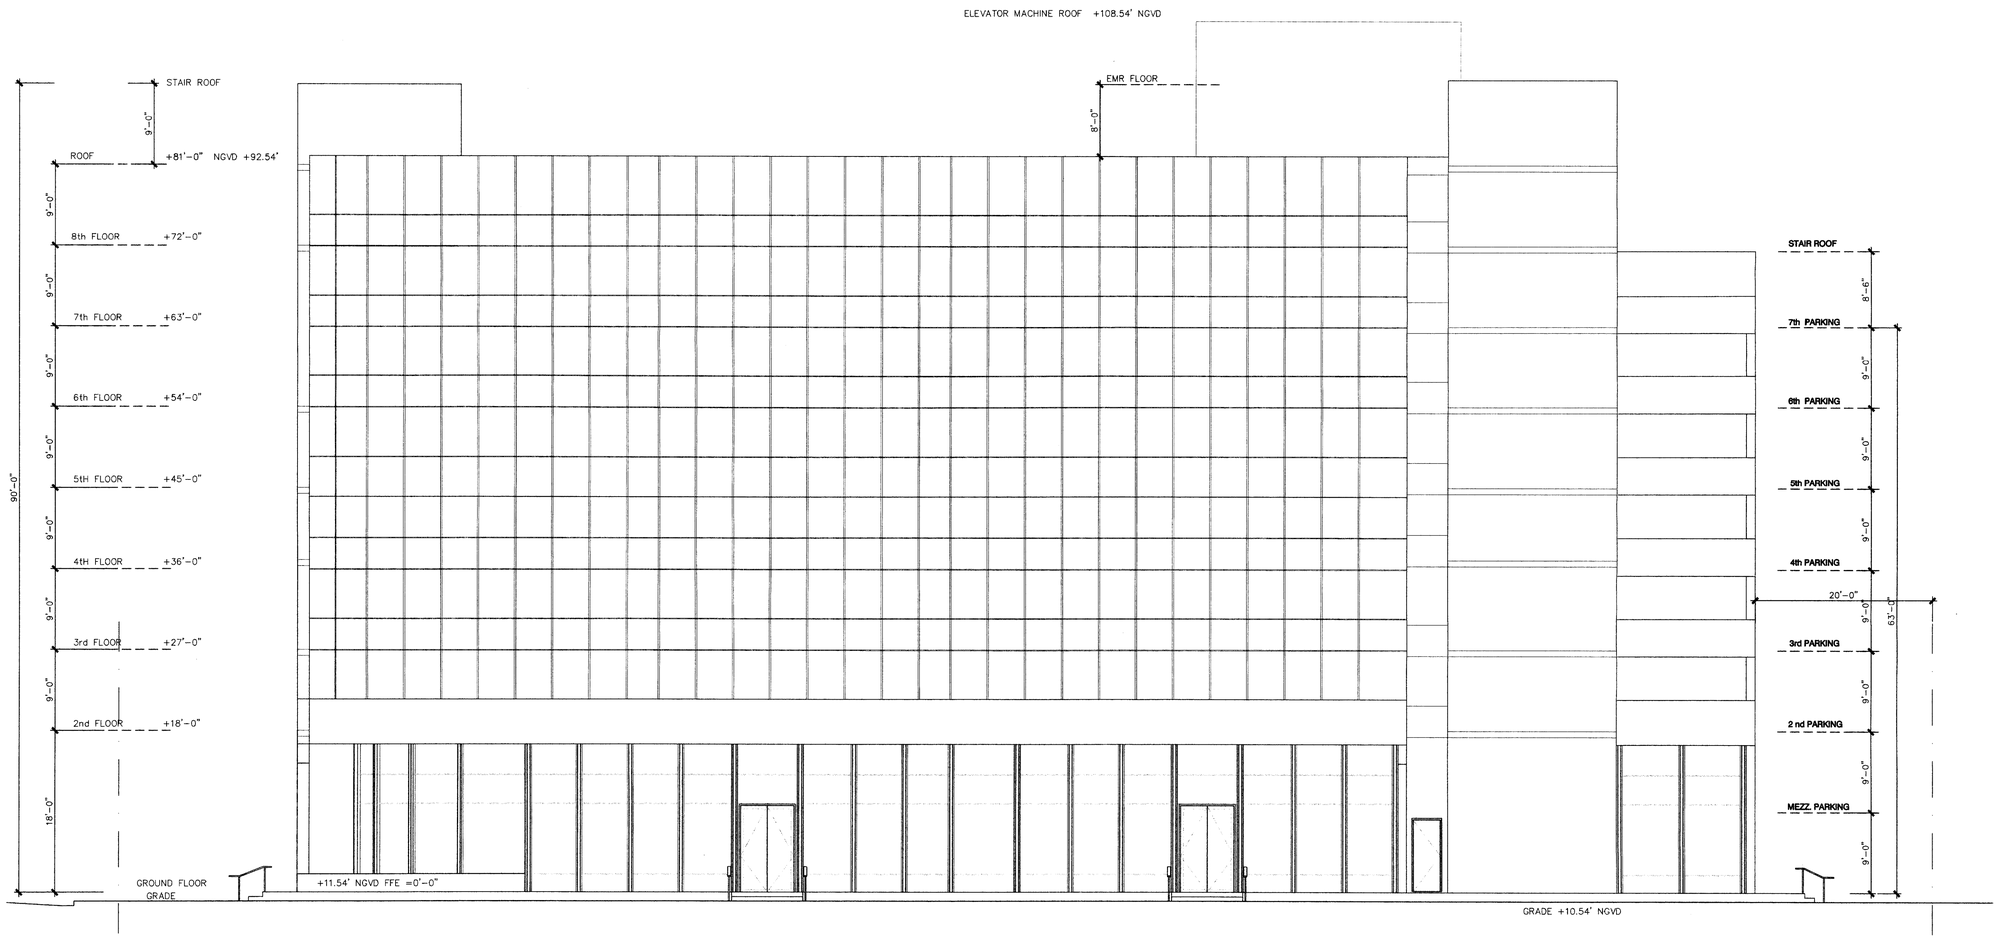

WEST ELEVATION

SCALE: 1/8" = 1'-0"

Tapia-Ruano Architect Inc.
1753 SW 22nd TERRACE Miami, Florida, 33145 (305) 856-0192

SITE PLAN STUDY FOR MULTIUSE PROJECT AT:
B & F MARINE INC.
4001 SW 72nd AVENUE MIAMI, FLORIDA 33155

PLAN 'B'

Date:
11-24-08

Comm. No.
051007

RECEIVED
206-323
DEC 01 2008
ZONING HEARINGS SECTION
MIAMI-DADE PLANNING AND ZONING DEPT.
BY

A-13

AA 0003205

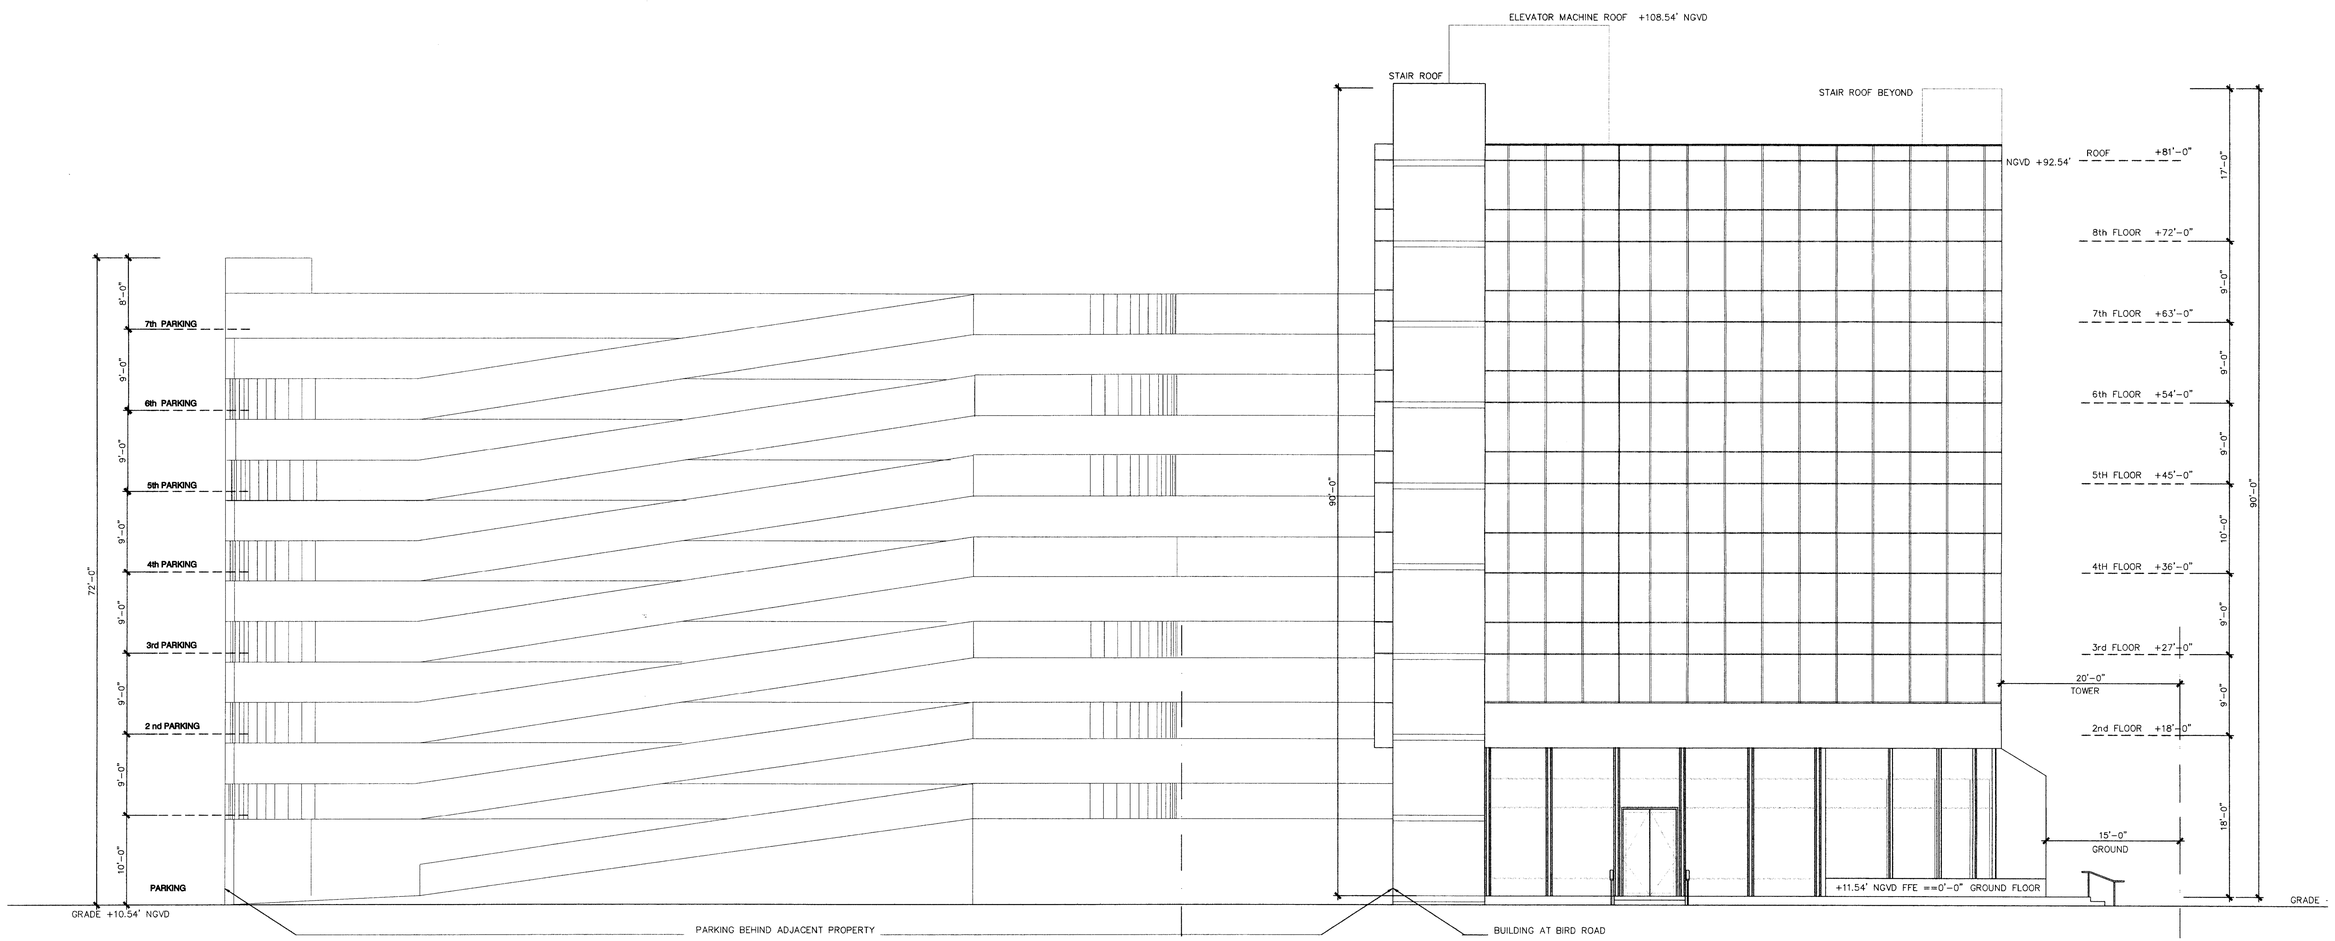

NORTH ELEVATION

SCALE: 1/8" = 1'-0"

RECEIVED
206-323
DEC 0 1 2008
ZONING HEARINGS SECTION
MIAMI-DADE PLANNING AND ZONING DEPT.
BY

Tapia-Ruano Architect Inc.
1753 SW 22nd TERRACE Miami, Florida, 33145 (305) 856-0192

SITE PLAN STUDY FOR MULTIUSE PROJECT AT:
B & F MARINE INC.
4001 SW 72nd AVENUE MIAMI, FLORIDA 33155

PLAN 'B'

Date:
11-24-08

Comm. No.
051007

A-12

AA 0003205

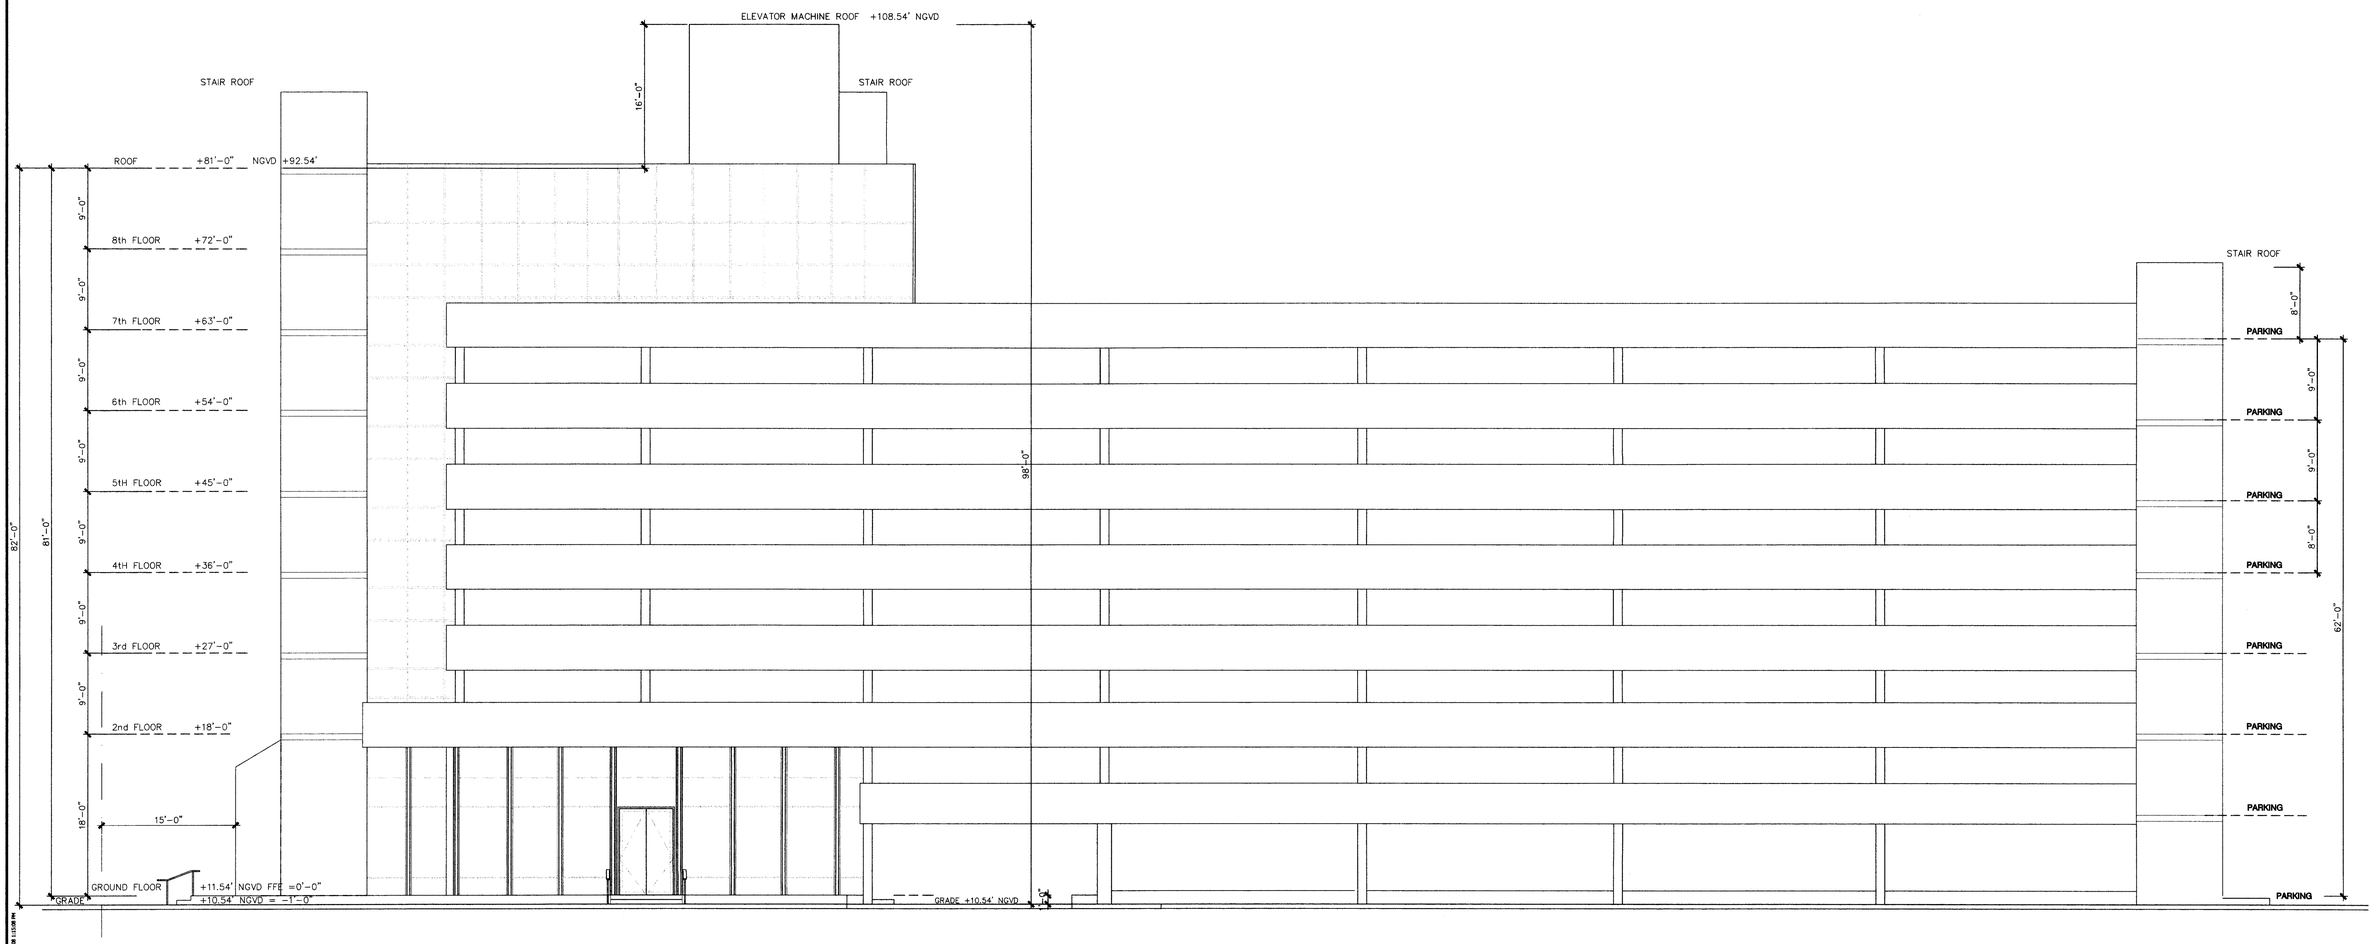

SOUTH ELEVATION

SCALE: 1/8" = 1'-0"

RECEIVED
206-322
DEC 01 2008
ZONING HEARINGS SECTION
MIAMI-DADE PLANNING AND ZONING DEPT.
BY

Tapia-Ruano Architect Inc.
1753 SW 22nd TERRACE Miami, Florida, 33145 (305) 856-0192

SITE PLAN STUDY FOR MULTIUSE PROJECT AT:
B & F MARINE INC.
4001 SW 72nd AVENUE MIAMI, FLORIDA 33155

PLAN 'B'

Date:
11-24-08

Comm. No.
051007