Rear Elevation Scale: 3/16" = 1'-0"

Front Elevation Scale: 3/16" = 1'-0"

MODEL A OPTION 1

RECEIVED
SEP 16 2008
ZONING HEARINGS SECTION
MIAMI-DADE PLANNING AND ZONING DEPT.
BY

REVISIONS

BAPTIST MANOR
S.W. 83rd AVENUE AND 94th STREET MIAMI, FL.

Mendez Professional Engineering Corp.
1385 CORAL WAY SUITE 203
MIAMI ,FL 33145
Phone: (305) 854 9824

Jose Antonio Mendez.
Professional Engineer
P.E. No 53288

MENDEZ PROFESSIONAL ENGINEERING CORP.
CA 00008324

Art-Tech design group, corp.
CONSULTING DESIGNERS

Date	09-17-07
Scale	AS NOTED
Drawn	ET-LA
Proj.	
Drawing	A-3

COPYRIGHT 1999 © MENDEZ PROFESSIONAL ENGINEERING CORP. All ideas, designs, arrangements and plans indicated or represented by this drawing are owned by, and are the property of Mendez Professional Engineering Corp, and were created, evolved and developed for use on, and in connection with this specified project. These ideas, designs, arrangements and plans are not to be used, disclosed, reproduced, altered, copied or transferred in any form or manner whatsoever, without the express written permission of Mendez Professional Engineering Corp.

Right Side Elevation

Scale: 3/16" = 1'-0"

Left Side Elevation

Scale: 3/16" = 1'-0"

RECEIVED
SEP 15 2008
ZONING HEARINGS SECTION
MIAMI-DADE PLANNING AND ZONING DEPT.
BY

REVISIONS

BAPTIST MANOR
S.W. 83rd AVENUE AND 94th STREET MIAMI, FL.

Art-Tech design group, corp.
CONSULTING DESIGNERS

Mendez Professional Engineering Corp.
1385 CORAL WAY SUITE 203
MIAMI ,FL 33145
Phone: (305) 854 9824

Jose Antonio Mendez.
Professional Engineer
P.E. No 53288

MENDEZ PROFESSIONAL ENGINEERING CORP.
CA 00008324

Date	09-17-07
Scale	AS NOTED
Drawn	ET-LA
Proj.	
Drawing	A-4

COPYRIGHT 1999 © MENDEZ PROFESSIONAL ENGINEERING CORP. All ideas, designs, arrangements and plans indicated or represented by this drawing are owned by, and are the property of Mendez Professional Engineering Corp. and were created, evolved and developed for use on, and in connection with this specified project. These ideas, designs, arrangements and plans are not to be used, disclosed, reproduced, altered, copied or transferred in any form or manner whatsoever, without the specific written permission of Mendez Professional Engineering Corp.

Front Elevation
MODEL B OPTION 1

Scale: 3/16" = 1'-0"

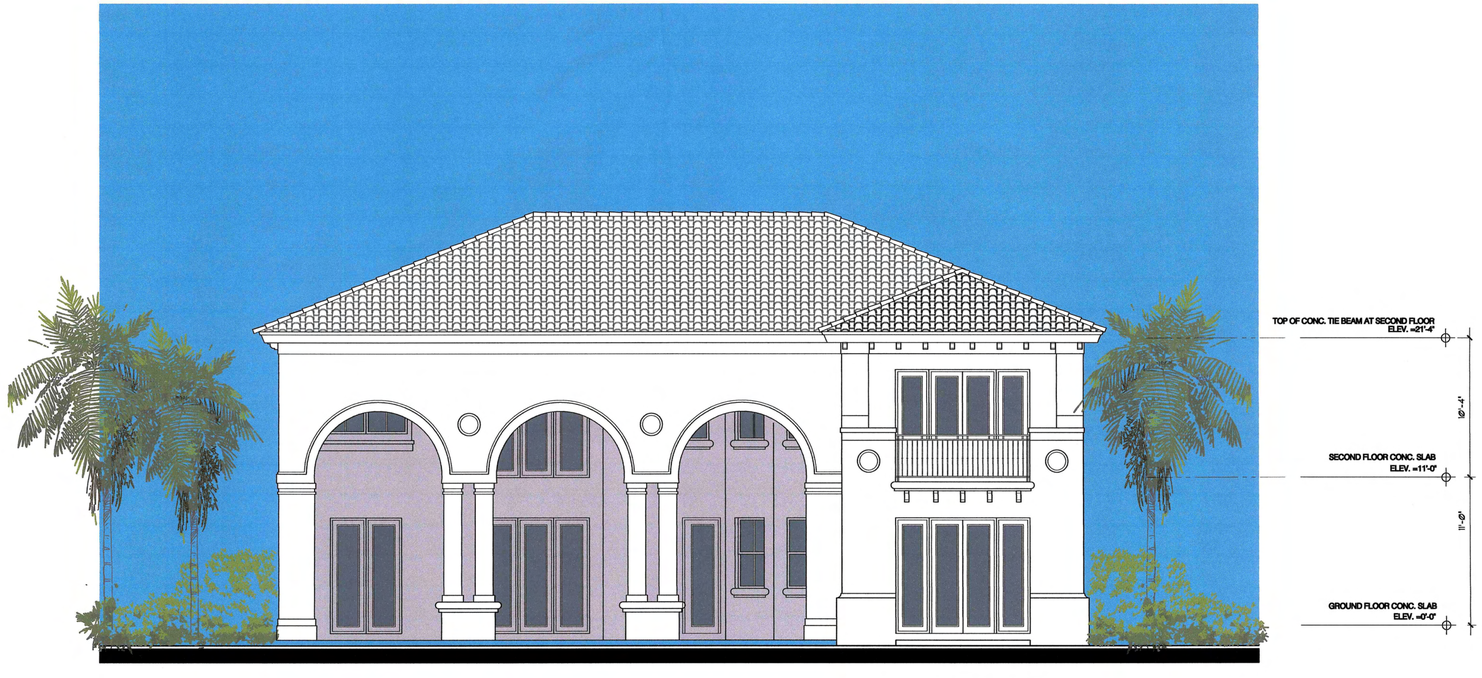

Rear Elevation
MODEL B OPTION 1

Scale: 3/16" = 1'-0"

RECEIVED
SEP 15 2008
ZONING HEARINGS SECTION
MIAMI-DADE PLANNING AND ZONING DEPT.
BY

REVISIONS

BAPTIST MANOR
S.W. 83rd AVENUE AND 94th STREET MIAMI, FL.

Mendez Professional Engineering Corp.
1385 CORAL WAY SUITE 203
MIAMI ,FL 33145
Phone: (305) 854 9824

Jose Antonio Mendez.
Professional Engineer
P.E. No 53288

MENDEZ PROFESSIONAL ENGINEERING CORP.
CA 00008324

Date	09-17-07
Scale	AS NOTED
Drawn	ET-LA
Proj.	
Drawing	B-3

Art-Tech design group, corp.
CONSULTING DESIGNERS

COPYRIGHT 1999 © MENDEZ PROFESSIONAL ENGINEERING CORP. All ideas, designs, arrangements and plans indicated or represented by this drawing are owned by, and are the property of Mendez Professional Engineering Corp., and were created, evolved and developed for use on, and in connection with this specified project. These ideas, designs, arrangements and plans are not to be used, disclosed, reproduced, altered, copied or transferred in any form or manner whatsoever, without the specific written permission of Mendez Professional Engineering Corp.

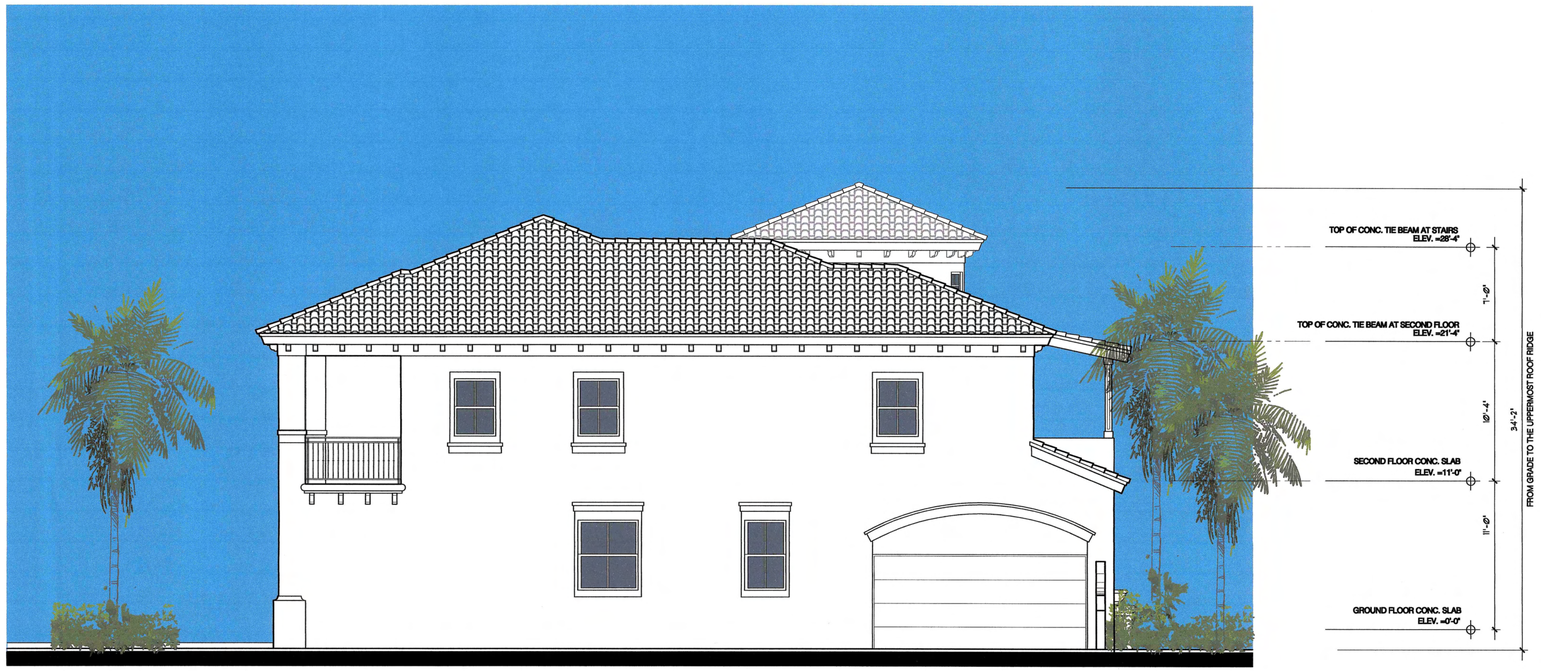

Left Side Elevation
MODEL B

Scale: 3/16" = 1'-0"

Right Side Elevation
MODEL B

Scale: 3/16" = 1'-0"

REVISIONS

BAPTIST MANOR
S.W. 83rd AVENUE AND 94th STREET MIAMI, FL.

Mendez Professional Engineering Corp.
1385 CORAL WAY SUITE 203
MIAMI ,FL 33145
Phone: (305) 854 9824

Jose Antonio Mendez.
Professional Engineer
P.E. No 53288

MENDEZ PROFESSIONAL ENGINEERING CORP.
CA 00008324

Art - Tech design group, corp.
CONSULTING DESIGNERS

Date	09-17-07
Scale	AS NOTED
Drawn	ET-LA
Proj.	
Drawing	B-4

Rev
RECEIVED
SEP 16 2008
ZONING HEARINGS SECTION
MIAMI-DADE PLANNING AND ZONING DEPT
BY

SEP 16

COPYRIGHT 1999 © MENDEZ PROFESSIONAL ENGINEERING CORP. All ideas, designs, arrangements and plans indicated or represented by this drawing are owned by, and are the property of Mendez Professional Engineering Corp, and were created, evolved and developed for use on, and in connection with this specified project. These ideas, designs, arrangements and plans are not to be used, disclosed, reproduced, altered, copied or transferred in any form or manner whatsoever, without the specific written permission of Mendez Professional Engineering Corp.