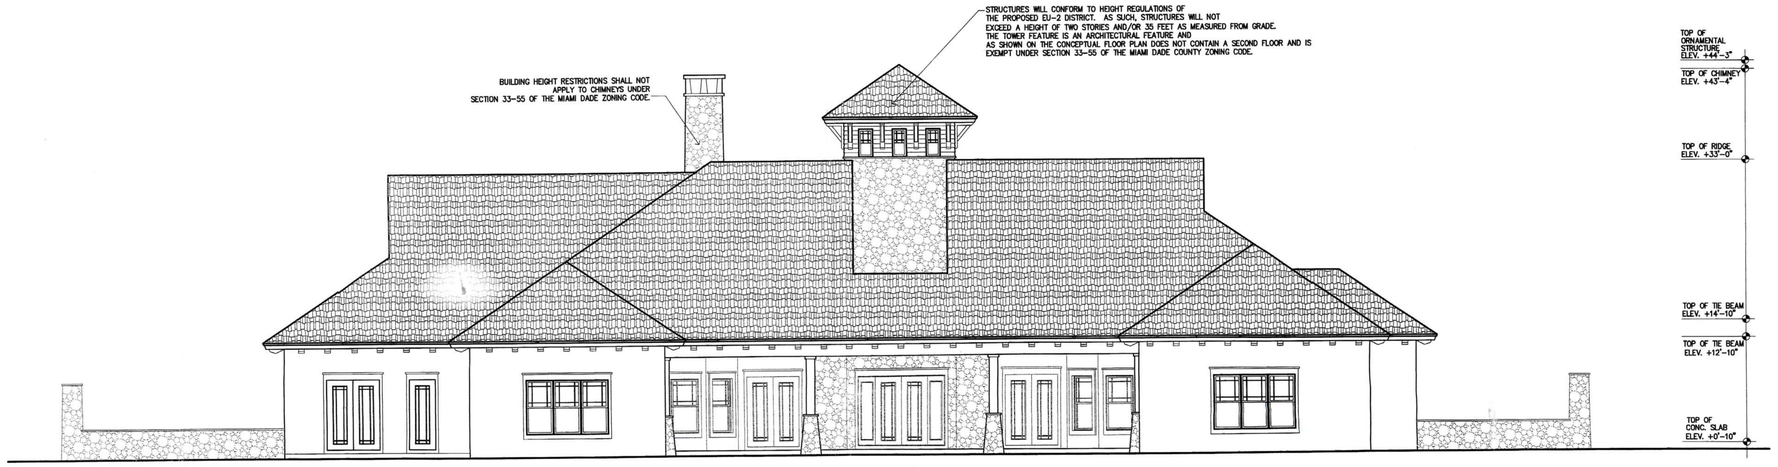

REAR ELEVATION

SCALE: 1'=1/8"

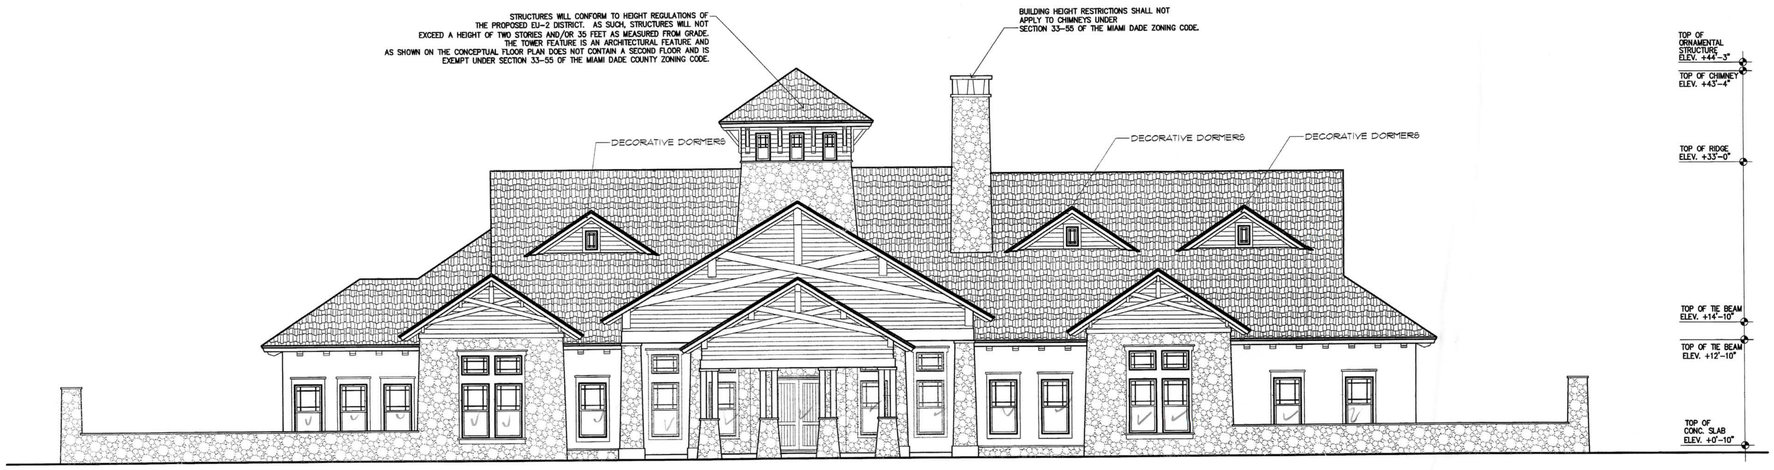

FRONT ELEVATION

SCALE: 1'=1/8"

COPYRIGHT © 2005 PASCUAL, PEREZ, KILIDDJIAN & ASSOCIATES - ARCHITECTS - PLANNERS
The architectural design and detail drawings for this building and / or overall project are the legal property of and all rights are reserved by the Architect. Their use for reproduction, construction or distribution is prohibited unless authorized in writing by Architect.
TO THE BEST OF THE ARCHITECT'S KNOWLEDGE, THE PLANS AND SPECIFICATIONS COMPLY WITH THE APPLICABLE MINIMUM BUILDING CODES AND THE APPLICABLE FIRE-SAFETY STANDARDS AS DETERMINED BY THE LOCAL AUTHORITIES IN ACCORDANCE WITH THIS SECTION (105.13.4) AND 633 FLORIDA STATUTES.

PASCUAL PEREZ KILIDDJIAN & ASSOCIATES, INC.
ARCHITECTS · PLANNERS

EDGARDO PEREZ, AIA
LICENSE NO.: AR 0015394
MARIO P. PASCUAL, AIA
LICENSE NO.: AR 0008254

AT THE BEACON CENTER
1300 NW 84th AVENUE
DORAL, FLORIDA 33126
TELEPHONE: (305) 592-1363
FACSIMILE: (305) 592-6865
http://www.ppkarch.com

REVISIONS:
1 - 02. 28. 2008

"Paradise Lake Ranches"
Krome Gold Ranches II LLLP
MIAMI DADE COUNTY, FLORIDA

UNIT "A"

FEB 28 2008

FRONT & REAR ELEVATION

DATE:	12.03.2007
SCALE:	IND.
DRAWN:	ID
JOB NO.:	

A-2

SHEET NO.:

RECEIVED
207.417
FEB 29 2008
ZONING HEARINGS SECTION
MIAMI-DADE PLANNING AND ZONING DEPT.
BY

COPYRIGHT © 2005 PASCUAL, PEREZ, KILIDDJIAN & ASSOCIATES - ARCHITECTS - PLANNERS
The architectural design and detail drawings for this building and / or overall project are the legal property of and all rights are reserved by the Architect. Their use for reproduction, construction or distribution is prohibited unless authorized in writing by Architect.
TO THE BEST OF THE ARCHITECT'S KNOWLEDGE, THE PLANS AND SPECIFICATIONS COMPLY WITH THE APPLICABLE MINIMUM BUILDING CODES AND THE APPLICABLE FIRE-SAFETY STANDARDS AS DETERMINED BY THE LOCAL AUTHORITIES IN ACCORDANCE WITH THIS SECTION (105.13.4) AND 633 FLORIDA STATUTES

LEFT SIDE ELEVATION

SCALE: 1"=1/8"

Right

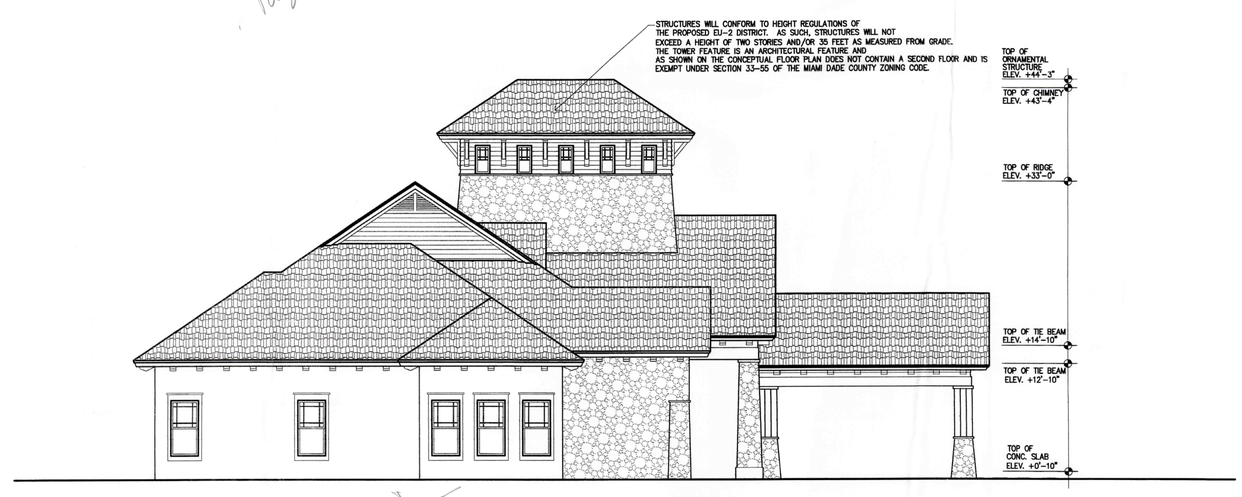

RIGHT SIDE ELEVATION

SCALE: 1"=1/8"

Left

Unit A
left side should be right side only
Right side should be left side

PASCUAL PEREZ KILIDDJIAN & ASSOCIATES, INC.
ARCHITECTS · PLANNERS

EDGARDO PEREZ , AIA
LICENSE NO. : AR 0015394
MARIO P. PASCUAL , AIA
LICENSE NO. : AR 0008254

AT THE BEACON CENTER
1300 NW 84th AVENUE
DORAL, FLORIDA 33126
TELEPHONE : (305) 592-1363
FACSIMILE : (305) 592-6865
http://www.ppkarch.com

REVISIONS :
1 - 02. 28. 2008

"Paradise Lake Ranches"
Krome Gold Ranches II LLLP
MIAMI DADE COUNTY, FLORIDA

UNIT "B"

FEB 6 2008

RIGHT & LEFT SIDE ELEVATIONS

DATE :	12.03.2007
SCALE :	IND.
DRAWN :	ID
JOB NO. :	

A-3

SHEET NO. :

RECEIVED
FEB 29 2008
2071.47
ZONING HEARINGS SECTION
MIAMI-DADE PLANNING AND ZONING DEPT.
BY

COPYRIGHT @ 2005 PASCUAL, PEREZ, KILIDDJIAN & ASSOCIATES - ARCHITECTS - PLANNERS
The architectural design and detail drawings for this building and / or project are the equal property of and all rights are reserved by the Architect. Their use for reproduction, construction or distribution is prohibited unless authorized in writing by Architect.
TO THE BEST OF THE ARCHITECT'S KNOWLEDGE, THE PLANS AND SPECIFICATIONS COMPLY WITH THE APPLICABLE MINIMUM BUILDING CODES AND THE APPLICABLE FIRE-SAFETY STANDARDS AS DETERMINED BY THE LOCAL AUTHORITIES IN ACCORDANCE WITH THIS SECTION (105.13.4) AND 633 FLORIDA STATUTES.

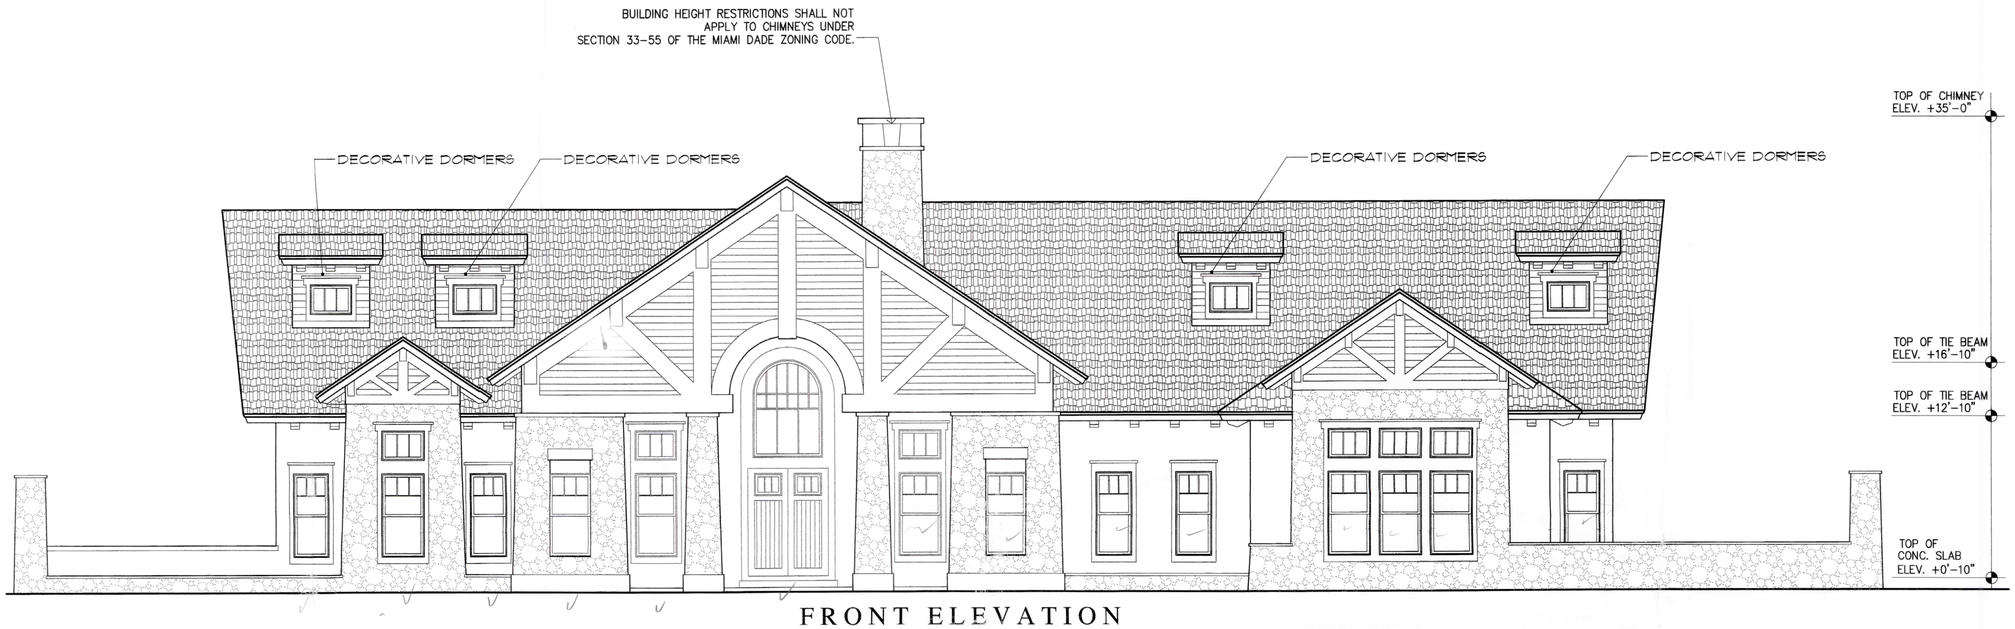

FRONT ELEVATION

SCALE: 1'=1/8"

REAR ELEVATION

SCALE: 1'=1/8"

RECEIVED
FEB 29 2008
207.417
ZONING HEARINGS SECTION
MIAMI-DADE PLANNING AND ZONING DEPT.
BY

PASCUAL
PEREZ
KILIDDJIAN
& ASSOCIATES, INC.
ARCHITECTS · PLANNERS

EDGARDO PEREZ, AIA
LICENSE NO.: AR 0015394
MARIO P. PASCUAL, AIA
LICENSE NO.: AR 0008254

AT THE BEACON CENTER
1300 NW 84th AVENUE
DORAL, FLORIDA 33126
TELEPHONE: (305) 592-1363
FACSIMILE: (305) 592-6865
http://www.ppkarch.com

REVISIONS:
1 - 02. 28. 2008

a Paradise Lake Ranches

Krome Gold Ranches II LLLP
MIAMI DADE COUNTY, FLORIDA

UNIT "B"

FEB 28 2008

FRONT & REAR ELEVATION

DATE:	12.03.2007
SCALE:	IND.
DRAWN:	ID
JOB NO.:	

A-5

SHEET NO.:

COPYRIGHT © 2005 PASCUAL, PEREZ, KILIDDJIAN & ASSOCIATES - ARCHITECTS - PLANNERS
The architectural design and detail drawings for this building and / or overall project are the legal property of and all rights are reserved by the Architect. Their use for reproduction, construction or distribution is prohibited unless authorized in writing by Architect.
TO THE BEST OF THE ARCHITECTS KNOWLEDGE, THE PLANS AND SPECIFICATIONS COMPLY WITH THE APPLICABLE MINIMUM BUILDING CODES AND THE APPLICABLE FIRE-SAFETY STANDARDS AS DETERMINED BY THE LOCAL AUTHORITIES IN ACCORDANCE WITH THIS SECTION (105.13.4) AND 633 FLORIDA STATUTES.

RIGHT SIDE ELEVATION

SCALE: 1'=1/8"

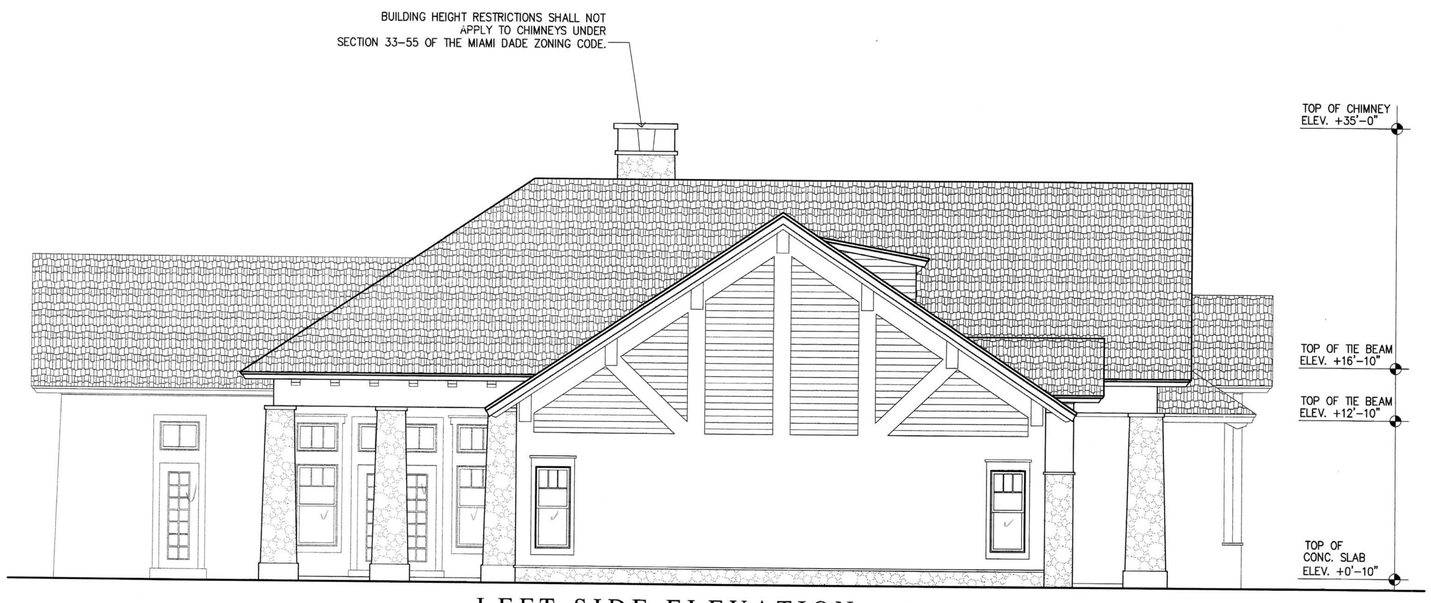

LEFT SIDE ELEVATION

SCALE: 1'=1/8"

RECEIVED
FEB 29 2008
ZONING HEARINGS SECTION
MIAMI-DADE PLANNING AND ZONING DEPT.
BY

PASCUAL
PEREZ
KILIDDJIAN
& ASSOCIATES, INC.
ARCHITECTS · PLANNERS

EDGARDO PEREZ , AIA
LICENSE NO. : AR 0015394
MARIO P. PASCUAL , AIA
LICENSE NO. : AR 0008254

AT THE BEACON CENTER
1300 NW 84th AVENUE
DORAL, FLORIDA 33126
TELEPHONE : (305) 592-1363
FACSIMILE : (305) 592-6865
http://www.ppkarch.com

REVISIONS :
1 - 02. 28. 2008

"Paradise Lake Ranches"
Krome Gold Ranches II LLLP
MIAMI DADE COUNTY, FLORIDA

UNIT "B"

FEB 2008

RIGHT & LEFT
SIDE ELEVATIONS

DATE :	12.03.2007
SCALE :	IND.
DRAWN :	ID
JOB NO. :	

A-6

SHEET NO. :