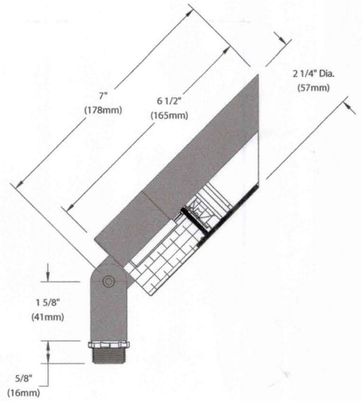

BANNER SIGN LIGHT FIXTURE - CUTAWAY VIEW
NO SCALE

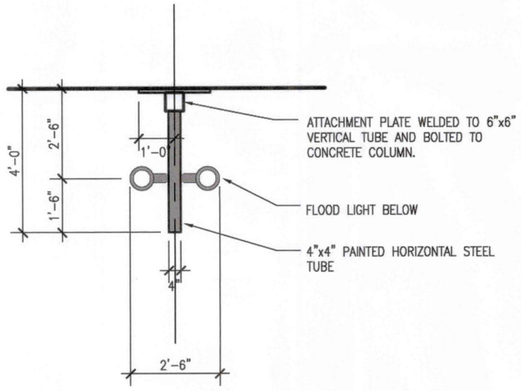

TYPE 1 BANNER SIGN PLAN
1/2"=1'-0"

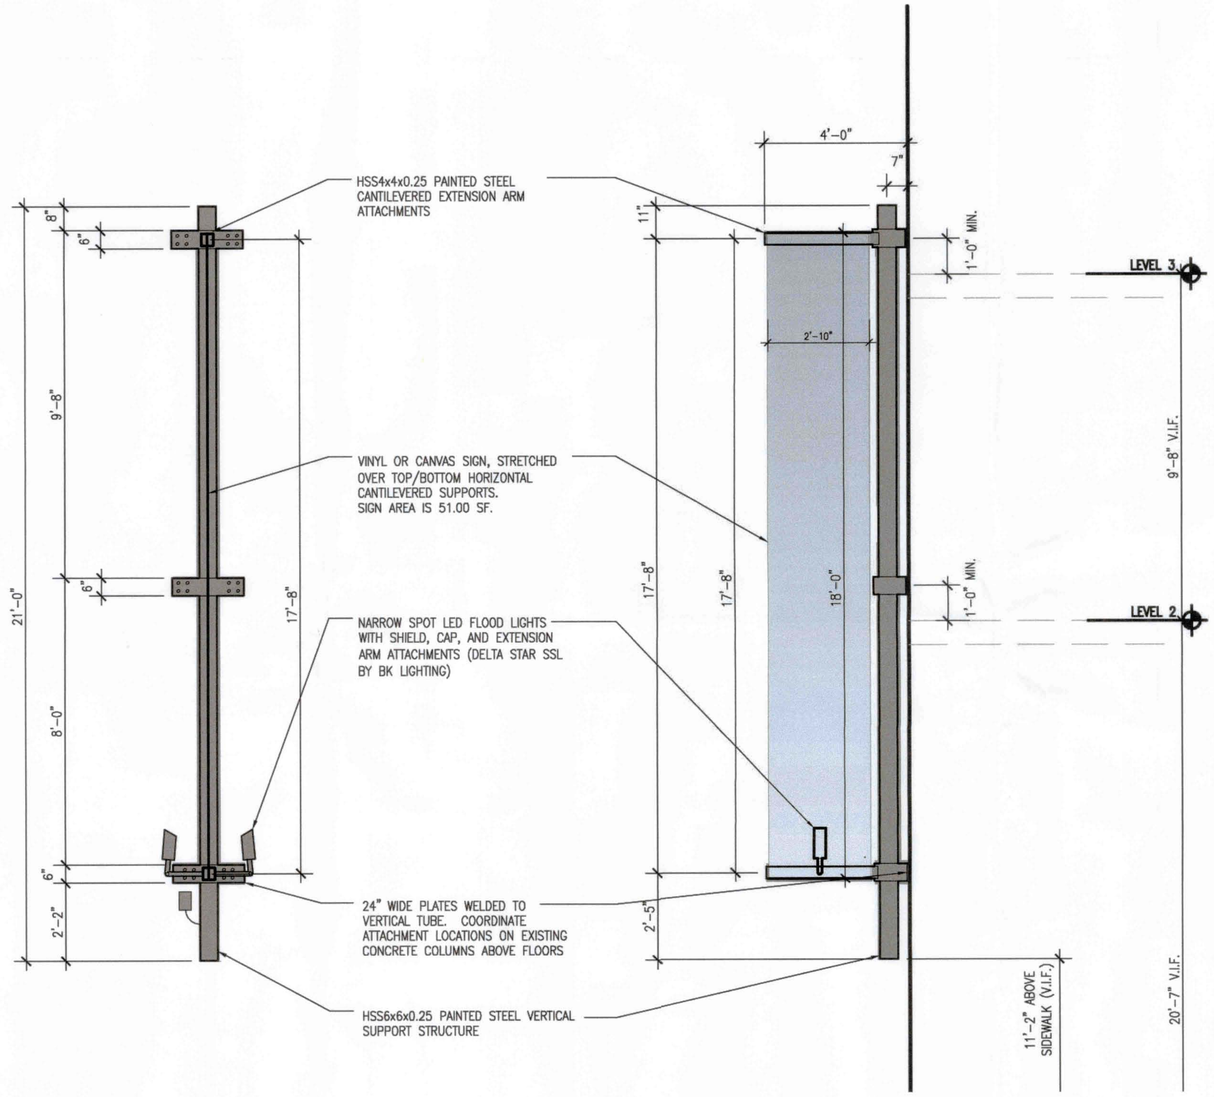

TYPE 1 BANNER SIGN ELEVATIONS
1/2"=1'-0"

*TYPE 1 (51.00 SF) BANNER SIGNS LOCATED ALONG NORTH KENDALL DRIVE AND DADELAND BOULEVARD:
A1, A2, A3, B1, B2, B3, B4, B5, B6, D1, D2, D3, D4, F1, F2

NOTE: ALL BANNERS CAN ONLY BE MOUNTED ON BUILDING STRUCTURAL COLUMNS AND ARE LOCATED WHERE THEY OCCUR

PROJECT #09163.00

ZONING HEARING PLANS REVIEW
☑ PLANS WITHIN THE SCOPE OF AD
☐ PLANS NOT WITHIN THE SCOPE OF AD
REVIEWED BY: Dandi
ON: __/__/__
ZONING EVALUATOR
☑ PLANS ACCEPTABLE
☐ NOT ACCEPTABLE
By: 12/19/11

ADD Inc

DOWNTOWN DADELAND
A VILLAGE WITHIN A CITY

BANNER SIGN TYPE 1
DETAILS

Board of County
Commissioners Hearing
10.12.11

DOWNTOWN DADELAND
7270 NORTH KENDALL DRIVE
MIAMI, FL 33156

RECEIVED
210.044
OCT 19 2011
ZONING HEARINGS SECTION
MIAMI-DADE PLANNING AND ZONING DEPT.
BY

One Biscayne Tower
Suite 1670
Twp South Biscayne Blvd
Miami, FL 33131
T. 305.482.8700
F. 305.482.8770
www.addinc.com

ADD Inc
Lic#: AA26001507
Jonathan Cardello
Lic#: AR93391

ARCHITECTURE + DESIGN

A-4

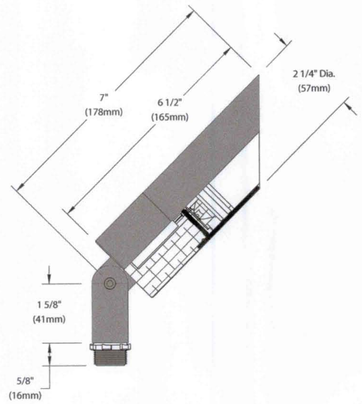

BANNER SIGN LIGHT FIXTURE - CUTAWAY VIEW
NO SCALE

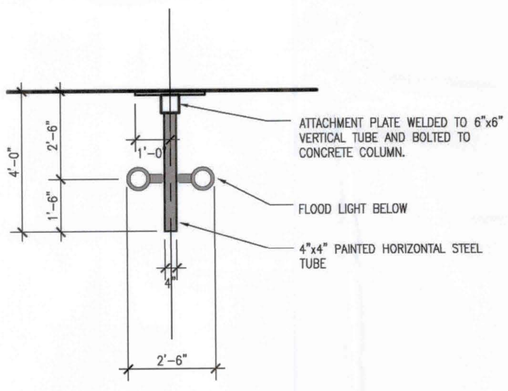

TYPE 2 BANNER SIGN PLAN
1/2"=1'-0"

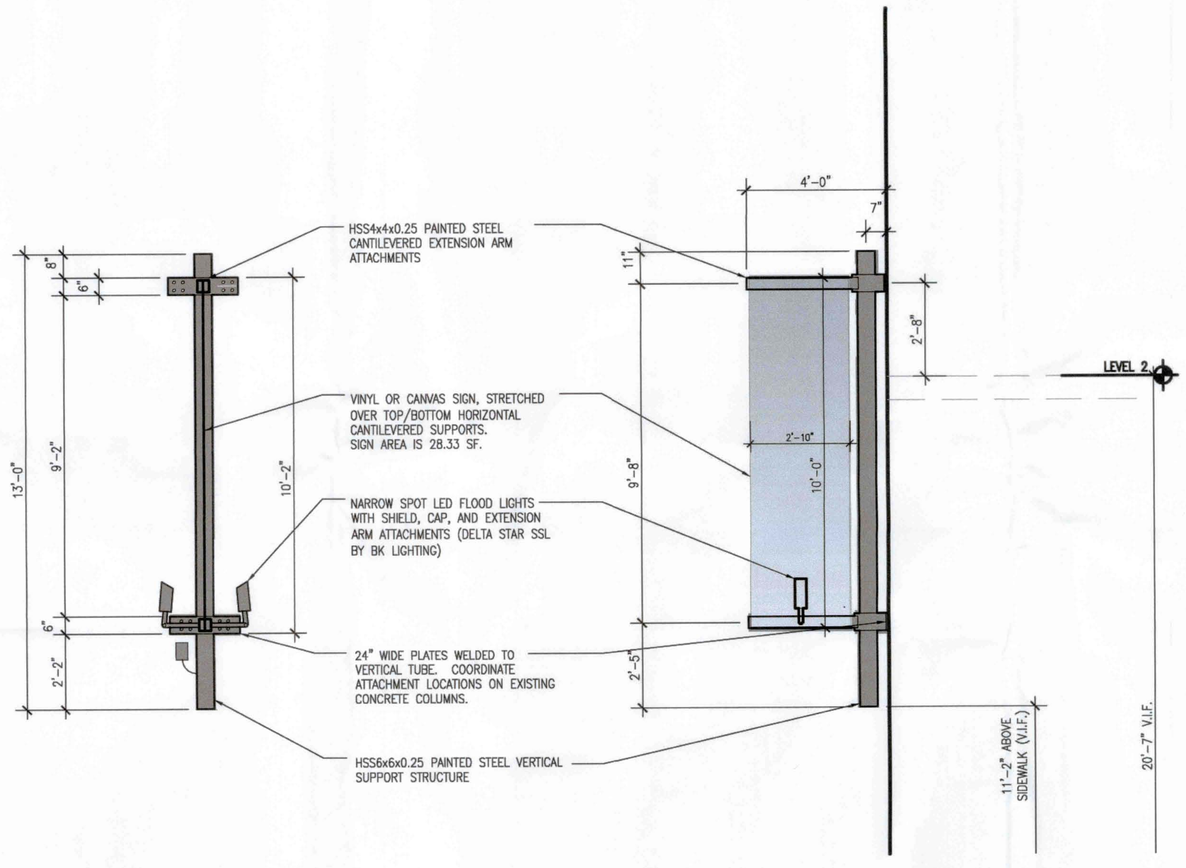

TYPE 2 BANNER SIGN ELEVATIONS
1/2"=1'-0"

*TYPE 2 (28.33 SF) BANNER SIGNS LOCATED ALONG SW 72ND COURT AND SW 72ND PLACE:
A5, A6, C1, C2, C3, C4, E1, E2

NOTE: ALL BANNERS CAN ONLY BE MOUNTED ON BUILDING STRUCTURAL COLUMNS AND ARE LOCATED WHERE THEY OCCUR

PROJECT #09163.00

ZONING HEARING PLANS REVIEW
☑ PLANS WITHIN THE SCOPE OF AD
☐ PLANS NOT WITHIN THE SCOPE OF AD
REVIEWED BY: Dandi
ON: / /
ZONING EVALUATOR
☑ PLANS ACCEPTABLE
☐ NOT ACCEPTABLE
By: 10/19/11

DOWNTOWN DADELAND
A VILLAGE WITHIN A CITY

BANNER SIGN TYPE 2 DETAILS

Board of County Commissioners Hearing
10.12.11

DOWNTOWN DADELAND
7270 NORTH KENDALL DRIVE
MIAMI, FL 33156

RECEIVED
210.044
OCT 19 2011
ZONING HEARINGS SECTION
MIAMI-DADE PLANNING AND ZONING DEPT.
BY: AH

One Biscayne Tower
Suite 1670
Two South Biscayne Blvd
Miami, FL 33131
T. 305.482.8700
F. 305.482.8770
www.addinc.com

ADD Inc
Lic#: AA26001507
Jonathan Cardello
Lic#: AR93391

ADD Inc
ARCHITECTURE + DESIGN

A-5

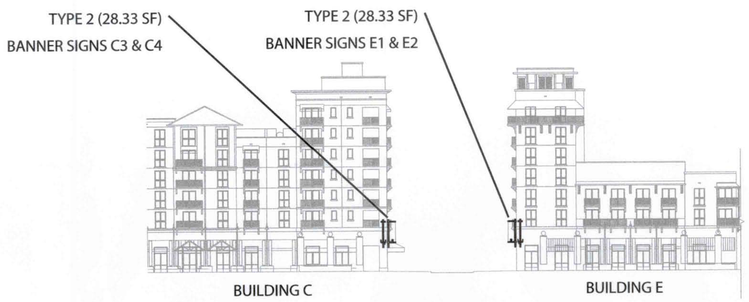

PARTIAL WEST ELEVATION ALONG SW 72ND PLACE
NO SCALE

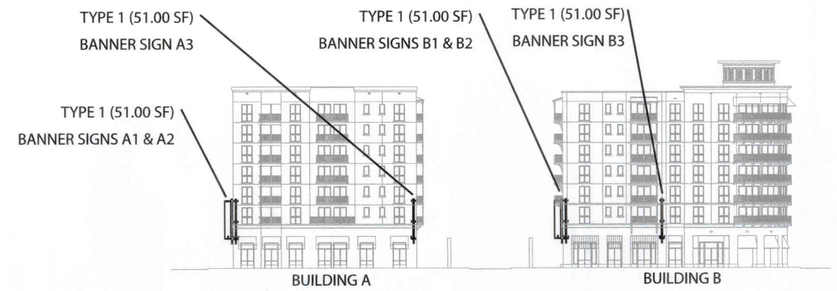

NORTH ELEVATION ALONG KENDALL DRIVE
NO SCALE

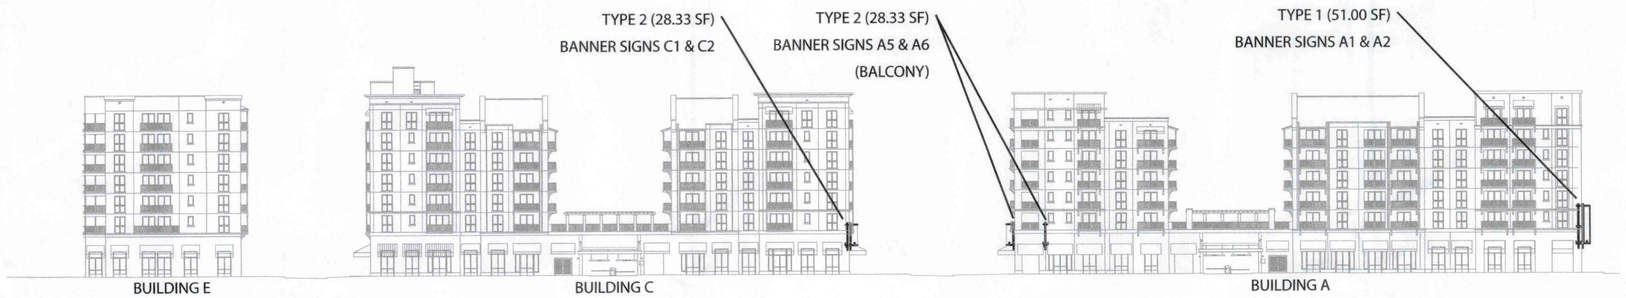

EAST ELEVATION ALONG SW 72ND COURT
NO SCALE

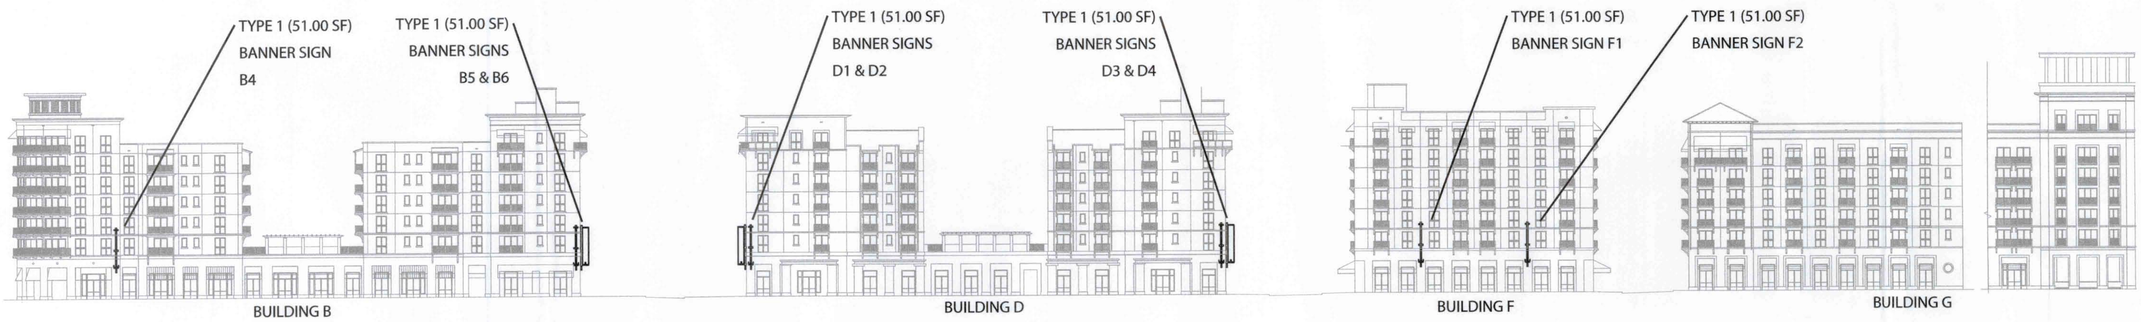

WEST ELEVATION ALONG DADELAND BOULEVARD
NO SCALE

PROJECT #09163.00

ZONING HEARING PLANS REVIEW
☑ PLANS WITHIN THE SCOPE OF AD
☐ PLANS NOT WITHIN THE SCOPE OF AD
REVIEWED BY: Daniel
ON: / / /
ZONING EVALUATOR
☑ PLANS ACCEPTABLE
☐ NOT ACCEPTABLE
By: 10/17

DOWNTOWN DADELAND
A VILLAGE WITHIN A CITY

BANNER SIGN OVERALL ELEVATIONS

Board of County Commissioners Hearing
10.12.11

DOWNTOWN DADELAND
7270 NORTH KENDALL DRIVE
MIAMI, FL 33156

RECEIVED
210-044
OCT 19 2011
ZONING HEARINGS SECTION
MIAMI-DADE PLANNING AND ZONING DEPT.
BY

One Biscayne Tower
Suite 1670
Two South Biscayne Blvd
Miami, FL 33131
T. 305.482.8700
F. 305.482.8770
www.addinc.com

ADD Inc
Lic#: AA26001507
Jonathan Cardello
Lic#: AR93391

ADD Inc
ARCHITECTURE + DESIGN

A-6

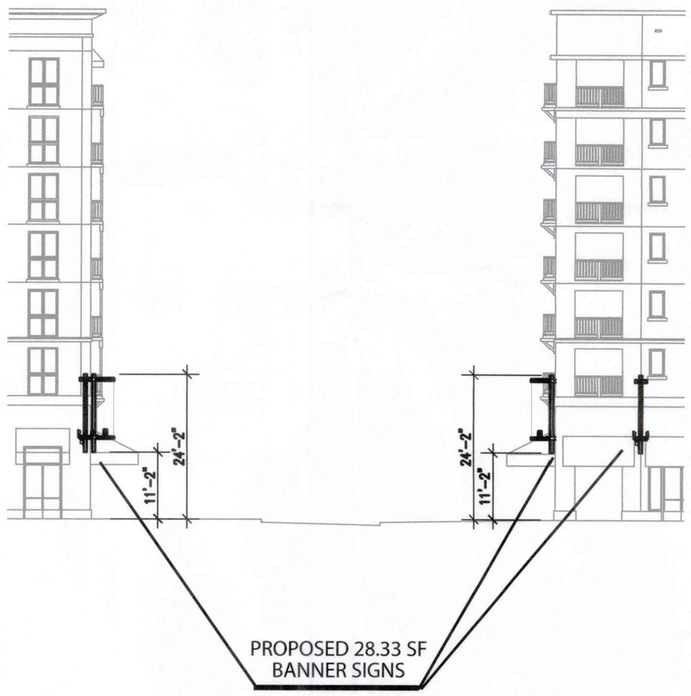

*FOR TYPE 2 (28.33 SF) BANNER SIGNS AT 8 LOCATIONS:
A5, A6, C1, C2, C3, C4, E1, E2

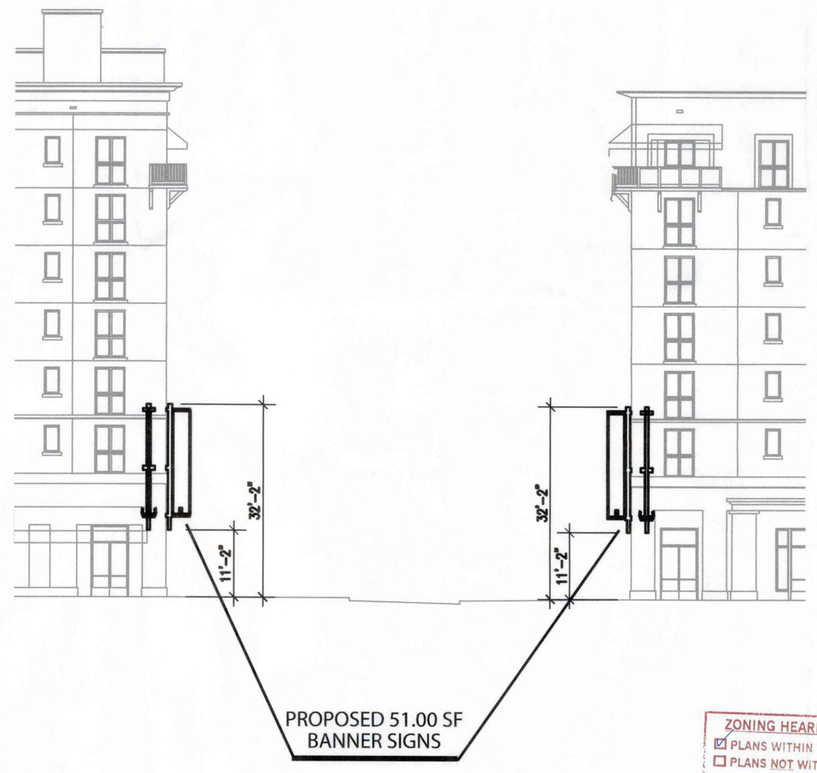

*FOR TYPE 1 (51.00 SF) BANNER SIGNS AT 15 LOCATIONS:
A1, A2, A3, B1, B2, B3, B4, B5, B6, D1, D2, D3, D4, F1, F2

ZONING HEARING PLANS REVIEW
☑ PLANS WITHIN THE SCOPE OF AD
☐ PLANS NOT WITHIN THE SCOPE OF AD
REVIEWED BY: Daniel
ON: __/__/__
ZONING EVALUATOR
☑ PLANS ACCEPTABLE
☐ NOT ACCEPTABLE
By: _____ 10/19/11

PROJECT #09163.00

DOWNTOWN DADELAND
A VILLAGE WITHIN A CITY

PROPOSED BANNER
MOUNTING HEIGHTS

Board of County
Commissioners Hearing
10.12.11

DOWNTOWN DADELAND
7270 NORTH KENDALL DRIVE
MIAMI, FL 33156

RECEIVED
210-044
OCT 19 2011
ZONING HEARINGS SECTION
MIAMI-DADE PLANNING AND ZONING DEPT.
BY: AH

One Biscayne Tower
Suite 1670
Two South Biscayne Blvd
Miami, FL 33131
T. 305.482.8700
F. 305.482.8770
www.addinc.com

ADD Inc
Lic#: AA26001507
Jonathan Cardello
Lic#: AR93391

ADD Inc
ARCHITECTURE + DESIGN

A-7

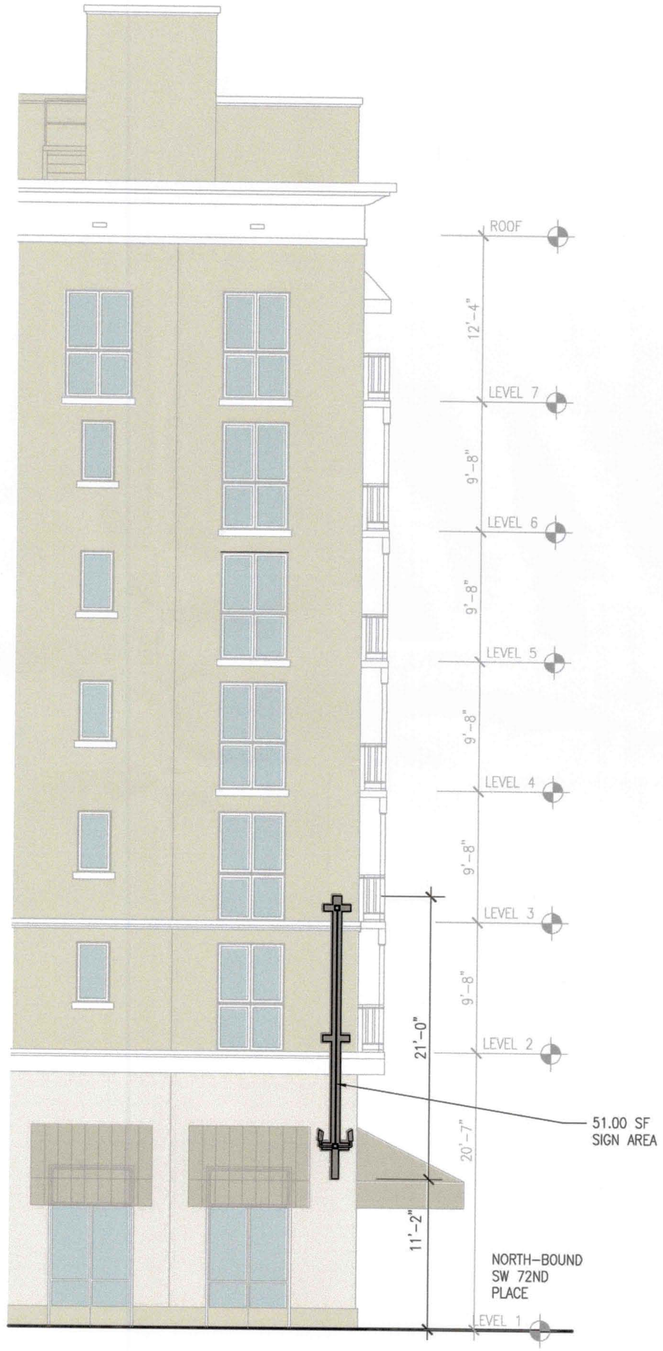

PROPOSED PARTIAL ELEVATION
ALONG NORTH KENDALL DRIVE
1/8"=1'-0"

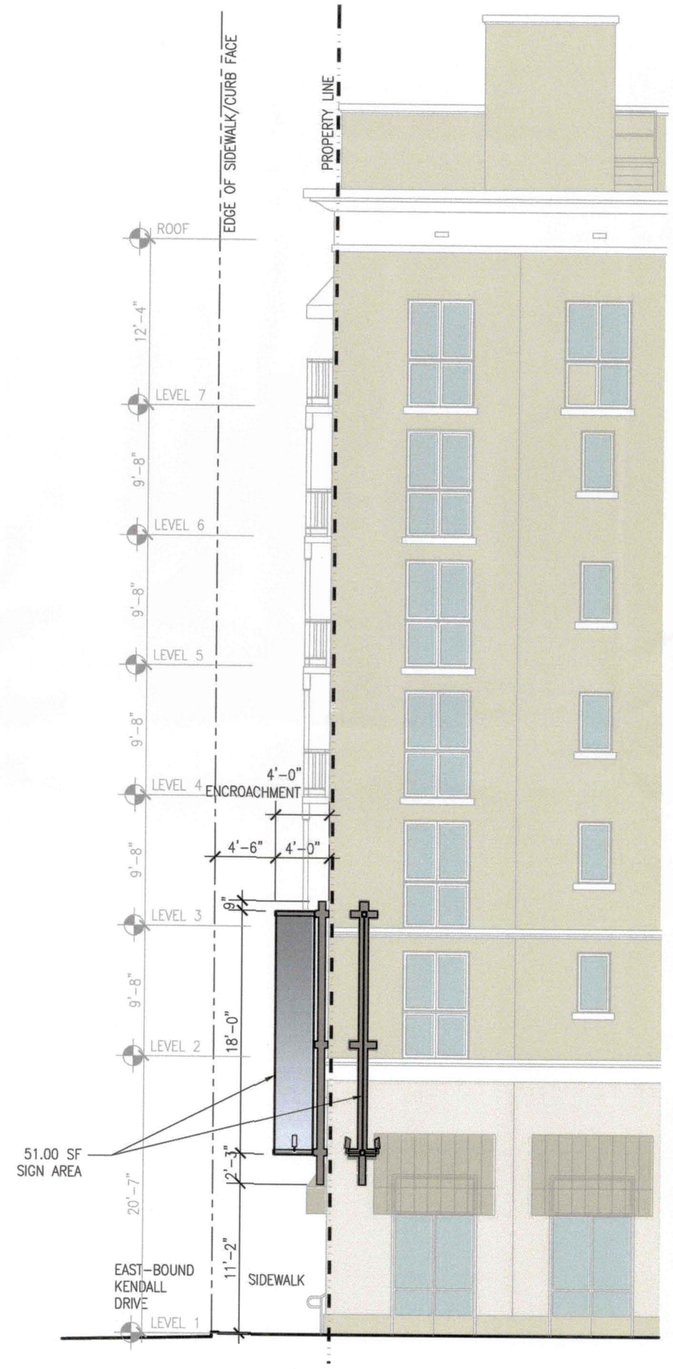

PROPOSED PARTIAL ELEVATION
ALONG SW 72ND PLACE
1/8"=1'-0"

DOWNTOWN DADELAND
A VILLAGE WITHIN A CITY

TYPE 1 BANNER SIGN
BUILDING ELEVATIONS

Board of County
Commissioners Hearing
10.12.11

DOWNTOWN DADELAND
7270 NORTH KENDALL DRIVE
MIAMI, FL 33156

ZONING HEARING PLANS REVIEW
☑ PLANS WITHIN THE SCOPE OF AD
☐ PLANS NOT WITHIN THE SCOPE OF AD
REVIEWED BY: Dandi
ON: __/__/__
ZONING EVALUATOR
☐ PLANS ACCEPTABLE
☐ NOT ACCEPTABLE
By: 10/19/11

RECEIVED
210.04V
OCT 19 2011
ZONING HEARINGS SECTION
MIAMI-DADE PLANNING AND ZONING DEPT.
BY: AH

One Biscayne Tower
Suite 1670
Two South Biscayne Blvd
Miami, FL 33131
T. 305.482.8700
F. 305.482.8770
www.addinc.com

ADD Inc
Lic#: AA26001507
Jonathan Cardello
Lic#: AR93391

ADD Inc
ARCHITECTURE + DESIGN

PROJECT #09163.00

A-8