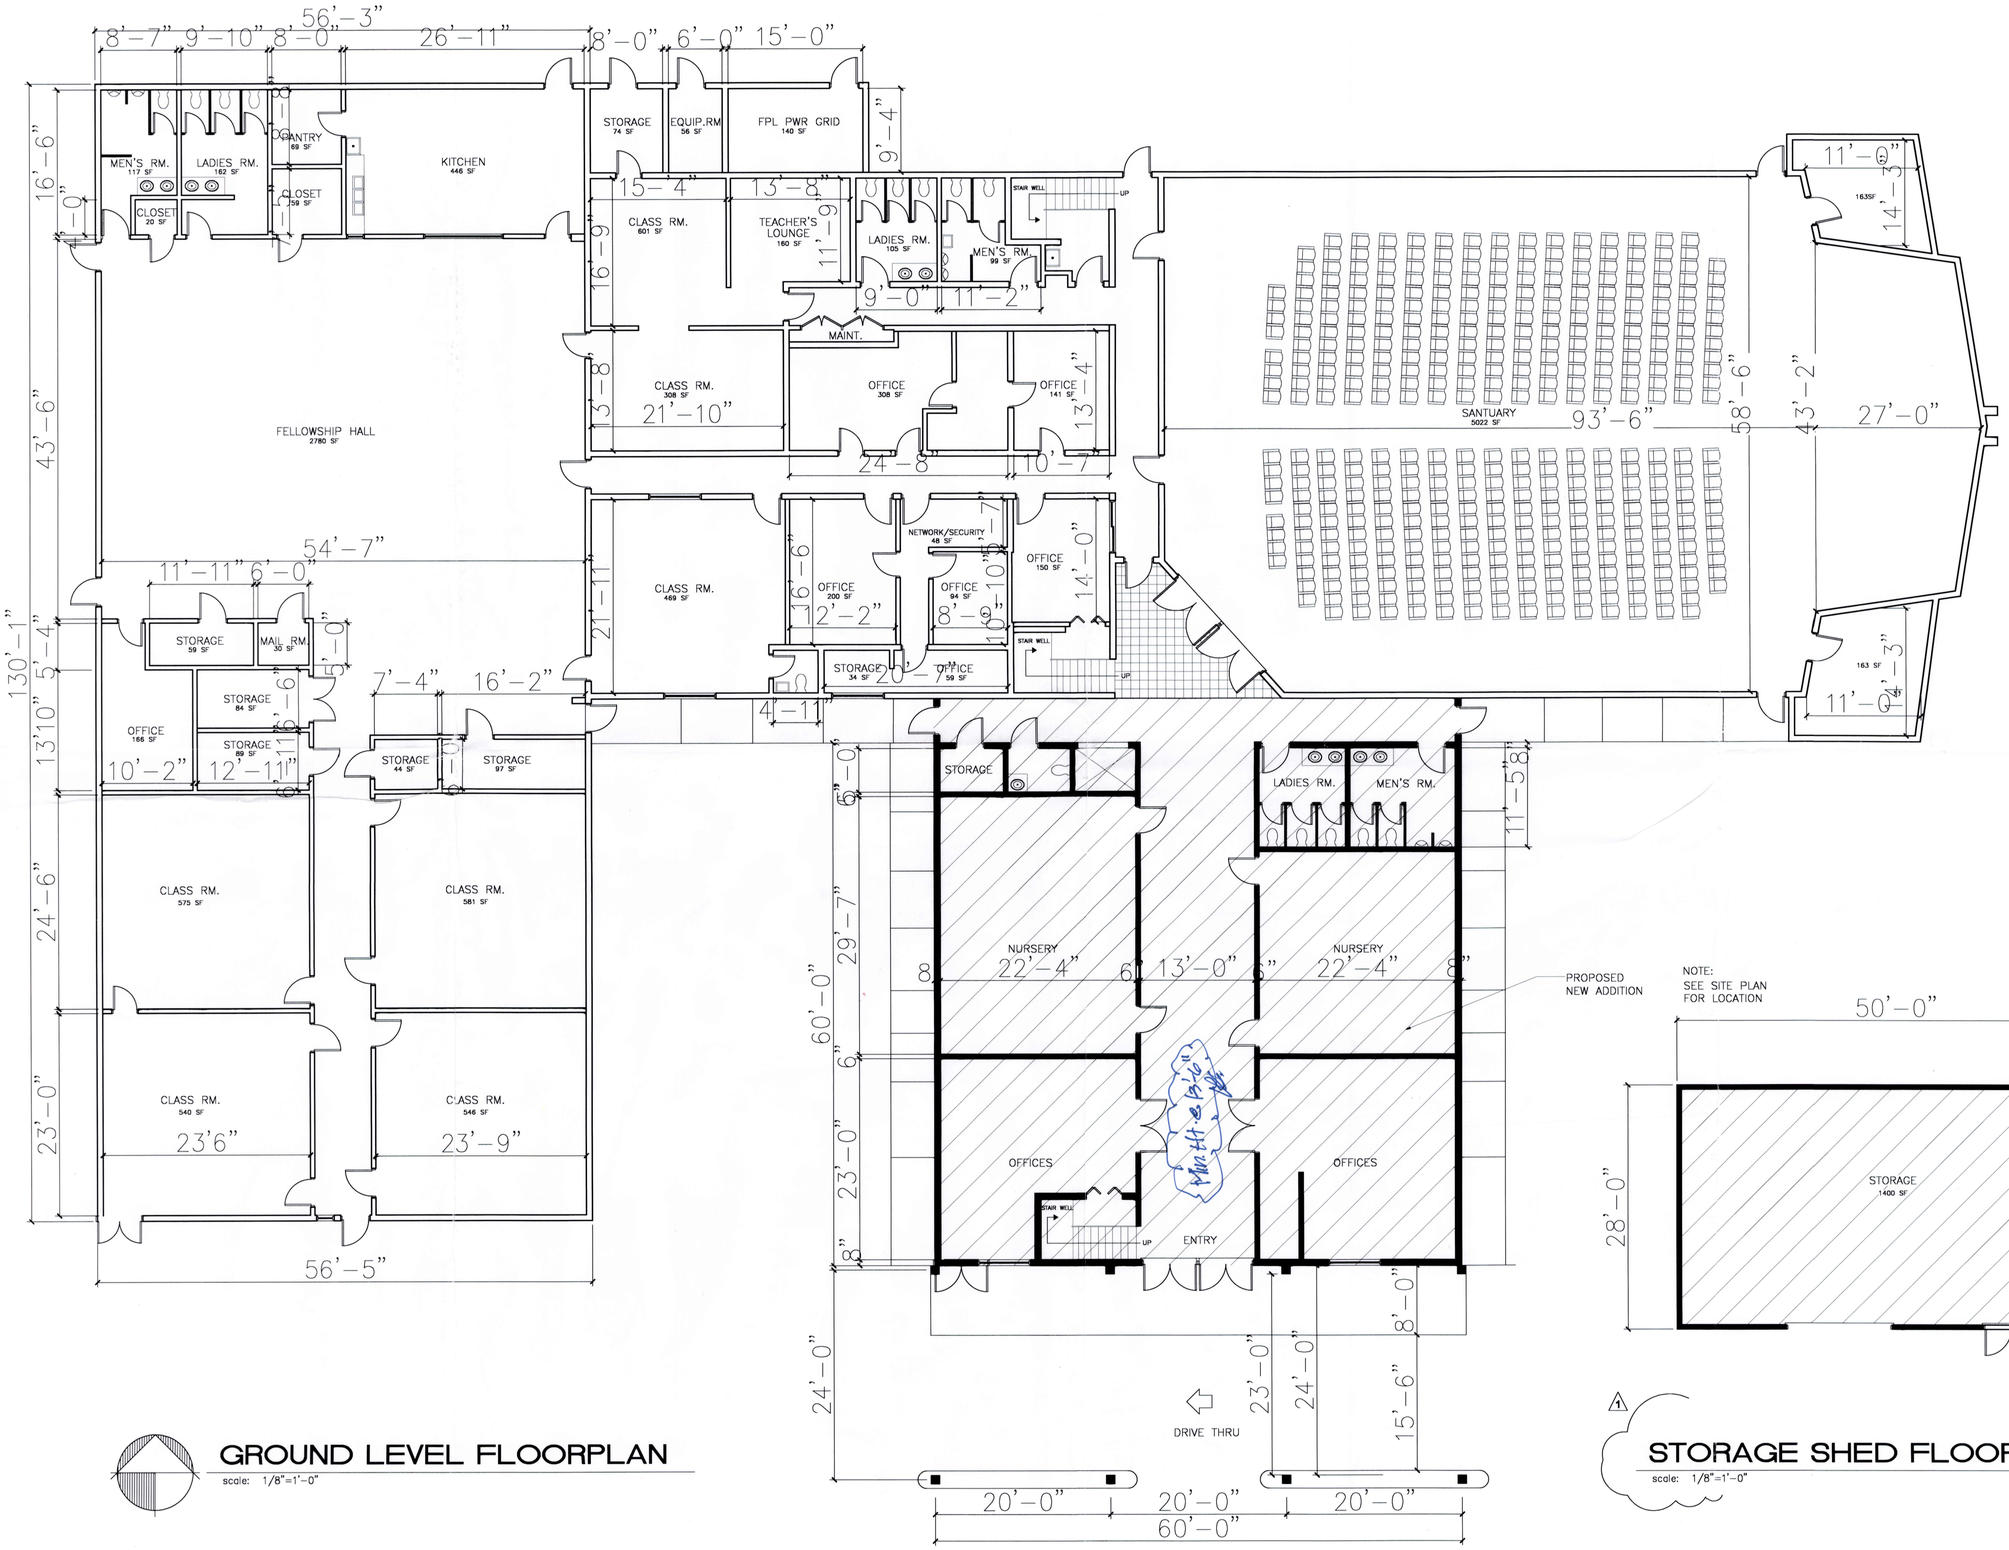

GROUND LEVEL FLOORPLAN

scale: 1/8"=1'-0"

STORAGE SHED FLOORPLAN

scale: 1/8"=1'-0"

RECEIVED
ZAB-064
FEB 04 2015
MIAMI-DADE COUNTY
DEPARTMENT OF REGULATORY AND ECONOMIC RESOURCES DEVELOPMENT SERVICES
By

IAN O. VILLAGRON, P.E., C.G.C.
PRESIDENT
PROFESSIONAL ENGINEERING,
INDUSTRIAL & CONSTRUCTION SERVICES
11351 N.W. 79 ST. MIAMI, FLORIDA 33325
TEL. (954) 474-1681 FAX (954) 474-1686
CELL: (954) 650-2716 email: pelcome@bellsouth.net

1/29/15

PROPOSED ADDITION FOR SOUTHWEST COMMUNITY CHURCH

8951 S.W. 44TH ST, MIAMI, FLORIDA 33165

PROPOSED GROUND FLOORPLAN

DRAWN BY:

DATE: 8.25.2014

REV DATE:

1 10.01.2014 ZONING

SCALE: 1/8"=1'-0"

SHEET: A-1

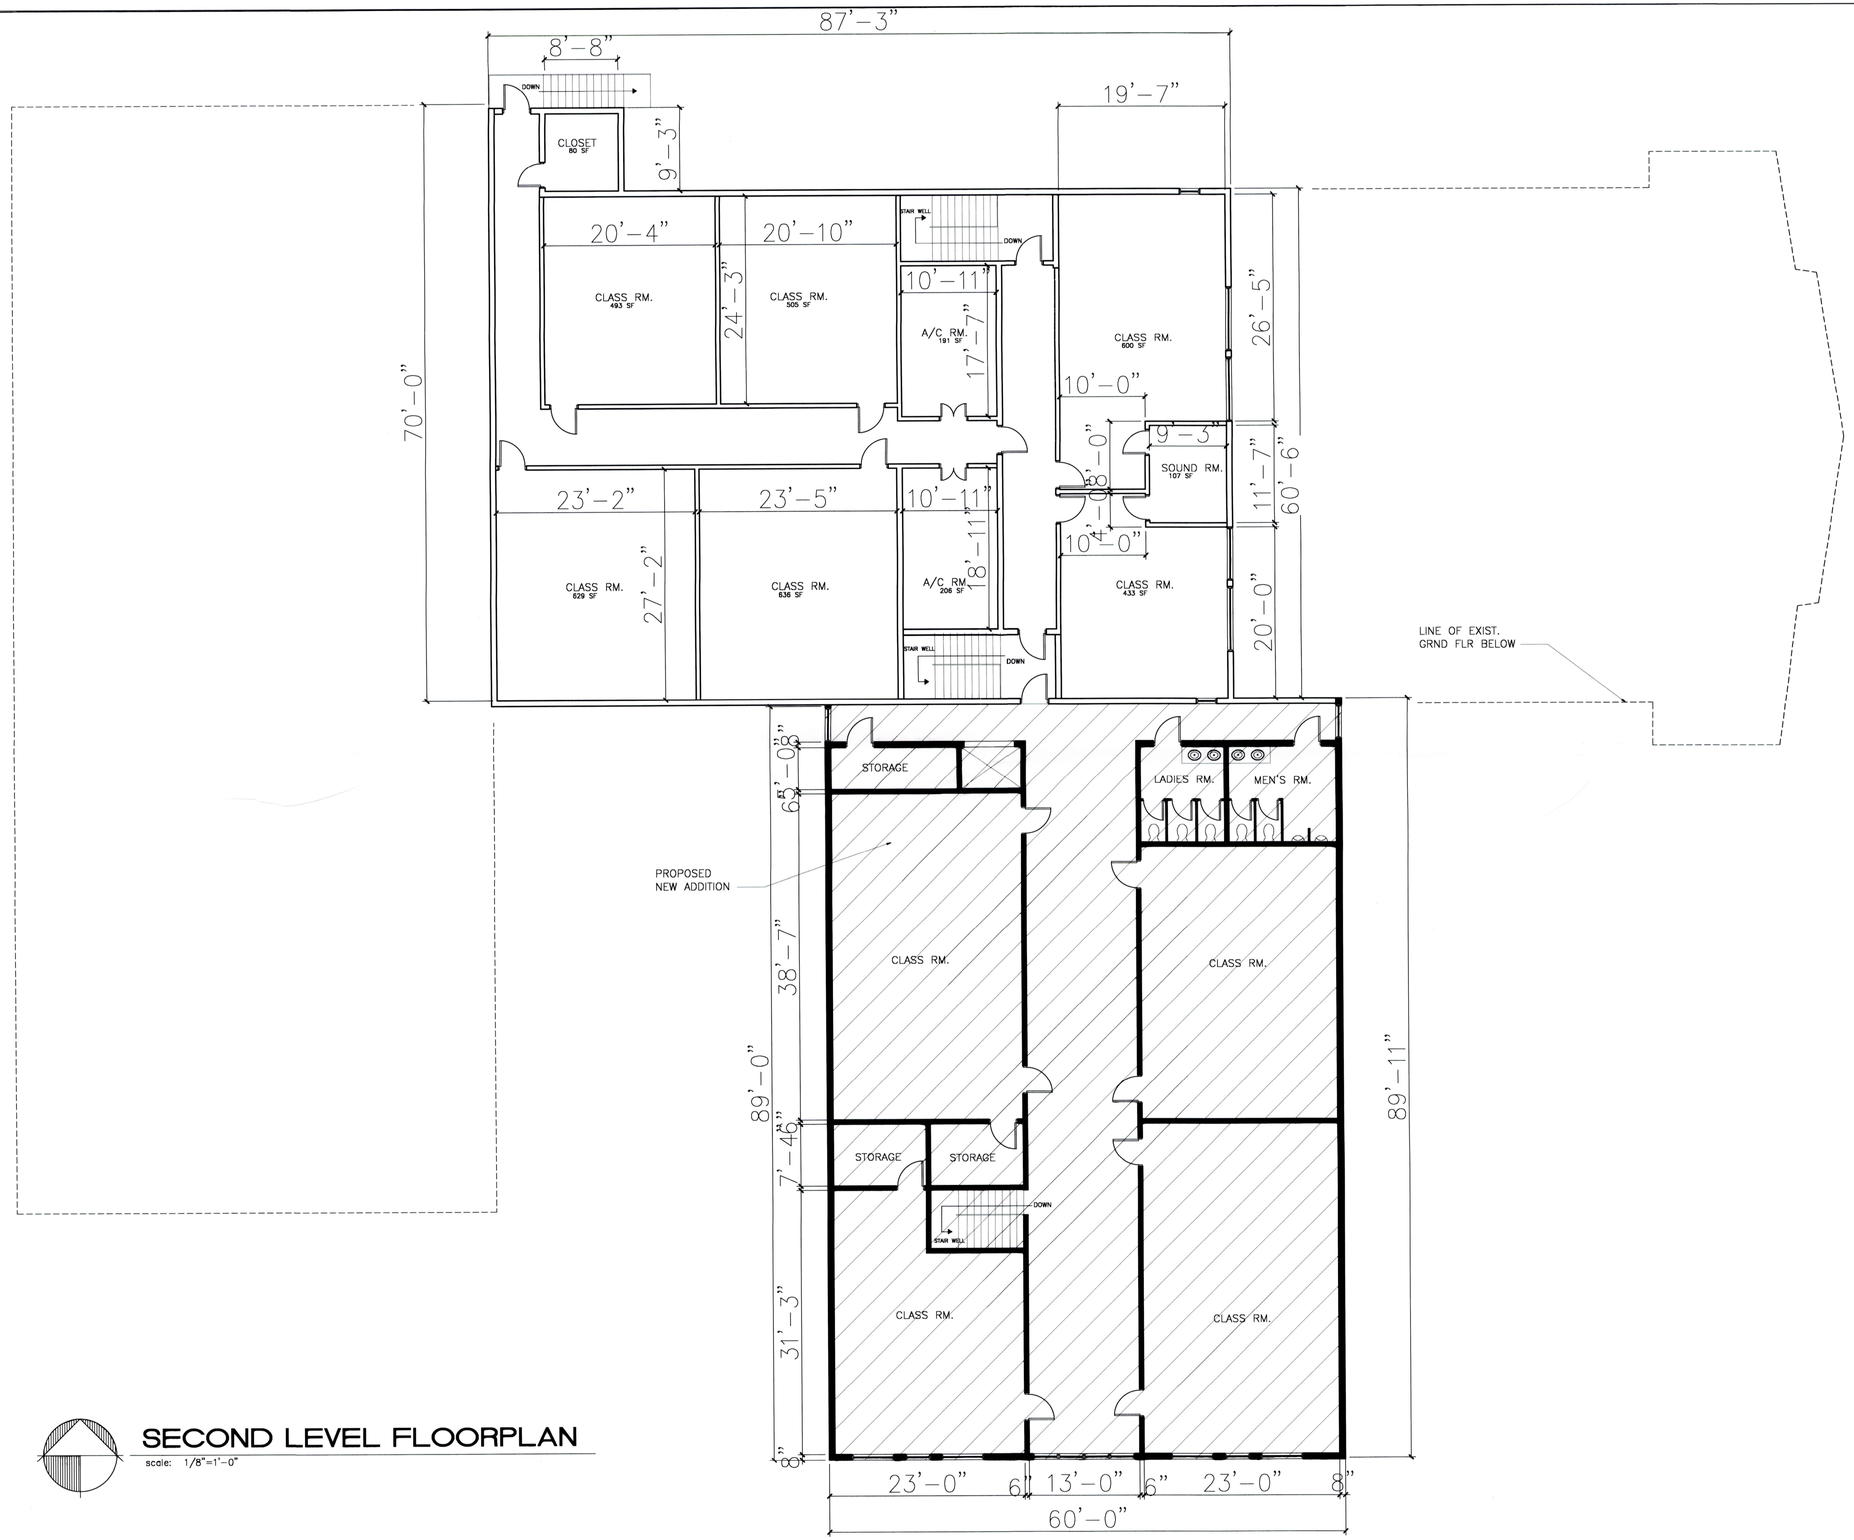

SECOND LEVEL FLOORPLAN

scale: 1/8"=1'-0"

RECEIVED
Z11-064
FEB 04 2015
BROWARD COUNTY
DEPARTMENT OF REGULATORY AND ECONOMIC RESOURCES DEVELOPMENT SERVICES
By

IAN O. VILLASENOR, P.E., C.G.C.
PEICONS, INC.
PROFESSIONAL ENGINEERING
INSPECTIONS & CONSTRUCTION SERVICES
11351 N.W. 7 ST. PLANTATION, FL. 33325
TEL. (954) 474-1681 FAX (954) 474-1656
CELL (954) 650-2716 email: peicons@bellsouth.net

PROPOSED ADDITION FOR SOUTHWEST COMMUNITY CHURCH

8951 S.W. 44TH ST, MIAMI, FLORIDA 33165

PROPOSED SECOND LEVEL FLOORPLAN

DRAWN BY:

DATE: 8.25.14

SCALE: 1/8"=1'-0"

SHEET: A-2